




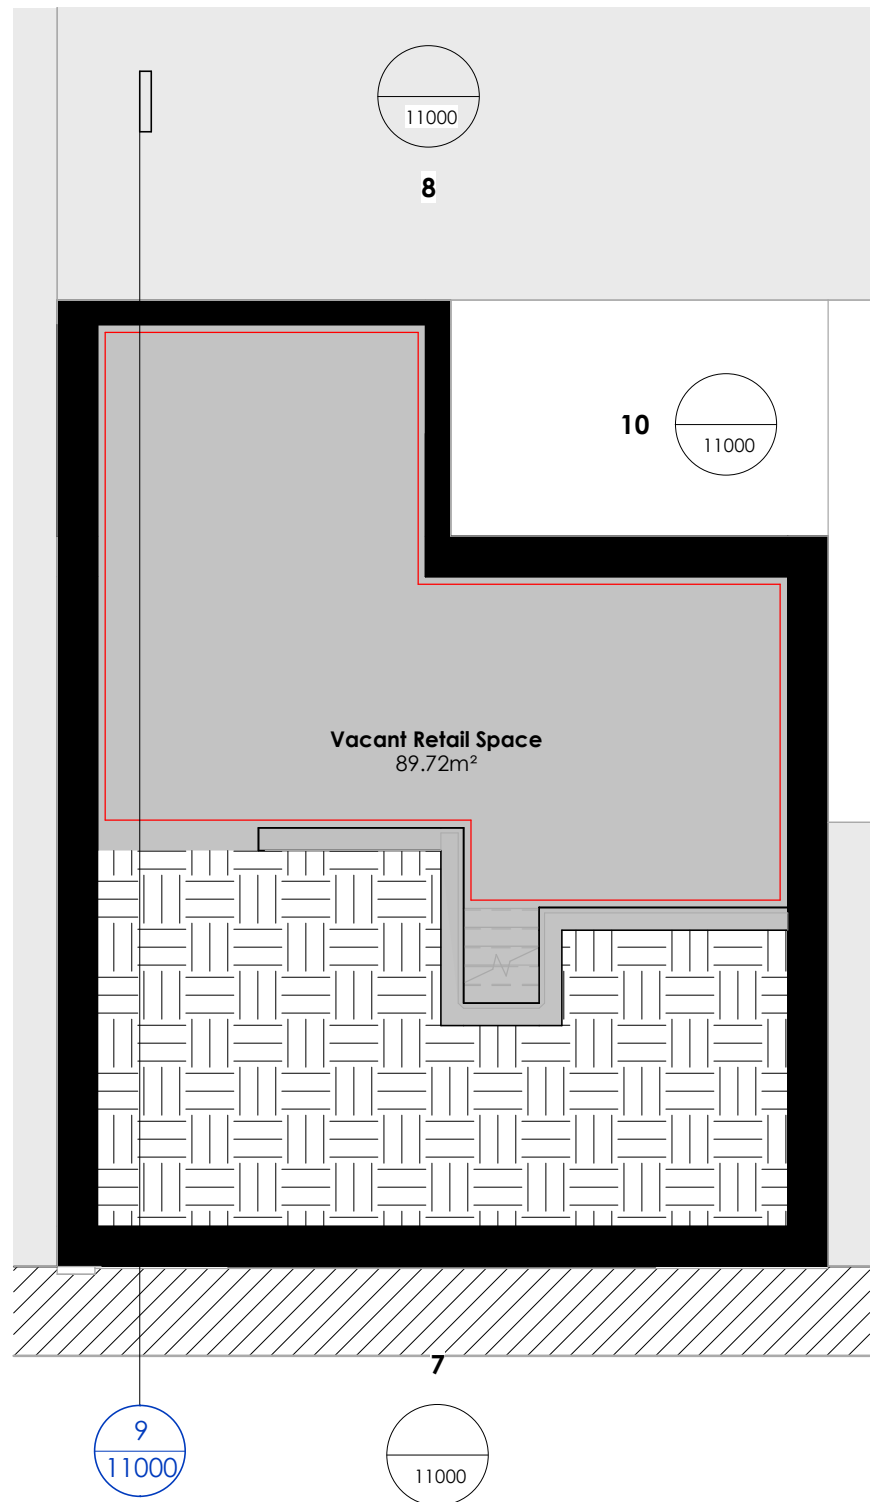


2 Basement Plan
1 : 100

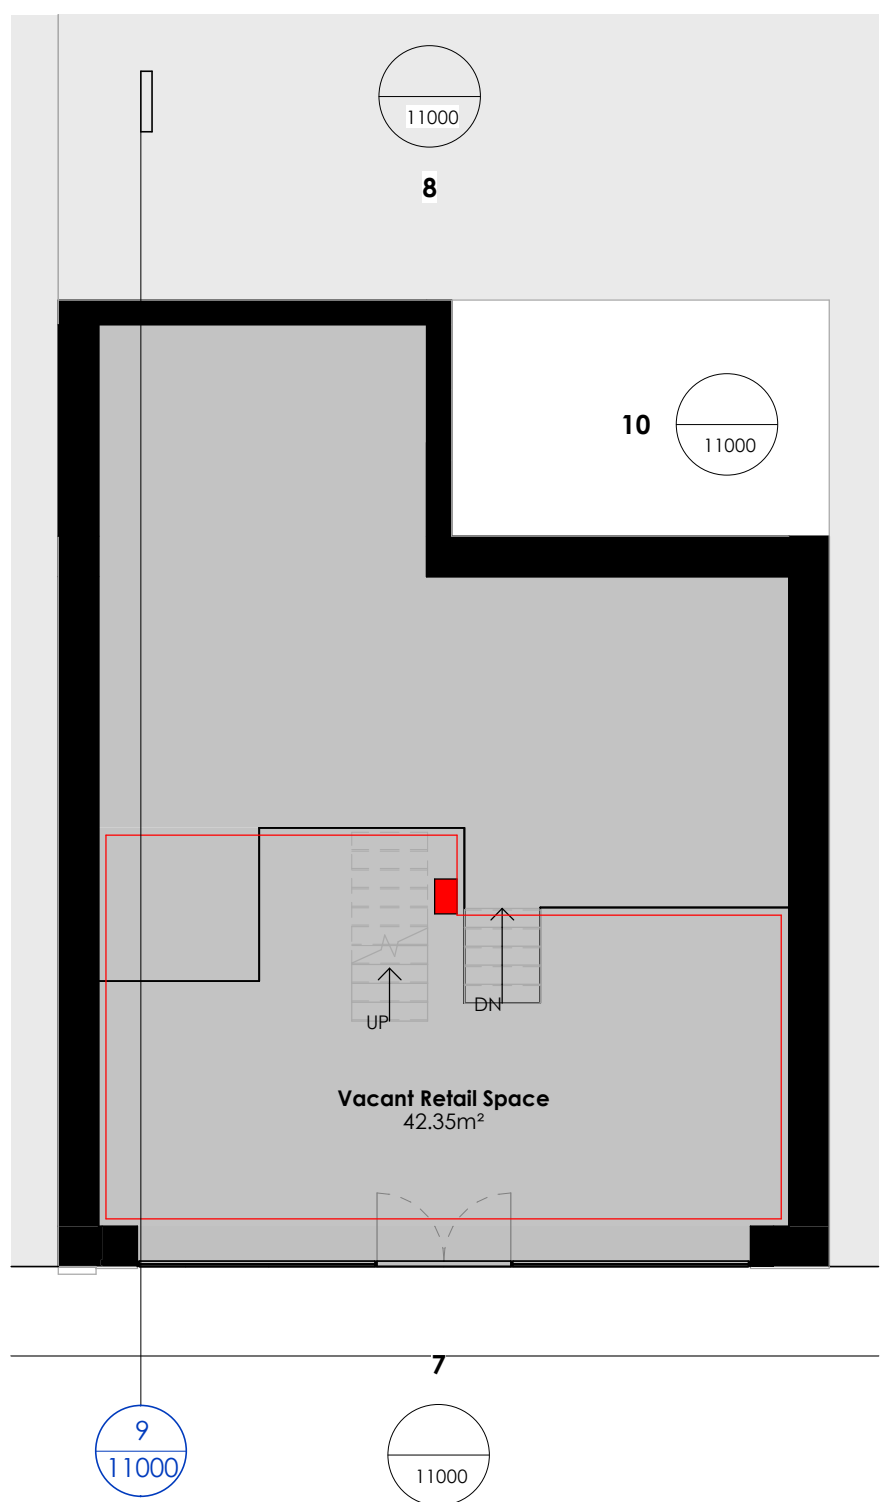


1 Ground Floor Plan
1 : 100

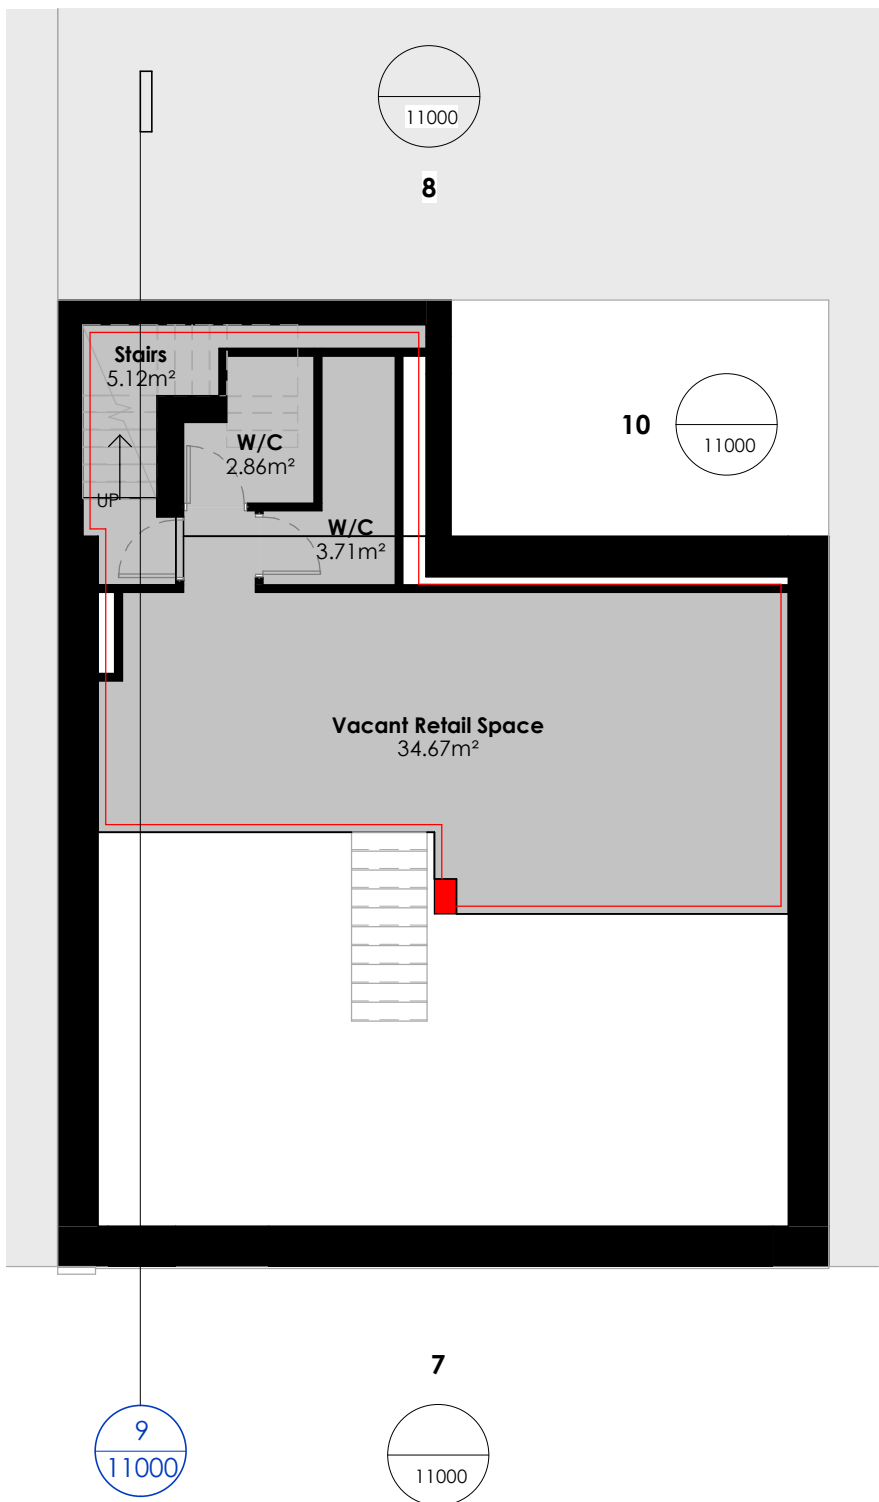


3 First Floor Plan
1 : 100

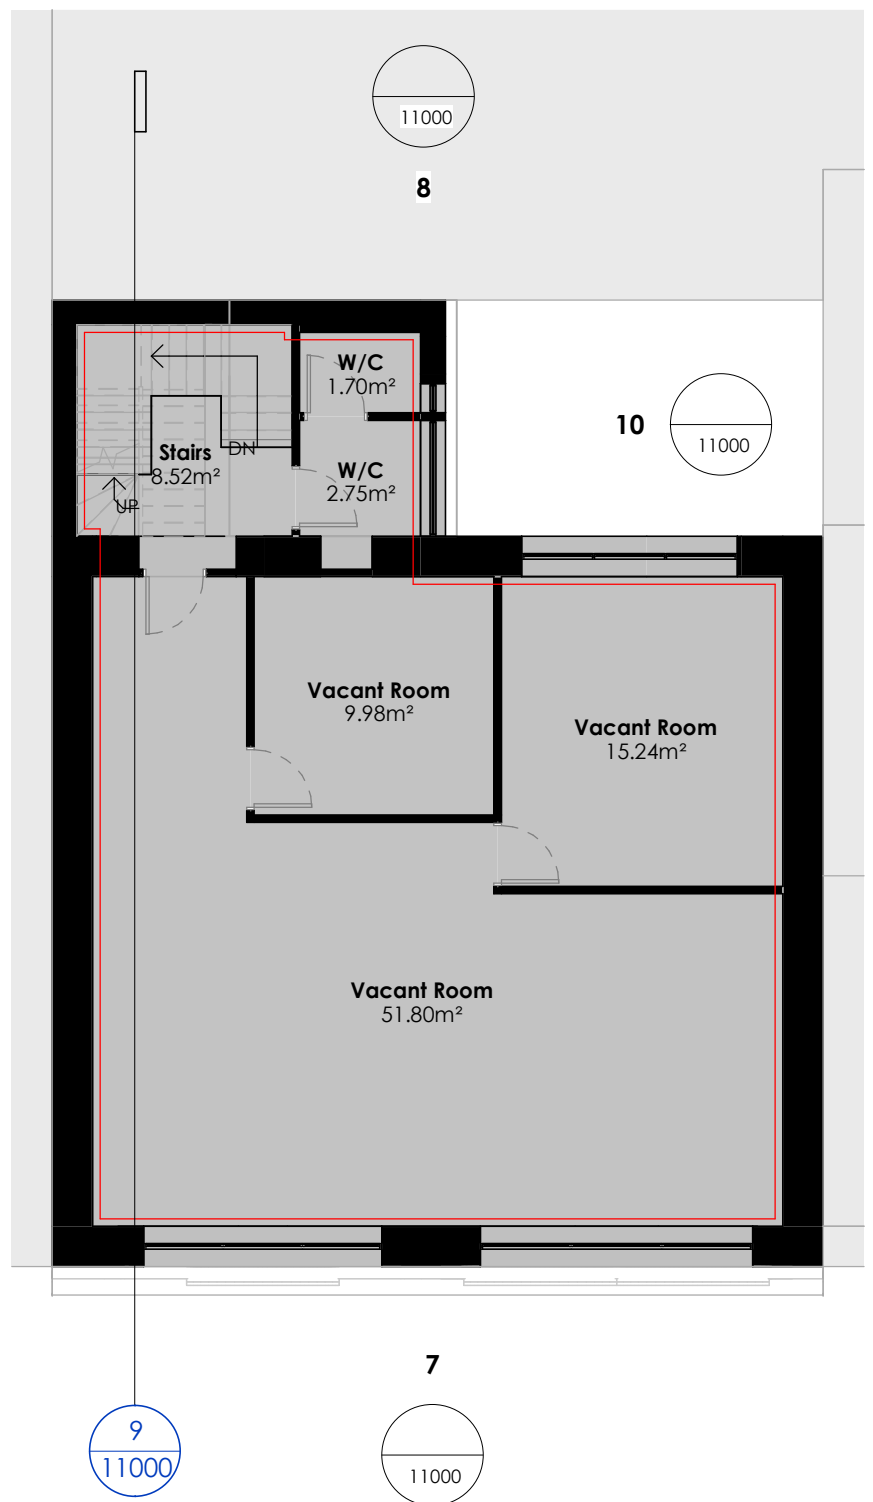

4 Second Floor Plan
1 : 100

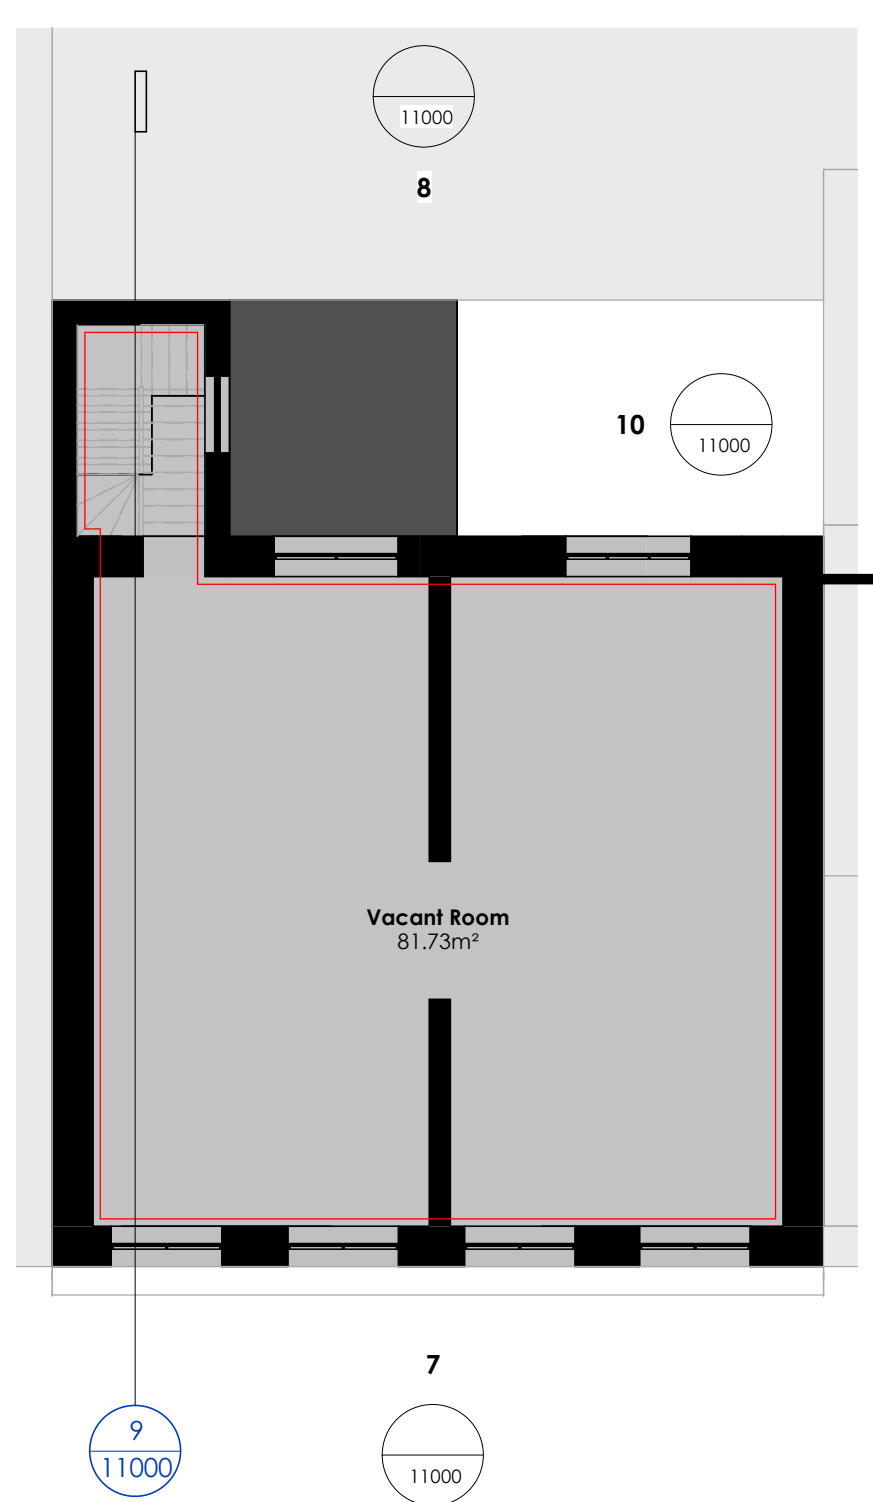


5 Third Floor Plan Plan
1 : 100

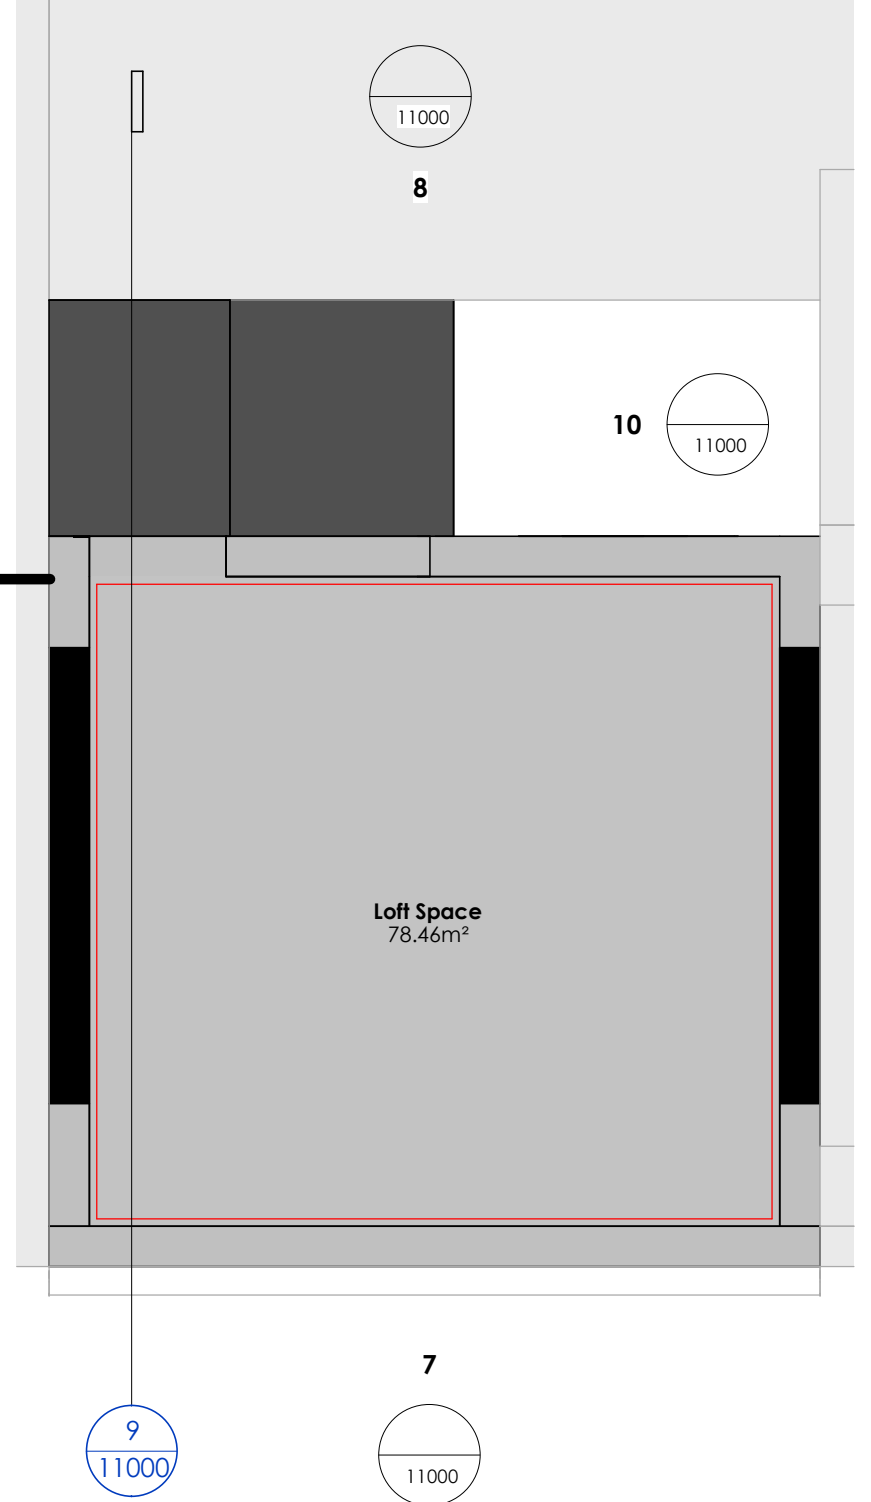


6 Fourth Floor Plan
1 : 100




7 Existing Front Elevation
1 : 100

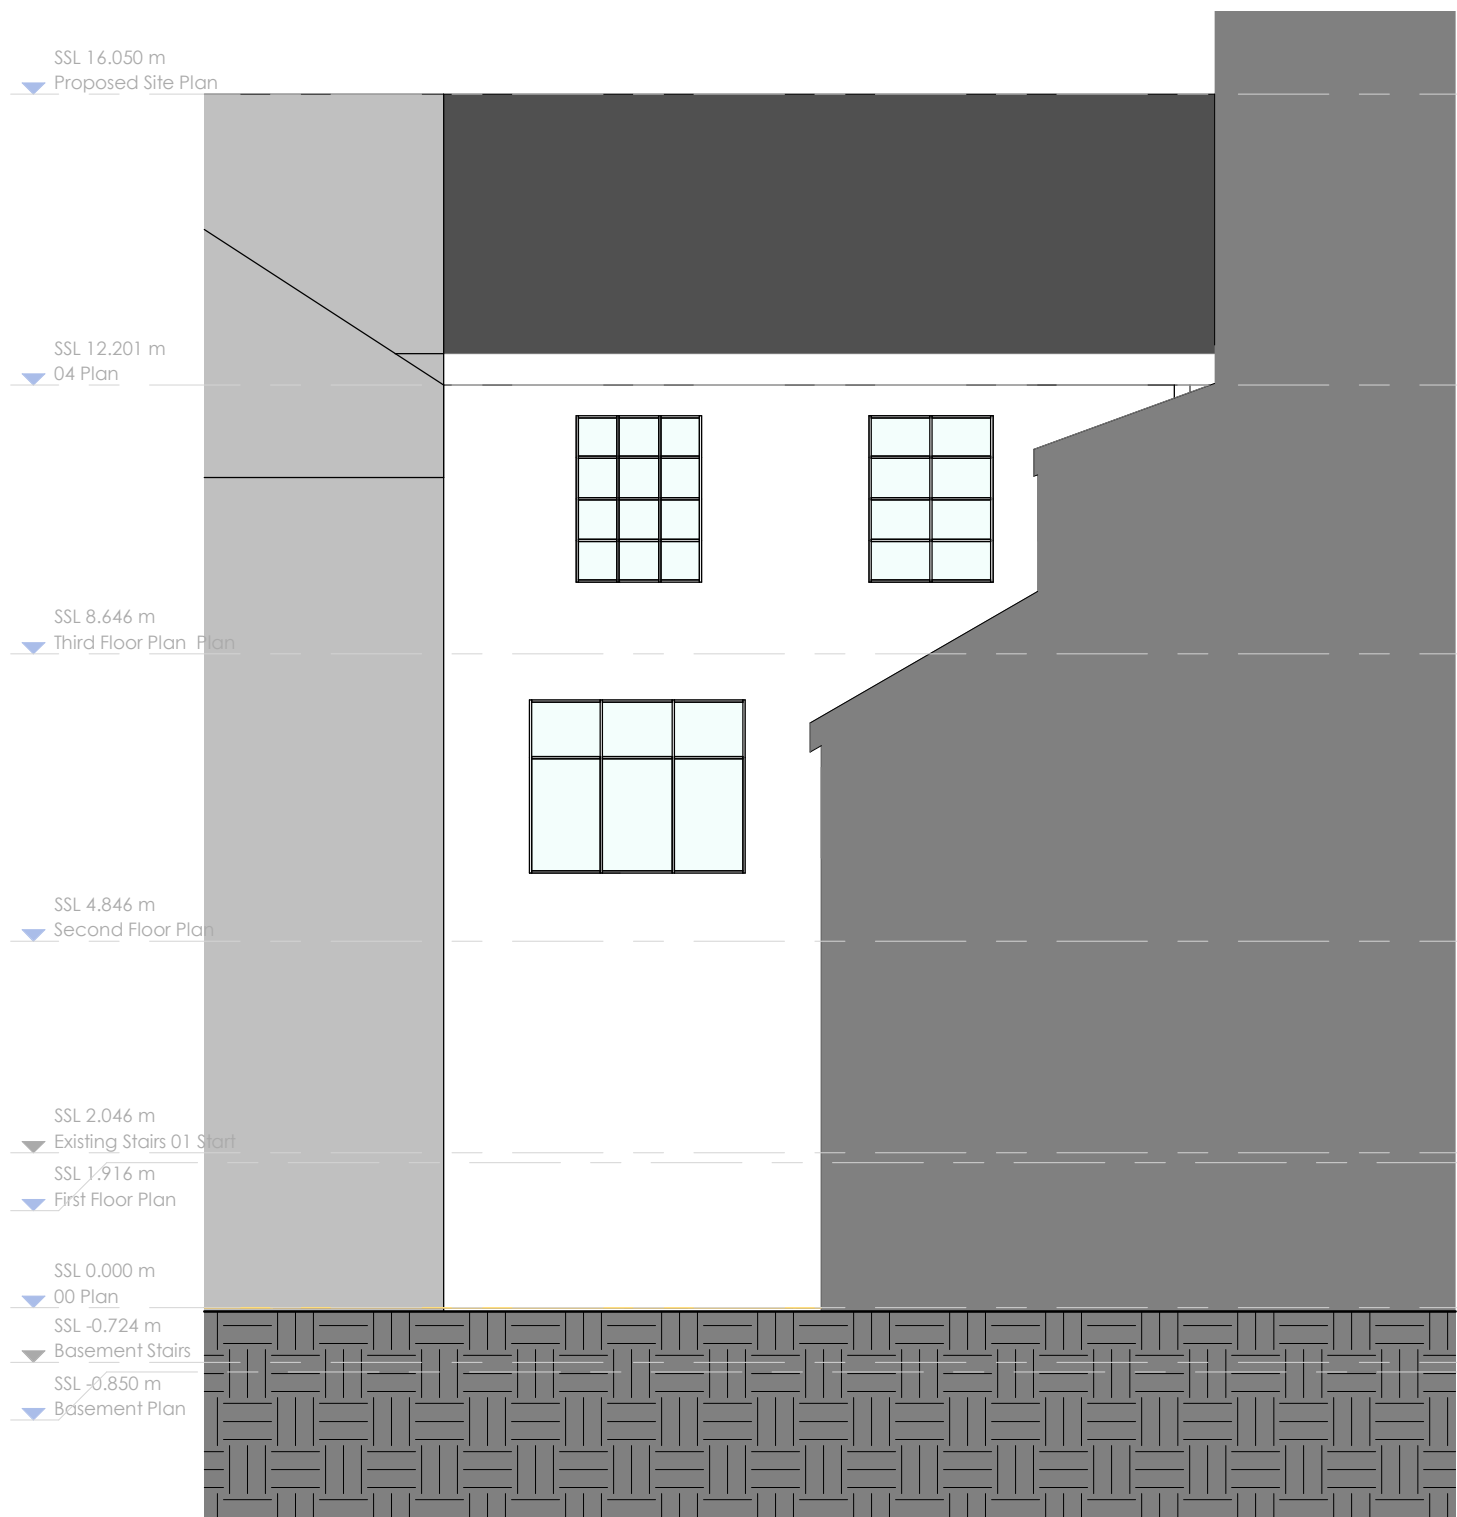

8 Existing Rear Elevation
1 : 100

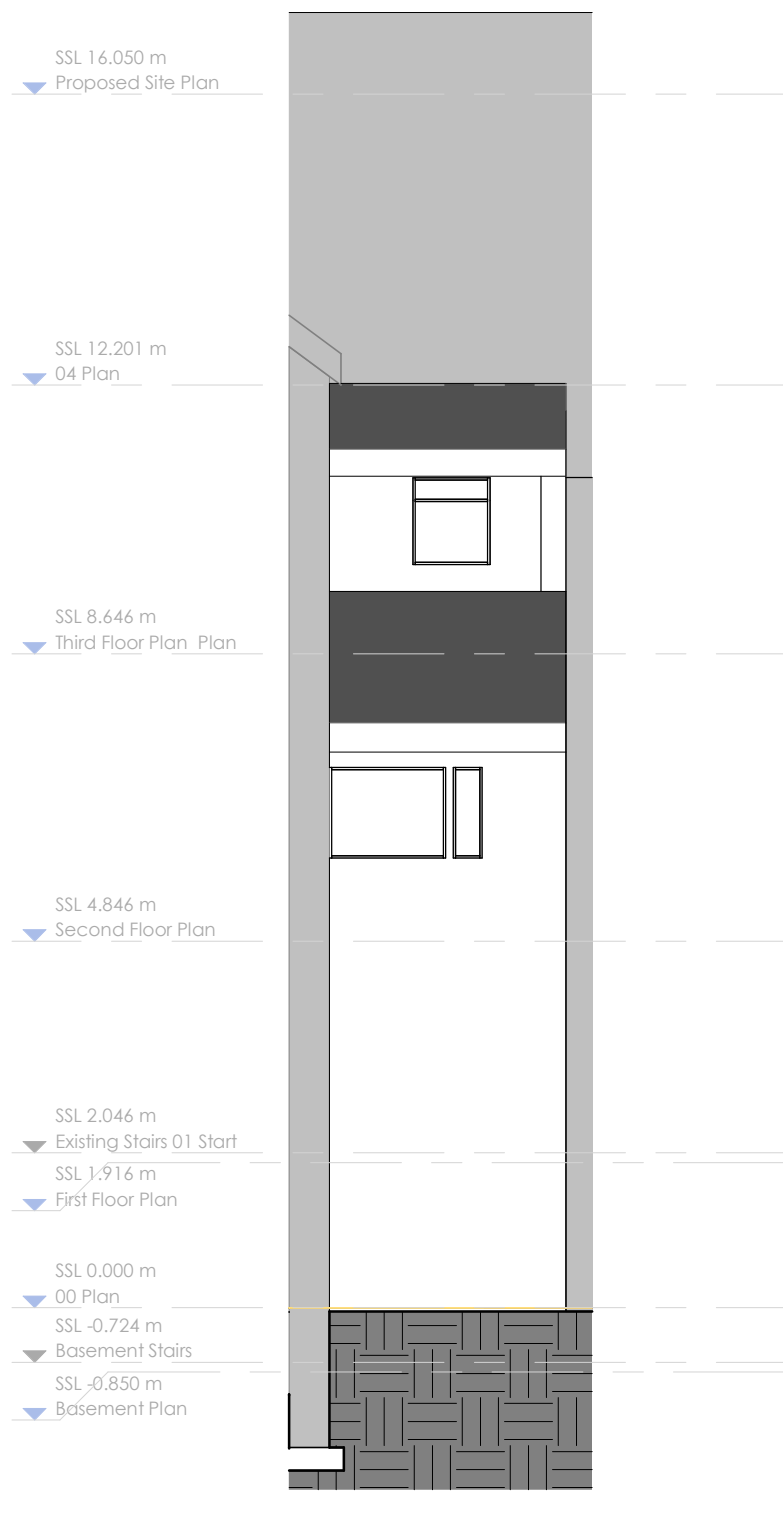

10 Existing Side Elevation
1 : 100

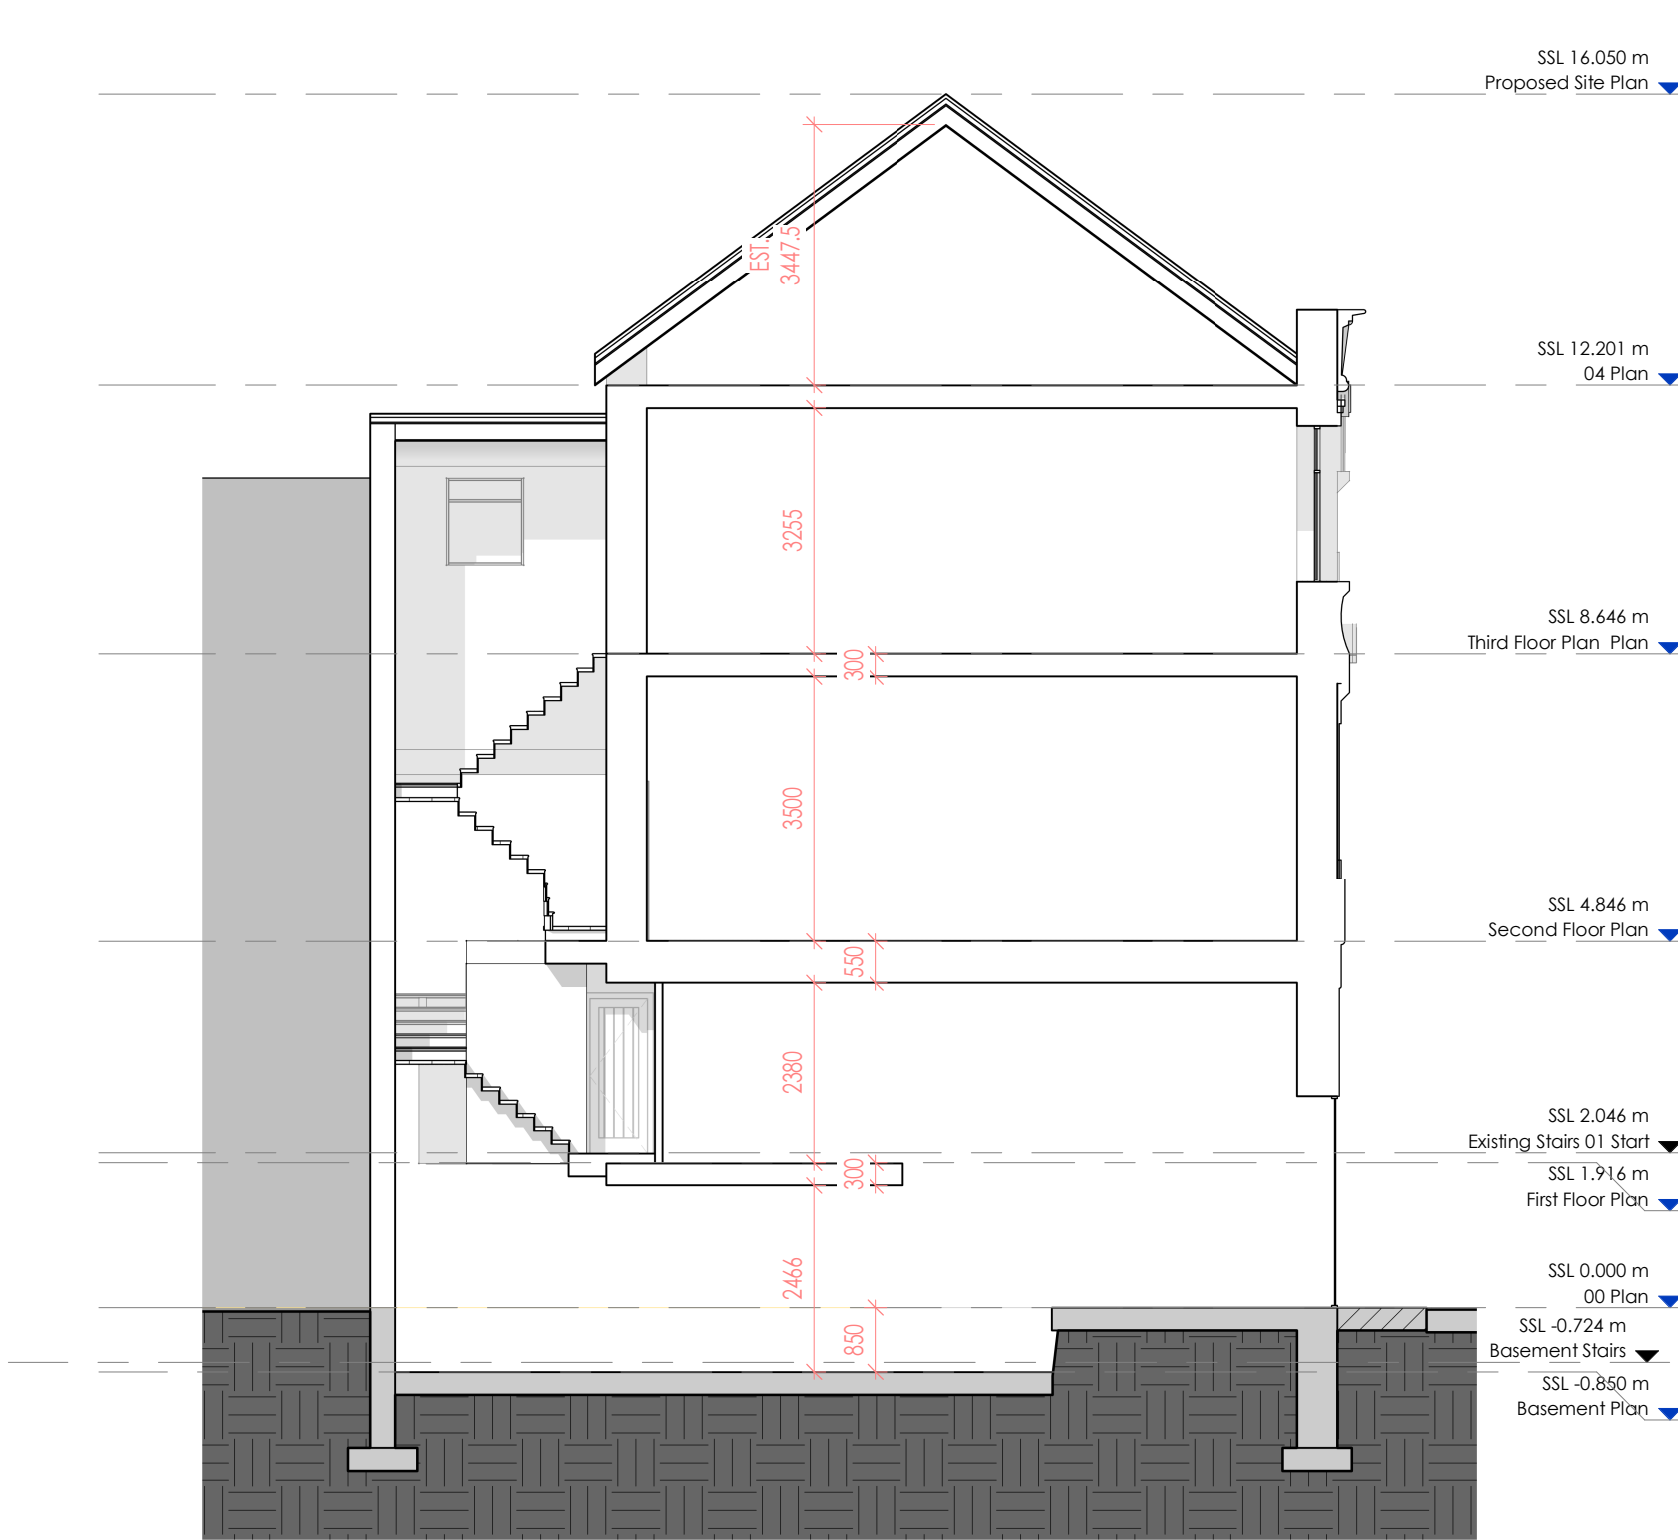

9 Existing Section A.1
1 : 100

Existing Plans & Elevations

Client: Paresh Patel
Address: 36 High Street, Newport

Drawing No	Revision	Scale	@ A1
10114- BBS- ZZ- DR- A- 11000	P.01	1 : 100	
Drawn	Checked	Approved	Date
		RH	
Suitability			
S3 - SUITABLE FOR REVIEW & COMMENT			
This drawing is copyright. All rights described in Chapter 17 of the Copyright Designs and Patents Act 1988 have generally been asserted. All dimensions to be checked on site. Do not scale. Any discrepancy between this drawing and other information to be reported to Blackbrick Studio. This drawing shows Design Intent Only.			
© Blackbrick Studio			

P.01	Preliminary Issue	XX	XX	20/08/25
Rev	Description	Drawn	Checked	Date

117 Bute Street | Cardiff CF10 5AE | E: enquiries@blackbrick-studio.com | T: 029 2252 0485

