


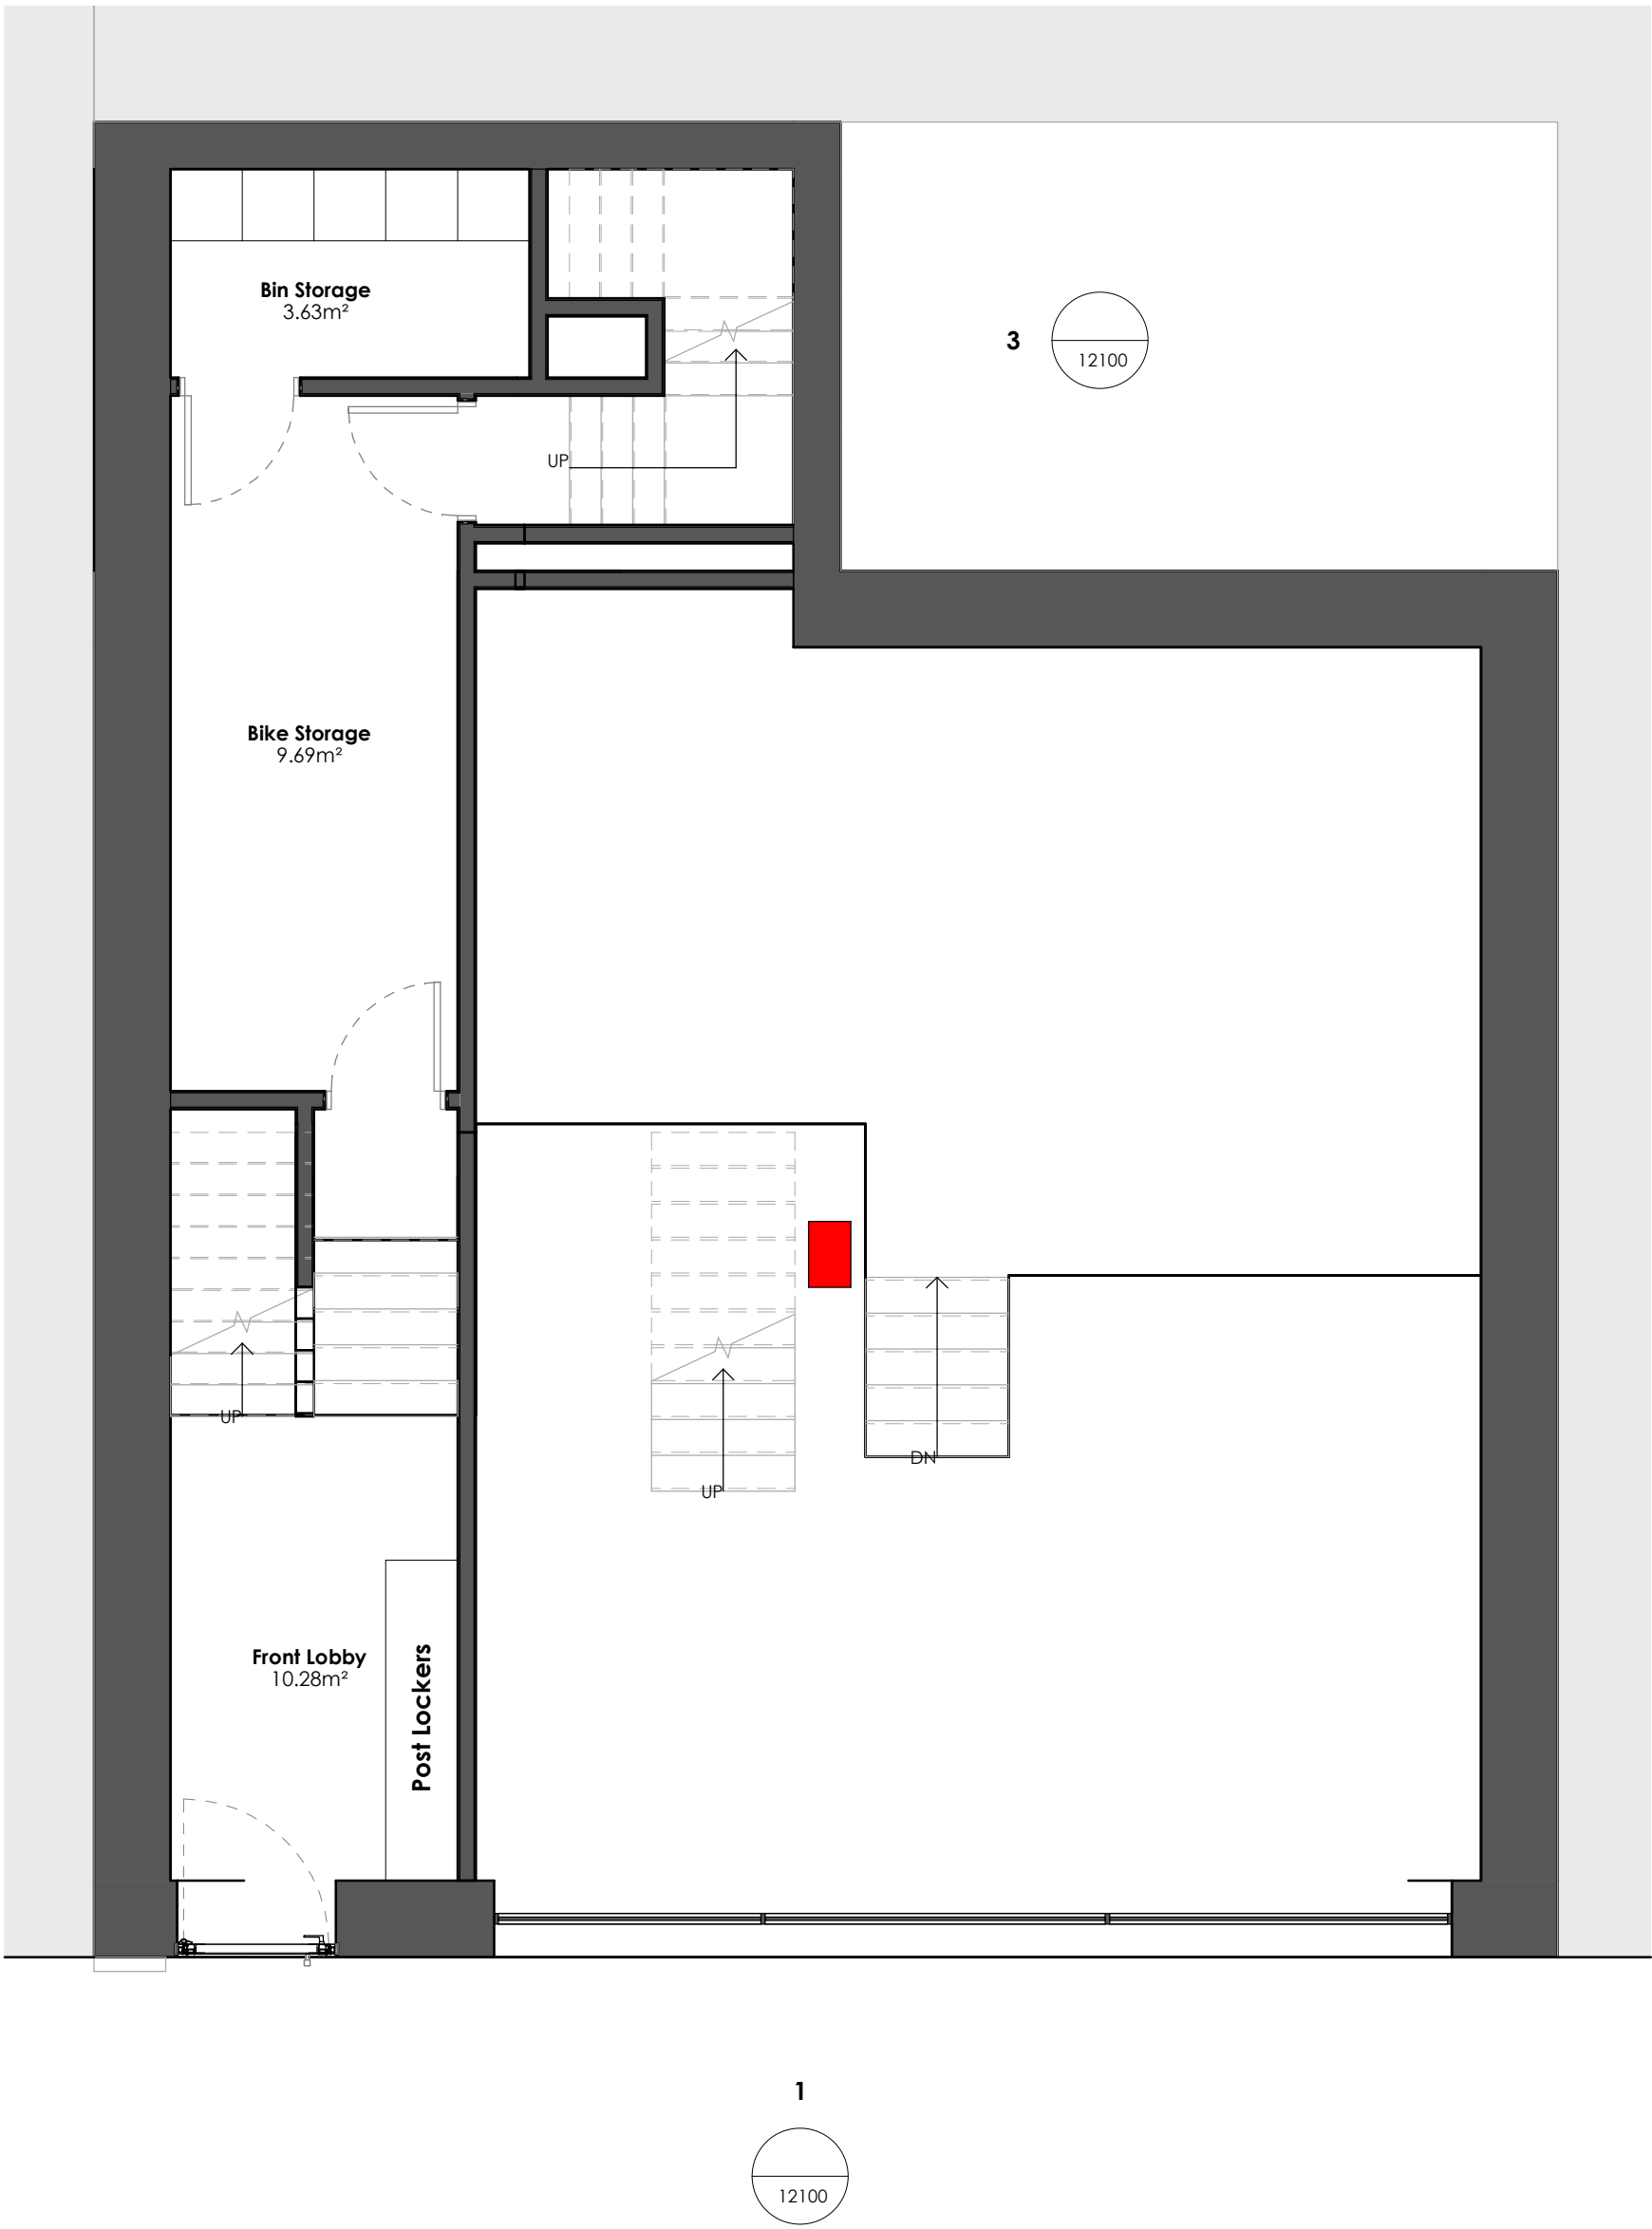

Proposed Ground Floor Plan

Client: Paresh Patel
Address: 36 High Street, Newport

Drawing No		Revision	Scale @ A2
10114- BBS- ZZ- ZZ- DR- A- 11100		P.01	1:1500
Drawn	Checked	Approved	Date
		RH	
Suitability			
This drawing is copyright. All rights described in Chapter IV of the Copyright, Designs and Patents Act 1988 have generally been asserted. All dimensions to be checked on site. Do not scale. Any discrepancy between this drawing and other information to be reported to Blackbrick Studio. This drawing shows Design Intent Only. © Blackbrick Studio			

P.01	Preliminary Issue	XX	XX	20/08/25
Rev	Description	Drawn	Checked	Date
117 Bute Street Cardiff CF10 5AE E:enquiries@blackbrick-studio.com T:029 2252 0485				

