
 
 
 


2

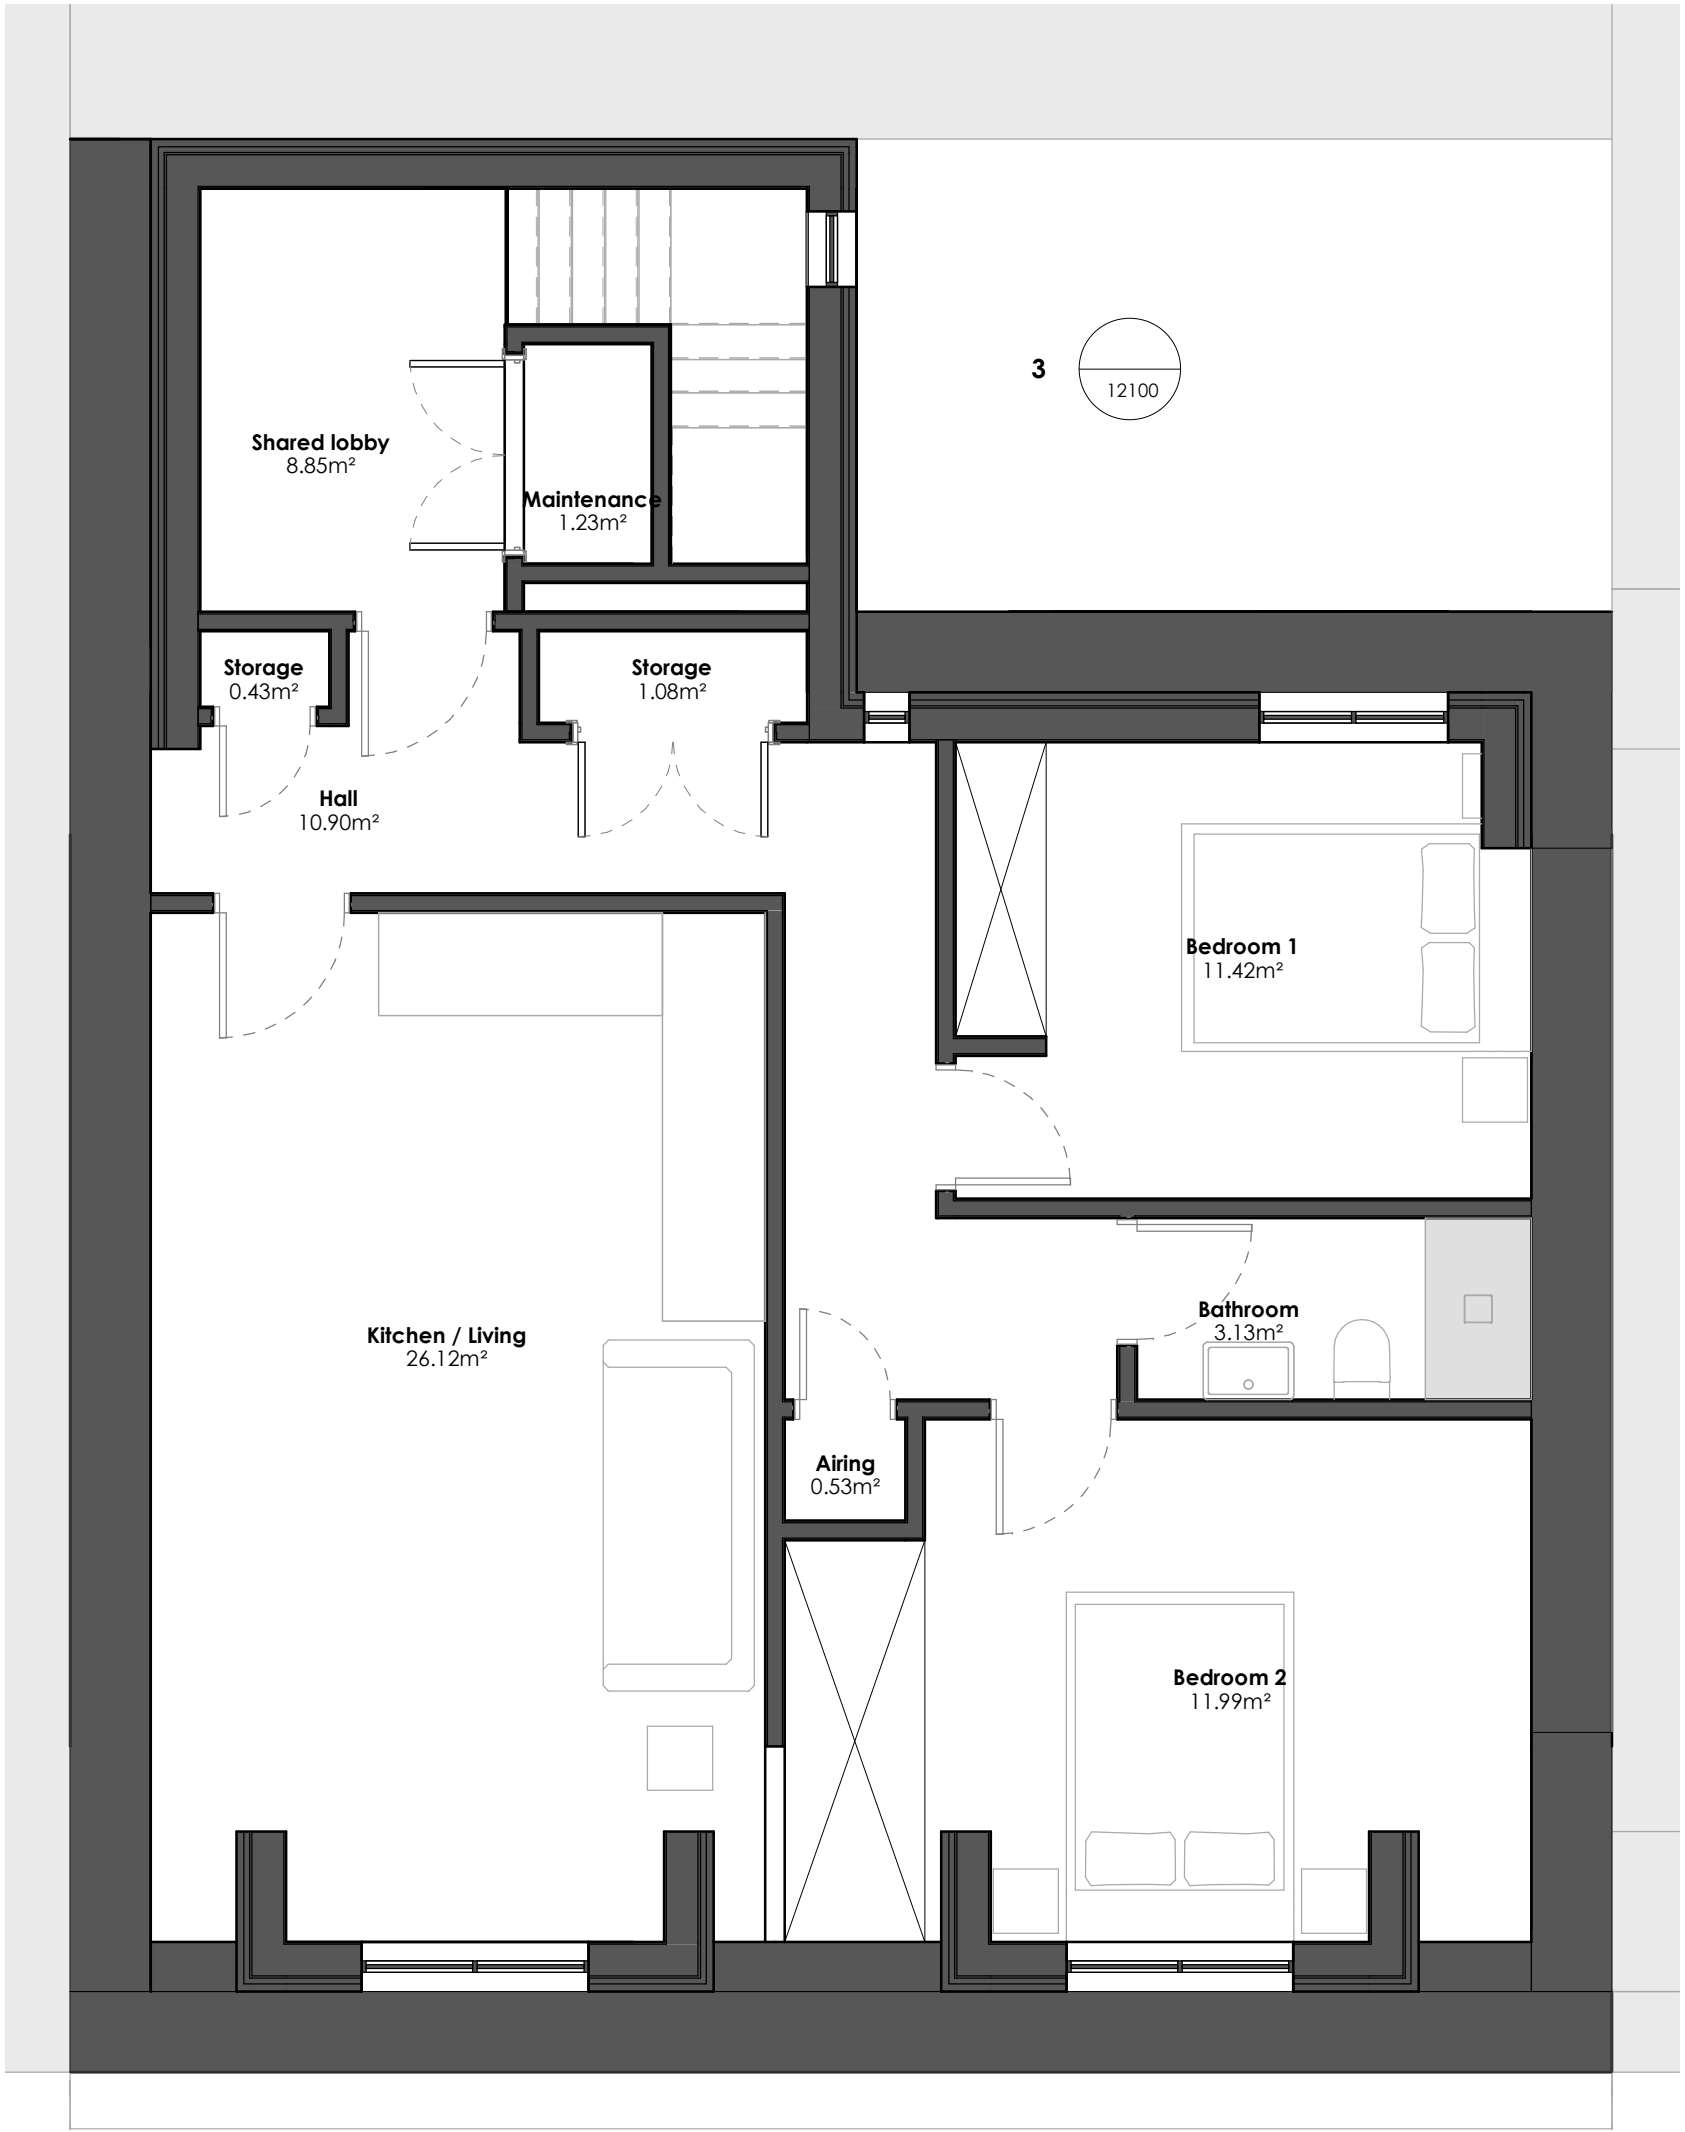

Proposed Fourth Floor Plan

Client: Paresh Patel
Address: 36 High Street, Newport

Drawing No	Revision	Scale @ A2
10114- BBS- ZZ- ZZ- DR- A- 11104		1:1500
Drawn	Checked	Approved
		RH
Date		
Suitability		
This drawing is copyright. All rights described in Chapter IV of the Copyright, Designs and Patents Act 1988 have generally been asserted. All dimensions to be checked on site. Do not scale. Any discrepancy between this drawing and other information to be reported to Blackbrick Studio. This drawing shows Design Intent Only. © Blackbrick Studio		

Rev	Description	Drawn	Checked	Date
1	117 Bute Street Cardiff CF10 5AE E:enquiries@blackbrick-studio.com T:029 2252 0485			

BLACKBRICK
STUDIO