



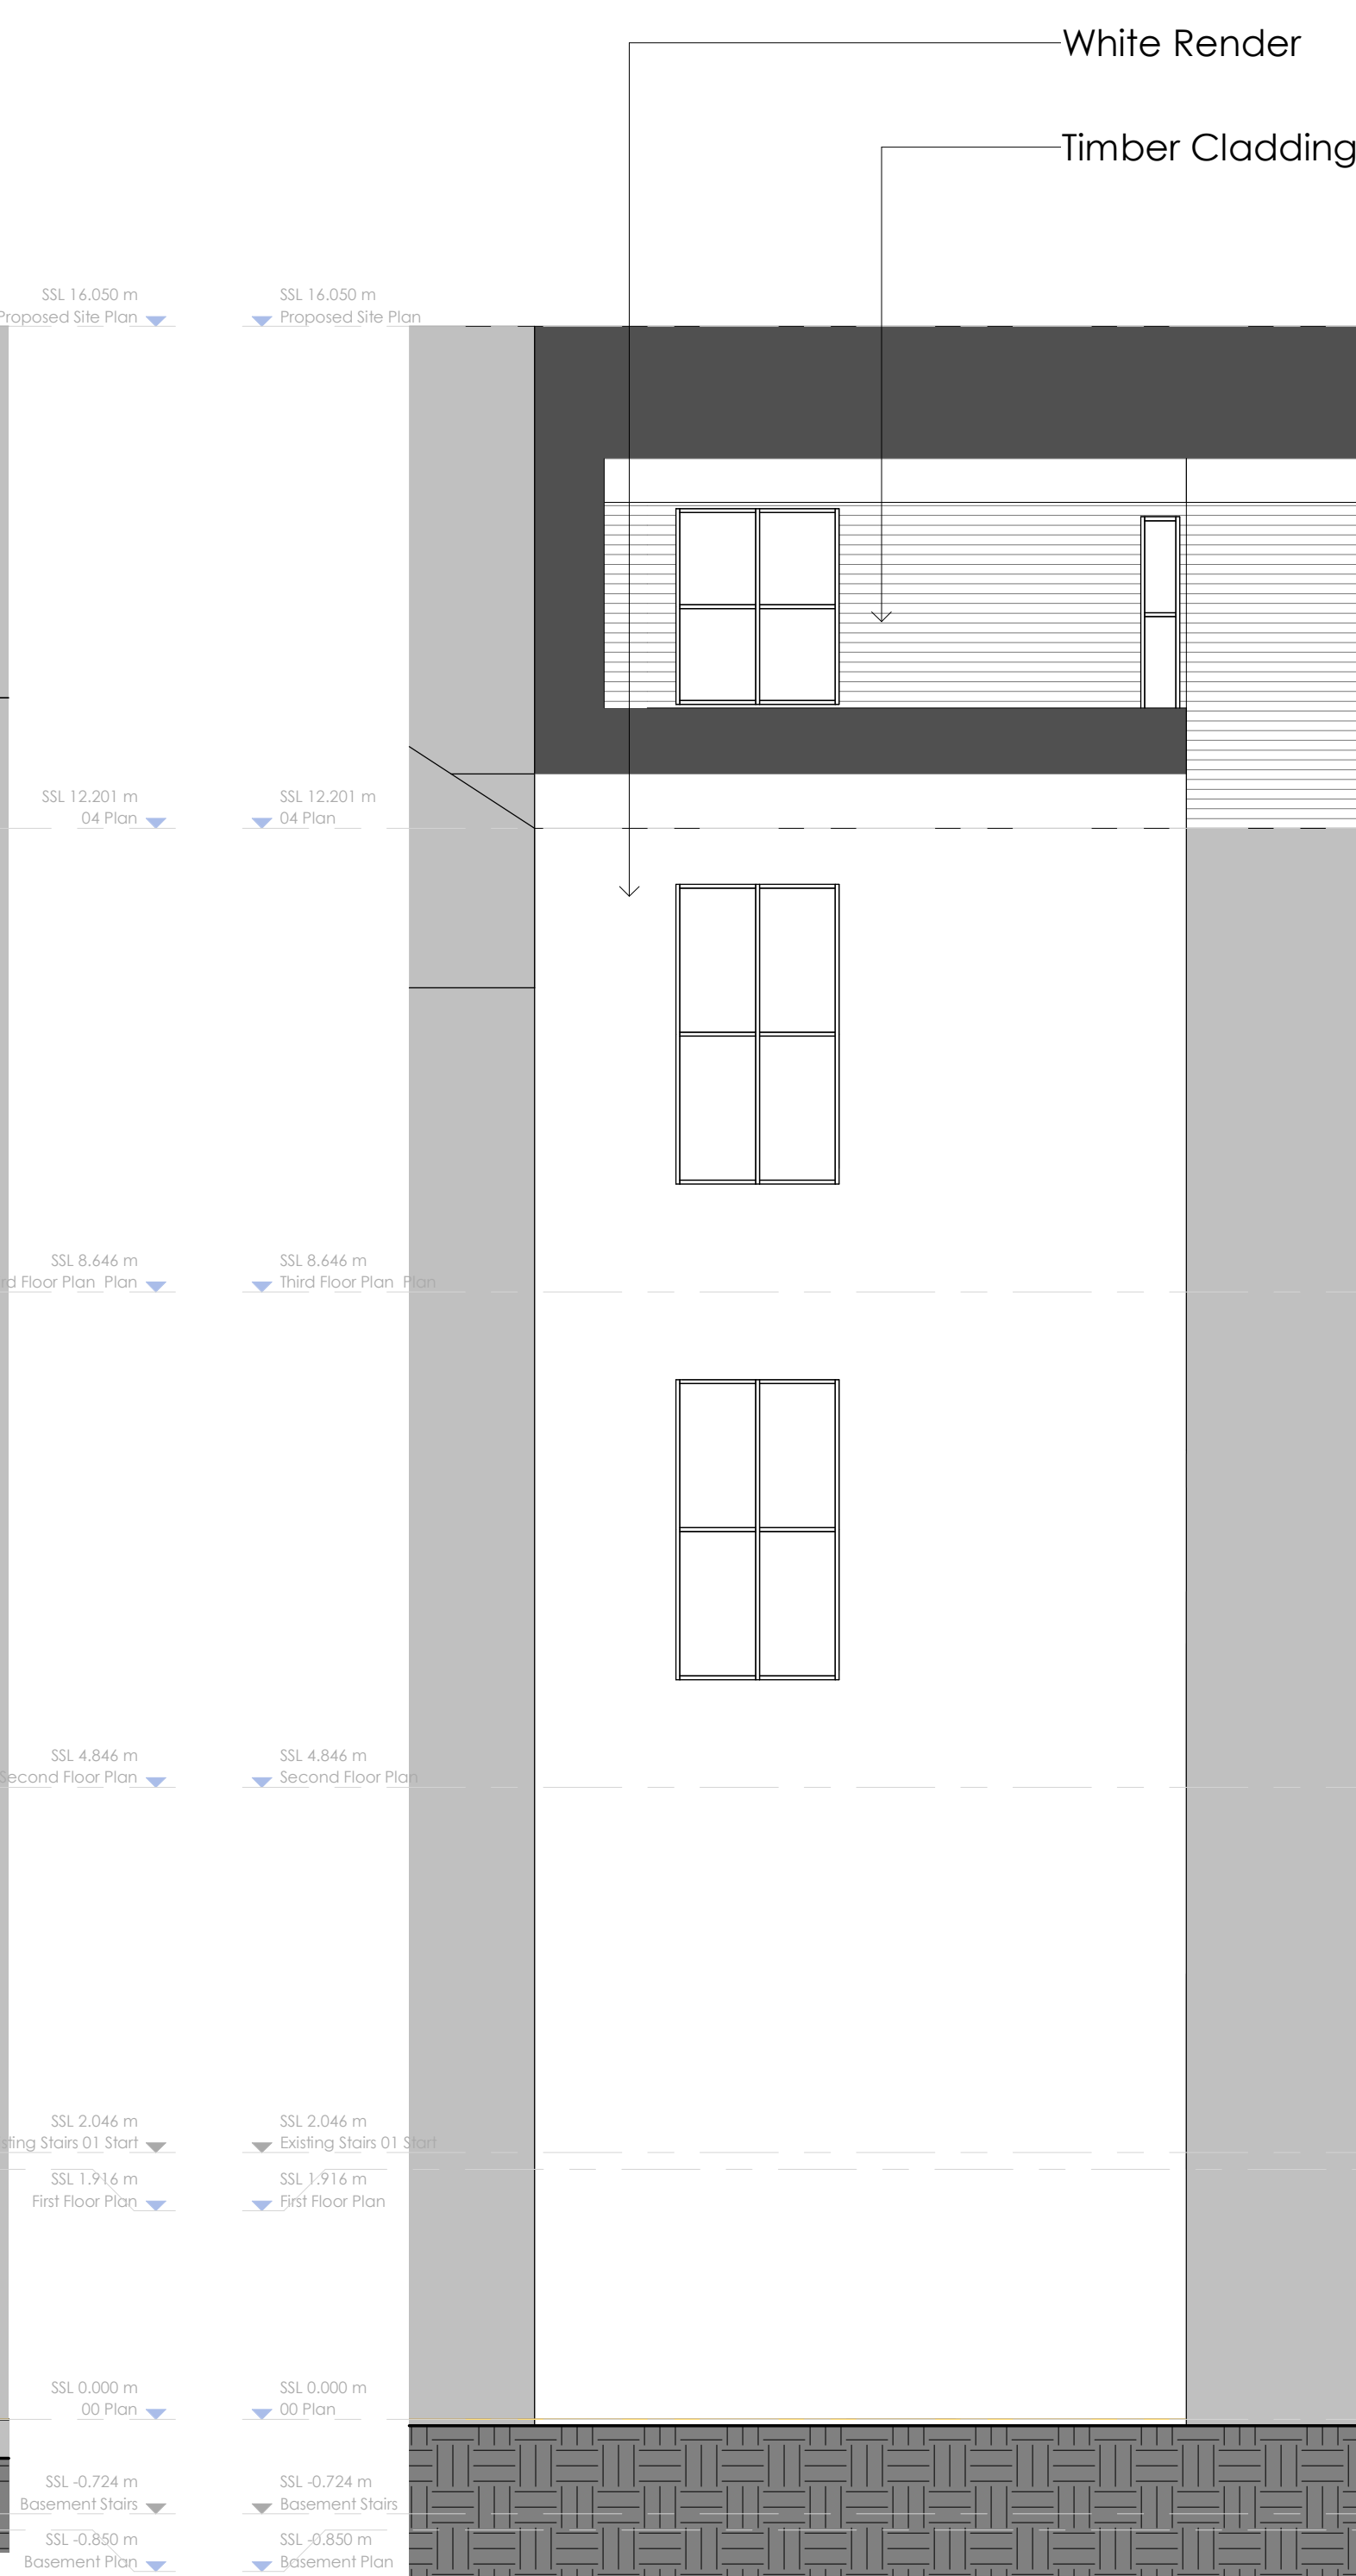

1 Proposed Front Elevation
1 : 50



2 Proposed Rear Elevation
1 : 50

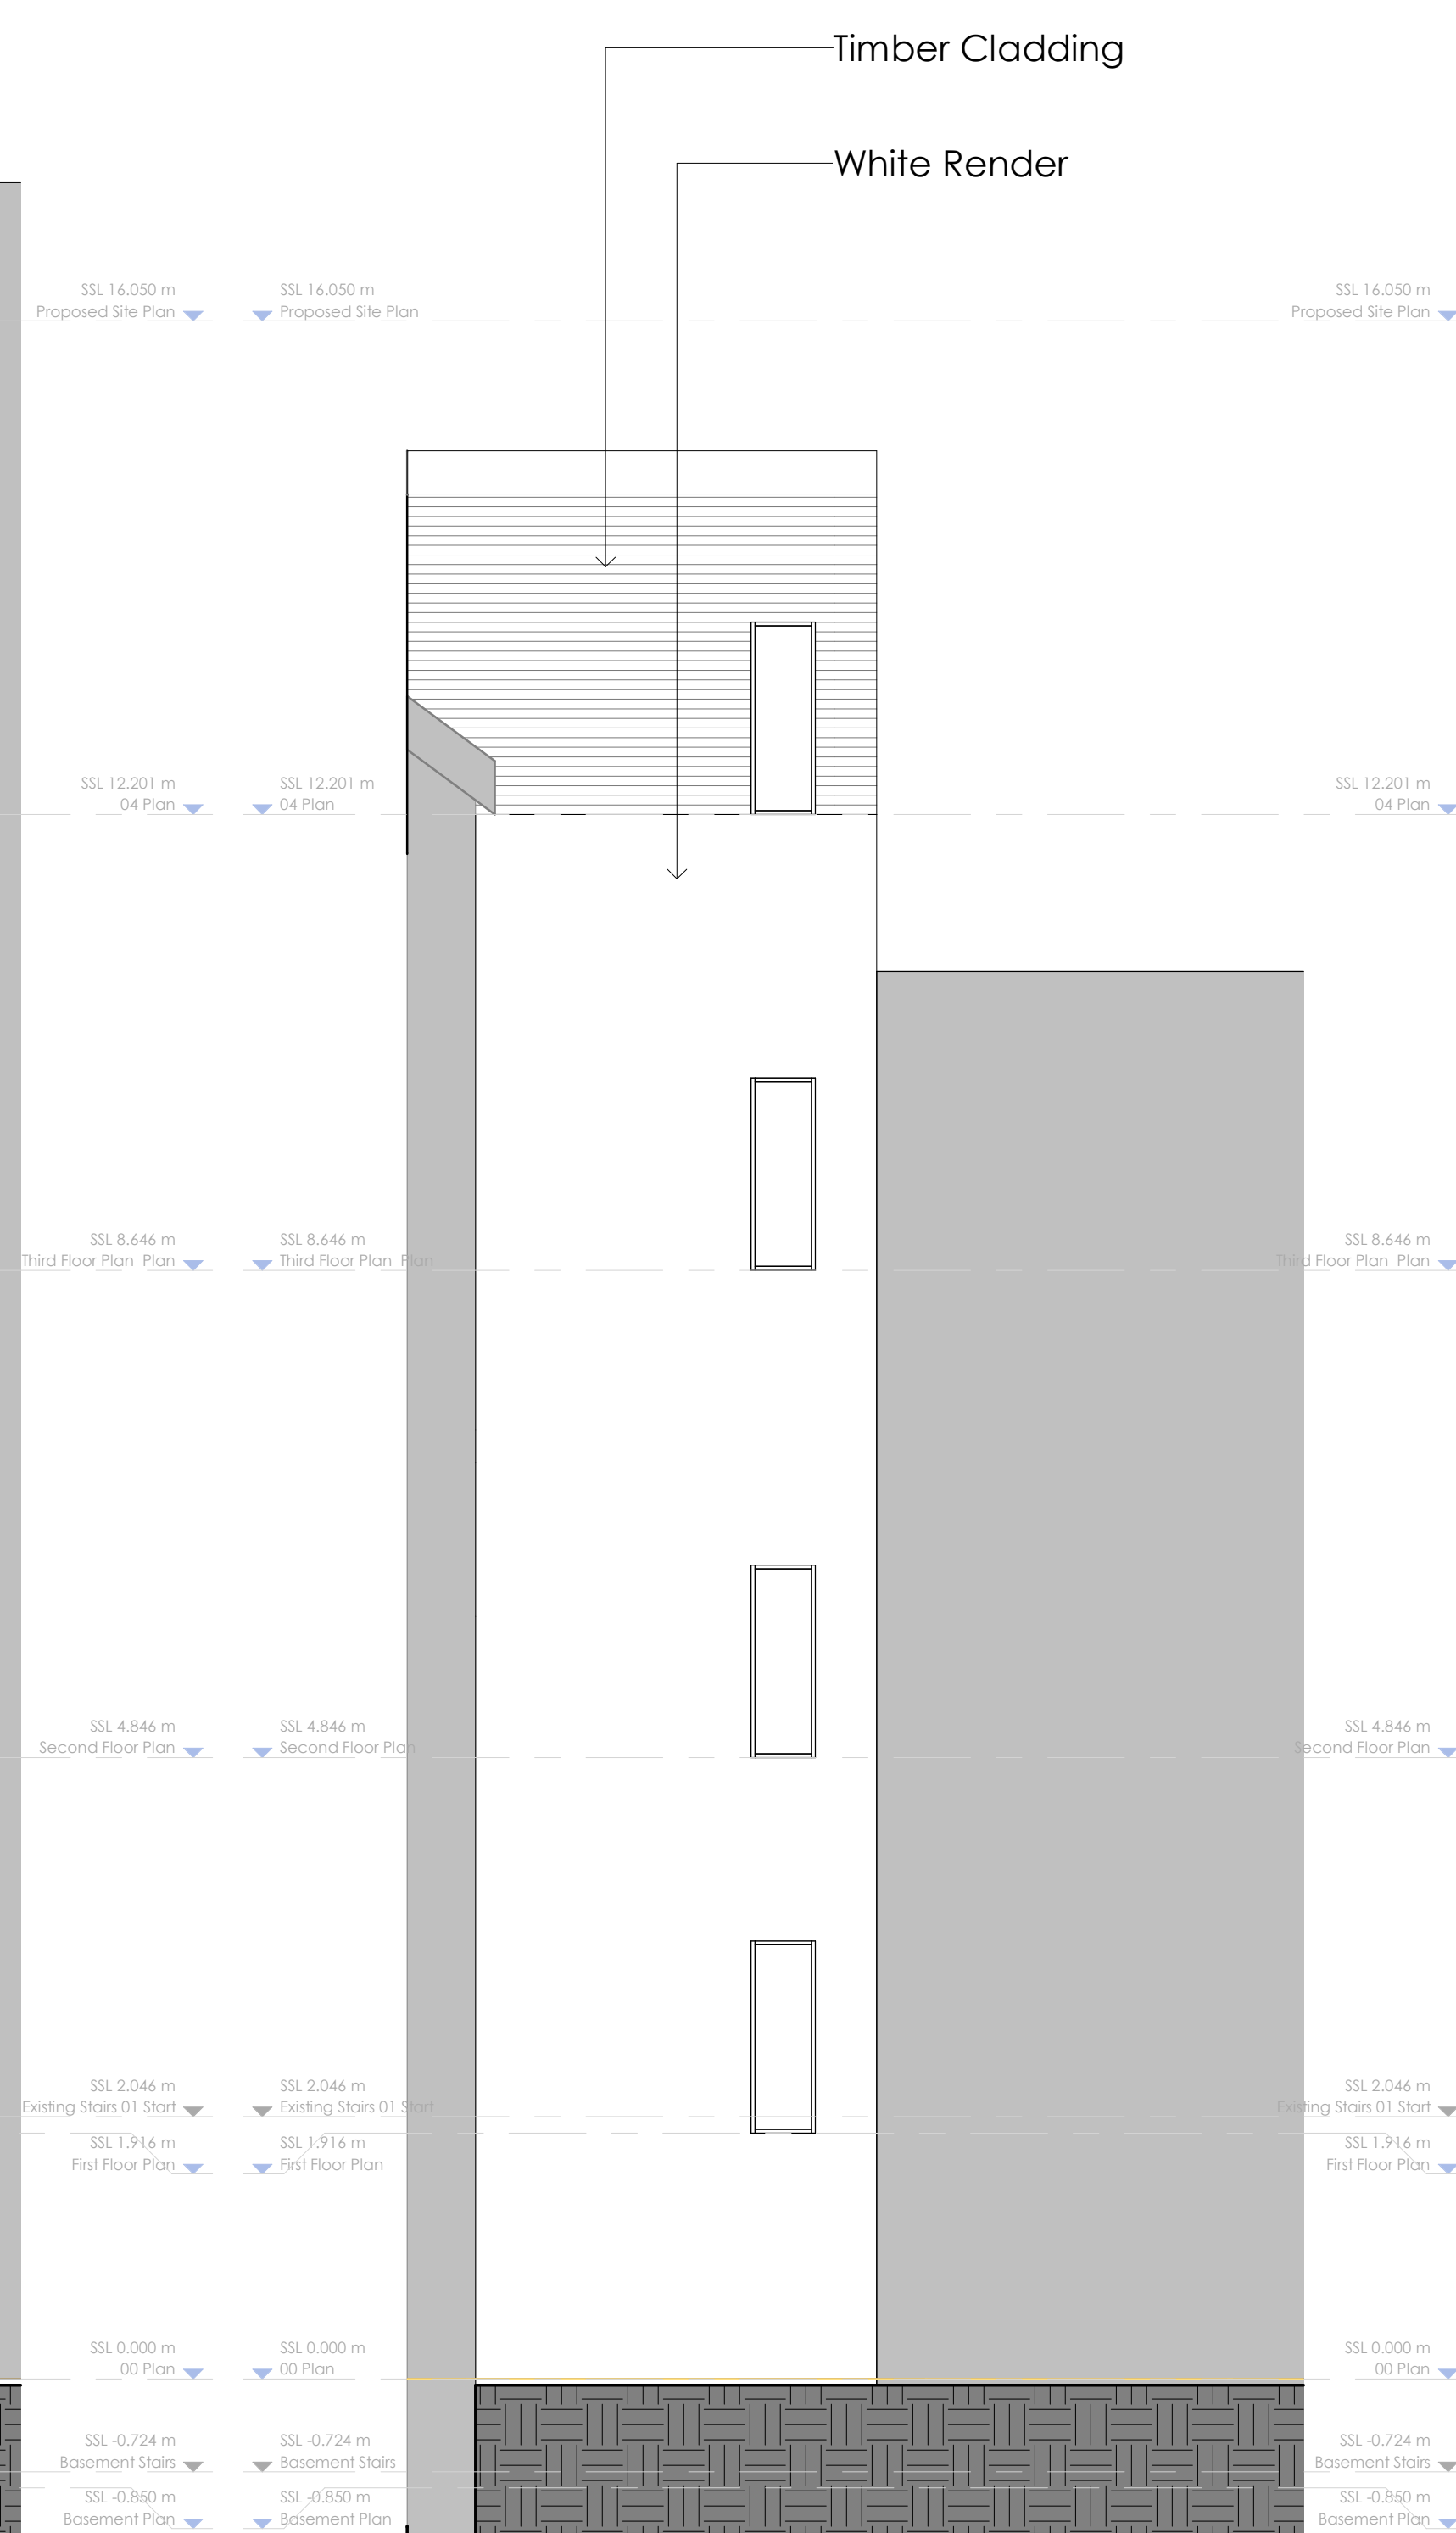

3 Proposed Side Elevation
1 : 50

Proposed Elevations

Client: Paresh Patel

Address: 36 High Street, Newport

Drawing No	Revision	Scale @ A1
10114- BBS- ZZ- DR- A- 12100		1 : 50
Drawn	Checked	Approved
SJ	AV	RH
Suitability		13/07/26
S1		

This drawing is copyright. All rights described in Chapter 17 of the Copyright Designs and Patents Act 1988 have generally been asserted. All dimensions to be checked on site. Do not scale. Any discrepancy between this drawing and other information to be reported to Blackbrick Studio. This drawing shows Design Intent Only.

© Blackbrick Studio

Rev	Description	Drawn	Checked	Date
-----	-------------	-------	---------	------

117 Bute Street | Cardiff CF10 5AE | E: enquiries@blackbrick-studio.com | T: 029 2252 0485



BLACKBRICK
STUDIO