


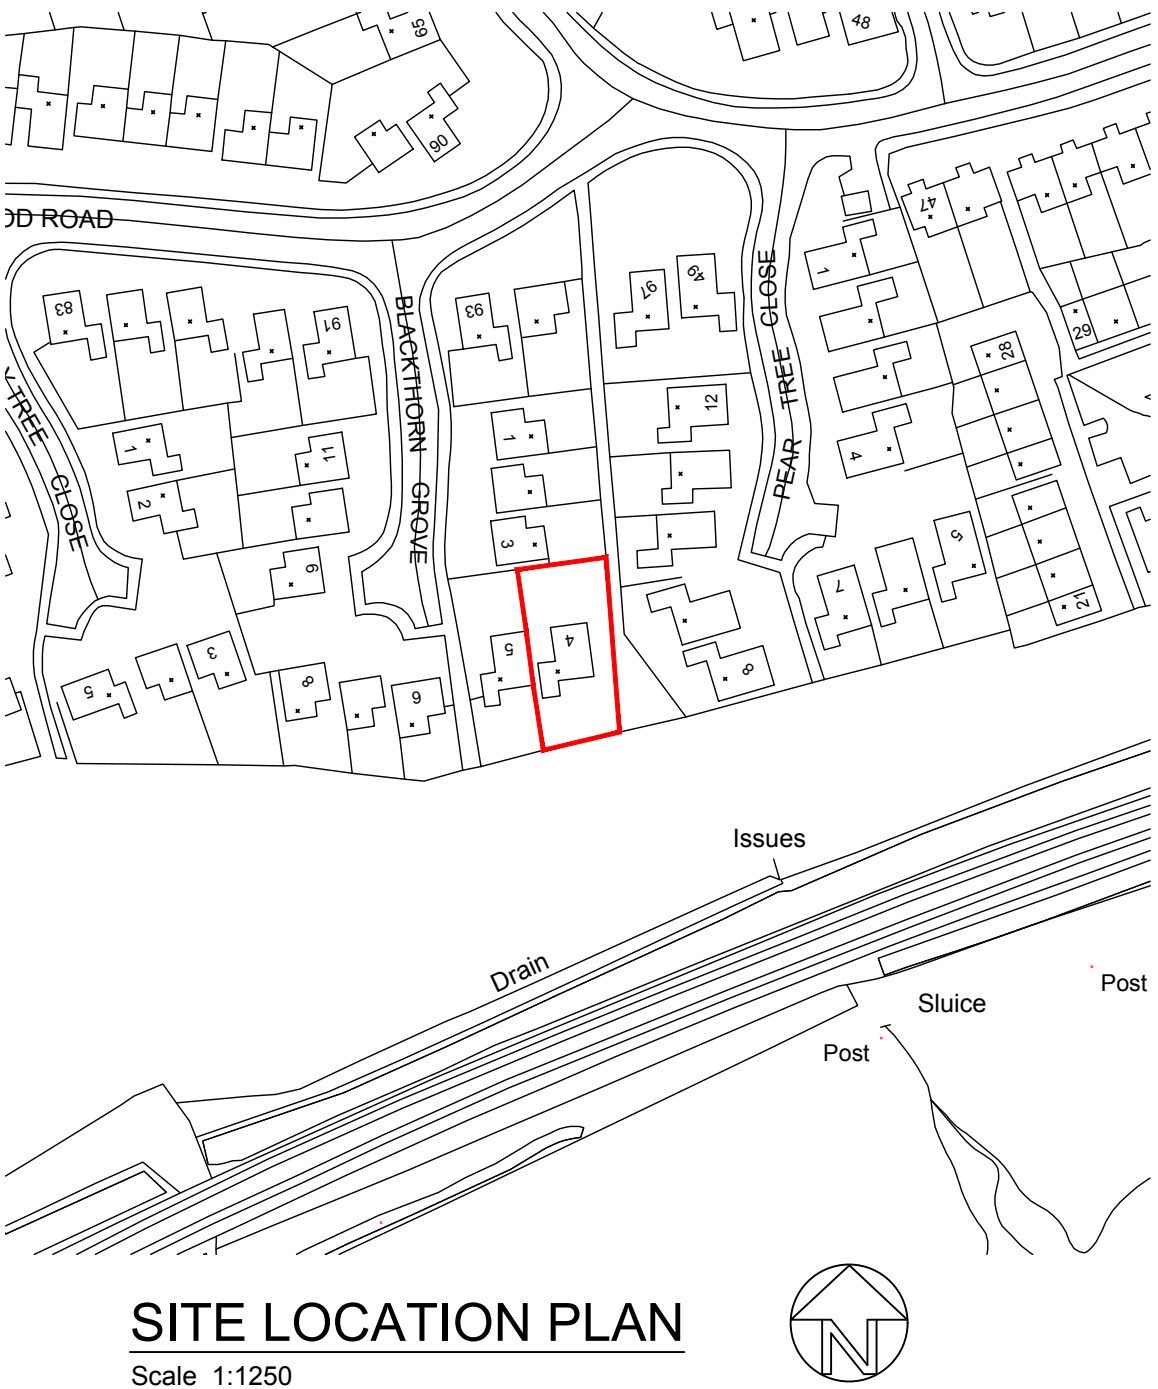


SITE LOCATION PLAN
Scale 1:1250




EXISTING BLOCK PLAN
Scale 1:500




PROPOSED BLOCK PLAN
Scale 1:500

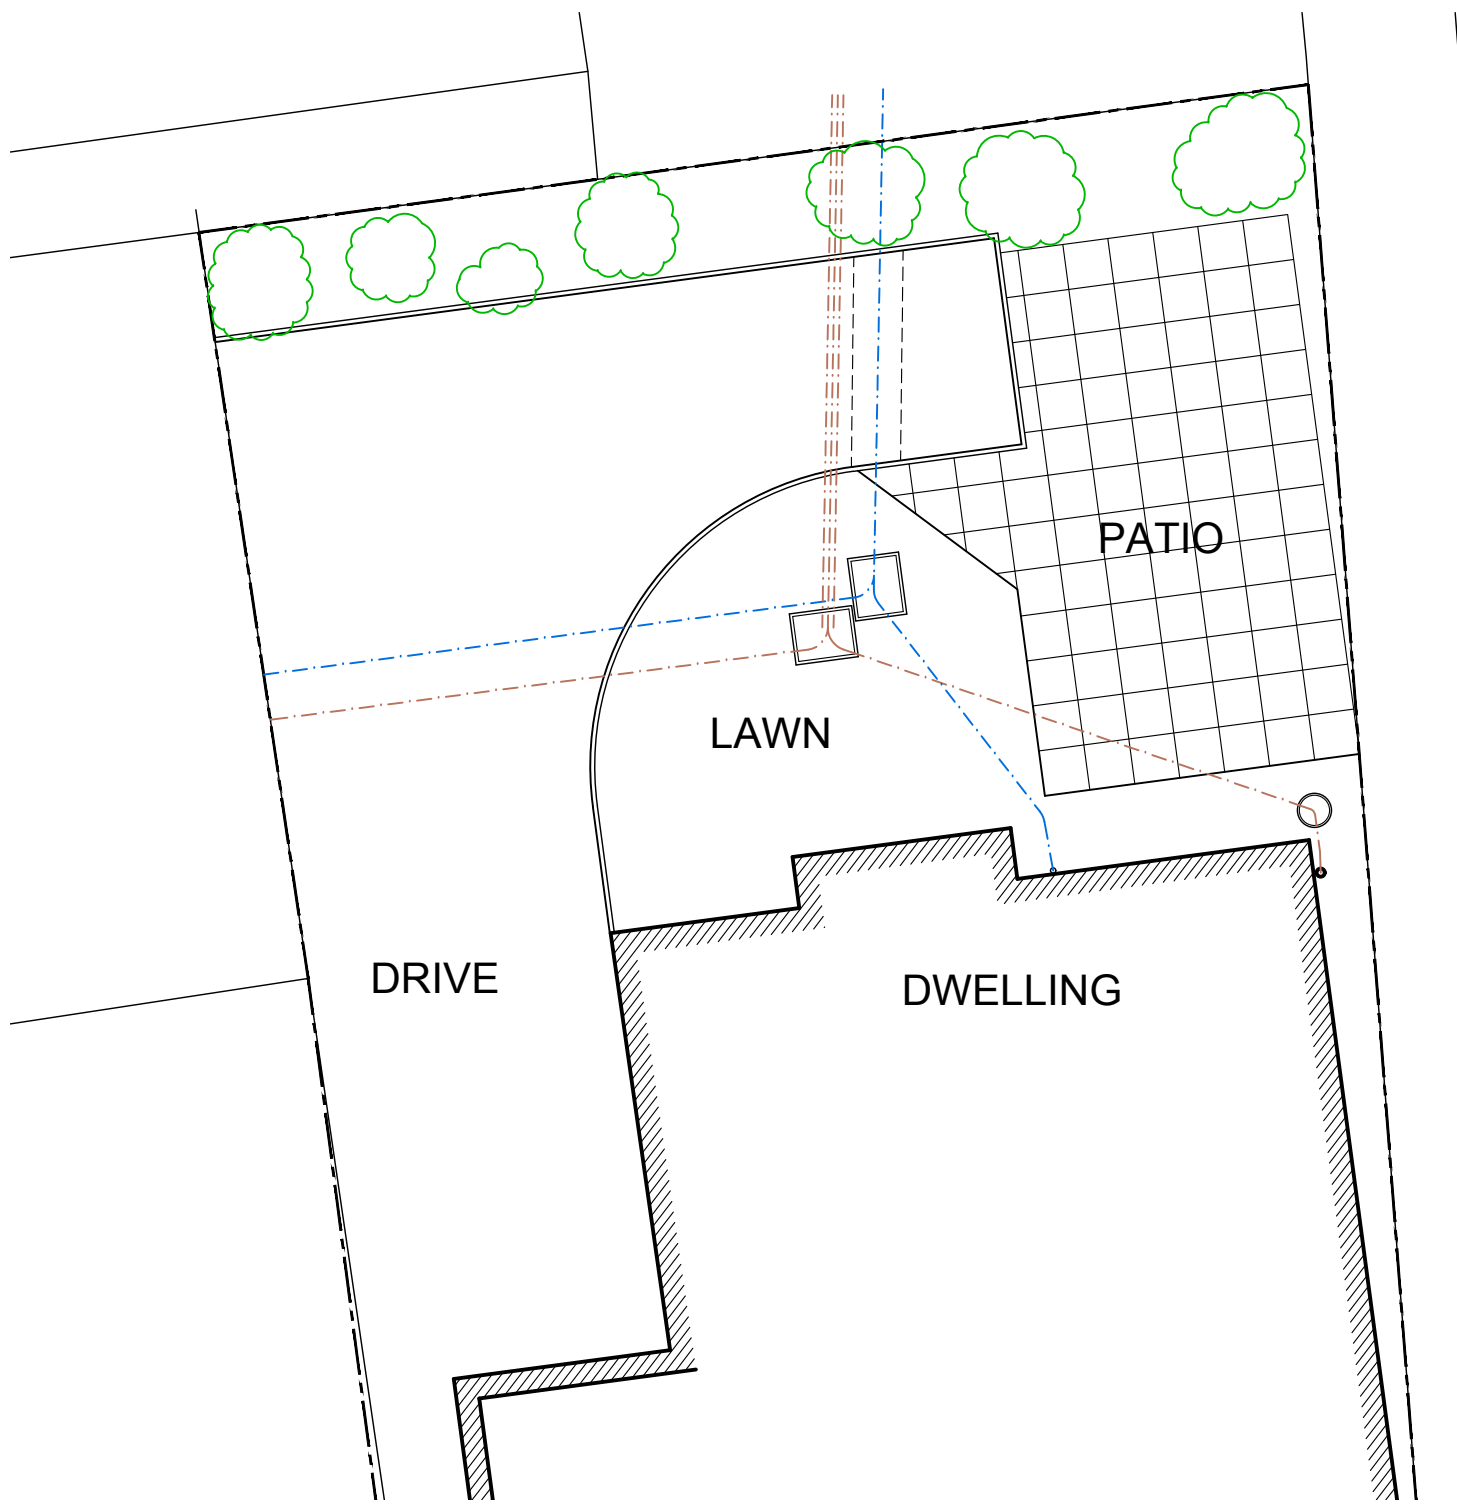


EXISTING FRONTAGE LAYOUT
Scale 1:100

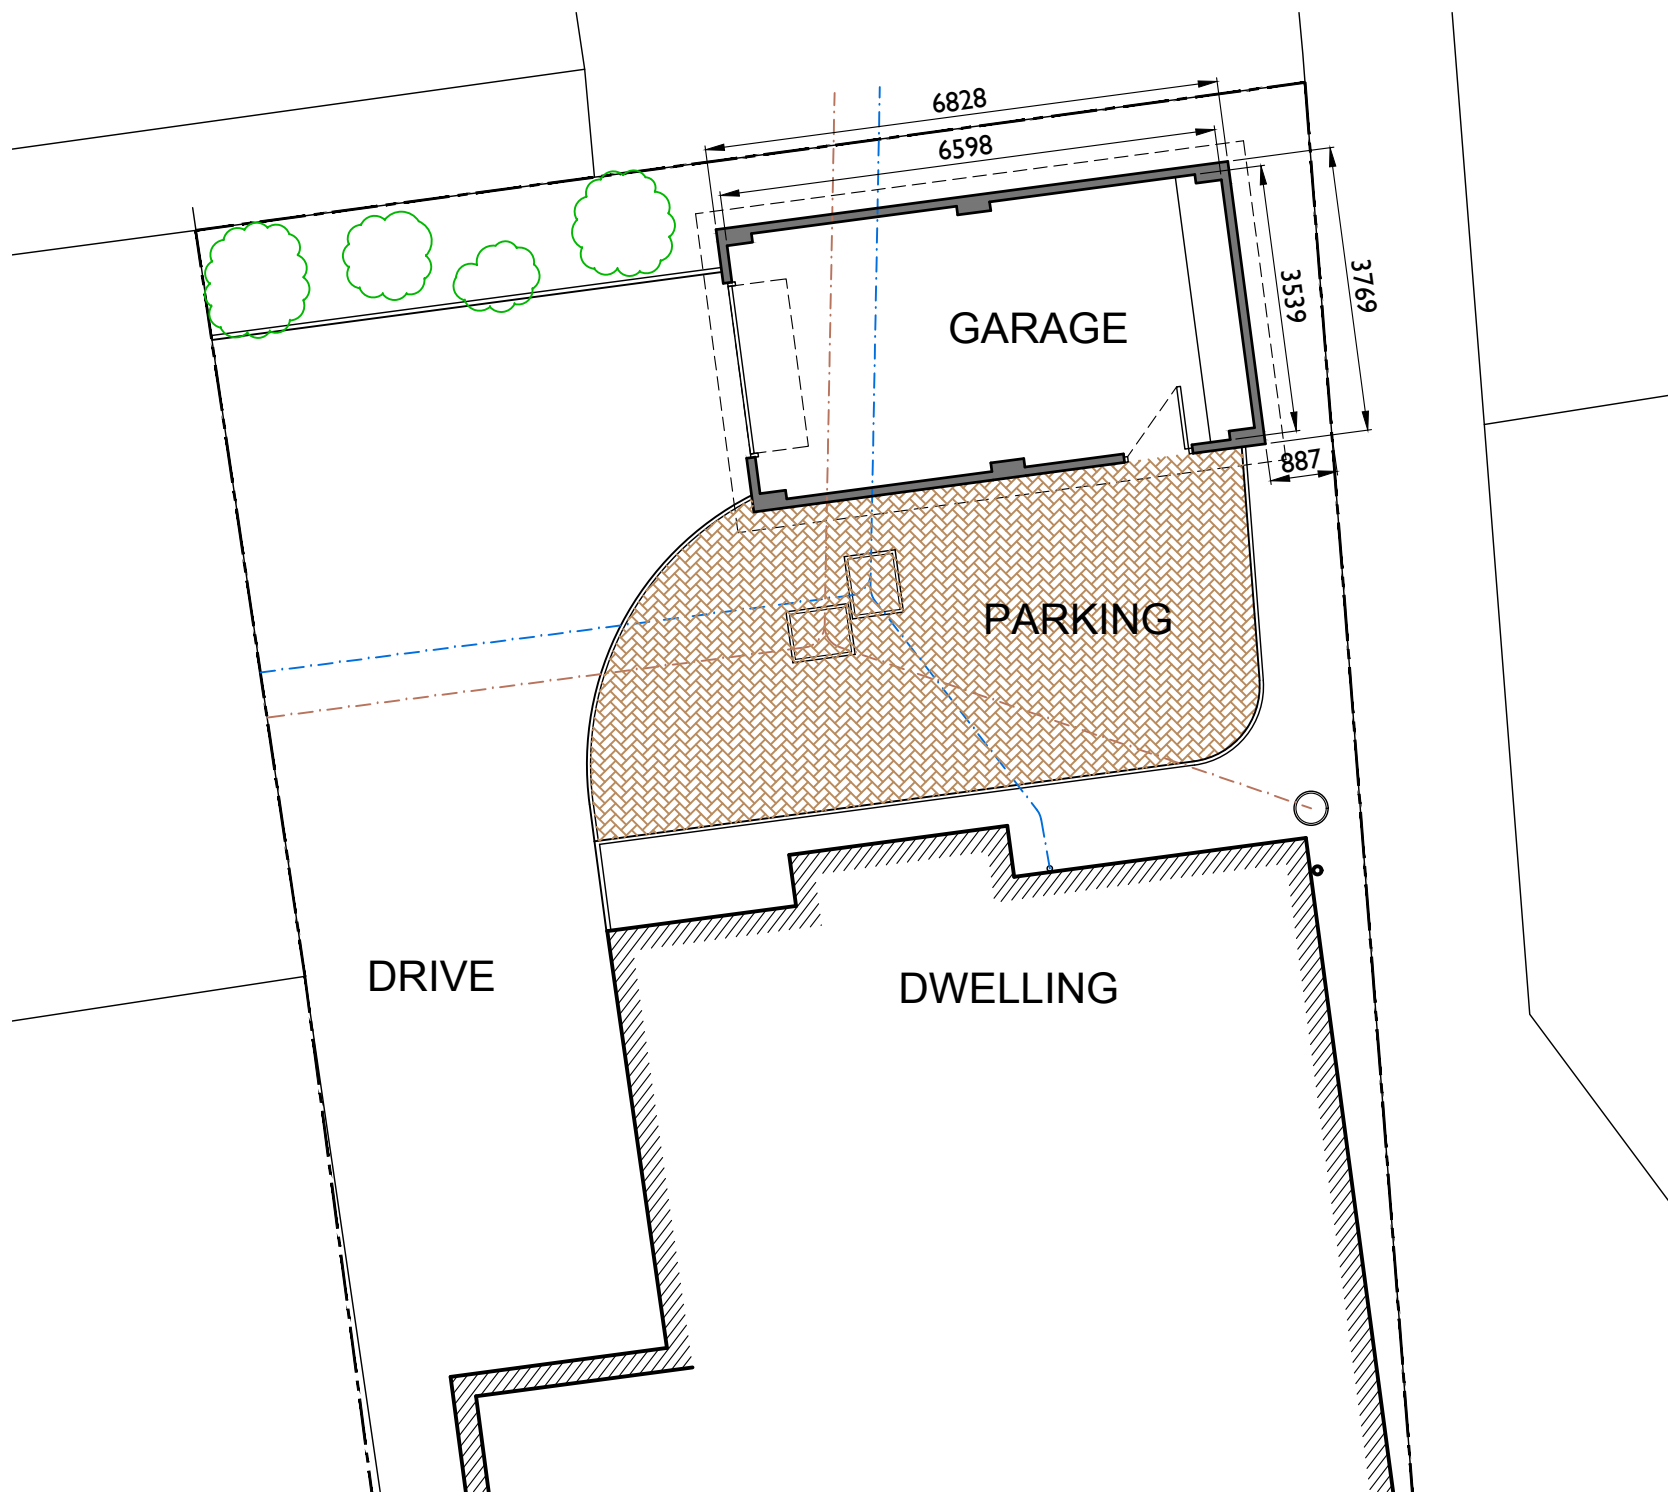


PROPOSED FRONTAGE LAYOUT
Scale 1:100

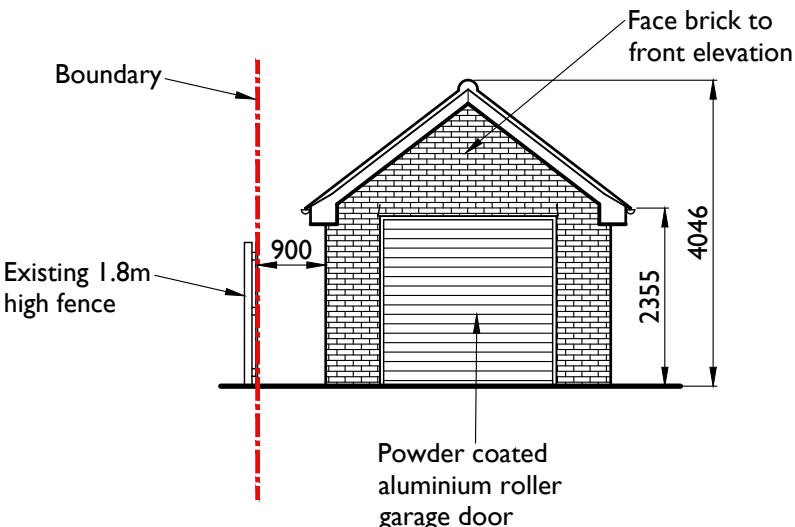


PROPOSED FRONT ELEVATION
Scale 1:100

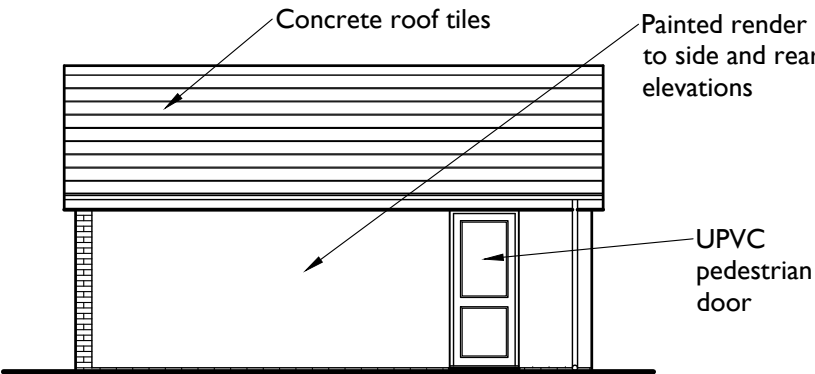


PROPOSED SIDE ELEVATION
Scale 1:100

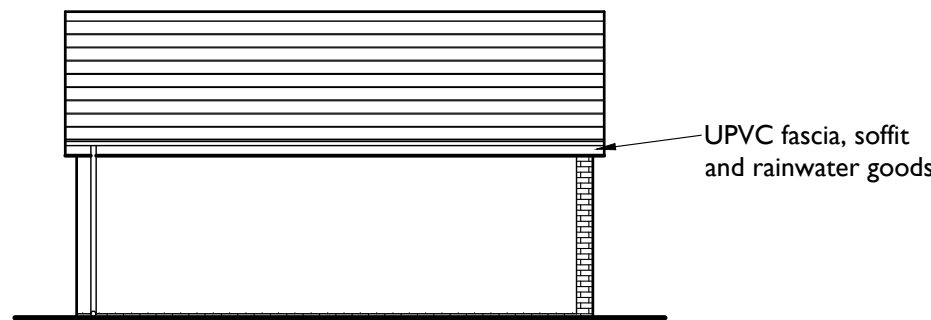

PROPOSED SIDE ELEVATION
Scale 1:100

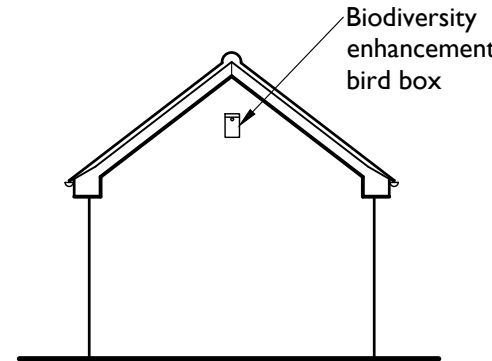

PROPOSED REAR ELEVATION
Scale 1:100

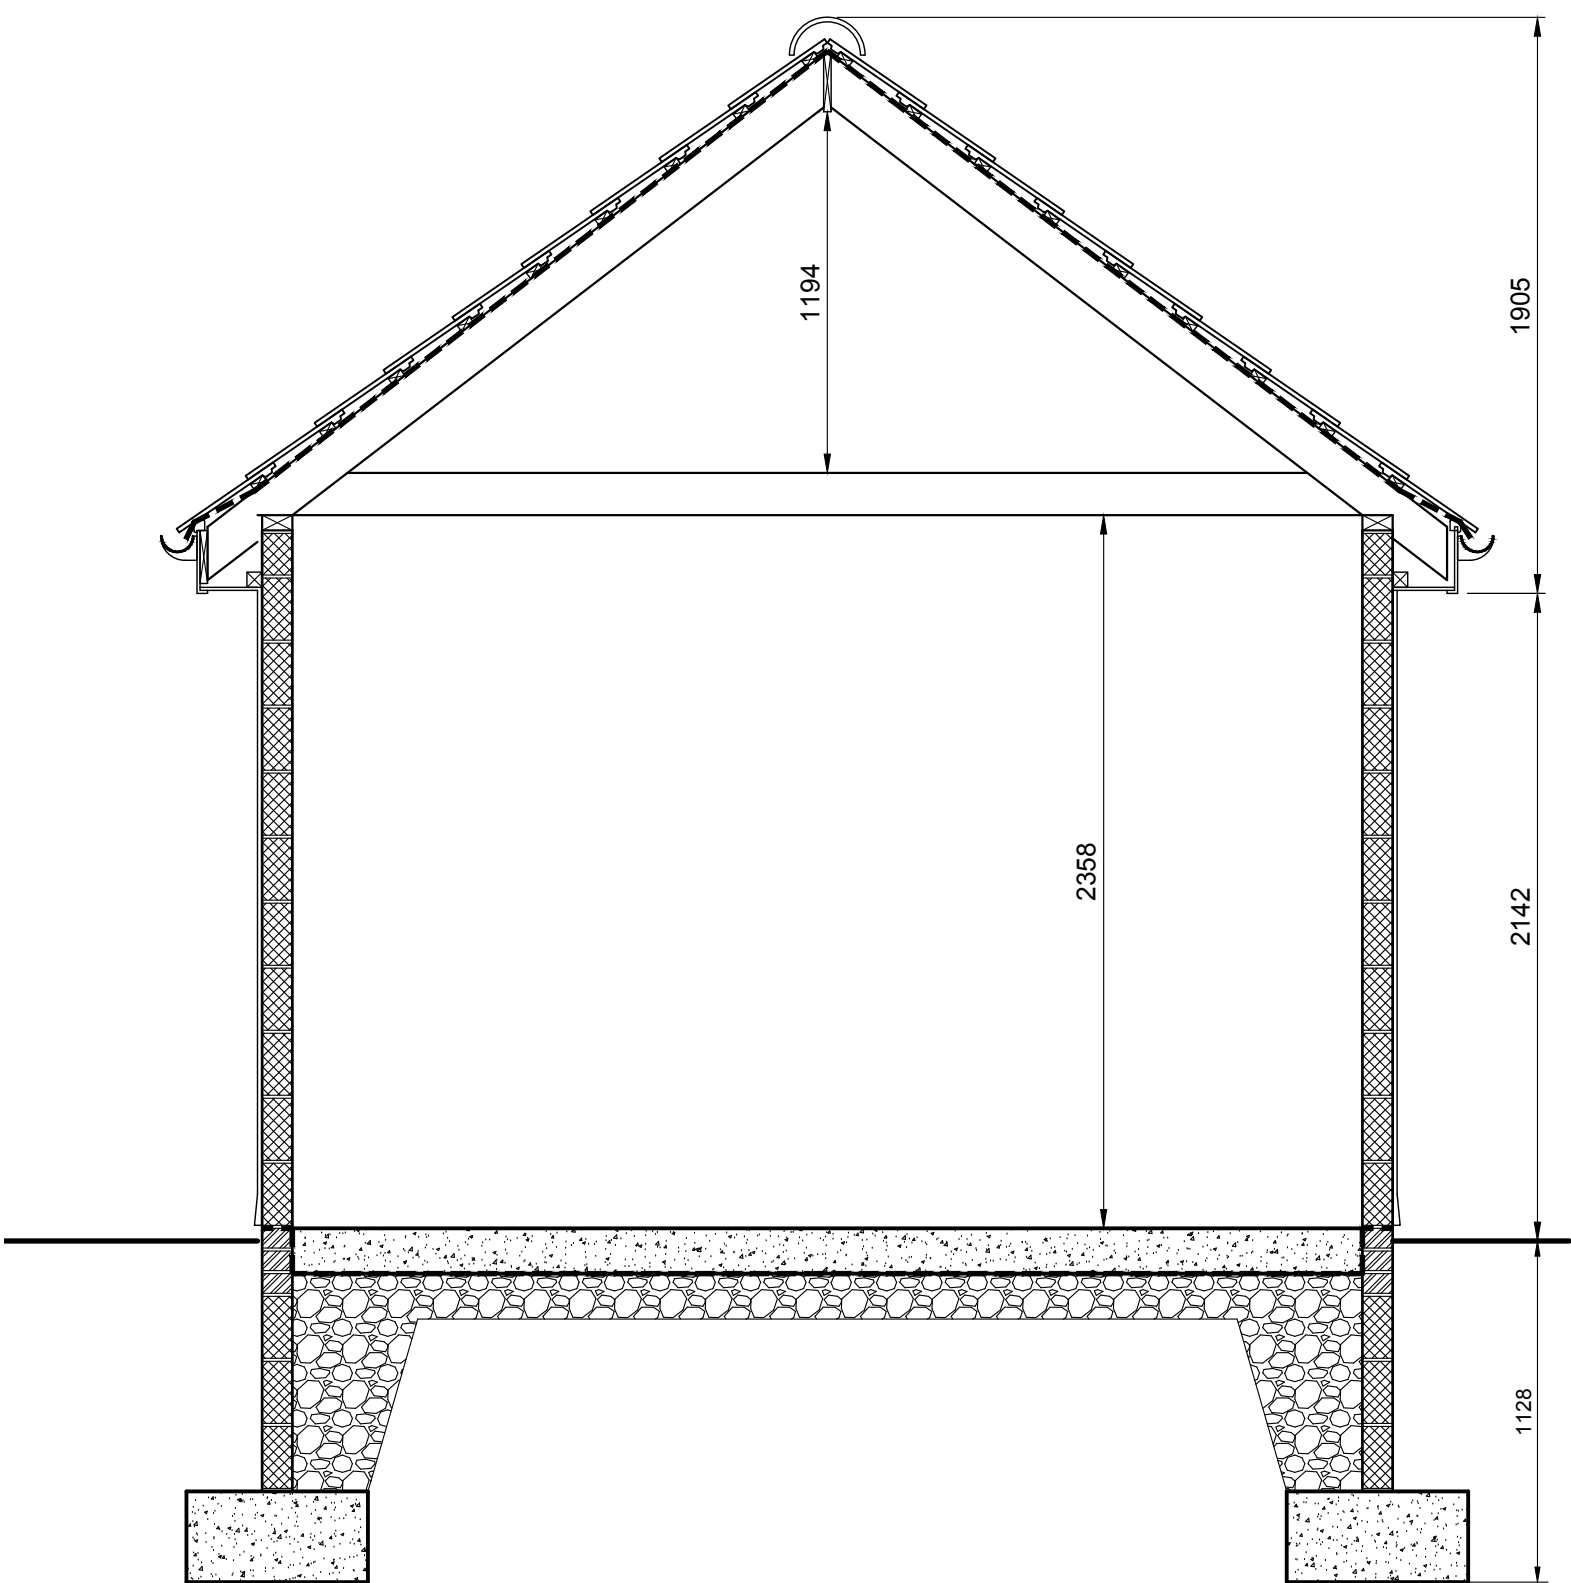

TYPICAL SECTION
Scale 1:25

ELEMENT	PROPOSED
Ridge tiles	Concrete interlocking
Roof covering	Concrete interlocking
Fascias	White PVCu
Soffits	White PVCu
Rainwater goods	White PVCu
Walls	Painted render
Windows	N/A
Doors	Composite
Walls below DPC	Facebrick
Drive	Tarmac / Permeable paving
Patios	N/A
Boundaries	Existing to remain

NOTES

- 1) All dimensions in millimeters Unless otherwise noted.
- 2) Drawings intended for purposes as described.
- 3) Any discrepancies to be brought to the attention of RPD Building Consultants immediately.
- 4) Do not scale off this drawing for construction purposes
- 5) This drawing is to read in conjunction with RPD Building Consultants construction notes.

© This Drawing is copyright
It must not be reproduced or disclosed to third parties without the permission of RPD.

LEGEND

- Existing wall to remain
- Proposed wall
- Removed wall
- Steel beam / feature over
- Existing underground drainage pipe
- Existing above ground waste pipe
- Proposed underground drainage pipe
- Existing fuse board
- Existing boiler
- Existing gas / electric meter
- Existing incoming water stop tap

REVISION DATE DESCRIPTION

PROJECT / SITE ADDRESS / CLIENT

PROPOSED DETACHED GARAGE
4 BLACKTHORN GROVE
CAERLEON, NEWPORT NP18 3RG
MR AND MRS PRICE

DRAWING TITLE

SITE LOCATION PLAN
EXISTING AND PROPOSED
LAYOUTS AND ELEVATIONS
TYPICAL SECTION

DETAILS

Scales As shown @ A1 Date JUL 25
Drawn RPD Checked CMP
Job No. BG4 Drawing No. 01
Status Construction Revision -