


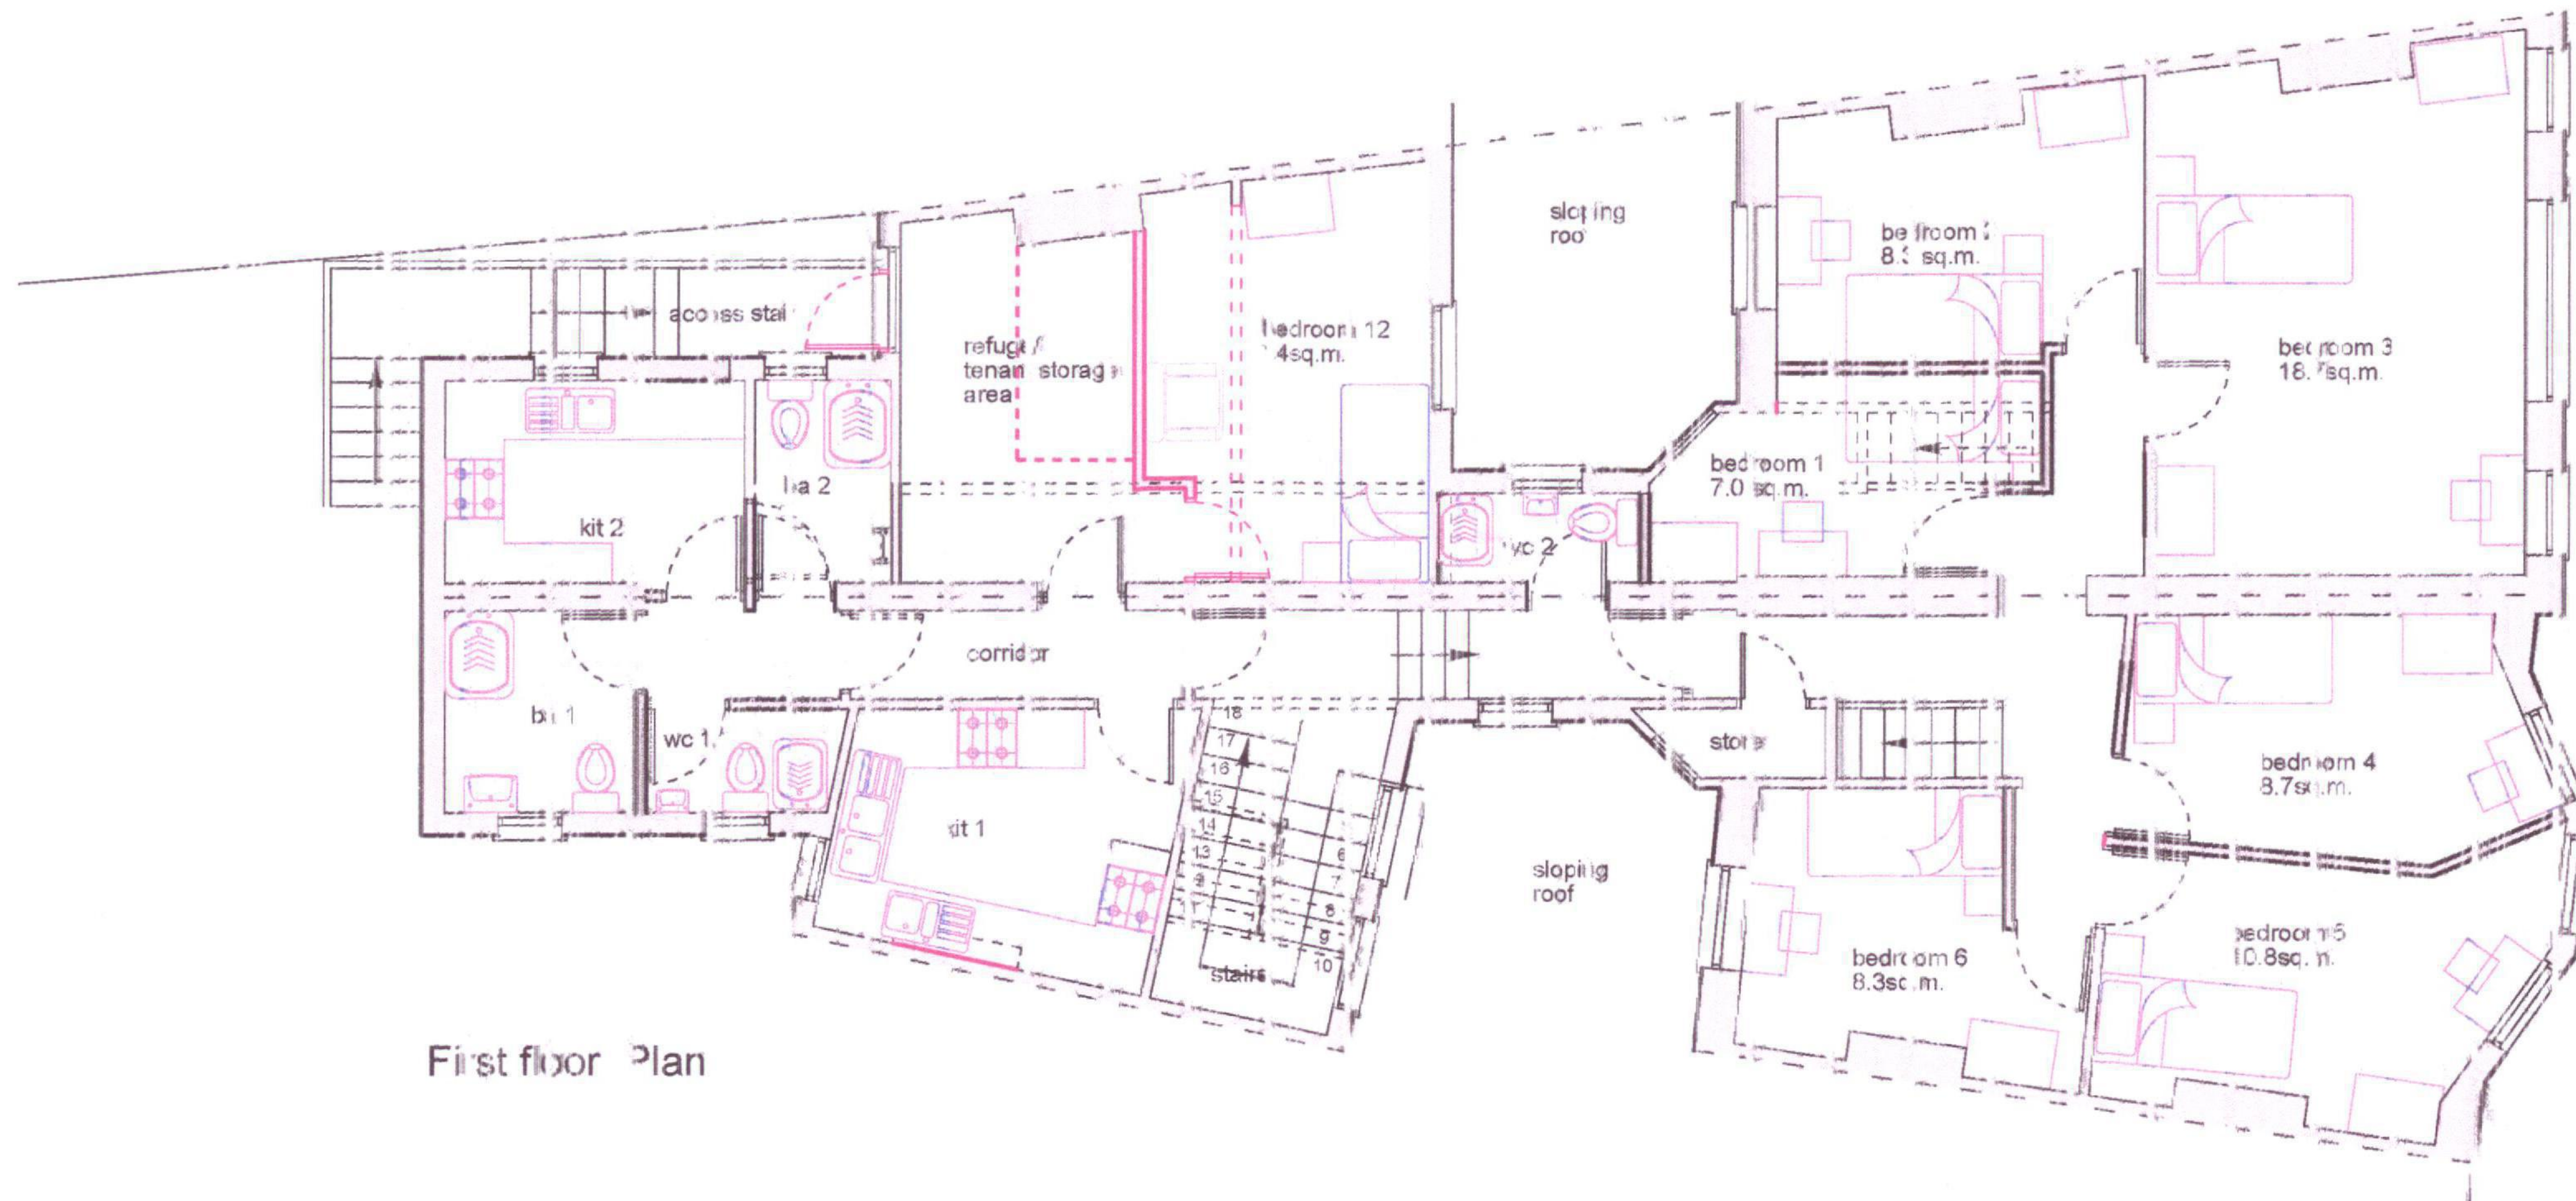

First floor plan

Trewent Designs Ltd

client - Copper-Kite 2.0 Ltd

proj: 52/54 Clarence Place,
Newport, NP19 0AH

first floor plan

scale - 1:100 @ A4

dwg no. - 2093-61