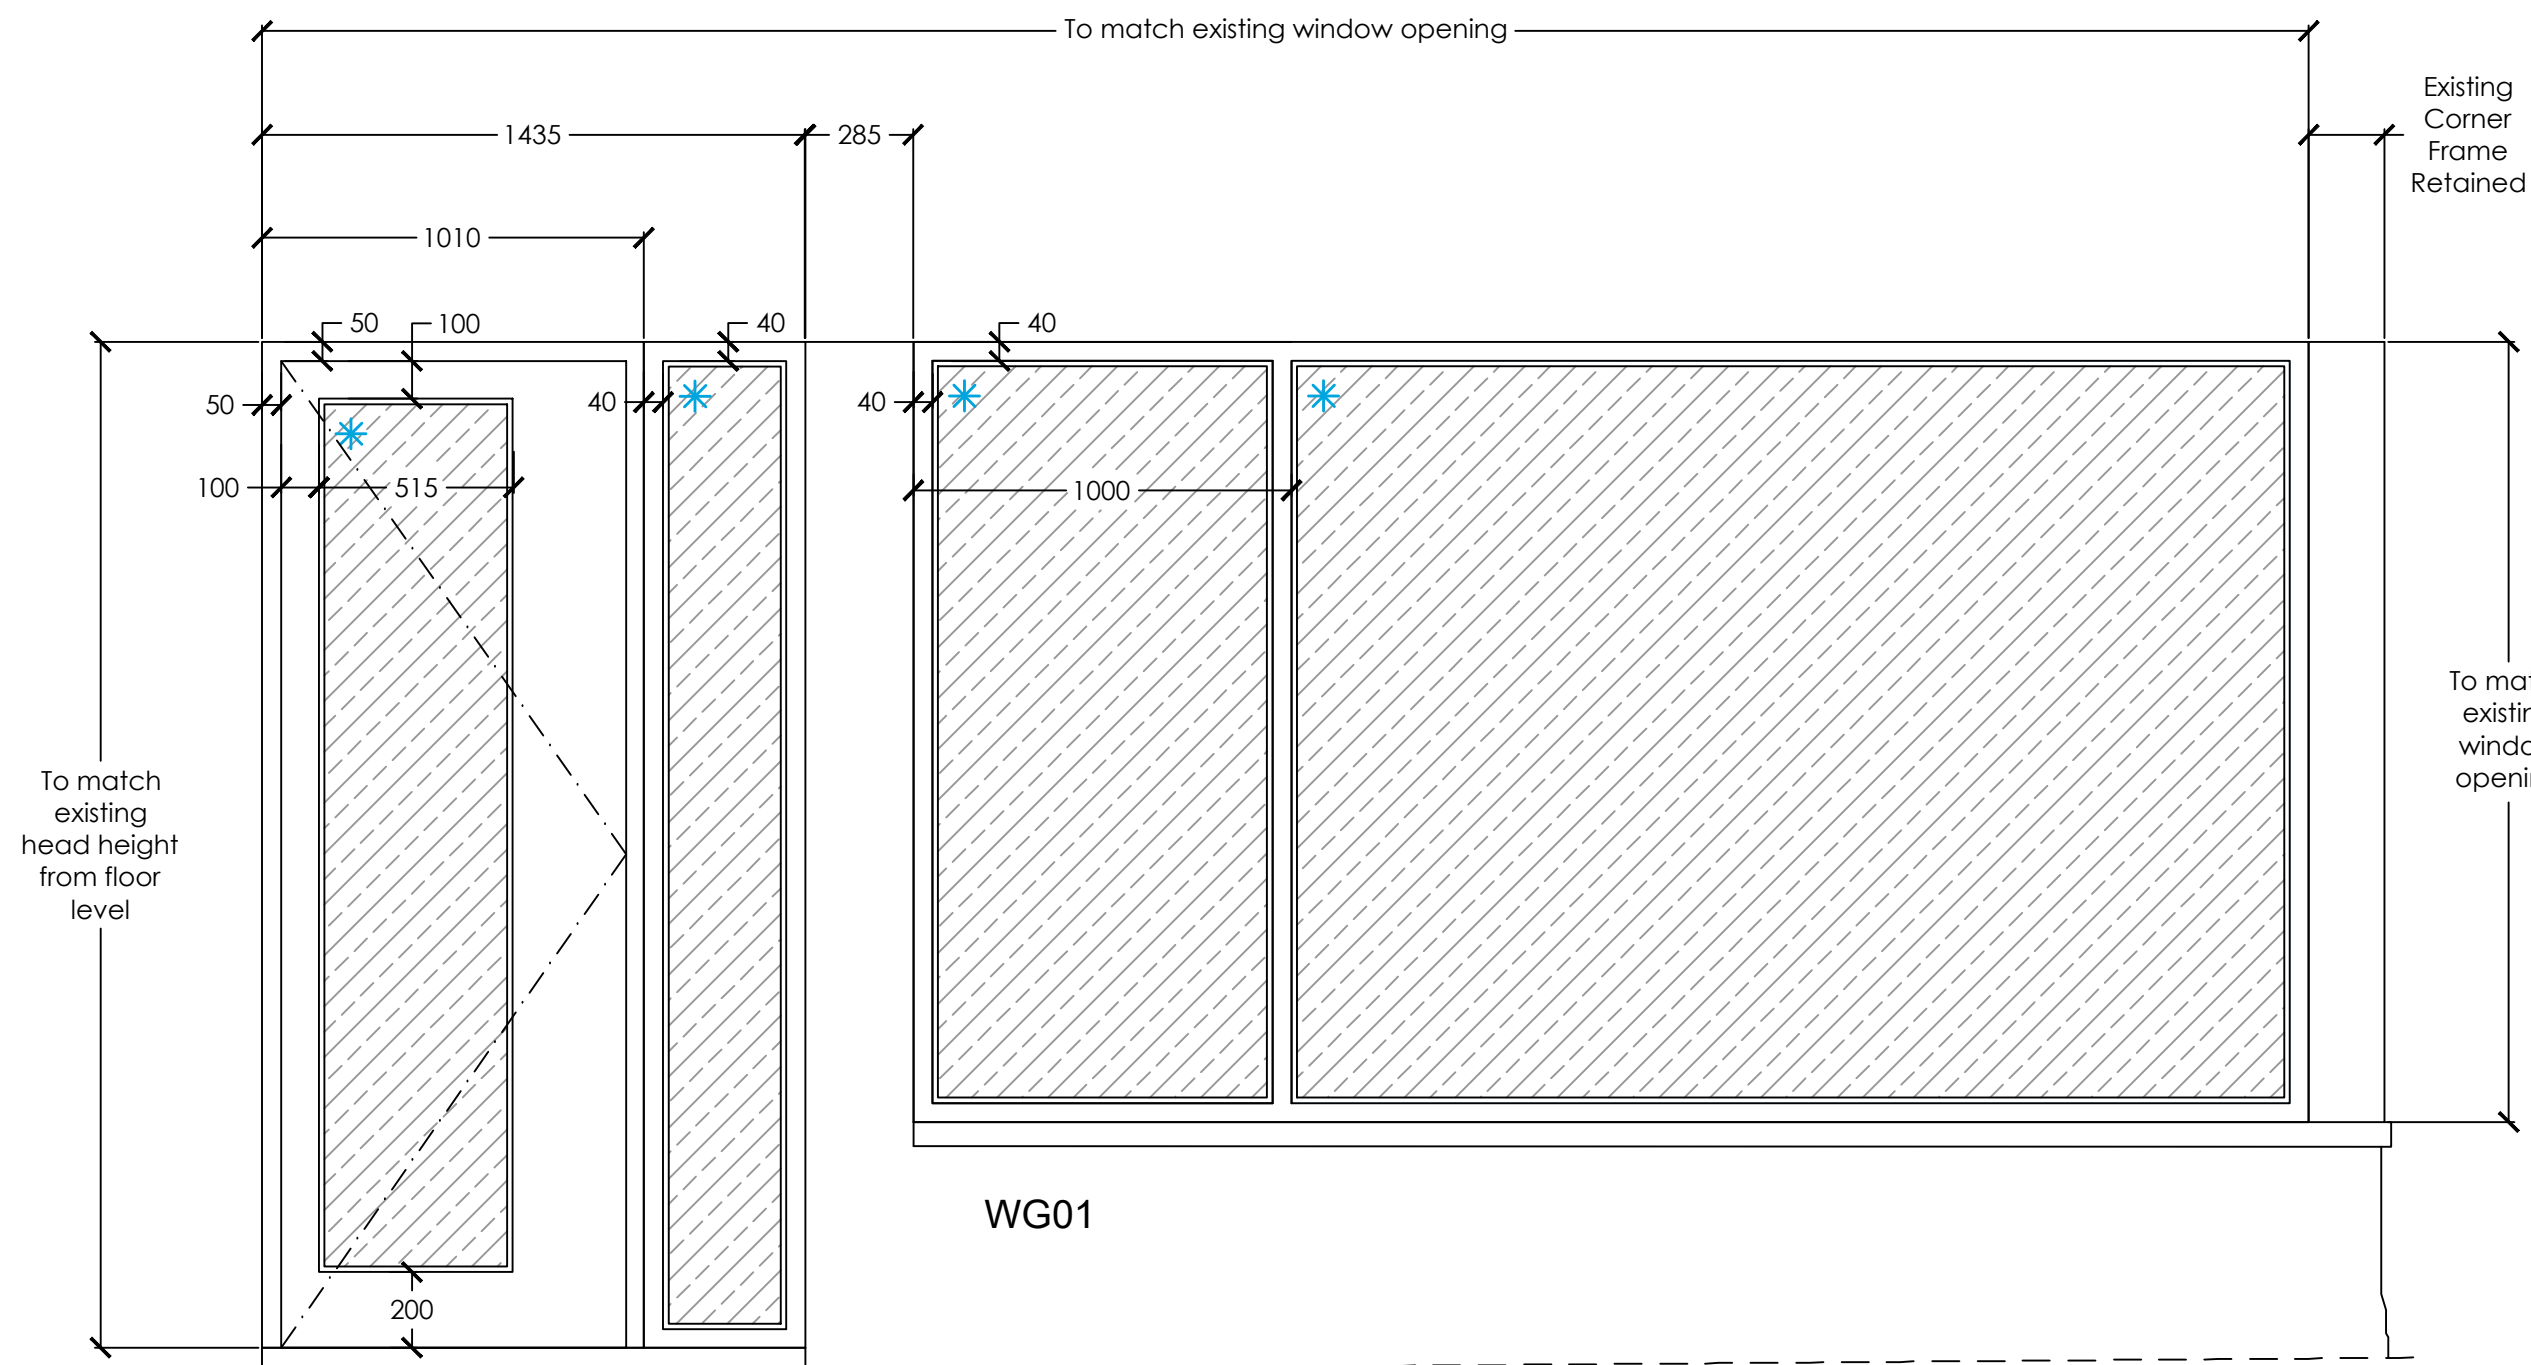
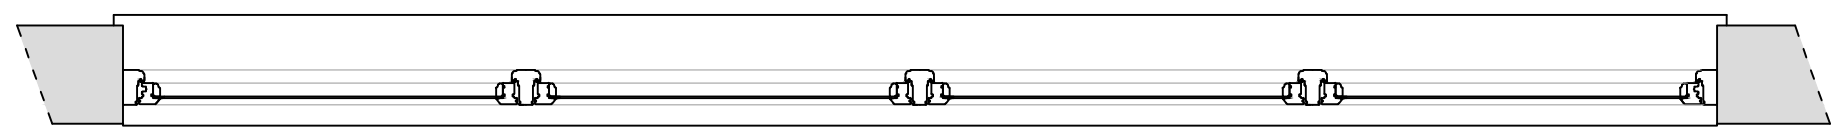
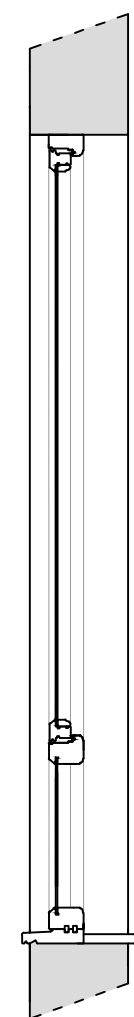
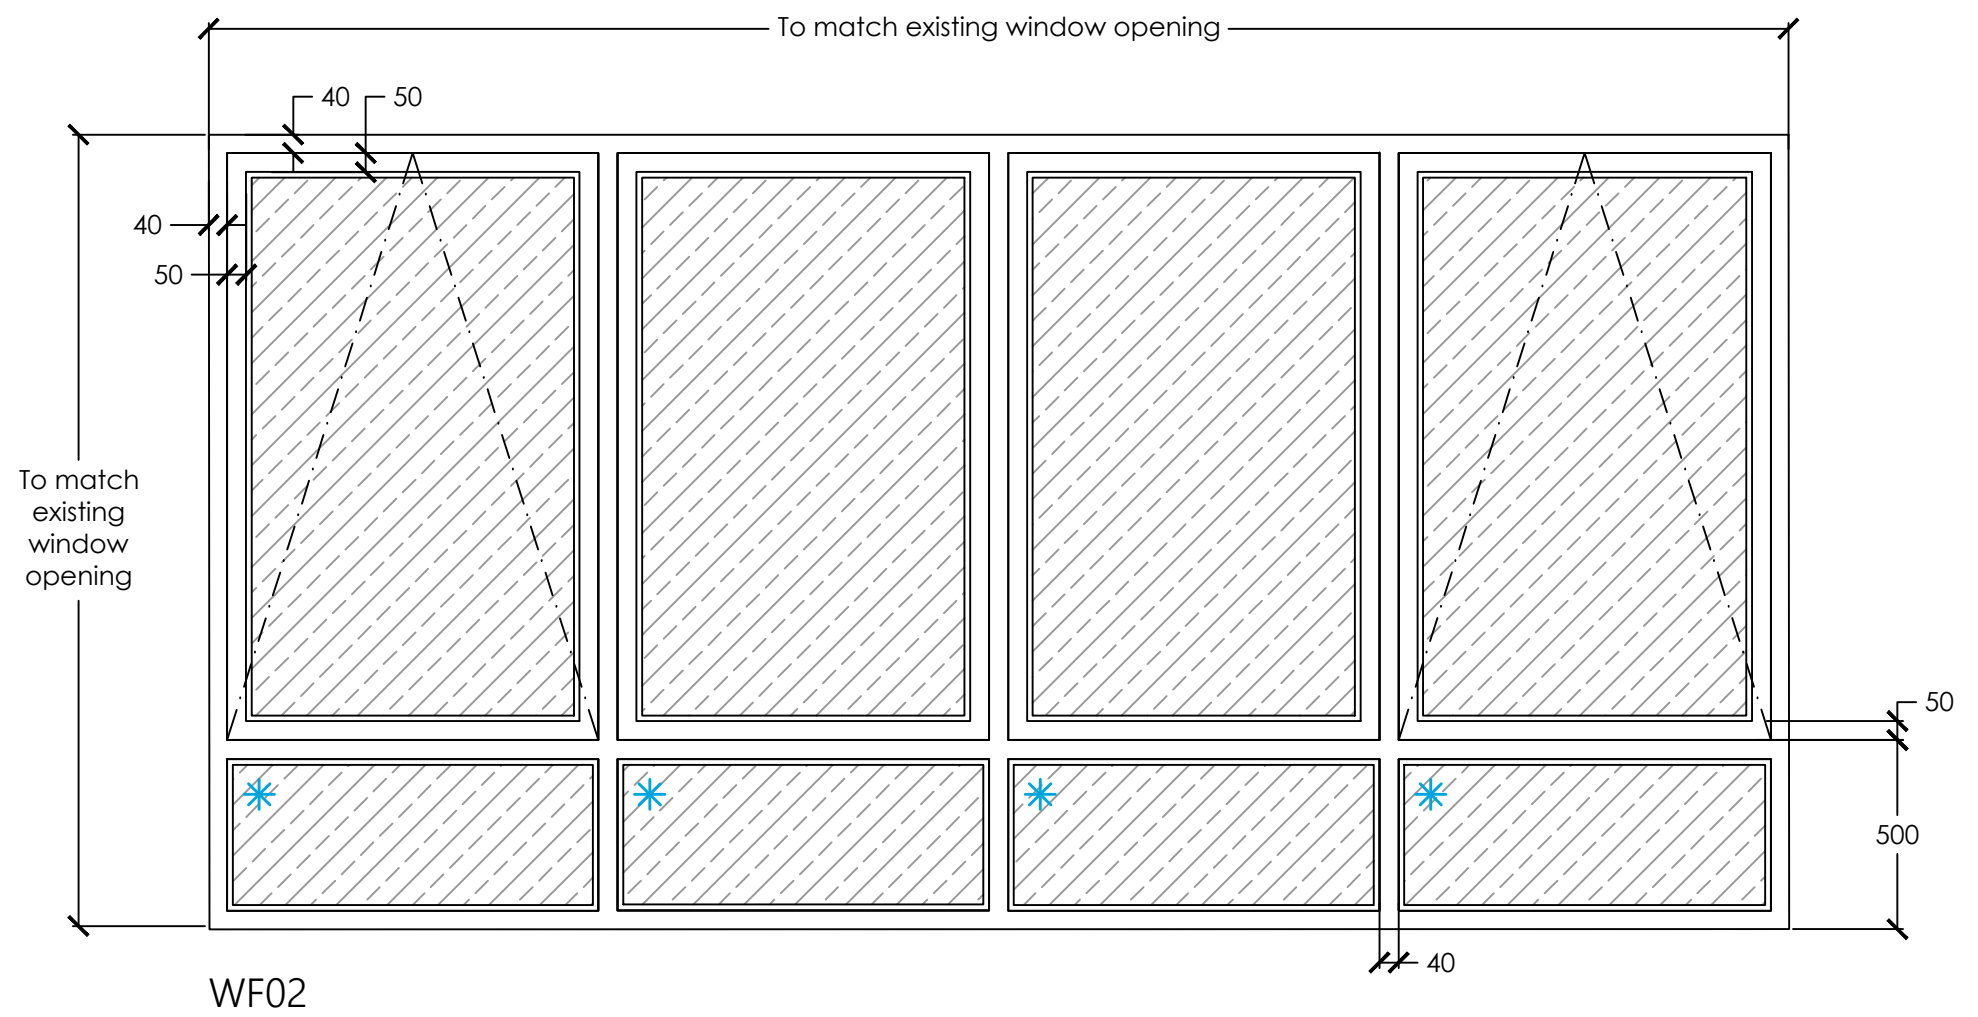
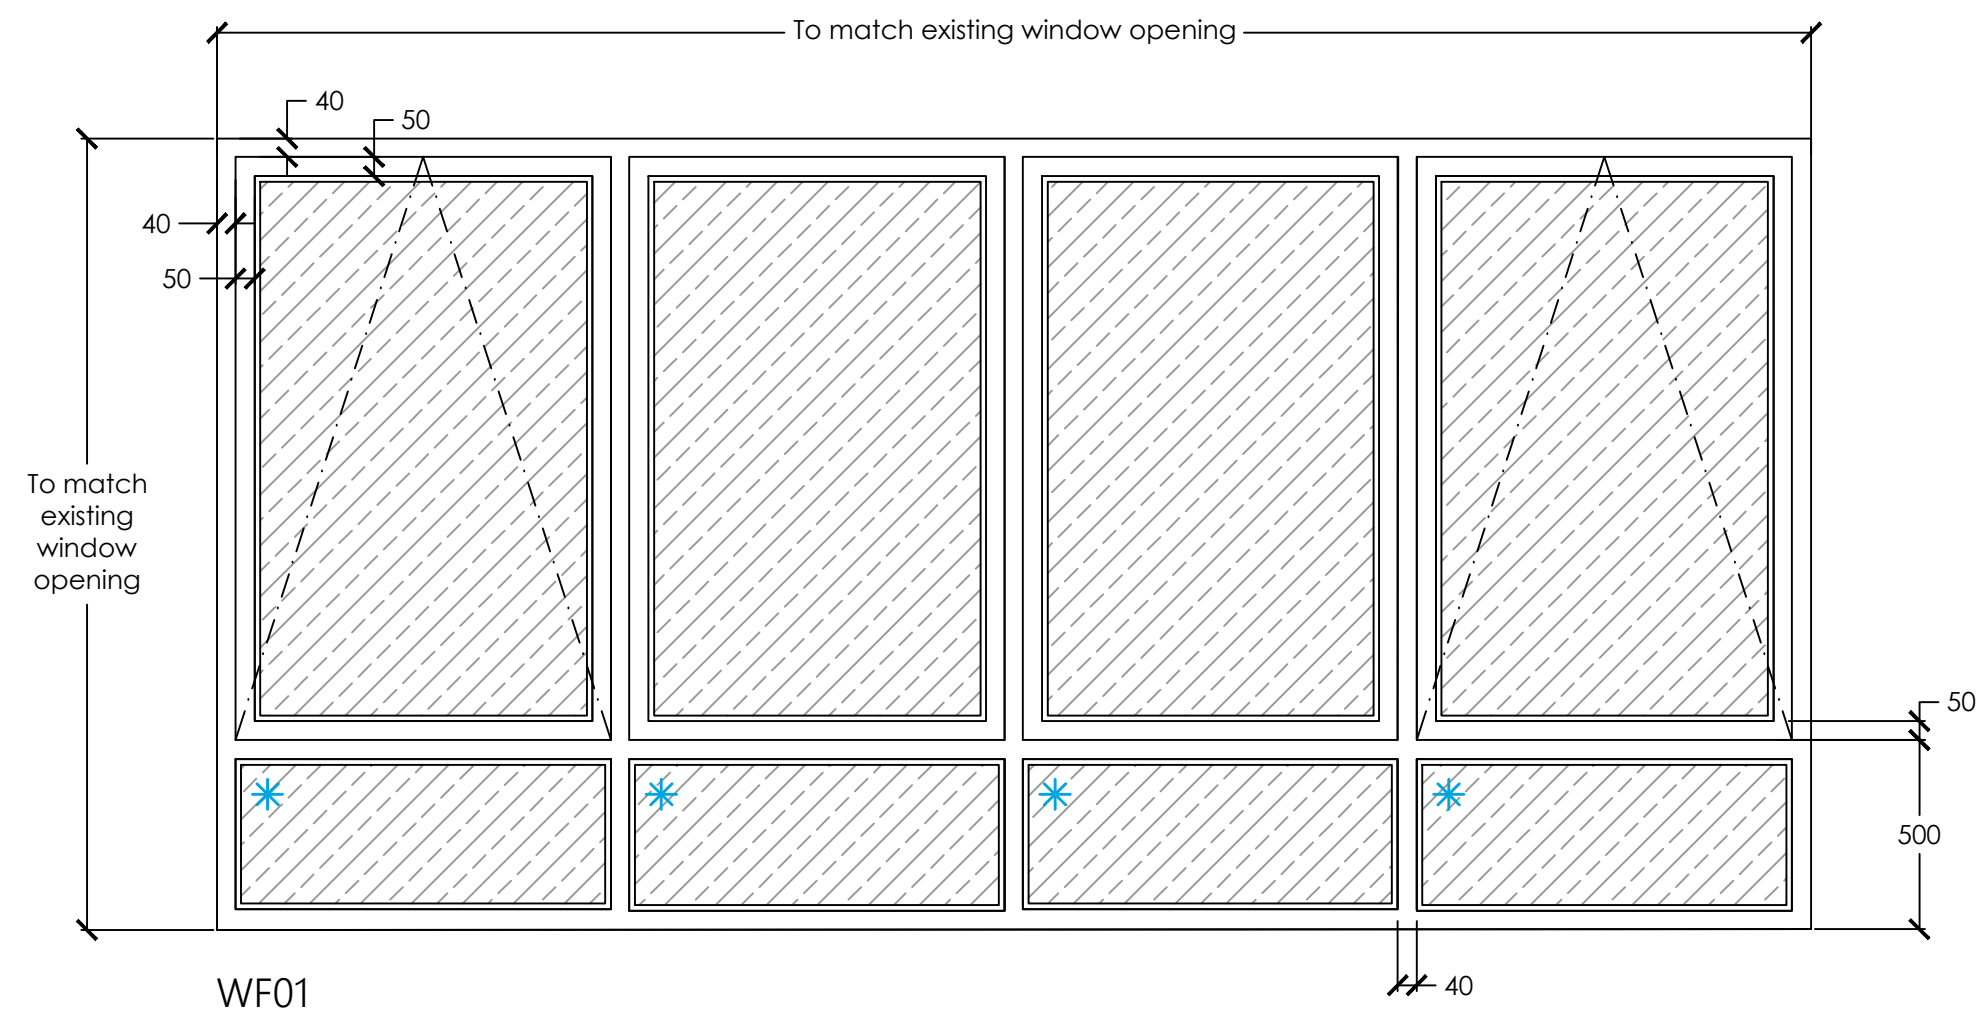


REV:	DATE:	DESCRIPTION:	BY:
COVEST ARCHITECTURE			
PROJECT:		Conversion and Change of use	
DRAWING TITLE:		Shop Front and Front Elevation Window Details	
PROJECT ADDRESS:		138 - 140 Commercial Street, Newport, NP20 1LN	
CLIENT:		Mr James Horgan	
DATE: 06/06/2024		SCALE: 1:20	FORMAT: A1
DRAWN: MC	DRG NO: T / 007		REVISION:
CHECKED:			
APPROVED:			