

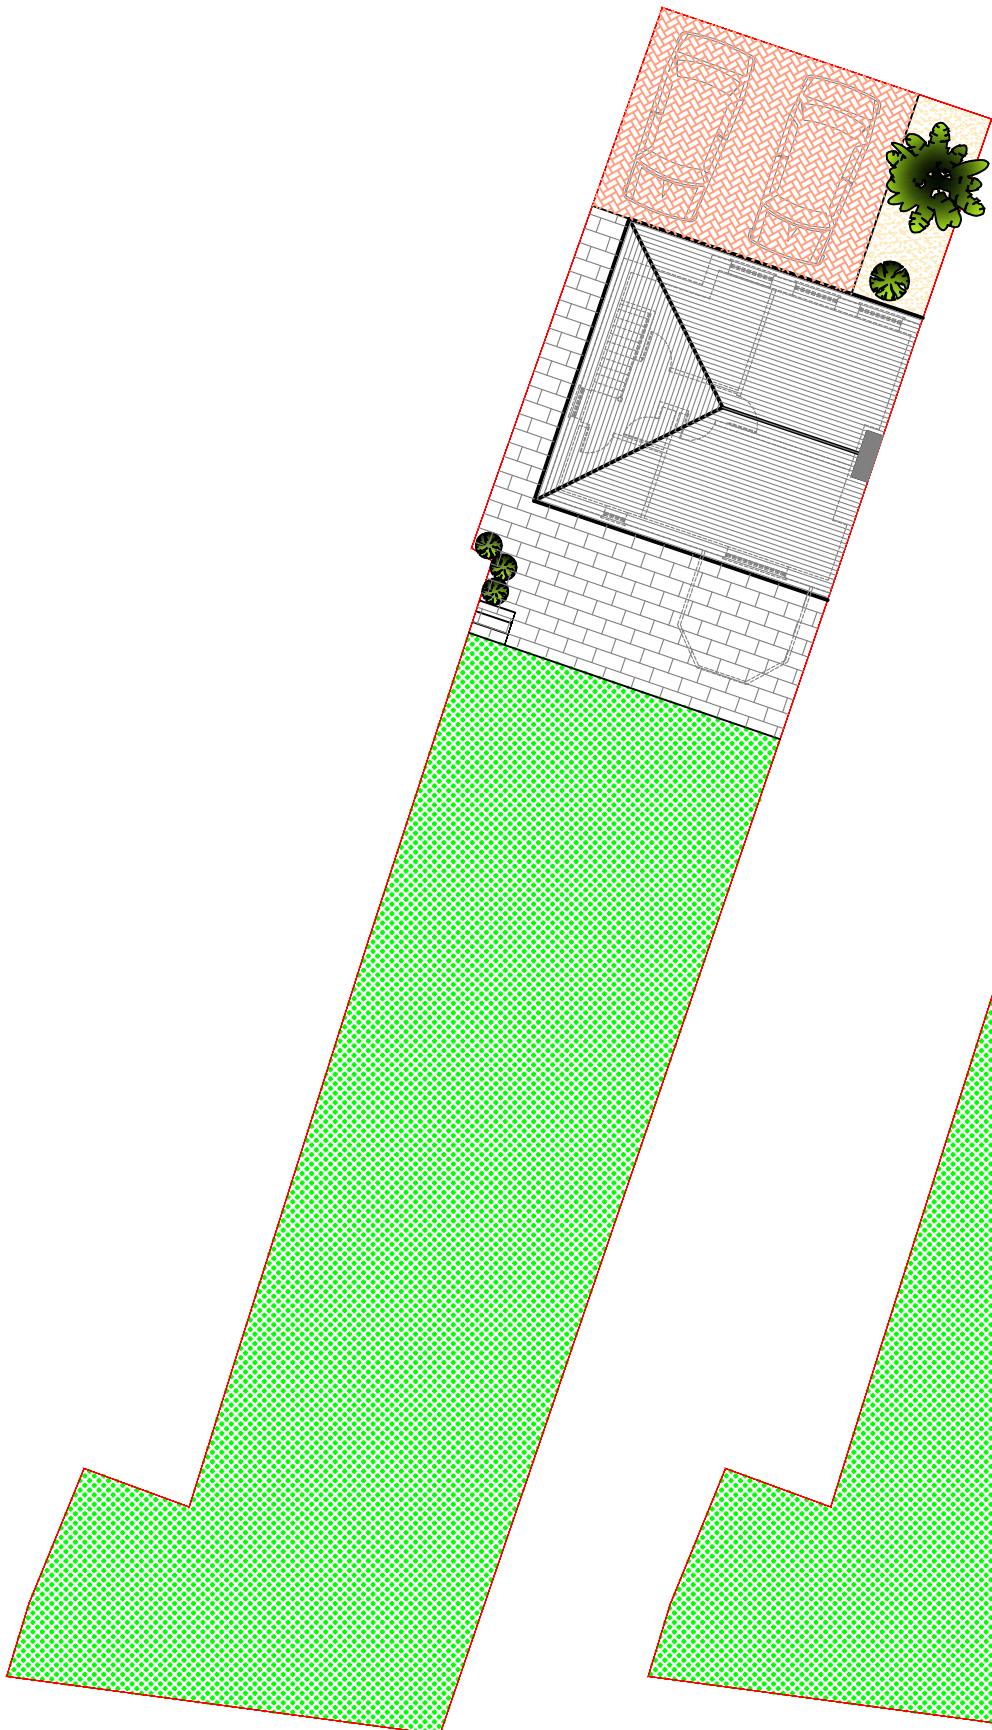


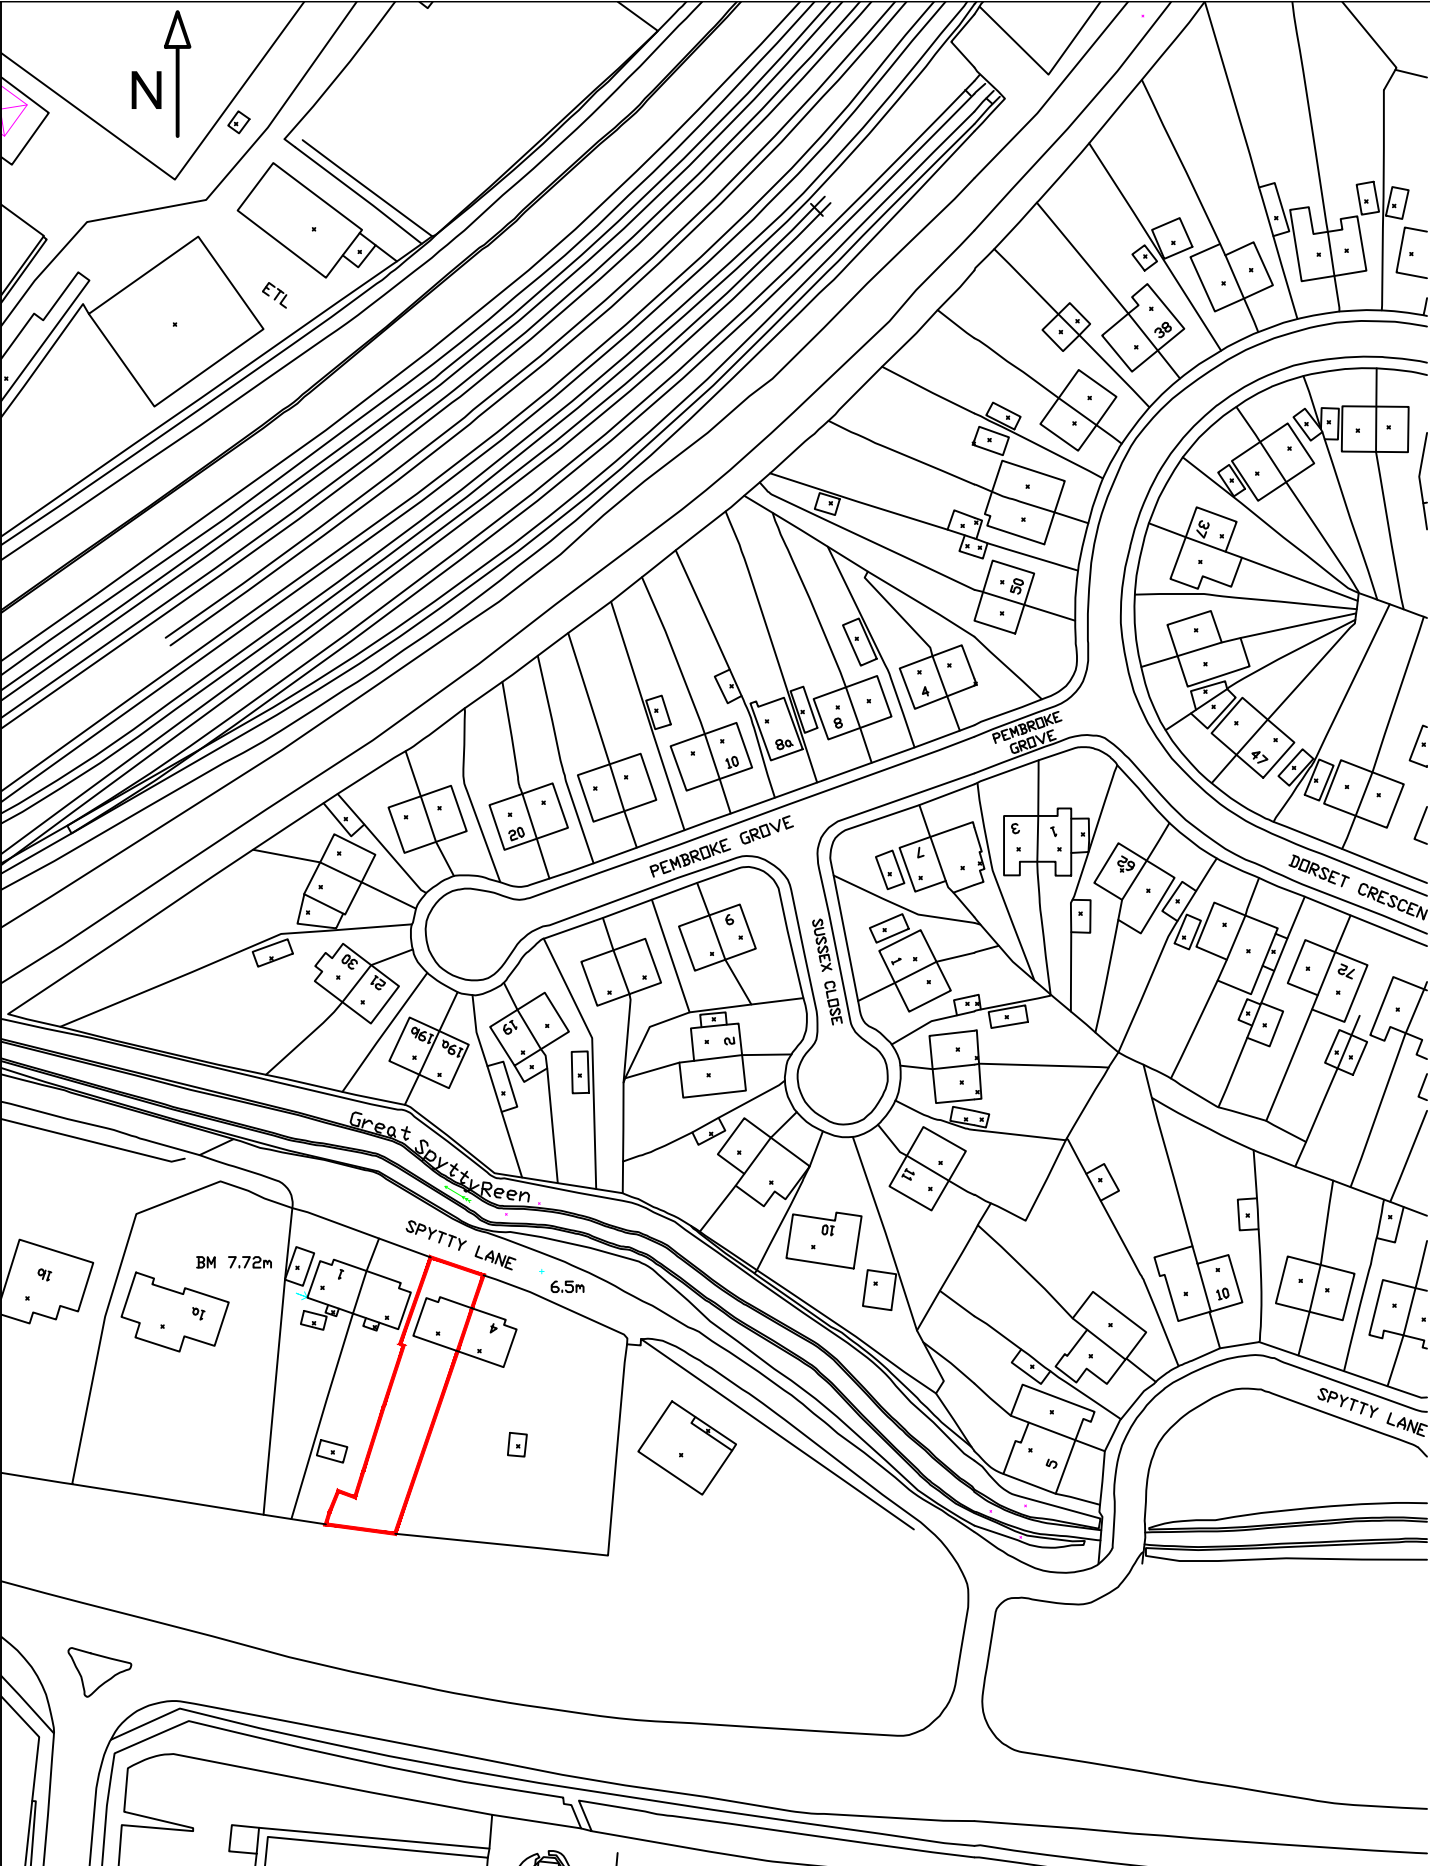

EXISTING SITE PLAN
SCALE 1:250

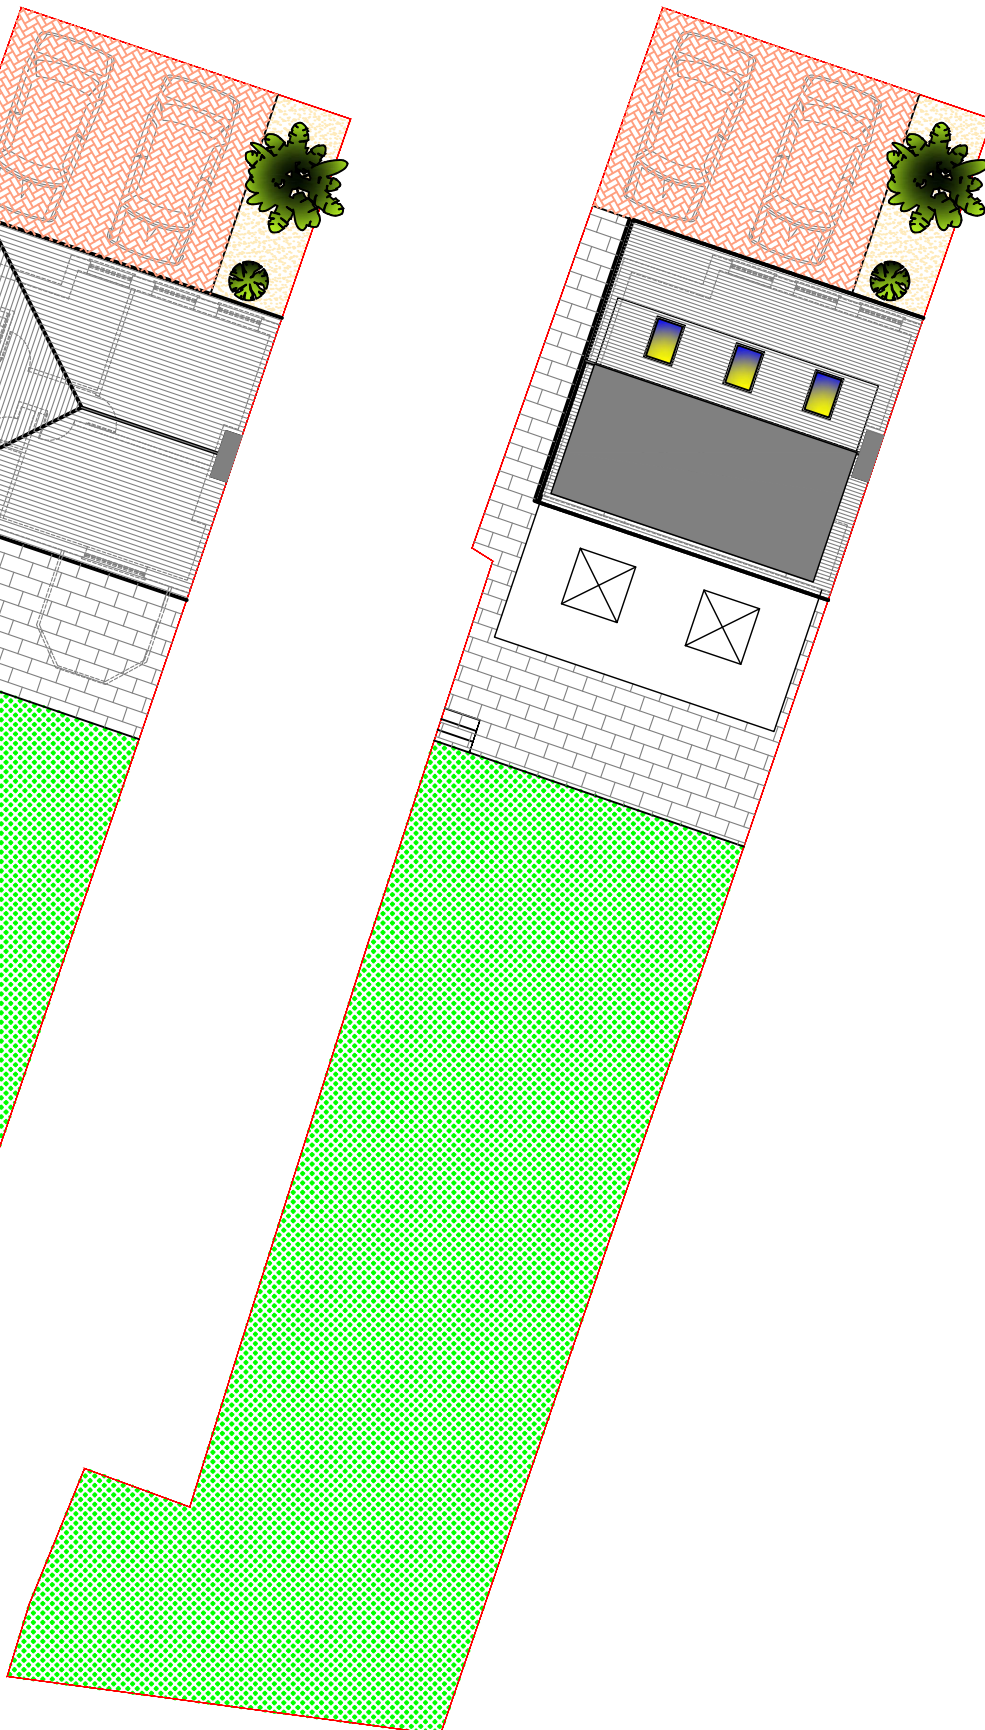

PROPOSED SITE PLAN
SCALE 1:250

DRAWING REFERENCE
LOCATION PLAN

SITE ADDRESS
3 SPYTTY LANE, NEWPORT, NP19 4RS
MR DARREN ROBINSON

DRAWN BY
DATE
CH'D BY
DATE
STATUS

DJLH
OCT 2025

SCALE
1:1250 & 1:250 (A3)
DRAWING No.
25-2385-DWG-01A

PLANNING

**Keystone**
Structural Engineering

Email dudley@keystonese.co.uk www.keystonese.co.uk

Keystone House
201 Risca Road
Newport
South Wales
NP20 5AR
T 01633 378058
M 07947836245