


Side Elevation
Scale 1:50


Front Elevation
Scale 1:50

Side Elevation
Scale 1:50

Rear Elevation
Scale 1:50

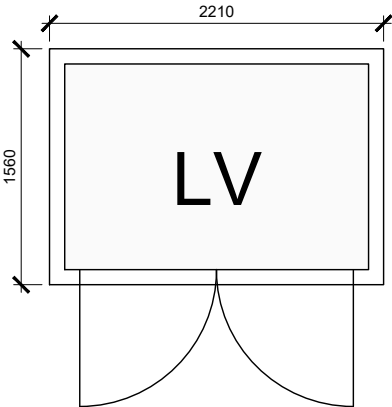

Low Voltage Enclosure
Floor Plan
Scale 1:50

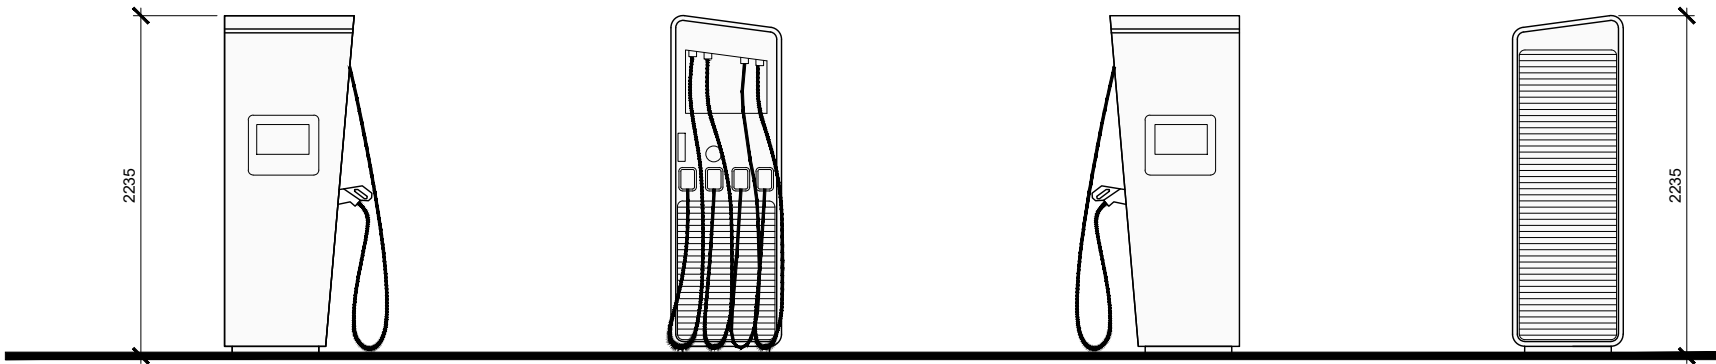


Side Elevation
Scale 1:50

Front Elevation
Scale 1:50

Side Elevation
Scale 1:50

Rear Elevation
Scale 1:50

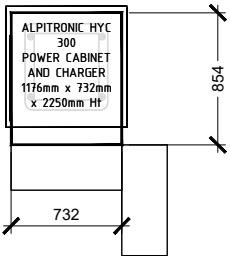

Charge Post
ALPITRONIC HYC
Scale 1:50



REVISIONS ^	
CLIENT	ROTTNER & RUDGE
PROJECT	71 CARDIFF ROAD NEWPORT NP20 2EN
TITLE	EV METER CABINET AND CHARGE POST
DATE	05.02.24
SCALE	1:50 @ A3
JOB ID	1884
DWG	18