

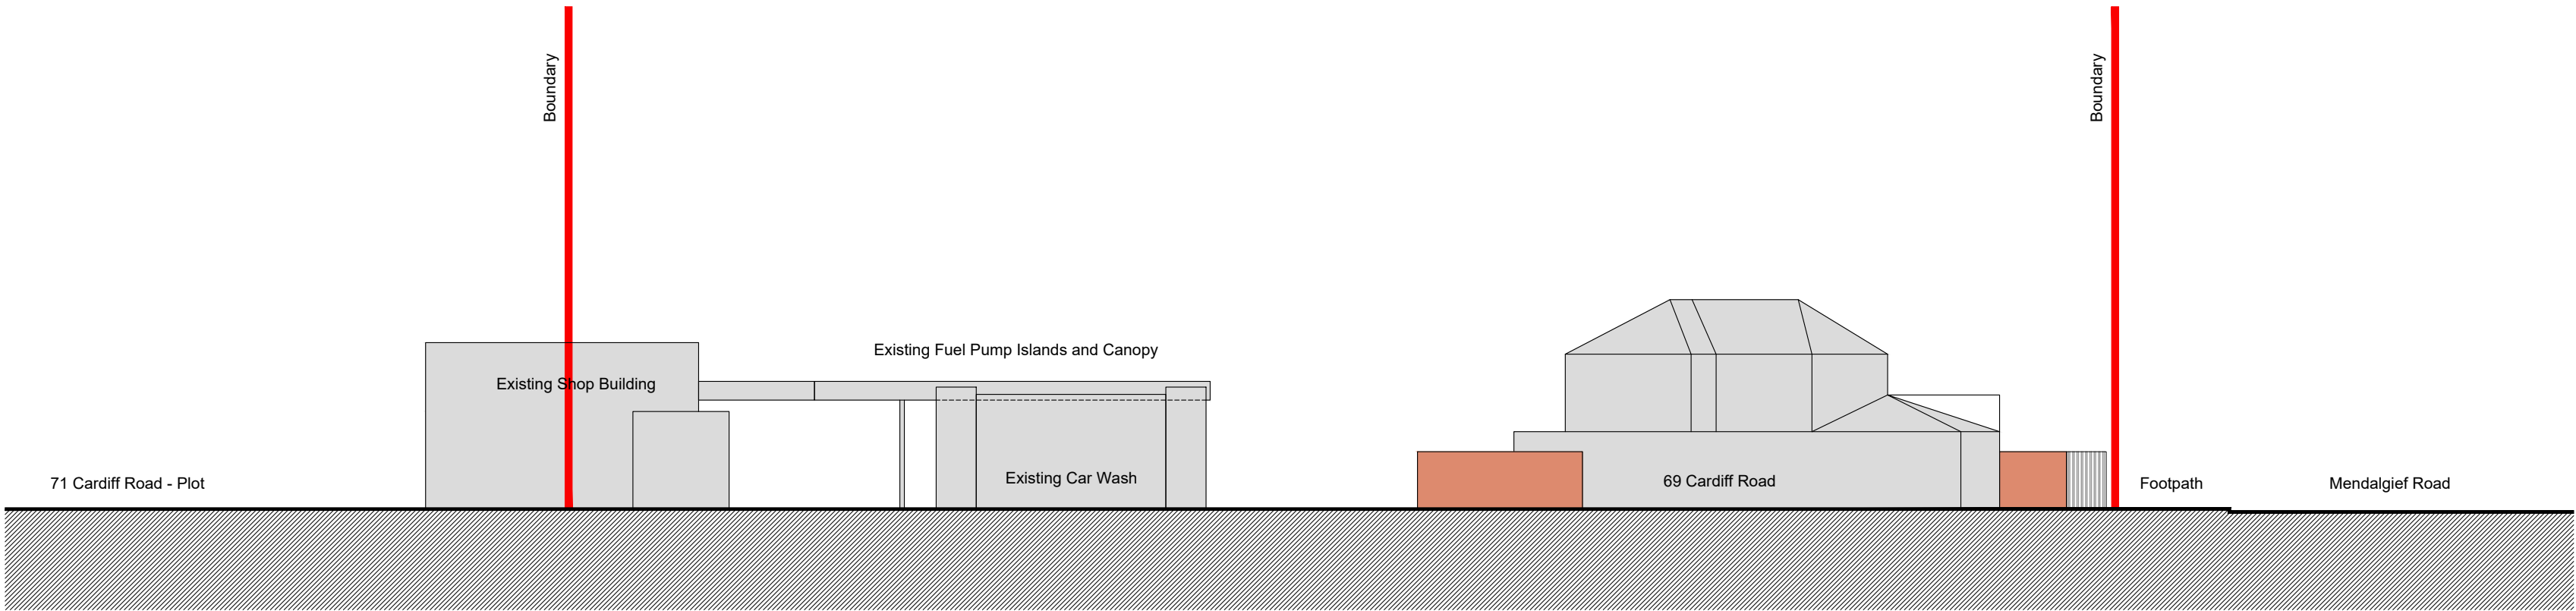
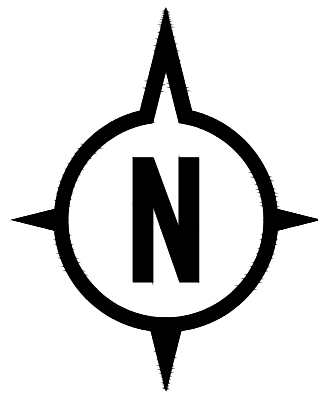


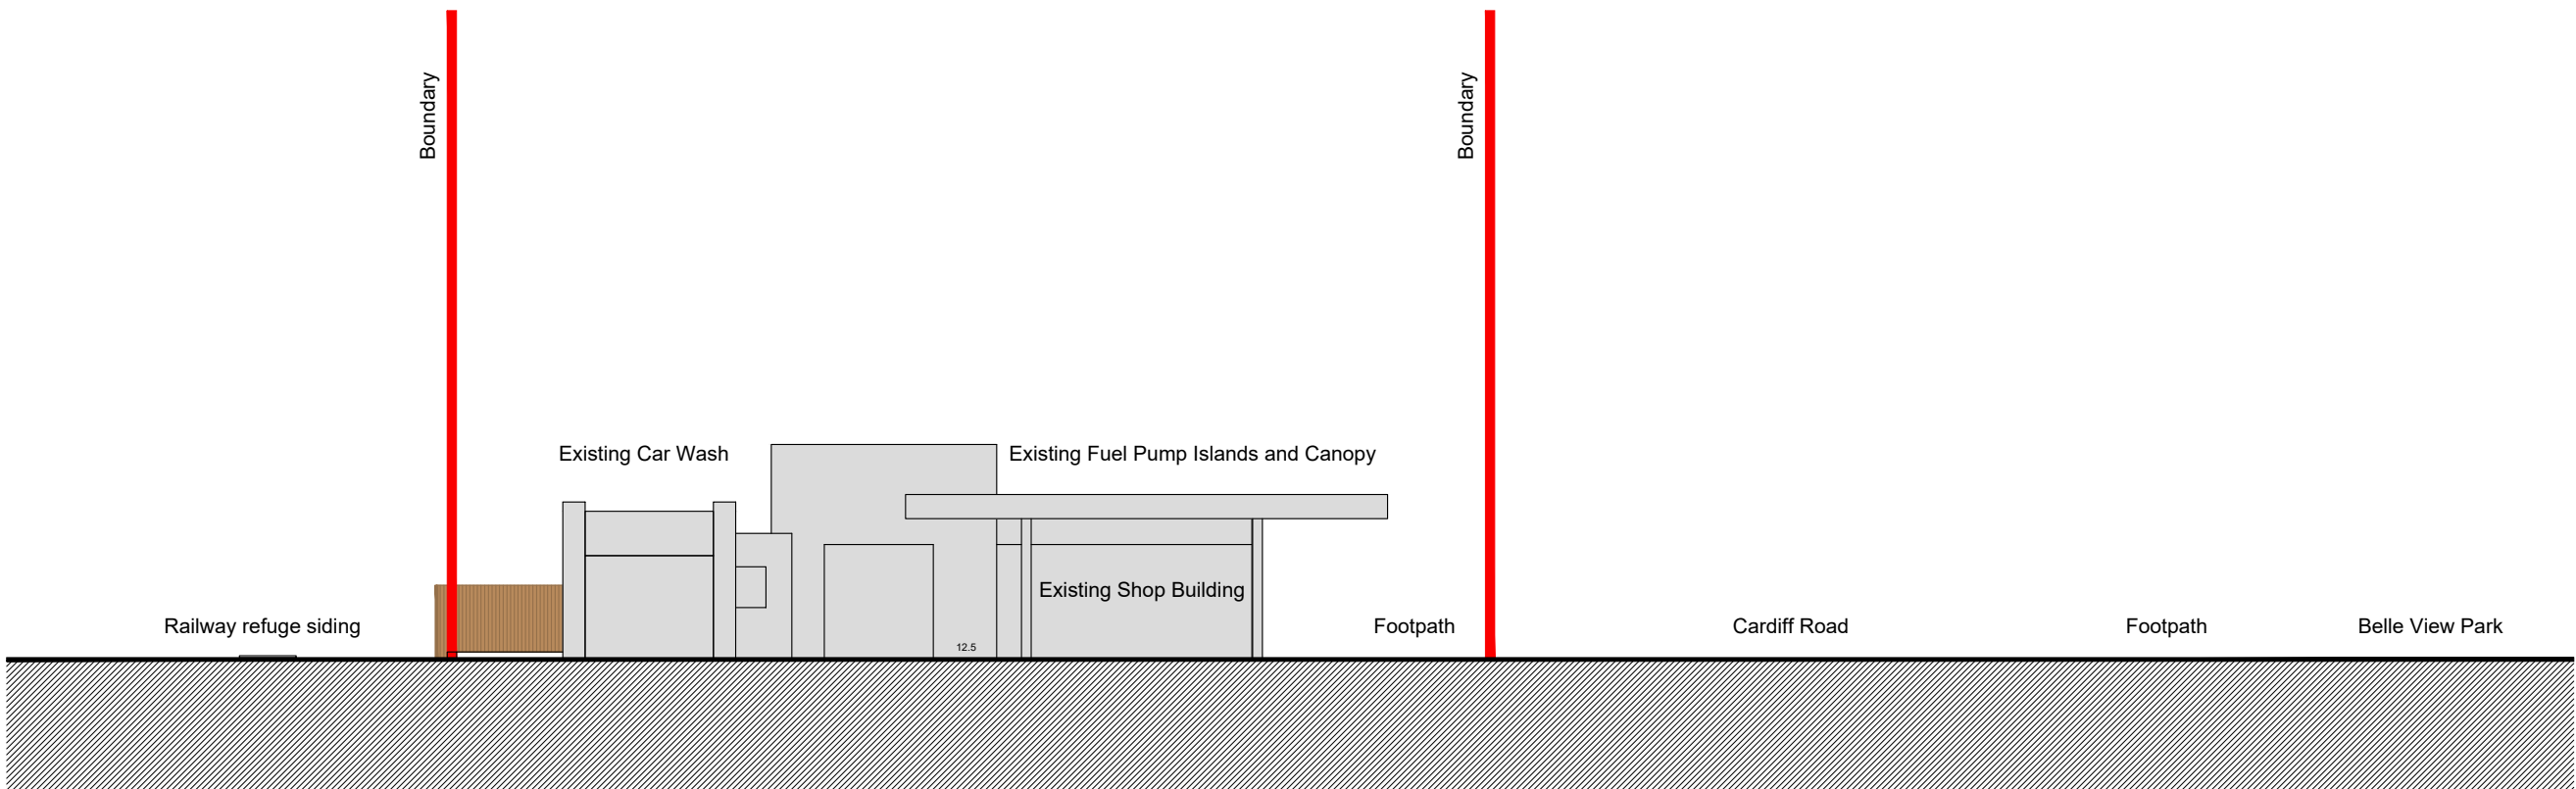


South Elevation - Existing

Scale 1:200

 


East Elevation - Existing

Scale 1:200

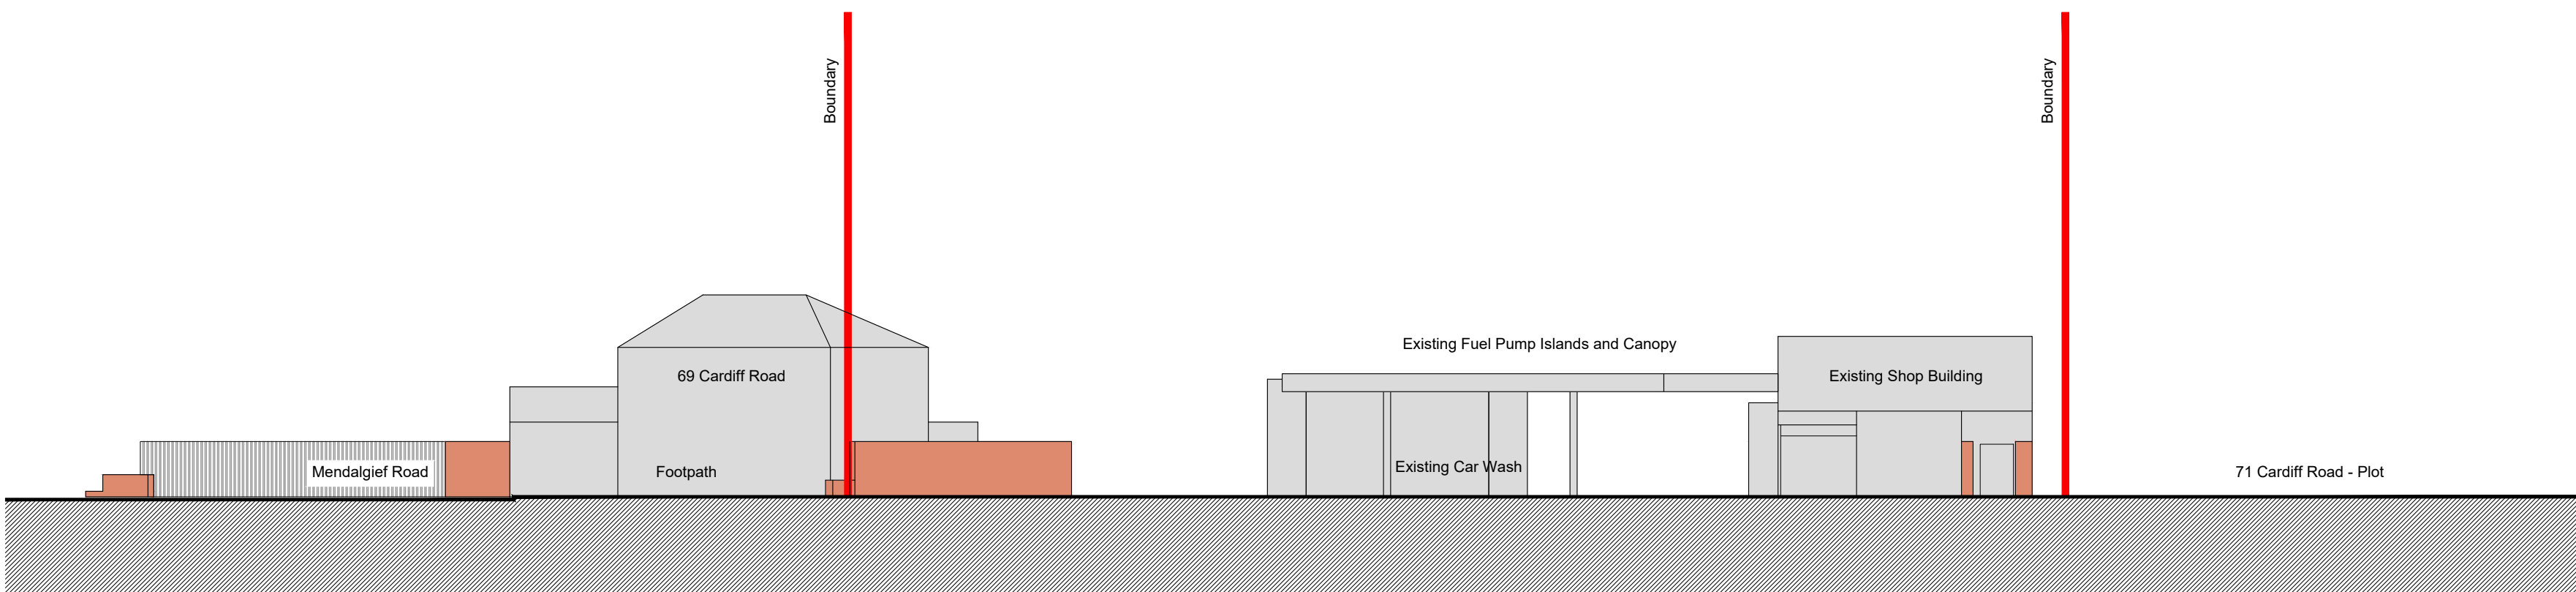

North Elevation - Existing

Scale 1:200

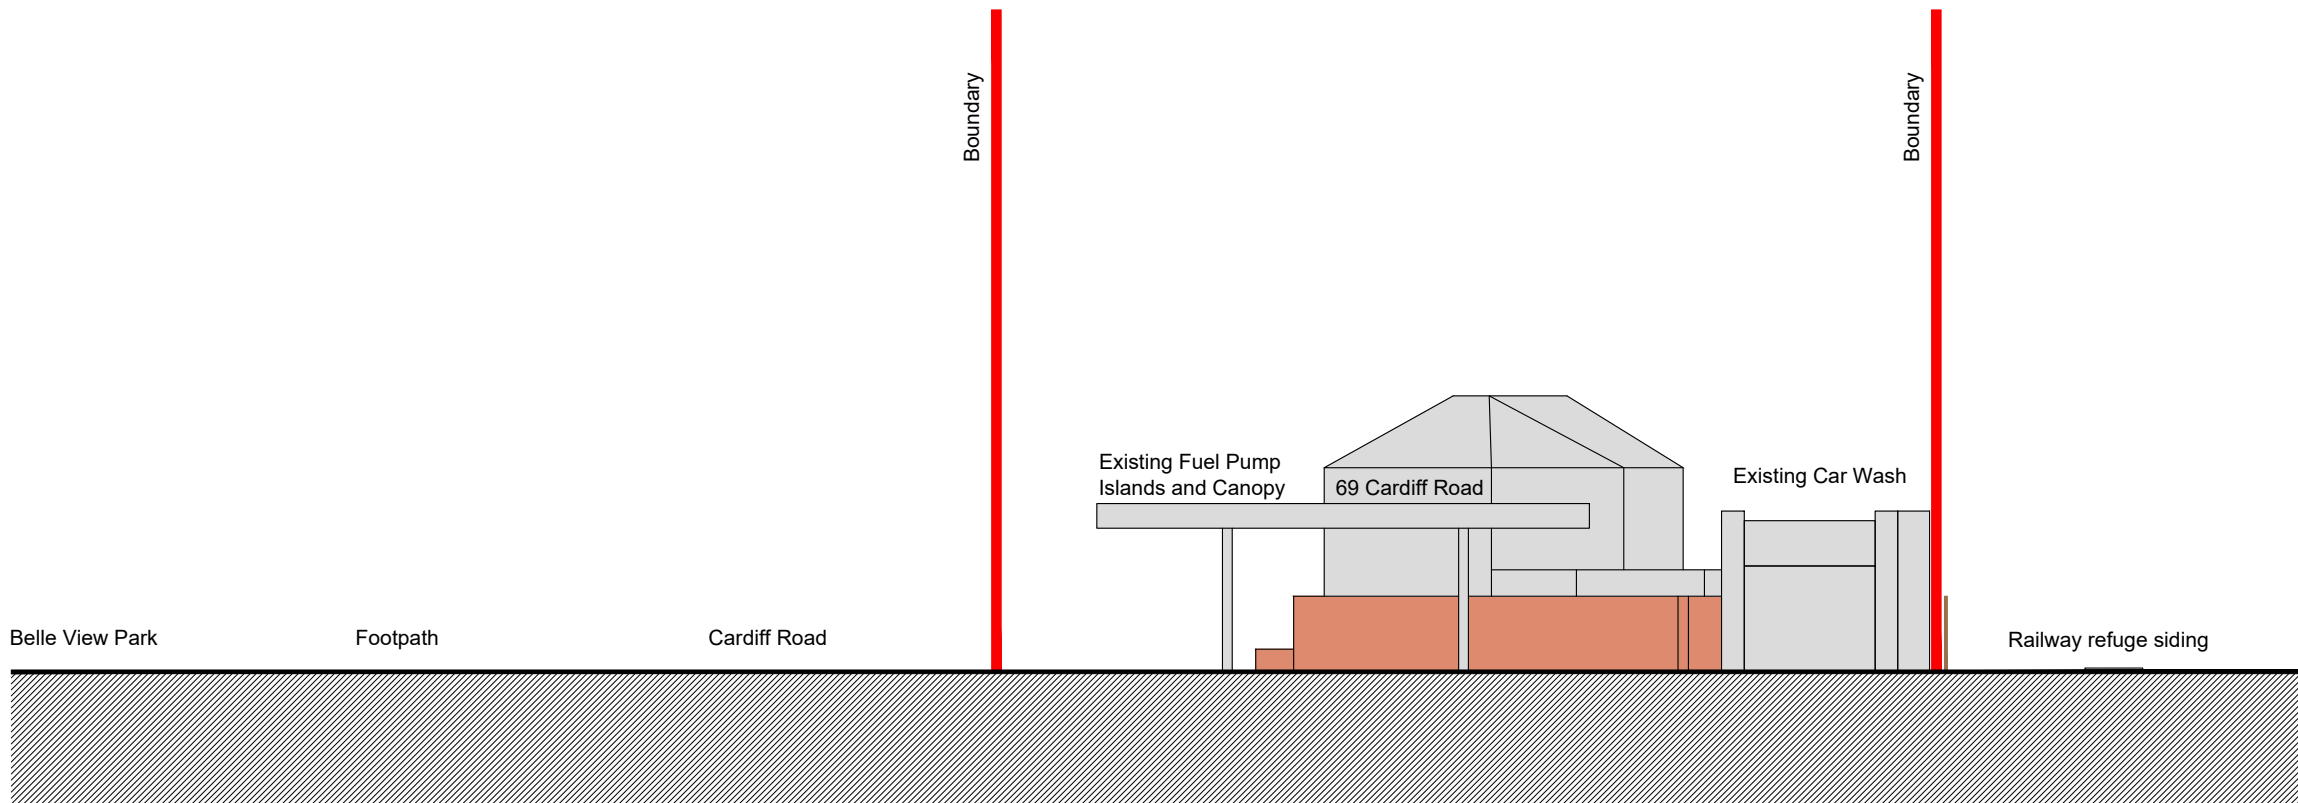

West Elevation - Existing

Scale 1:200

| REVISIONS |                                        |
|-----------|----------------------------------------|
| CLIENT    | ROTTNER & RUDGE                        |
| PROJECT   | 71 CARDIFF ROAD<br>NEWPORT<br>NP20 2EN |
| TITLE     | EXISTING SITE<br>ELEVATIONS            |
| DATE      | 26.03.24                               |
| SCALE     | 1:200 @ A1                             |
| JOB ID    | 1884                                   |
| DWG       | 20                                     |