

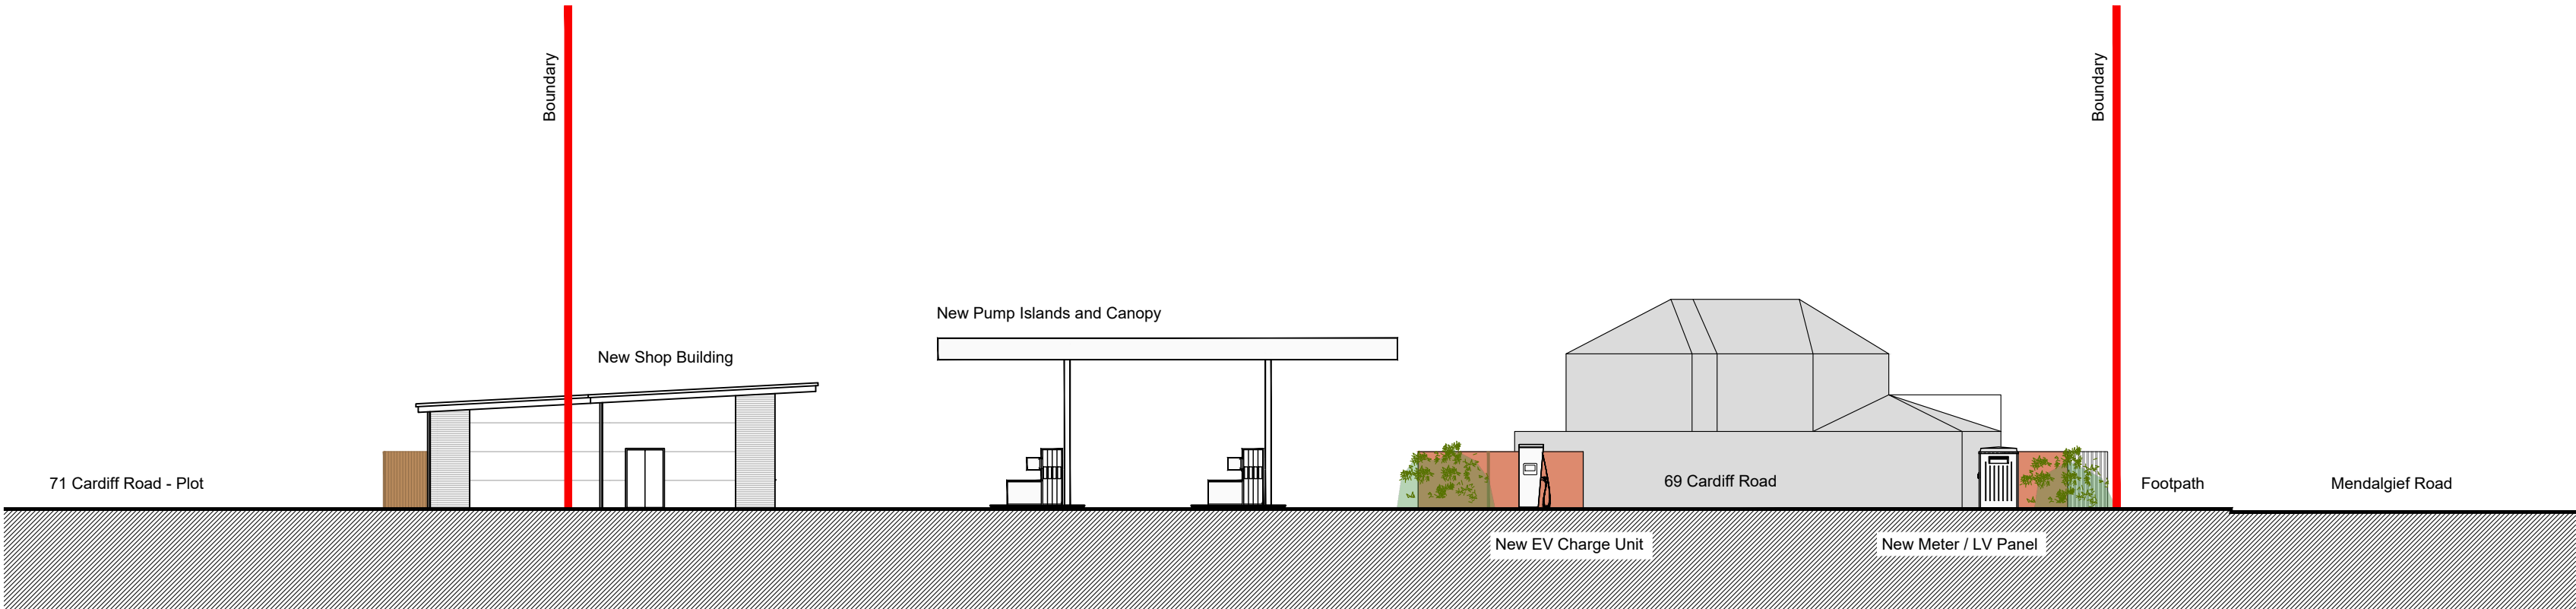
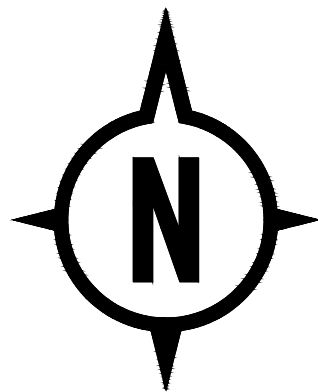


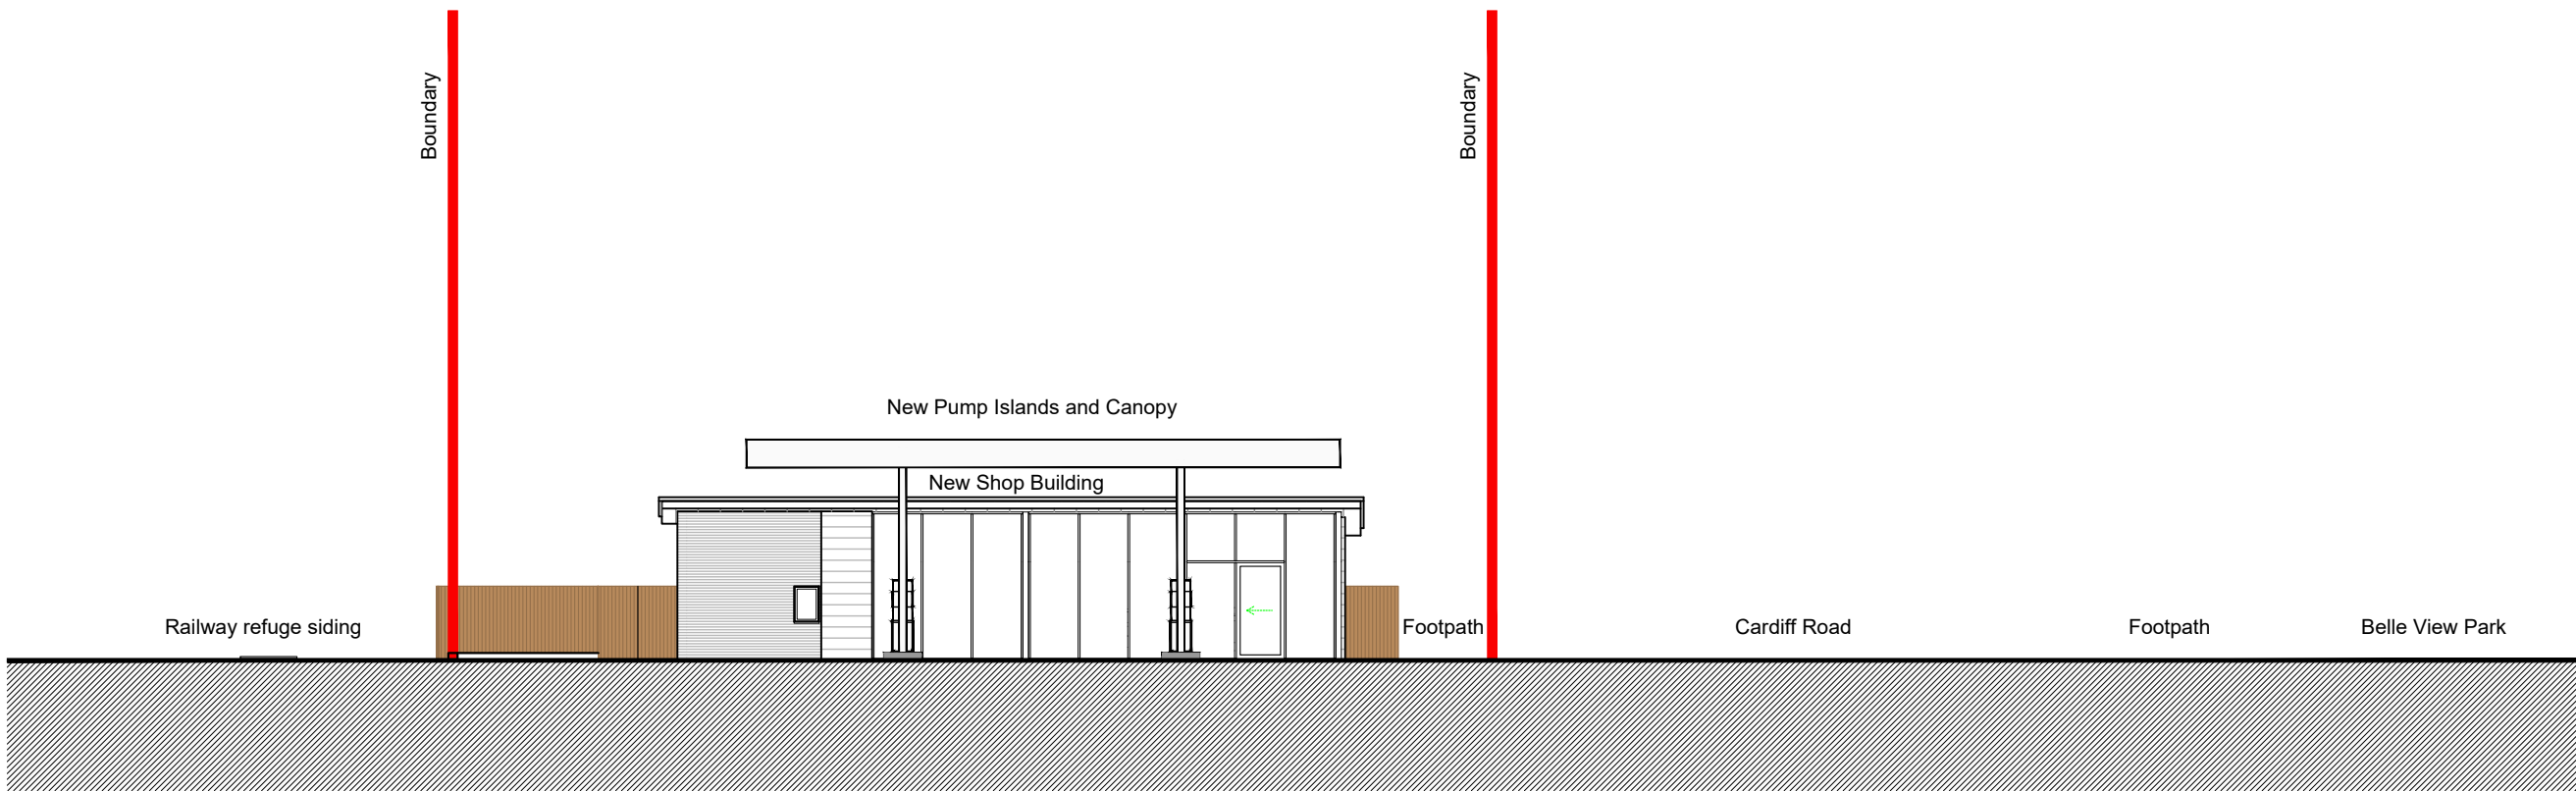


South Elevation - Proposed

Scale 1:200

 


East Elevation - Proposed

Scale 1:200

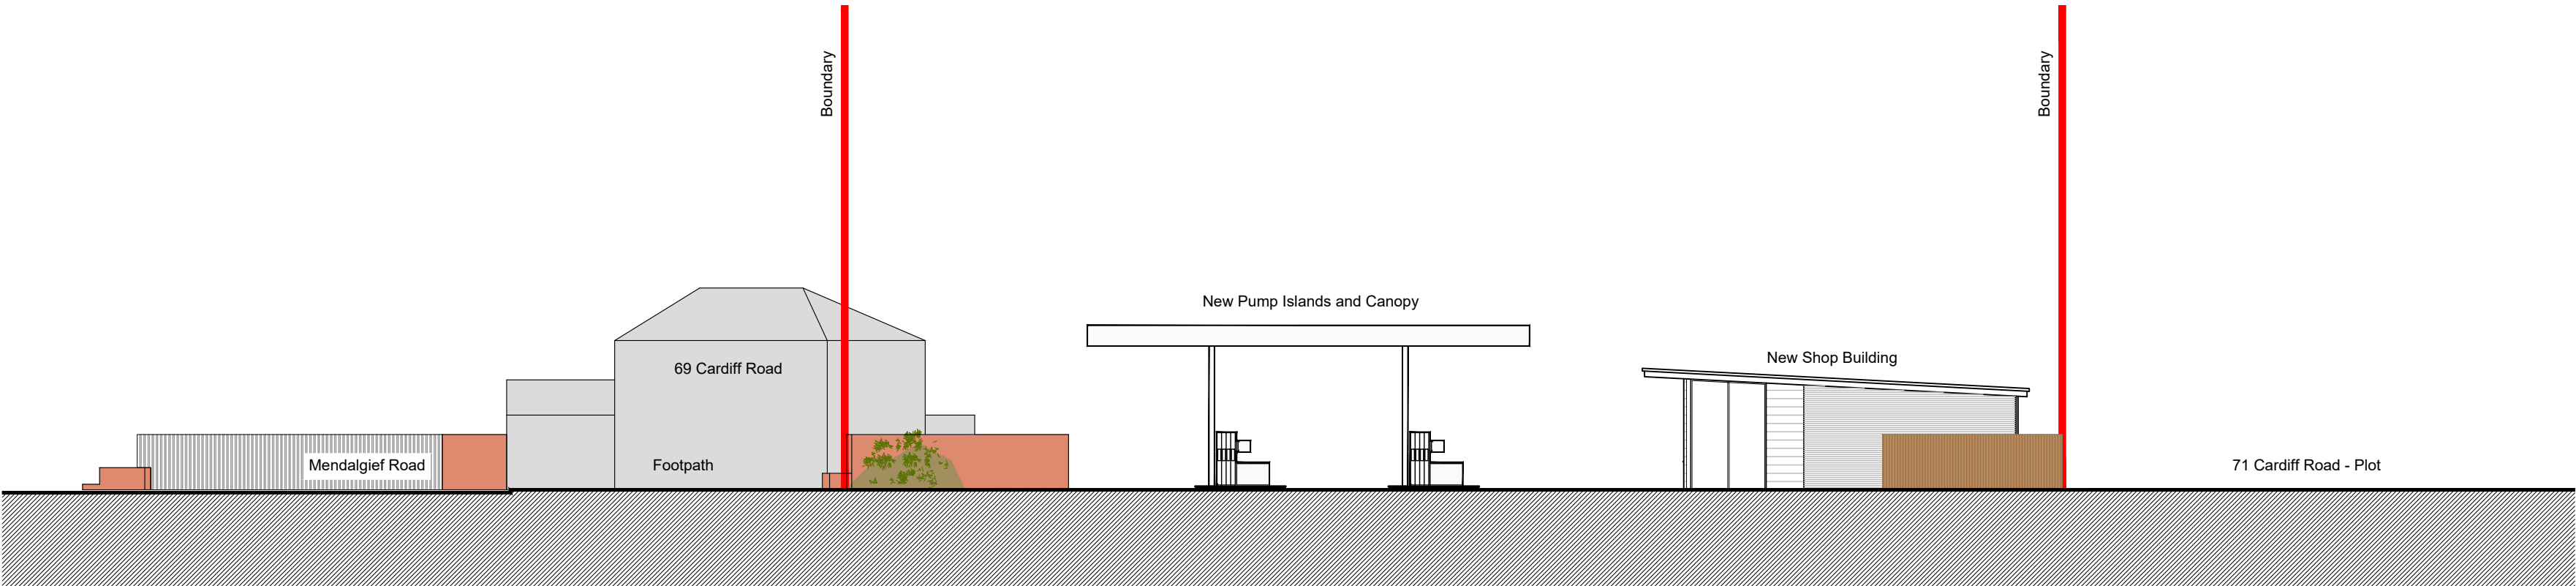

North Elevation - Proposed

Scale 1:200

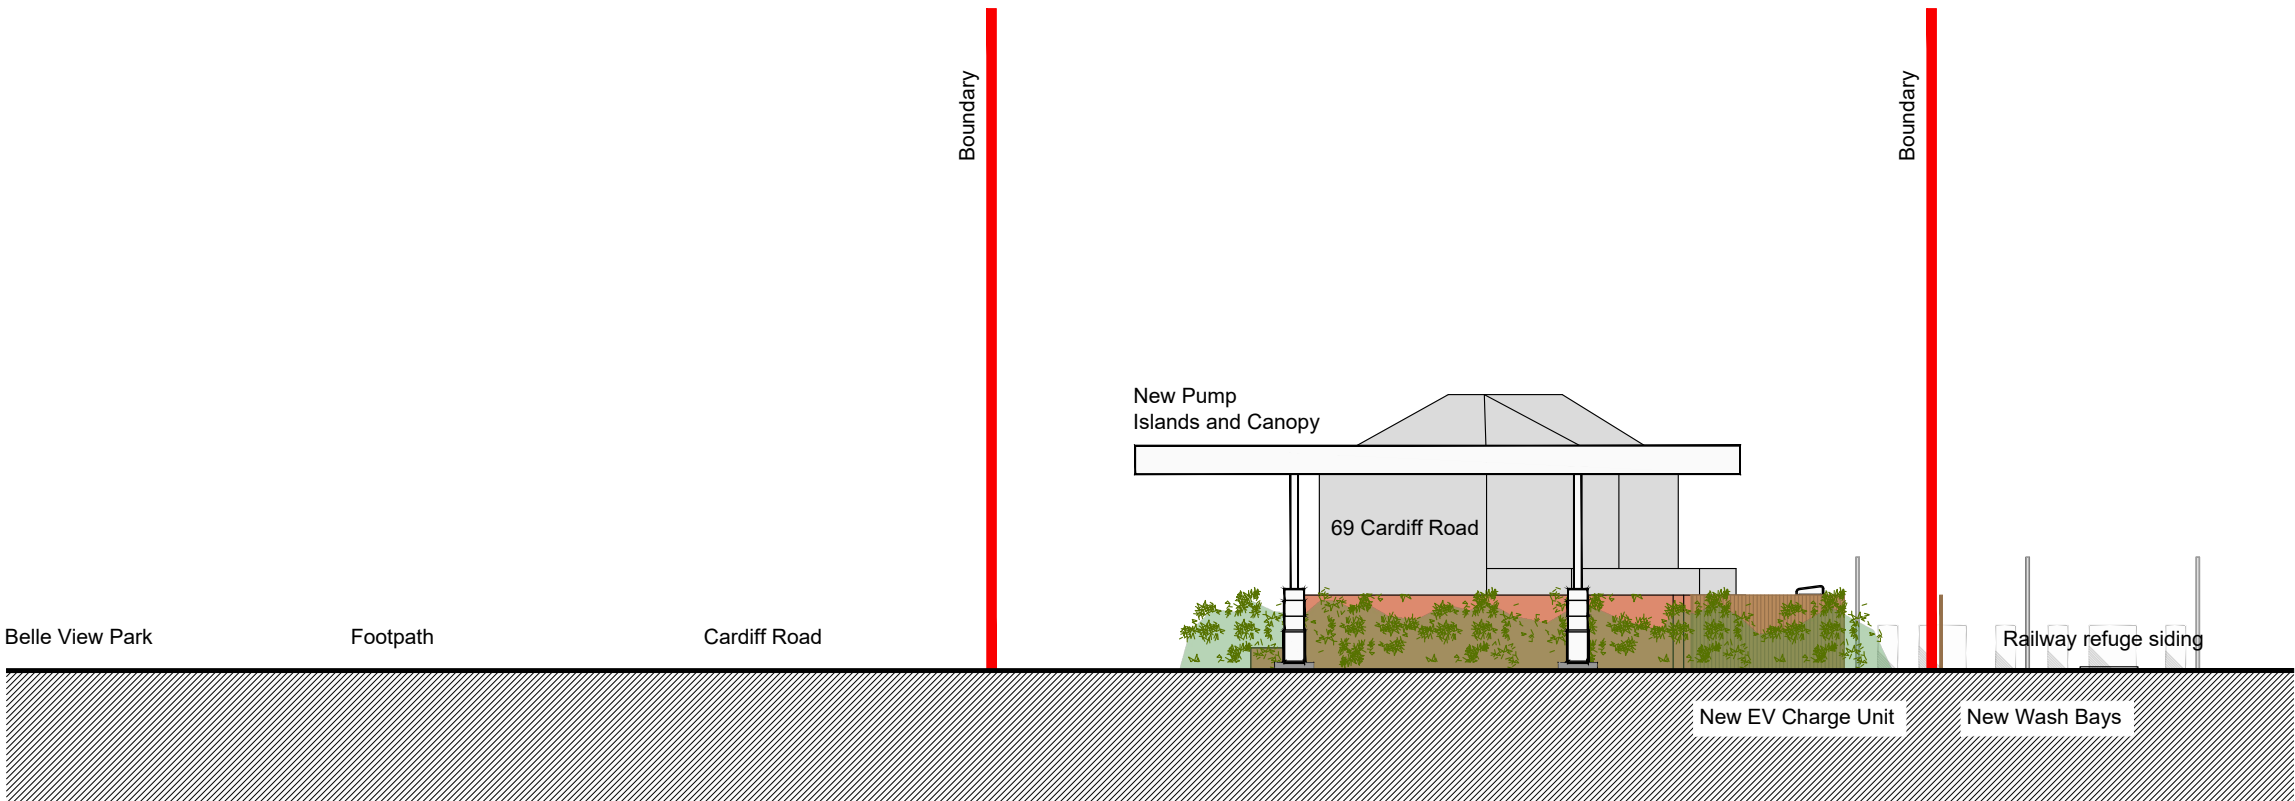

West Elevation - Proposed

Scale 1:200

REVISIONS	
CLIENT	ROTTNER & RUDGE
PROJECT	71 CARDIFF ROAD NEWPORT NP20 2EN
TITLE	PROPOSED SITE ELEVATIONS
DATE	26.03.24
SCALE	1:200 @ A1
JOB ID	1884
DWG	21