

20 RIDGEWAY, NEWPORT.

AS PROPOSED

AS EXISTING




SIDE ELEVATION




REAR ELEVATION




SIDE ELEVATION

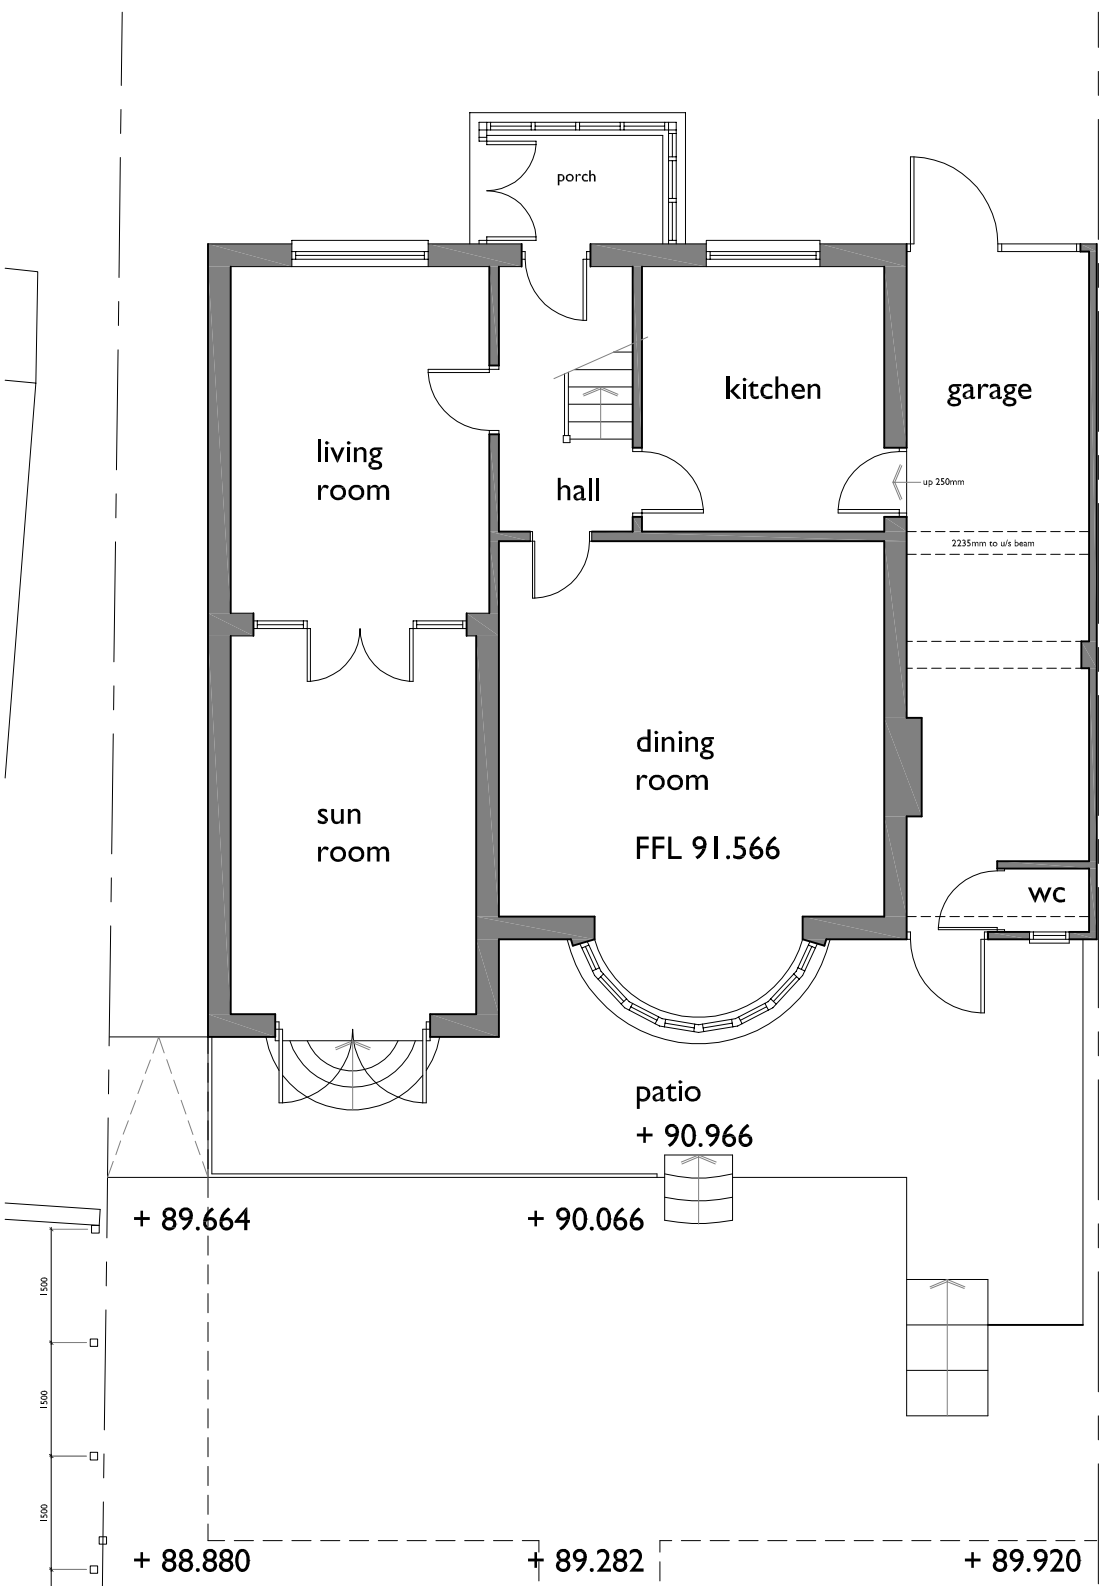

GROUND FLOOR PLAN

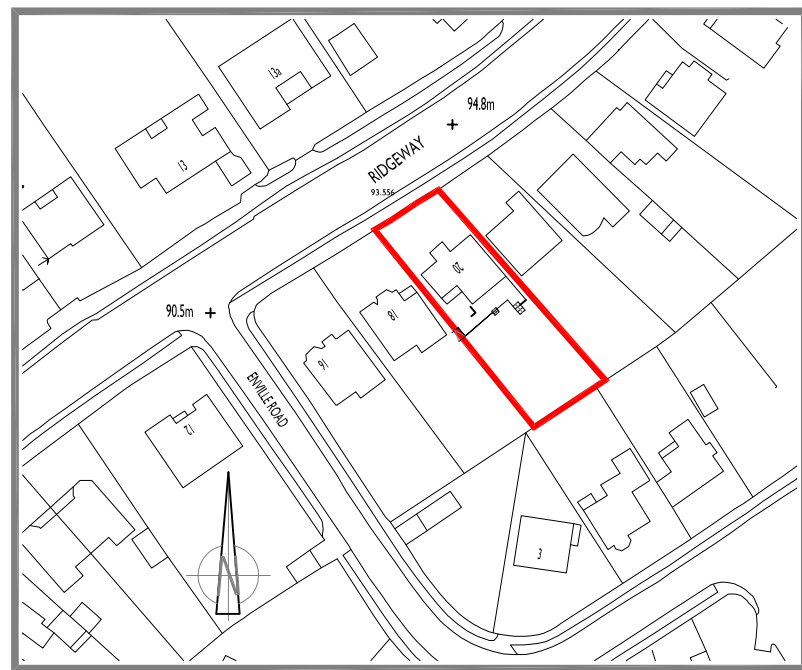

SITE LOCATION PLAN
SCALE 1:1250

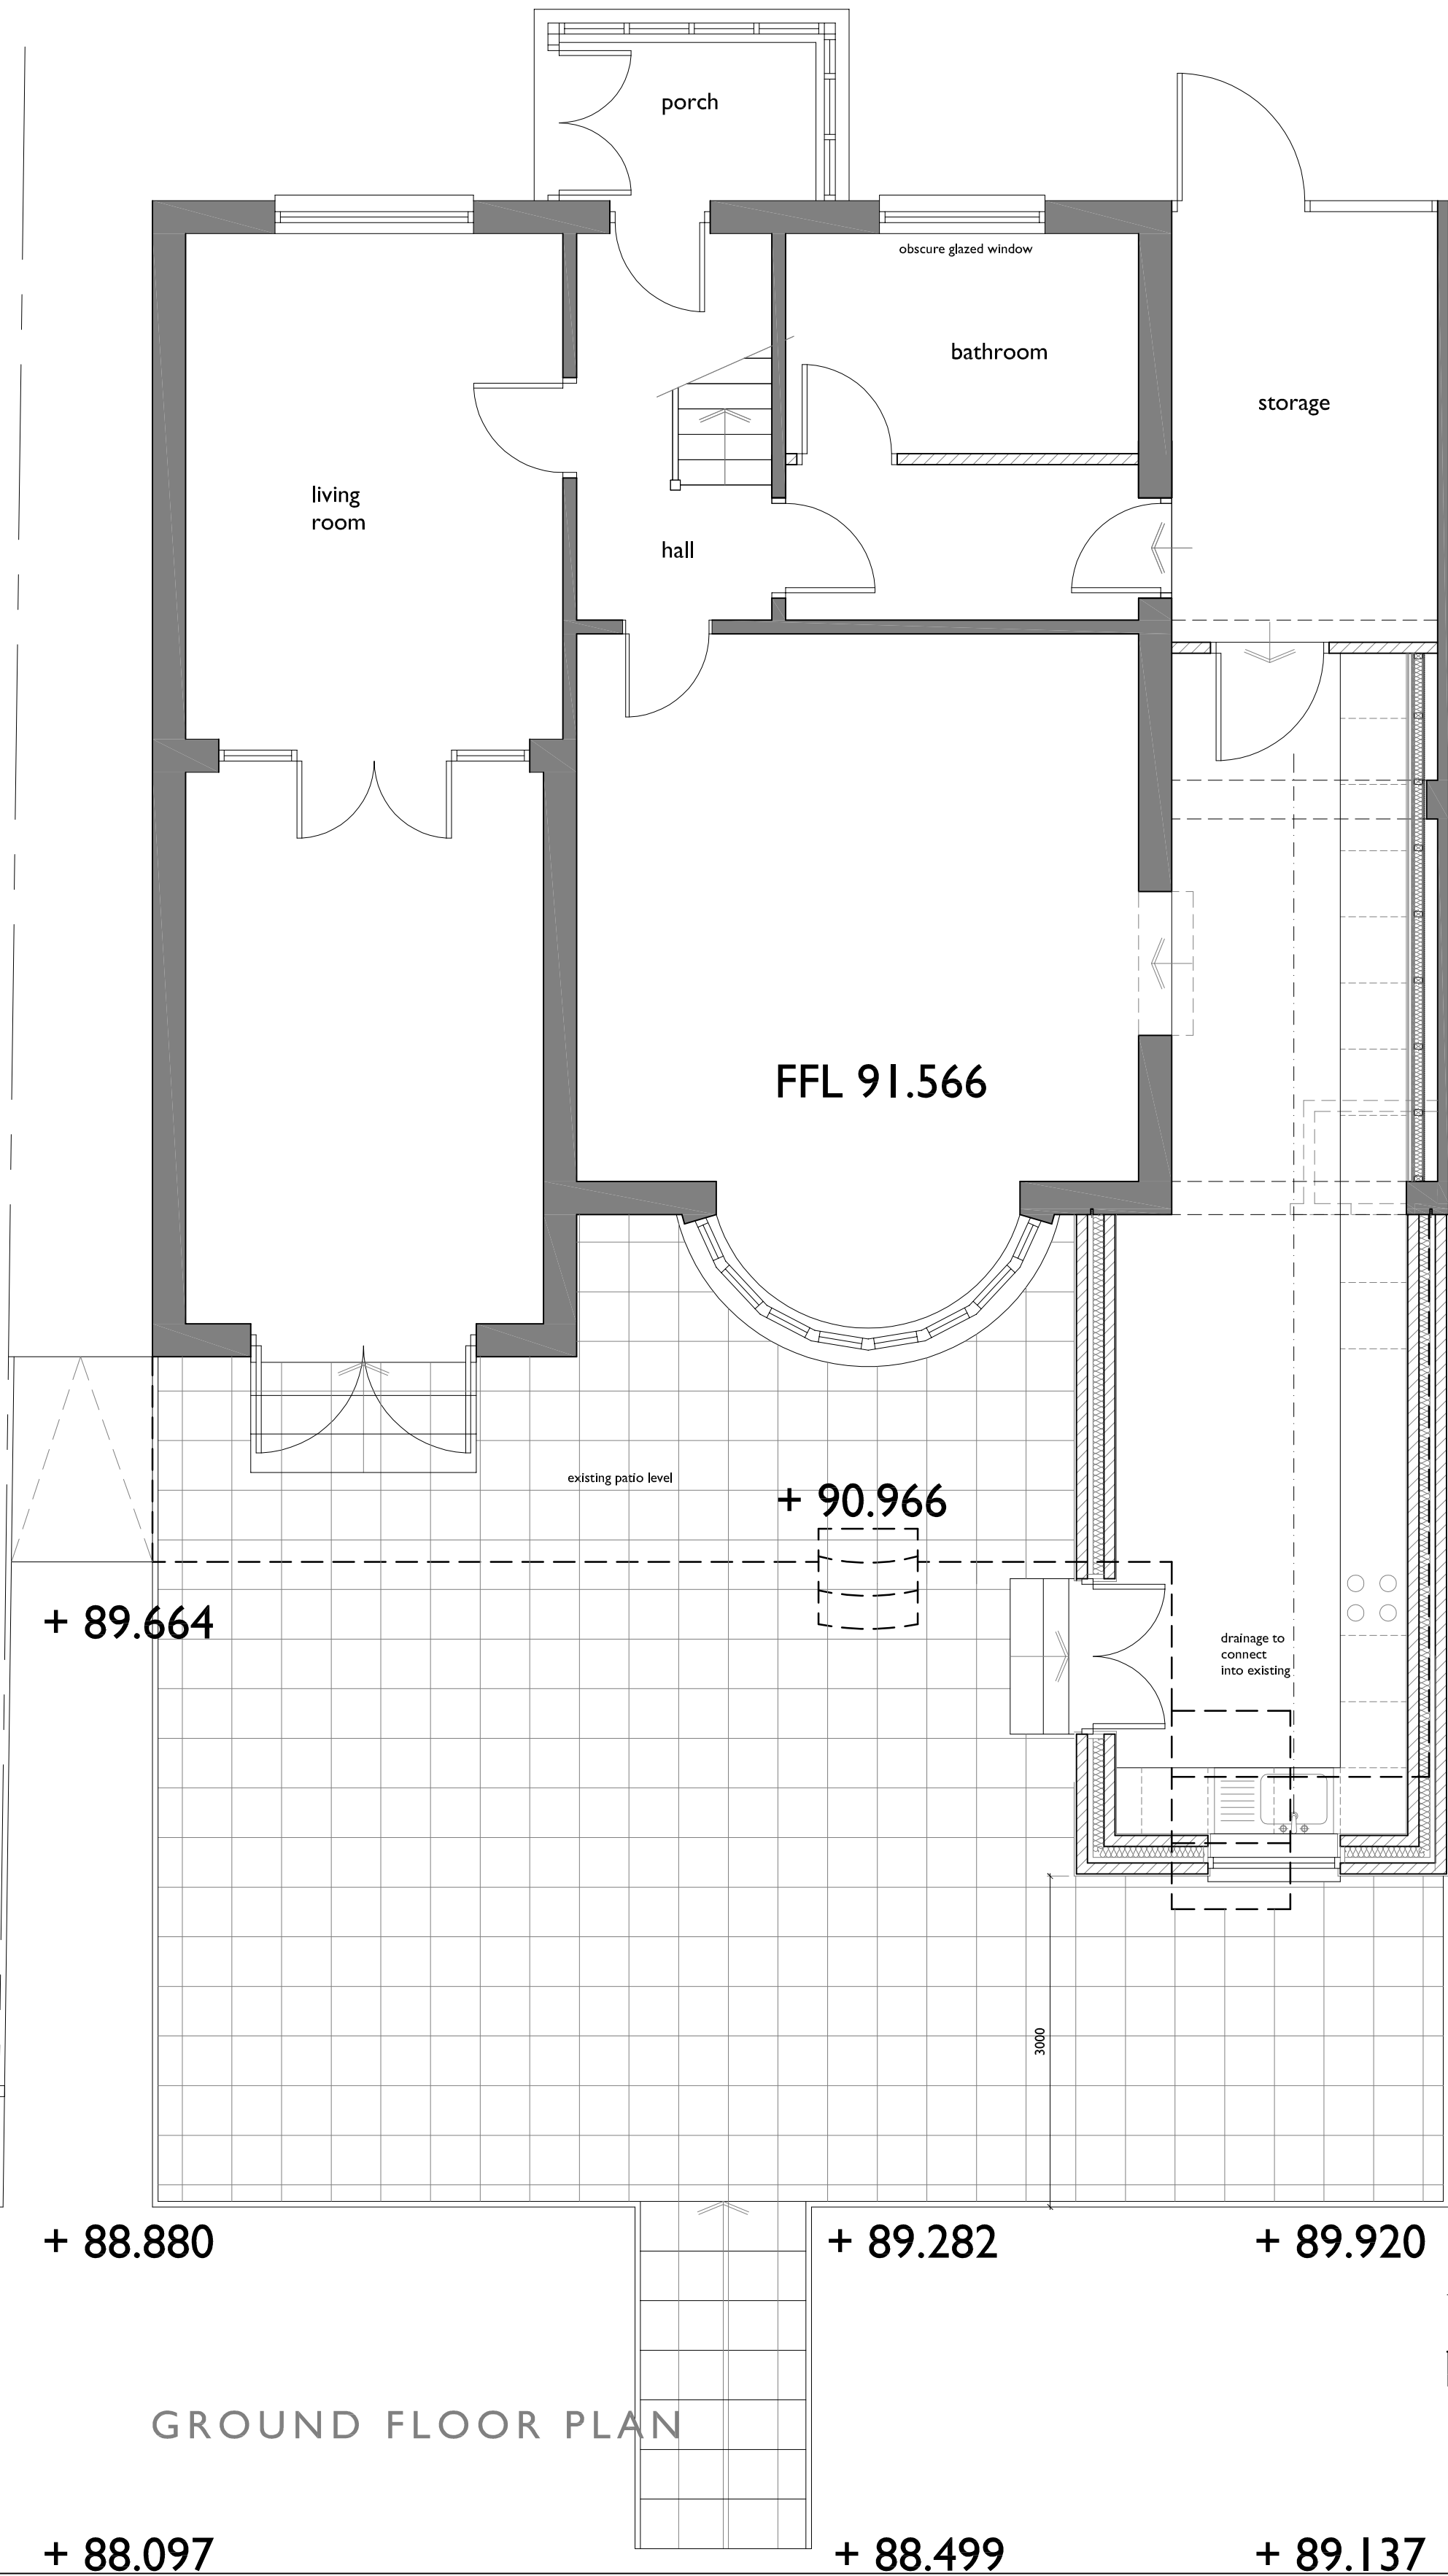

GROUND FLOOR PLAN



SIDE ELEVATION



REAR ELEVATION



SIDE ELEVATION

SCALE THIS DRAWING ONLY FOR
PLANNING PURPOSES CHECK ALL
DIMENSIONS ON SITE

This drawing is to establish design intent. The contractor is responsible for
quantities, dimensions, verification of site conditions, compliance with contract
documents for information that pertains to the fabrication processes or techniques
of construction and for the coordination of work with all trades. All errors or
omissions are to be reported to the designers.

Original drawing size A1

Rev	Date	Description	By	Checked
D	250730	Ground levels added as previous application.	jmt	-
C	250612	Revised extension roof added.	jmt	-
B	231127	Ground levels adjusted, levels added to plans.	jmt	-
A	230928	Patio at existing level and moved away from the boundary.	jmt	-

Client	MR B. UDDIN		
Project	PROPOSED KITCHEN EXTENSION AT 20 RIDGEWAY, NEWPORT.		
Title	PLANS AND ELEVATIONS AS EXISTING AND PROPOSED	Scale	1:50 / 1:100 / 1:250 @ A1 1:100 / 1:200 / 1:250 @ A3
Status	PLANNING	Drawn	jmt
Job No	2023.380	Drwg No	PL01
Rev	D	Checked	-

ajtech
design

69 St Julians Road, Newport,
South Wales, NP19 7RU.

Tel: 07891 973844
Email: jason@ajtechdesign.co.uk