




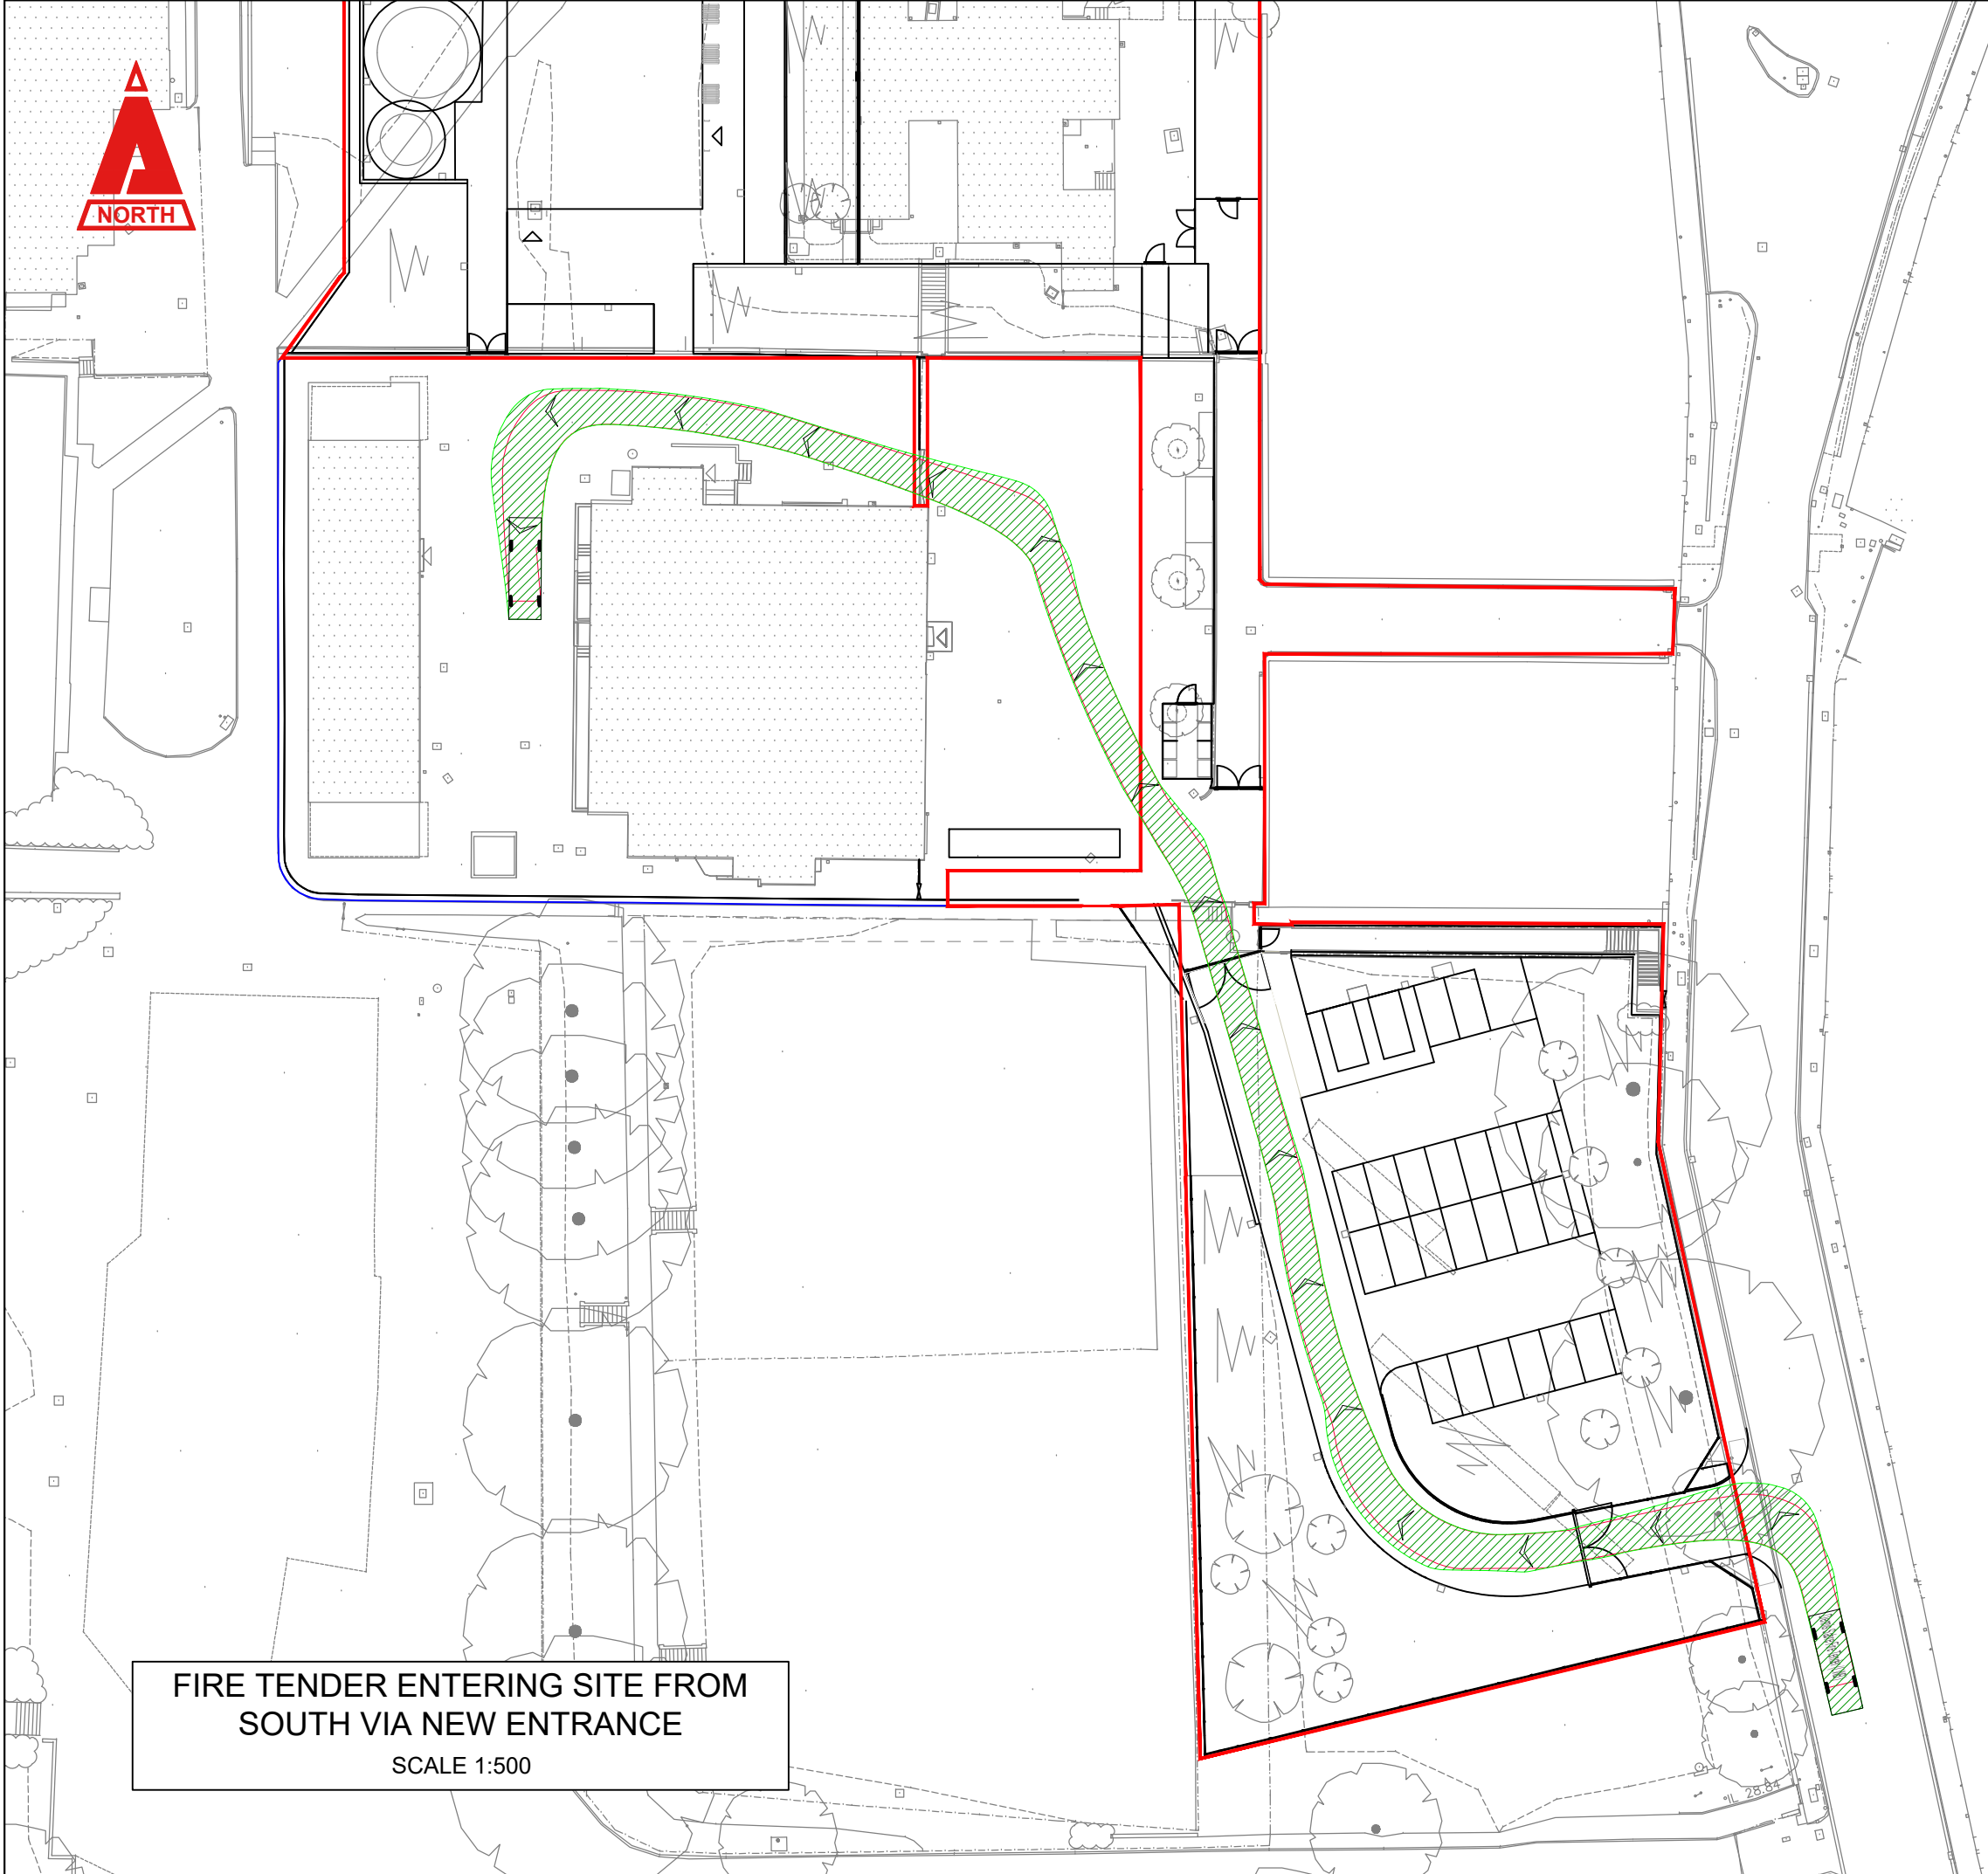


FIRE TENDER ENTERING SITE FROM
SOUTH VIA NEW ENTRANCE
SCALE 1:500

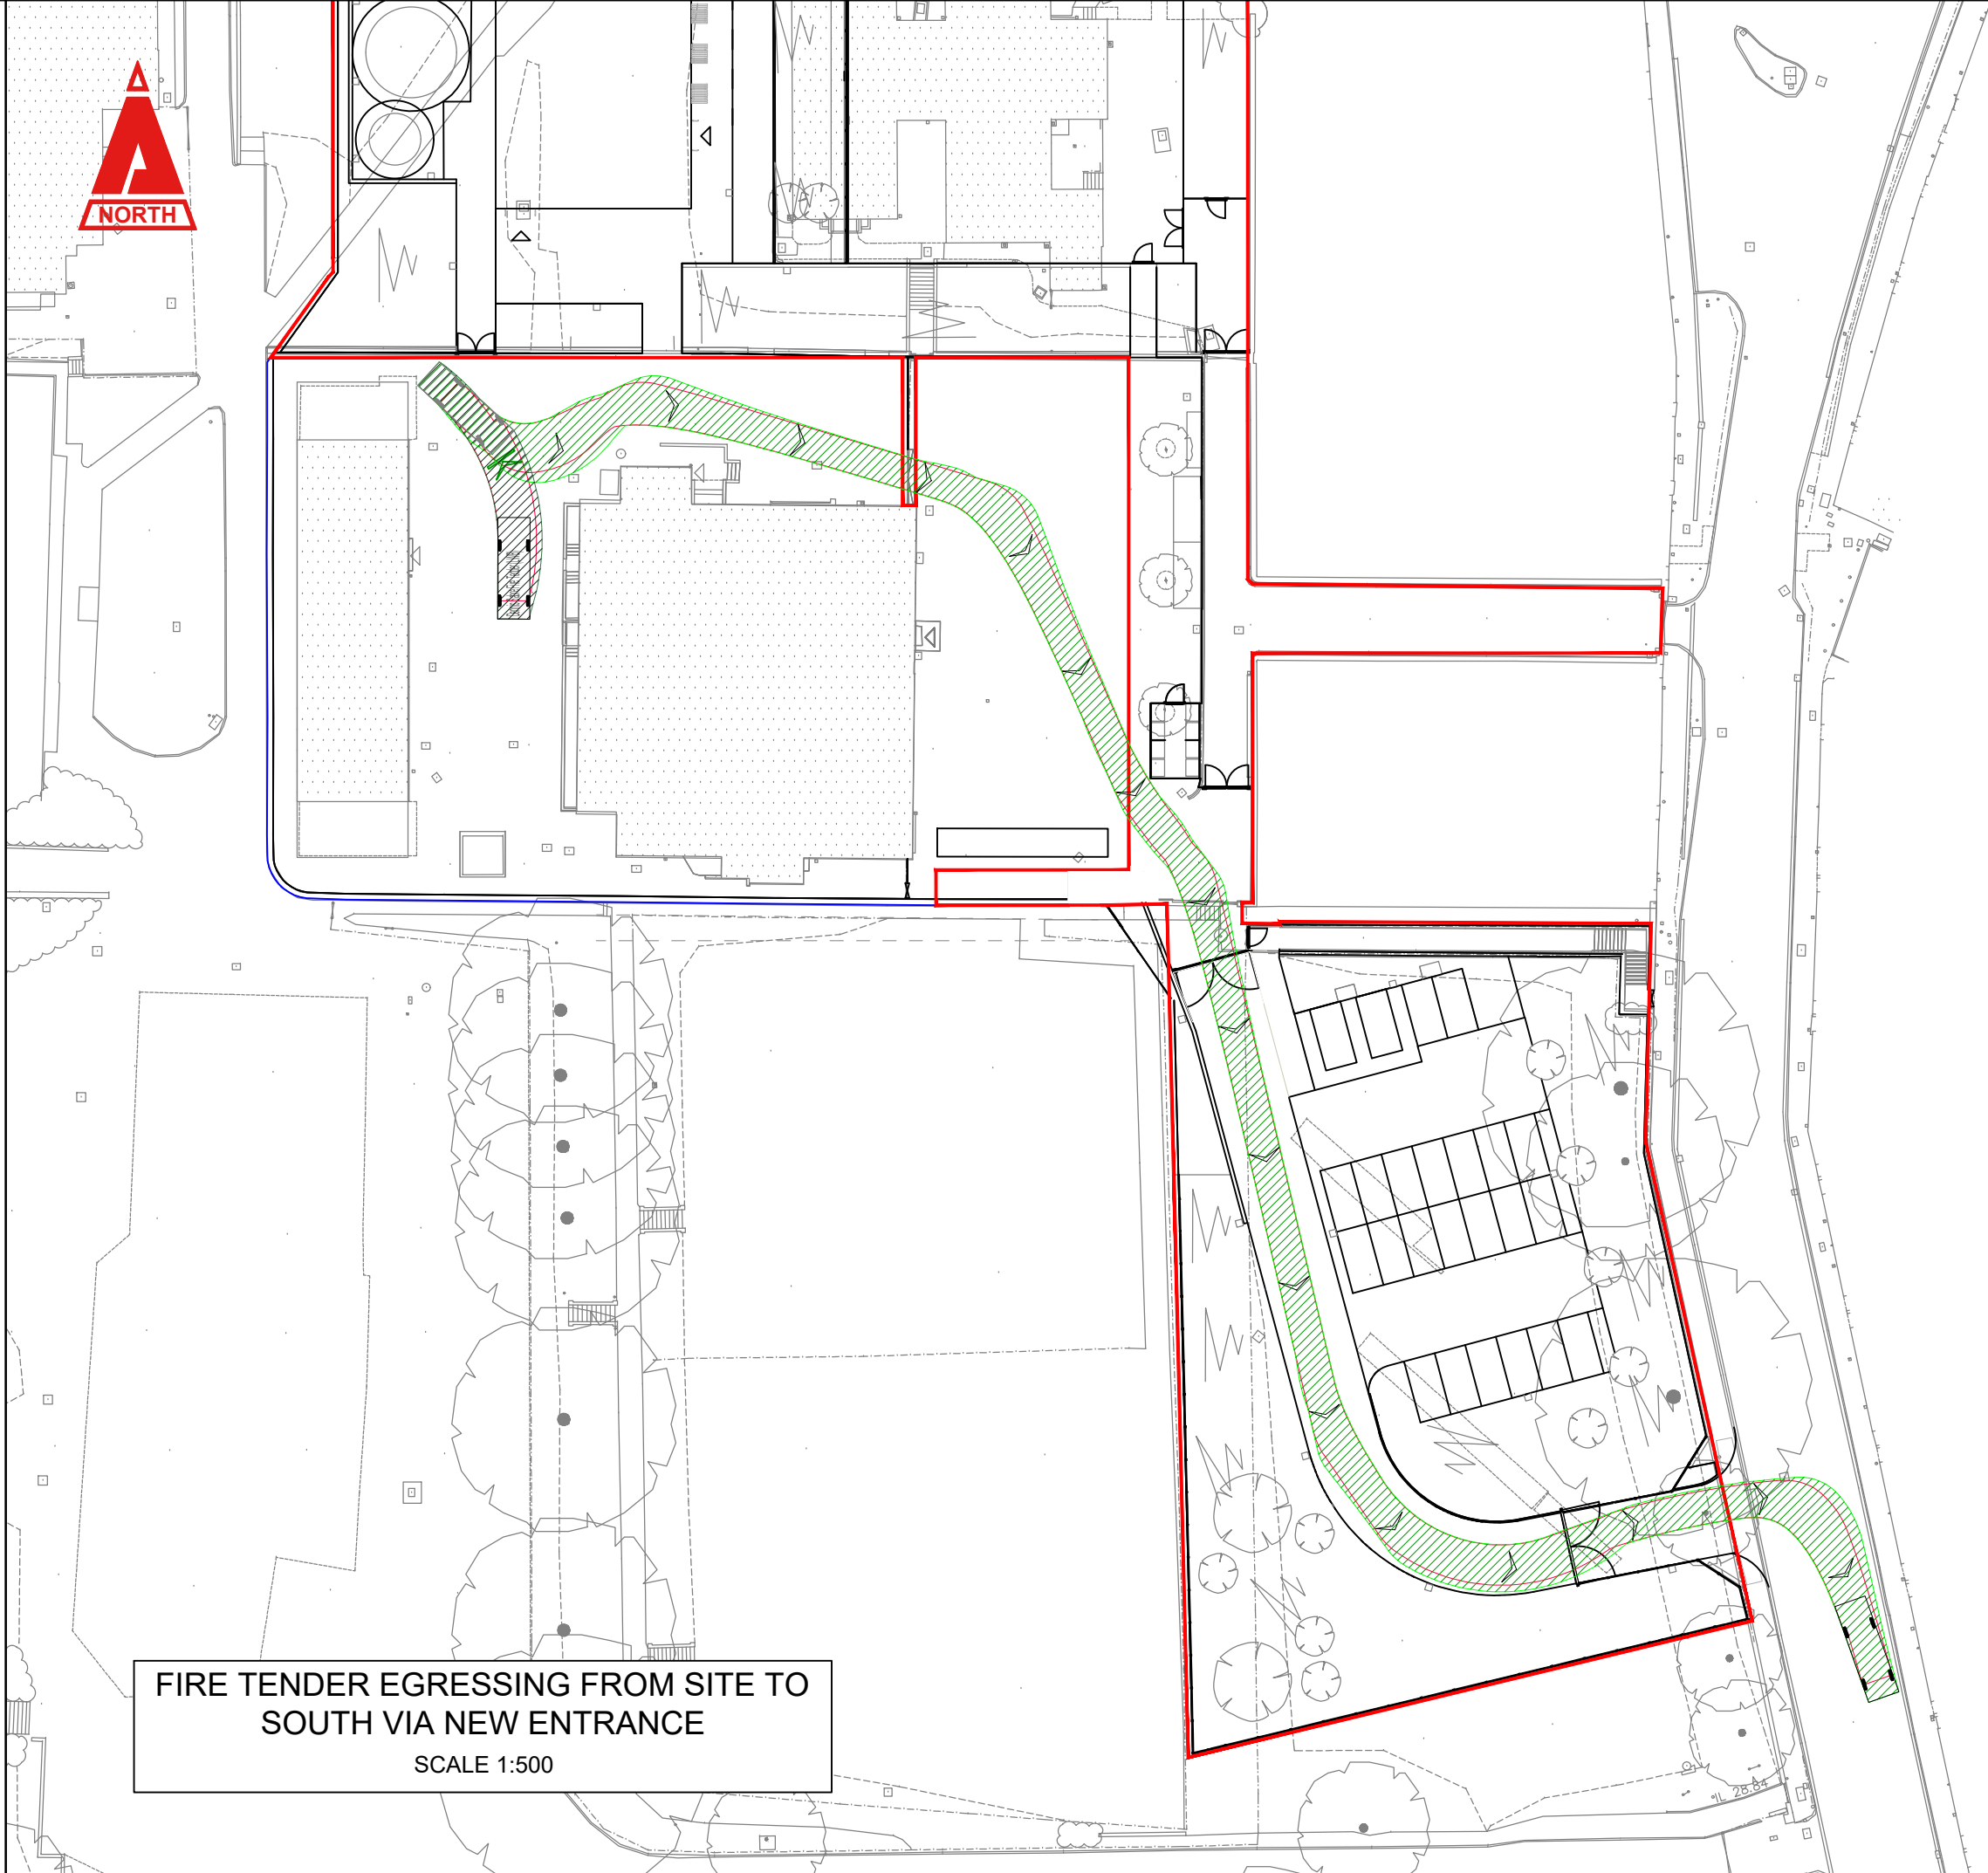

FIRE TENDER EGRESSING FROM SITE TO
SOUTH VIA NEW ENTRANCE
SCALE 1:500

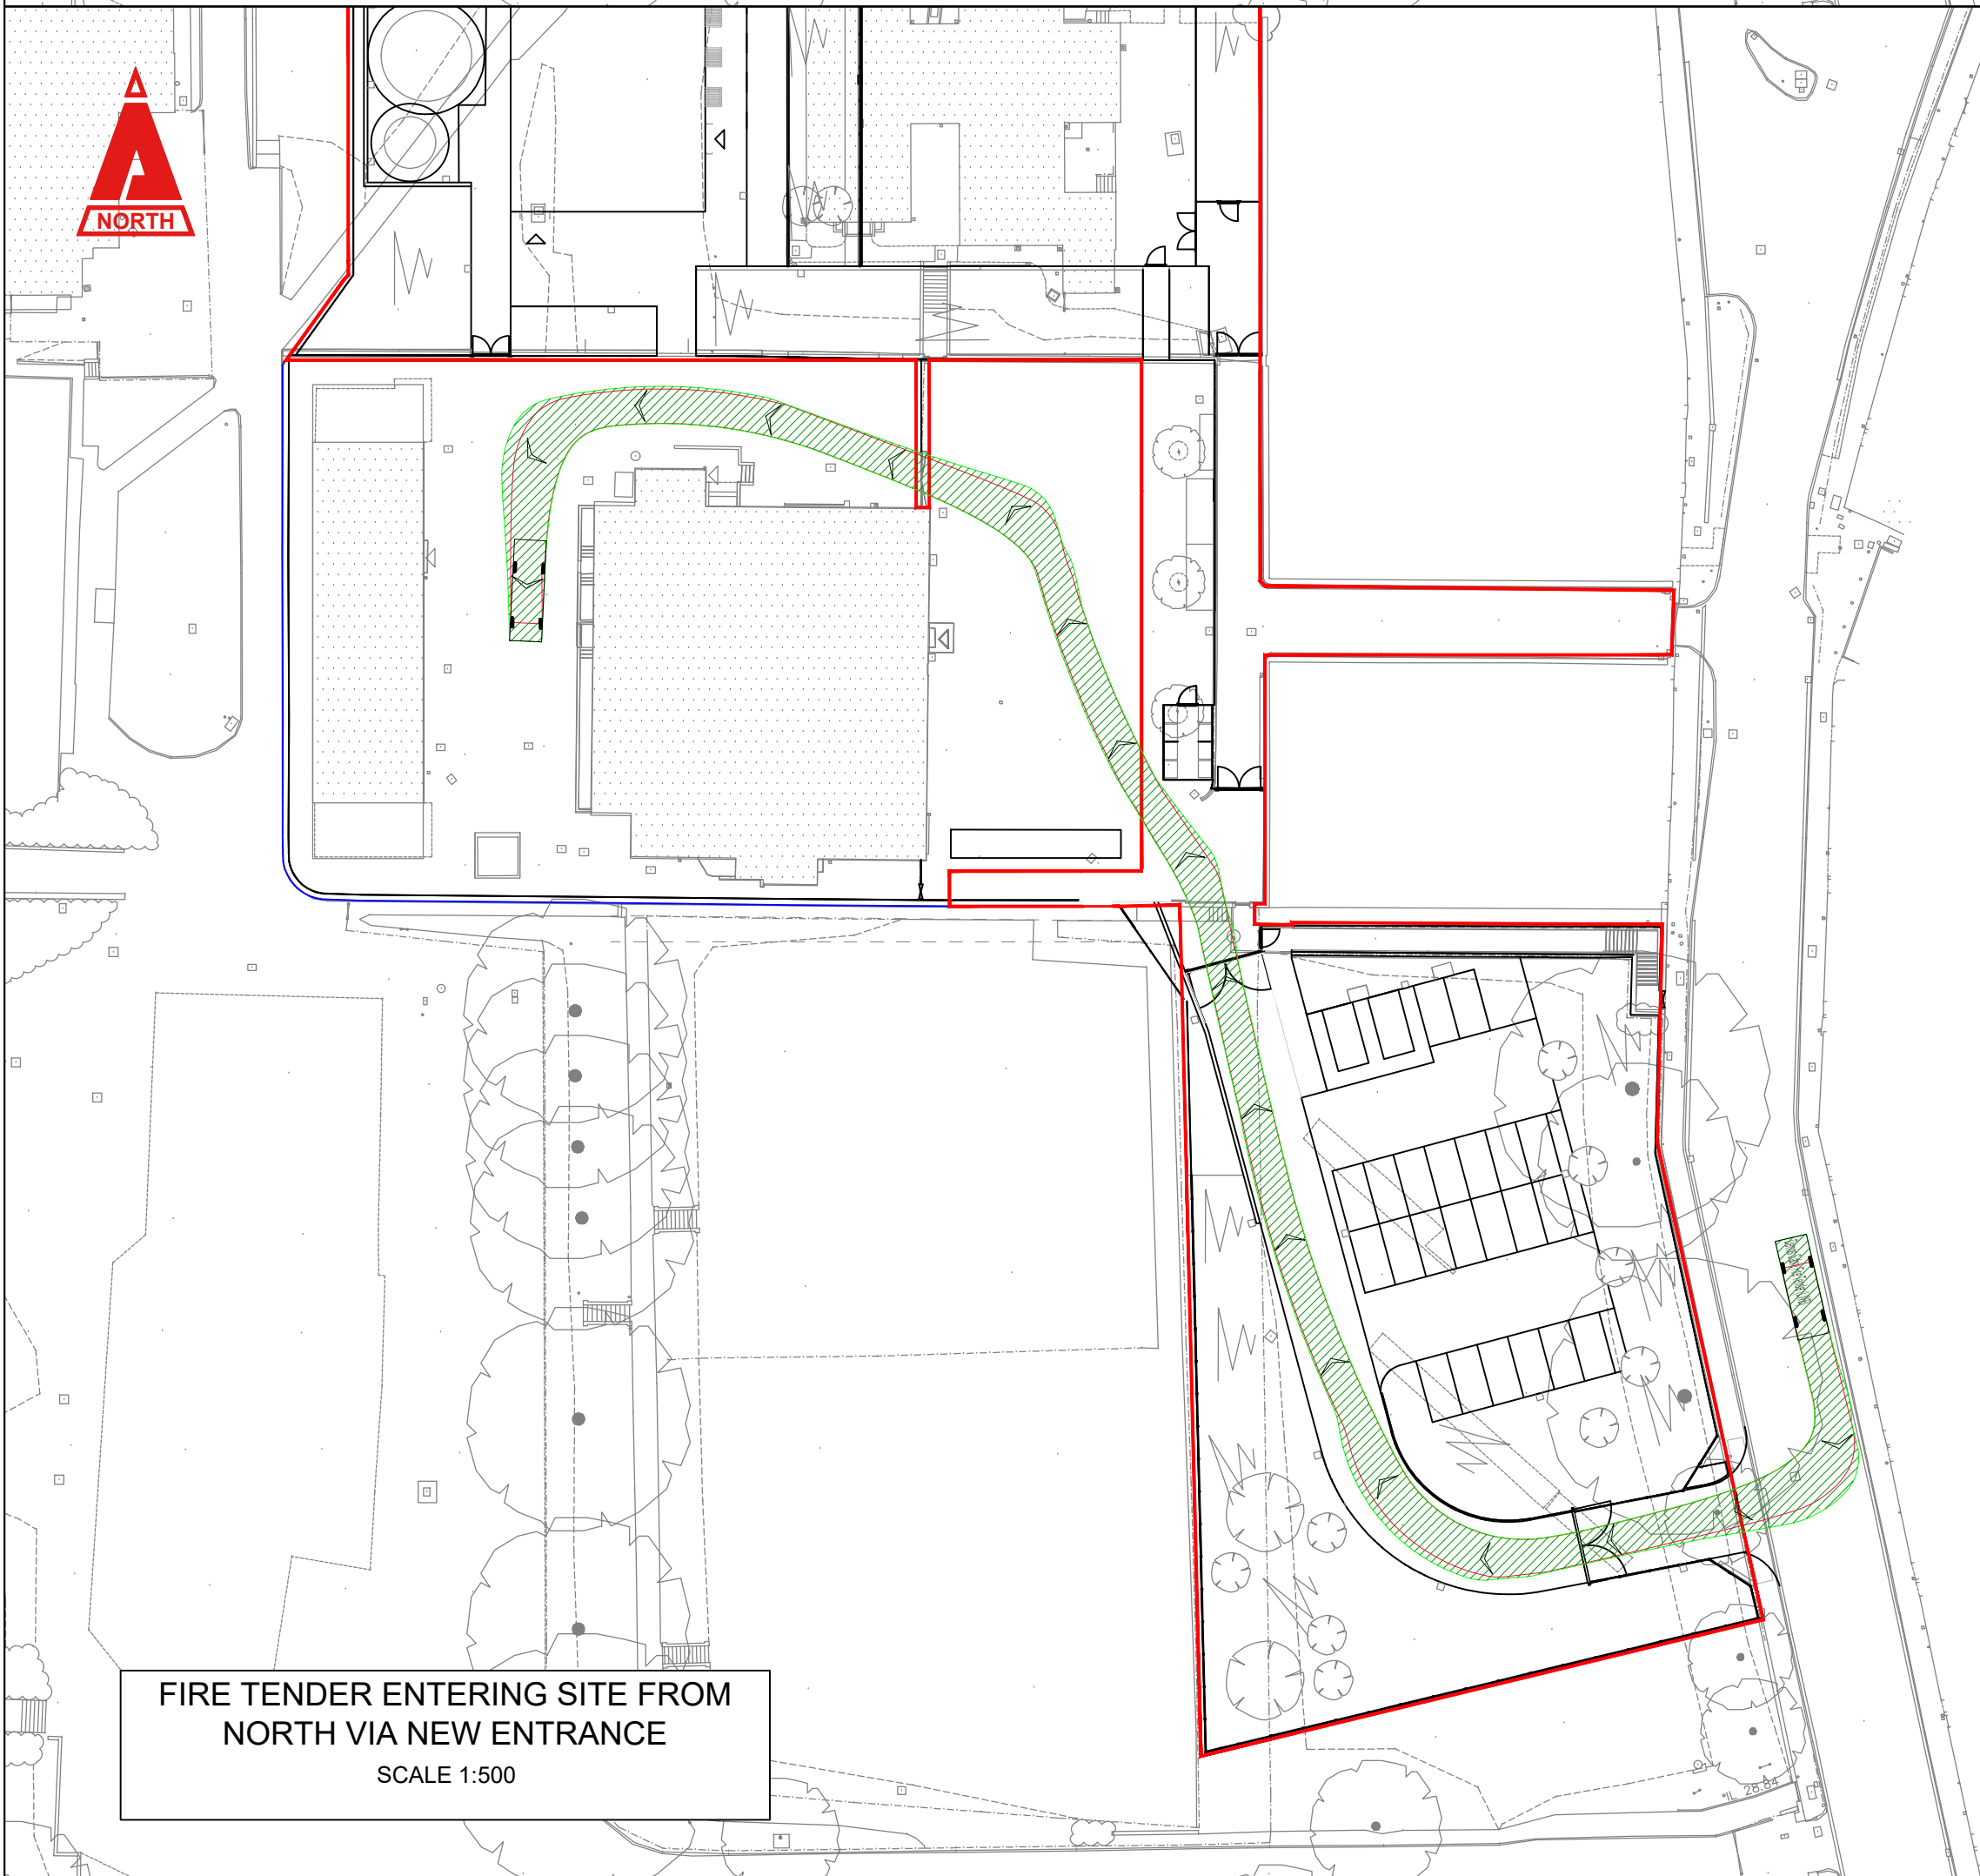

FIRE TENDER ENTERING SITE FROM
NORTH VIA NEW ENTRANCE
SCALE 1:500

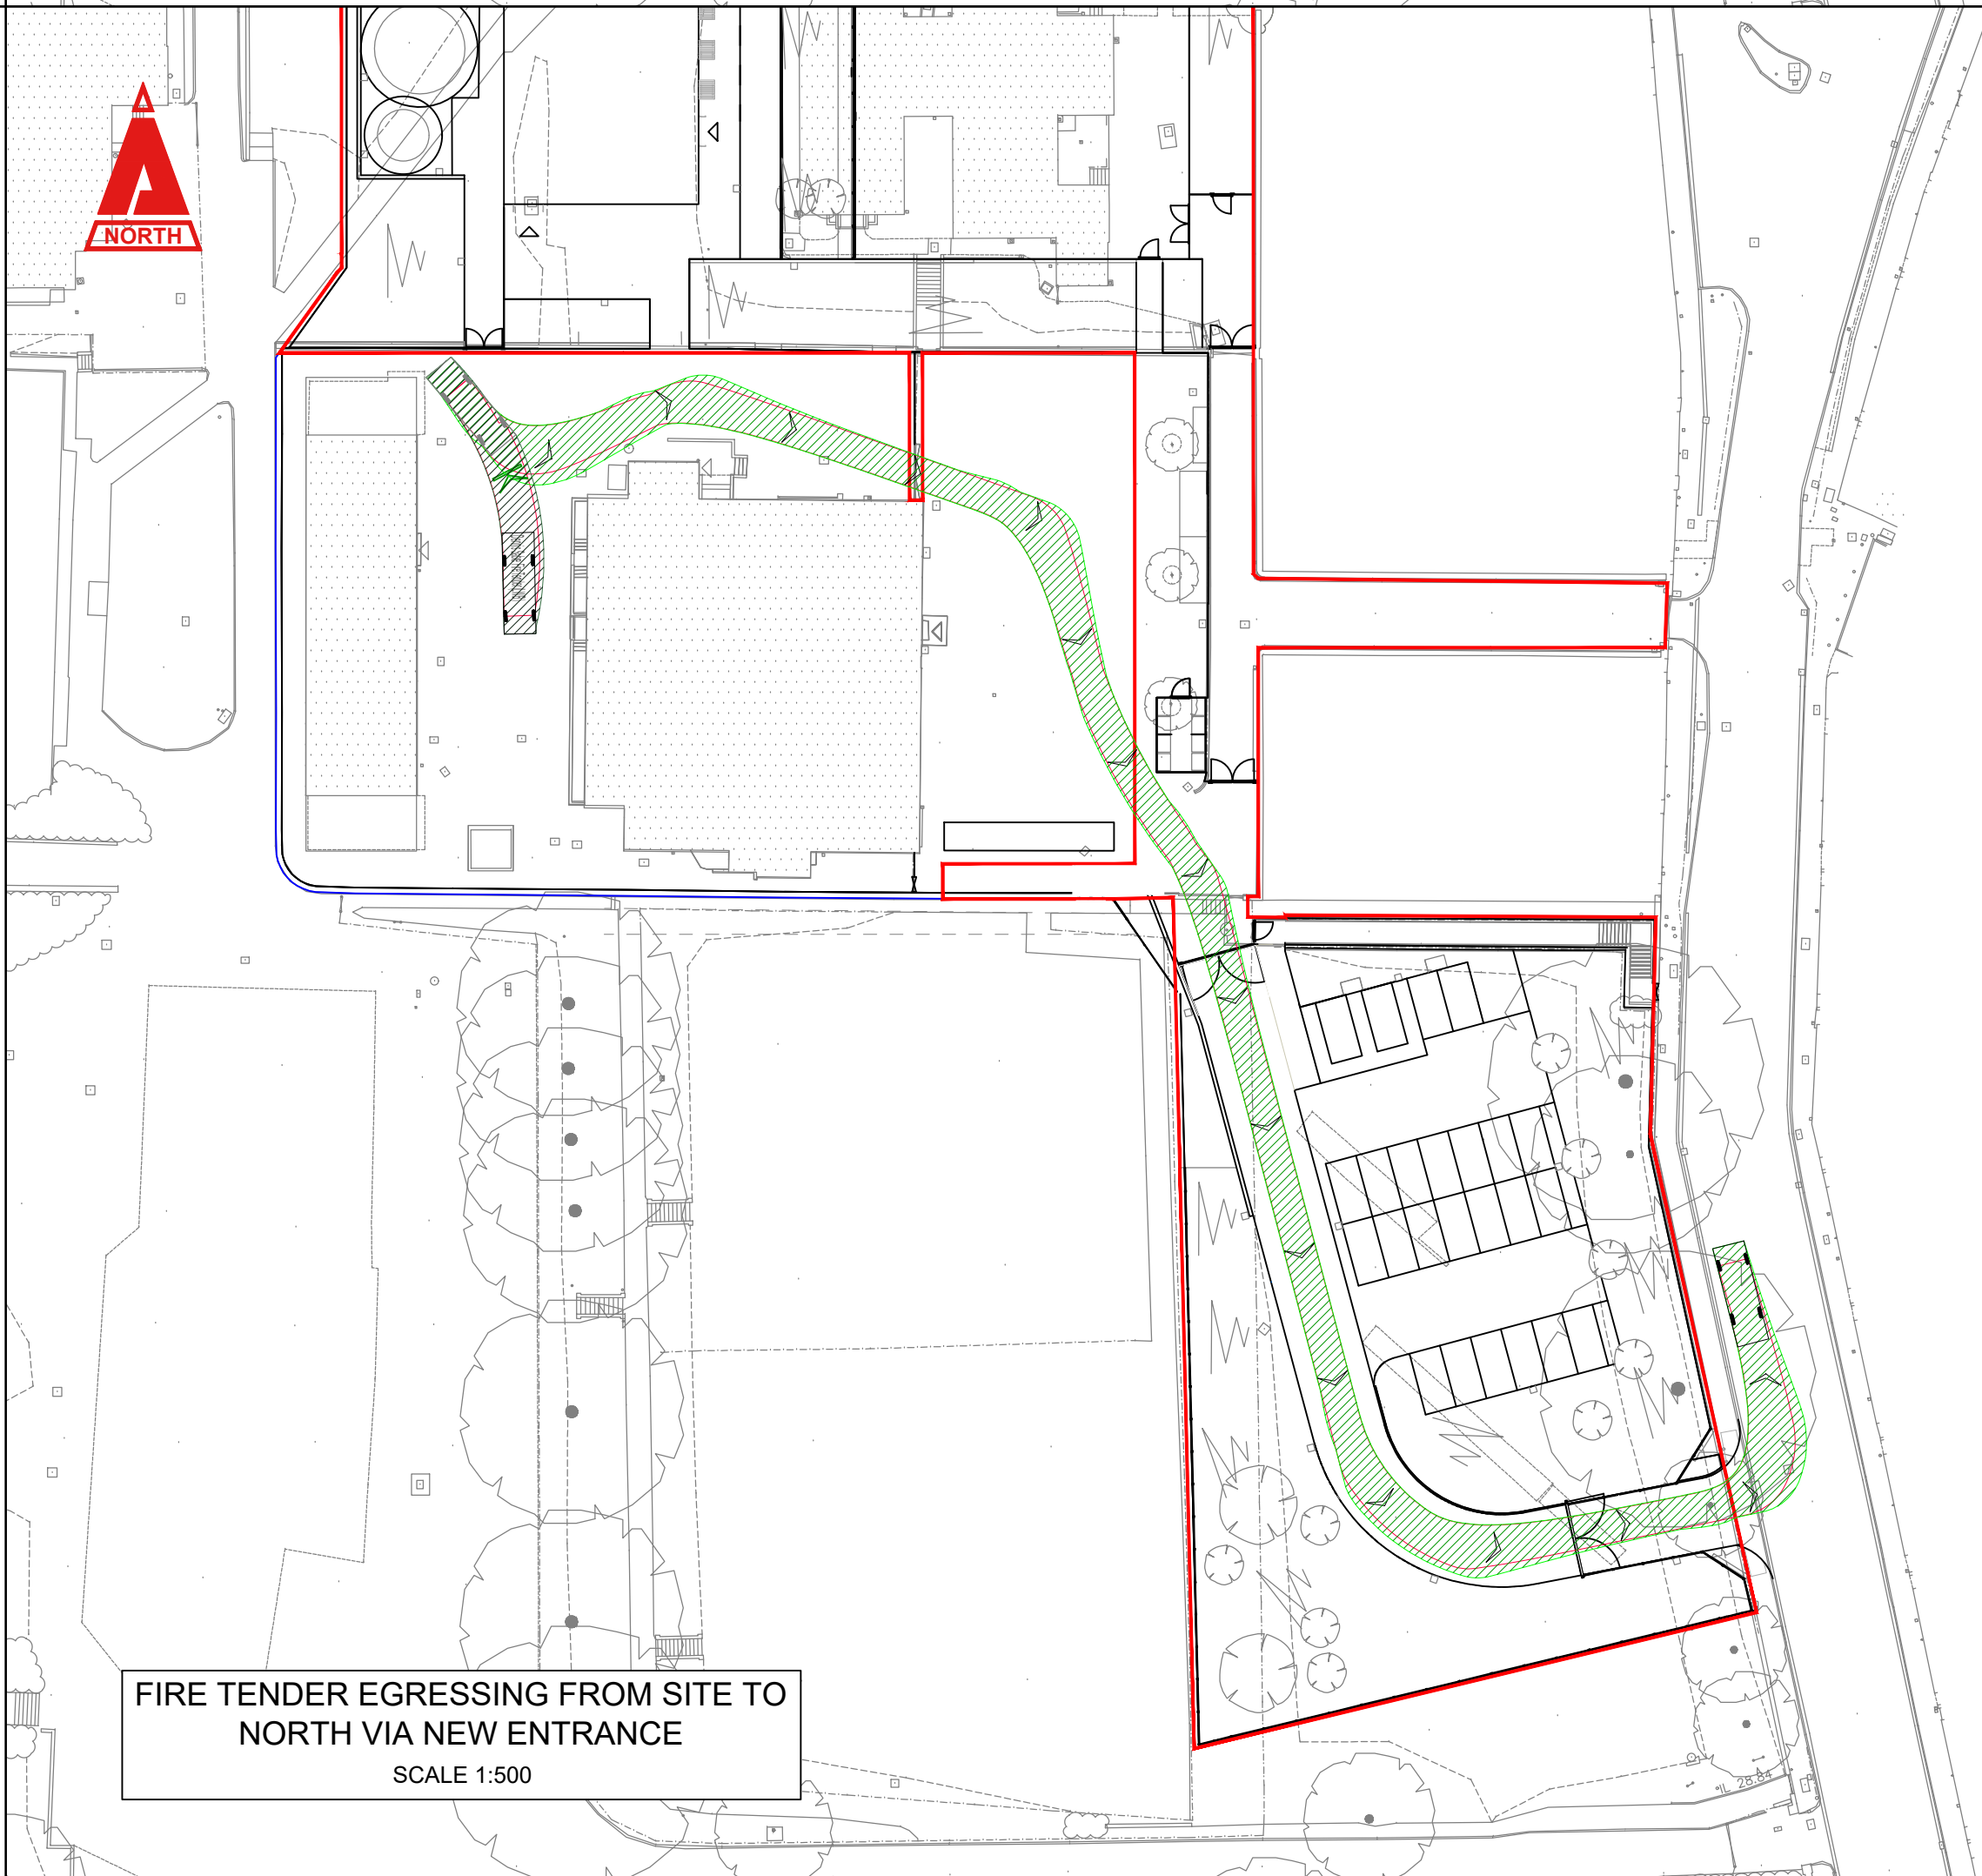

FIRE TENDER EGRESSING FROM SITE TO
NORTH VIA NEW ENTRANCE
SCALE 1:500


THIS DRAWING IS COPYRIGHT © CAMBRIA CONSULTING LTD.
DO NOT SCALE FROM THIS DRAWING.

CONTRACTORS MUST CHECK ALL DIMENSIONS ON SITE.
ONLY FIGURED DIMENSIONS ARE TO BE WORKED FROM.
DISCREPANCIES MUST BE REPORTED IMMEDIATELY TO
CAMBRIA CONSULTING LIMITED BEFORE PROCEEDING.

THE CONTRACTOR IS TO REFER TO THE SPECIFICATION,
FULL SCHEDULE OF RESIDUAL RISKS IN THE CONTRACT
DOCUMENTATION AND ALSO TO INFORMATION FROM OTHER
DESIGNERS, IN PARTICULAR THE M&E CONSULTANT
REGARDING EXISTING LIVE SERVICES.

 THIS SYMBOL IS USED TO HIGHLIGHT INSTANCES
OF RISK WITHIN THE CONSTRUCTION PROCESS.
ALWAYS CHECK FOR LATER REVISIONS OF THIS DRAWING.

- KEY
- CHASIS OUTLINE
 - OVERHANG OUTLINE
 - TRACK EXTENTS

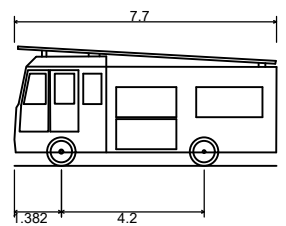

Dennis Sabre Fire Tender (LWB)

Overall Length	7.700m
Overall Width	2.430m
Overall Body Height	3.512m
Min Body Ground Clearance	0.397m
Track Width	2.380m
Lock to lock time	5.00s
Kerb to Kerb Turning Radius	7.400m

P05	UPDATED SITE BOUNDARY.	JW	LKM	LKM
				19.08.2025
P04	ISSUED FOR TENDER	GJ	RLJ	LKM
				18.07.2025
P03	REVISED SITE PLAN	GJ	LS	LKM
				13.10.2023
P02	REVISED SITE PLAN	GJ	LS	LKM
				11.07.2023
P01	ISSUED FOR BUILDING CONTROL	JK	LS	KH
				11.11.2022
Rev.	Description	By	Chk	App



Project:

**ST MARYS RC PRIMARY
SCHOOL**

CC2452

Drawing Title:

**VEHICLE TRACKING
- FIRE TENDER**

Drawing No.

SMS CAM XX 00 D C 0110

Project No. Org. Vol. Level Type Dis. No.

Suitability Status: S4 TENDER Scale @A1: 1:500 Rev. P05

CAMBRIA
Constructive Thinking

Civil & Structural Engineers T 029 2009 3333
Cambria House E admin@cambria.co.uk
16 Plas St. Pol de Leon W www.cambria.co.uk
Penarth Marina @cambriauk
Cardiff, CF64 1TR uk.linkedin.com/in/cambriauk