


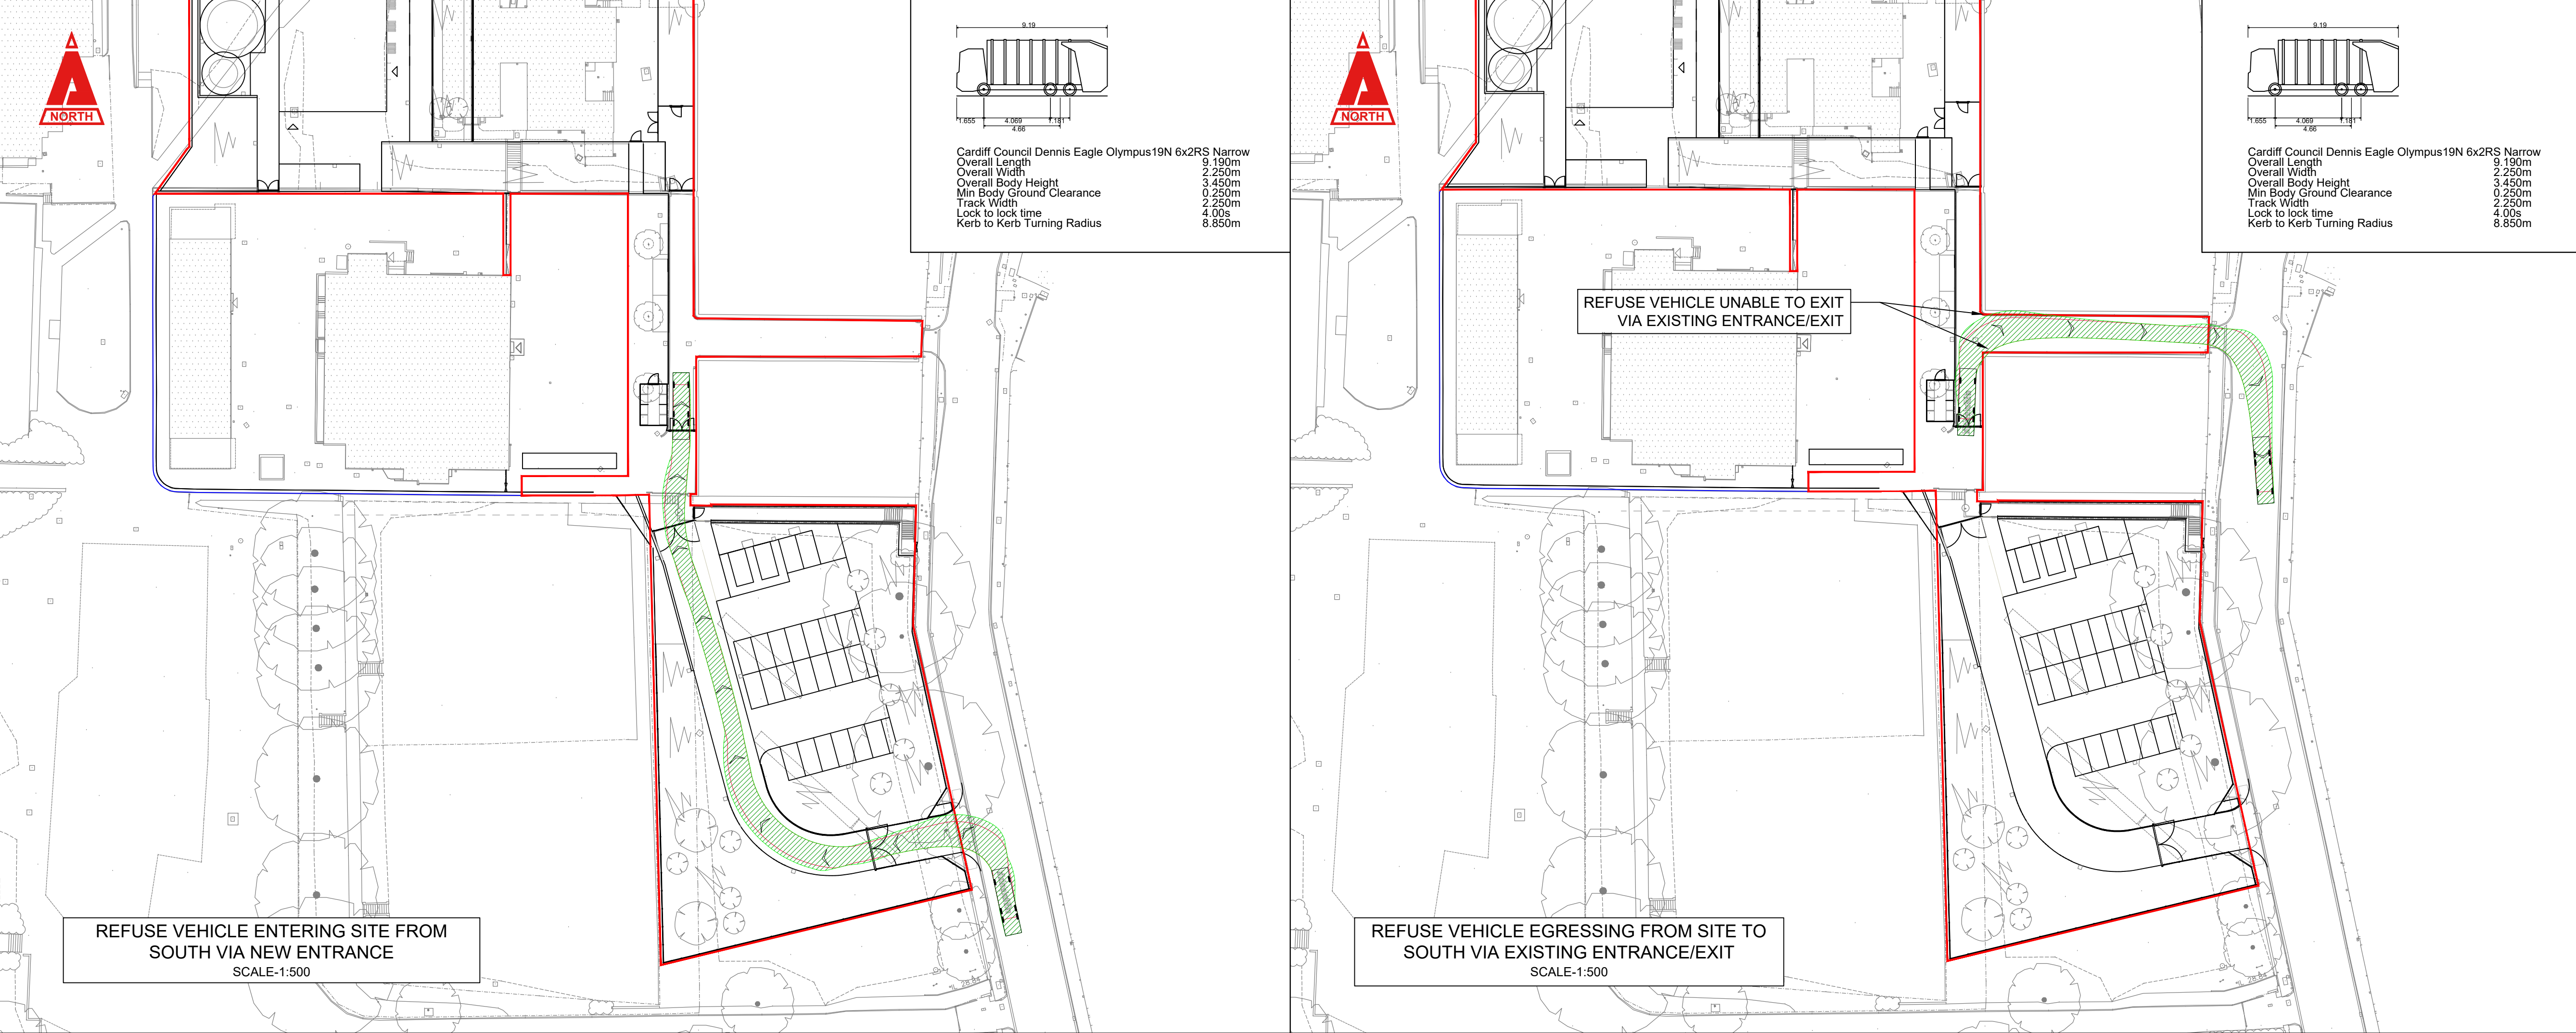

THIS DRAWING IS COPYRIGHT © CAMBRIA CONSULTING LTD.
DO NOT SCALE FROM THIS DRAWING.

CONTRACTORS MUST CHECK ALL DIMENSIONS ON SITE. ONLY FIGURED DIMENSIONS ARE TO BE WORKED FROM. DISCREPANCIES MUST BE REPORTED IMMEDIATELY TO CAMBRIA CONSULTING LIMITED BEFORE PROCEEDING.

THE CONTRACTOR IS TO REFER TO THE SPECIFICATION, FULL SCHEDULE OF RESIDUAL RISKS IN THE CONTRACT DOCUMENTATION AND ALSO TO INFORMATION FROM OTHER DESIGNERS, IN PARTICULAR THE M&E CONSULTANT REGARDING EXISTING LIVE SERVICES.

 THIS SYMBOL IS USED TO HIGHLIGHT INSTANCES OF RISK WITHIN THE CONSTRUCTION PROCESS. ALWAYS CHECK FOR LATER REVISIONS OF THIS DRAWING.

- KEY
- CHASSIS OUTLINE
 - OVERHANG OUTLINE
 - TRACK EXTENTS

P05	UPDATED SITE BOUNDARY	JW	LKM	LKM
				19.08.2025
P04	ISSUED FOR TENDER	GJ	RLJ	LKM
				18.07.2025
P03	REVISED SITE PLAN	GJ	GJ	LKM
				10.04.2024
P02	REVISED SITE PLAN	GJ	LS	LKM
				13.10.2023
P01	ISSUED FOR COMMENT	GJ	LS	LKM
				11.07.2023
Rev.	Description	By	Chk	App



Project:

ST MARYS RC PRIMARY SCHOOL

CC2452

Drawing Title:

VEHICLE TRACKING
- REFUSE VEHICLE
EXISTING EXIT

Drawing No.

SMS CAM XX 00 D C 0112

Project No.	Org.	Vol.	Level	Type	Dis.	No.
S4	TENDER		1:500			P05

CAMBRIA
Constructive Thinking

Civil & Structural Engineers
Cambria House
16 Plas St. Pol de Leon
Penarth Marina
Cardiff, CF64 1TR

T 029 2009 3333
E admin@cambria.co.uk
W www.cambria.co.uk
@cambriauk
uk.linkedin.com/in/cambriauk