


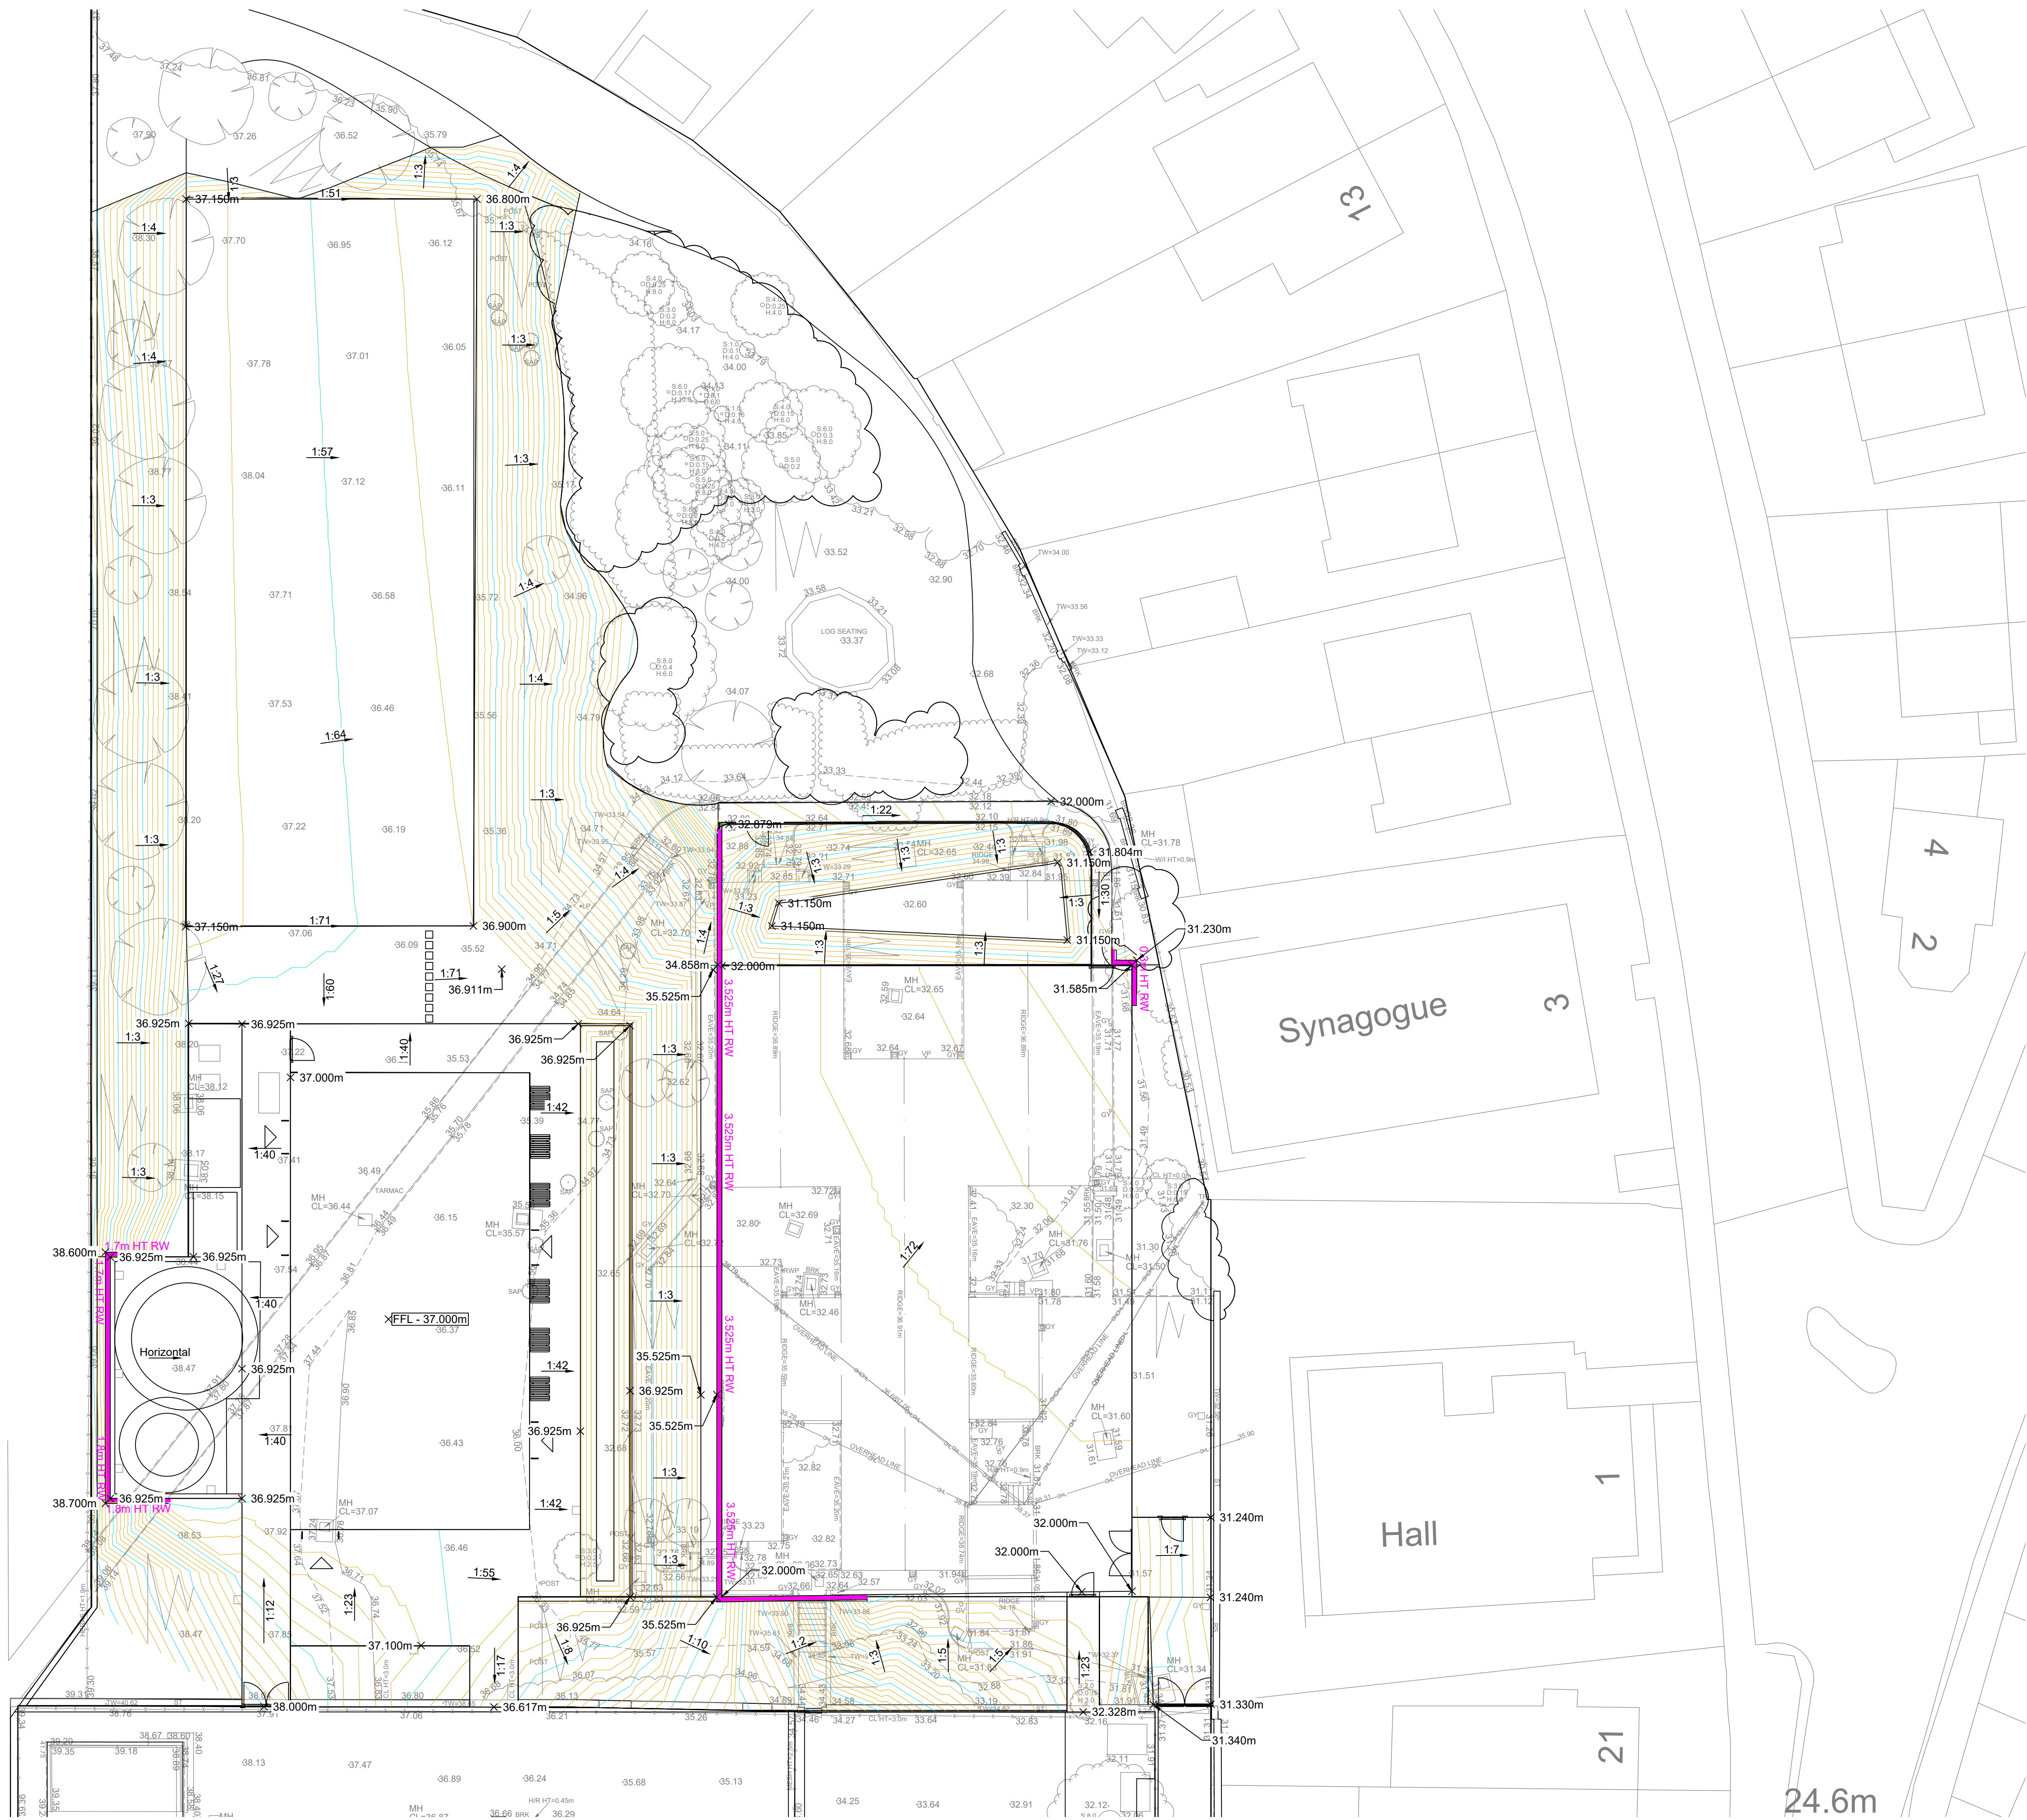

THIS DRAWING IS COPYRIGHT © CAMBRIA CONSULTING LTD.
DO NOT SCALE FROM THIS DRAWING.

CONTRACTORS MUST CHECK ALL DIMENSIONS ON SITE.
ONLY FIGURED DIMENSIONS ARE TO BE WORKED FROM.
DISCREPANCIES MUST BE REPORTED IMMEDIATELY TO
CAMBRIA CONSULTING LIMITED BEFORE PROCEEDING.

THE CONTRACTOR IS TO REFER TO THE SPECIFICATION,
FULL SCHEDULE OF RESIDUAL RISKS IN THE CONTRACT
DOCUMENTATION AND ALSO TO INFORMATION FROM OTHER
DESIGNERS, IN PARTICULAR THE M&E CONSULTANT
REGARDING EXISTING LIVE SERVICES.

 THIS SYMBOL IS USED TO HIGHLIGHT INSTANCES
OF RISK WITHIN THE CONSTRUCTION PROCESS.
ALWAYS CHECK FOR LATER REVISIONS OF THIS DRAWING.

- KEY**
-  PROPOSED RETAINING WALL
 -  MAJOR CONTOUR (0.5m)
 -  MINOR CONTOUR (0.1m)
 -  EXISTING RETAINING WALL

P07	ISSUED FOR TENDER	GJ	RLJ	LKM
				18.07.2025
P06	UPDATED SITE PLAN	GJ	LM	LM
				25.04.2025
P05	UPDATED SITE PLAN	GJ	LM	LM
				11.04.2025
P04	TIERED GRASS SPACE ADDED	GJ	LM	LM
				07.08.2024
P03	UPDATES PER RSA COMMENTS	GJ	LM	LM
				05.07.2024
P02	SAB ISSUE	GJ	LM	LM
				03.06.2024
P01	FIRST ISSUE	DC	LS	LM
				11.08.2023
Rev.	Description	By	Chk	App

Client:



Project:

ST MARYS RC PRIMARY SCHOOL

CC2452

Drawing Title:

PROPOSED LEVELS (SHEET 1 OF 2)

Drawing No.

SMS CAM XX 00 D C 0610

Project Originator Function Spatial Form Disc. Number
B'down B'down

Status:

S4 TENDER

Scale @A1:
1:200

Rev.
P07

CAMBRIA
Constructive Thinking

Civil & Structural Engineers
Cambria House
16 Plas St. Pol de Leon
Penarth Marina
Cardiff, CF64 1TR

T 029 2009 3333
E admin@cambria.co.uk
W www.cambria.co.uk
X @cambriauk
uk.linkedin.com/in/cambriauk