



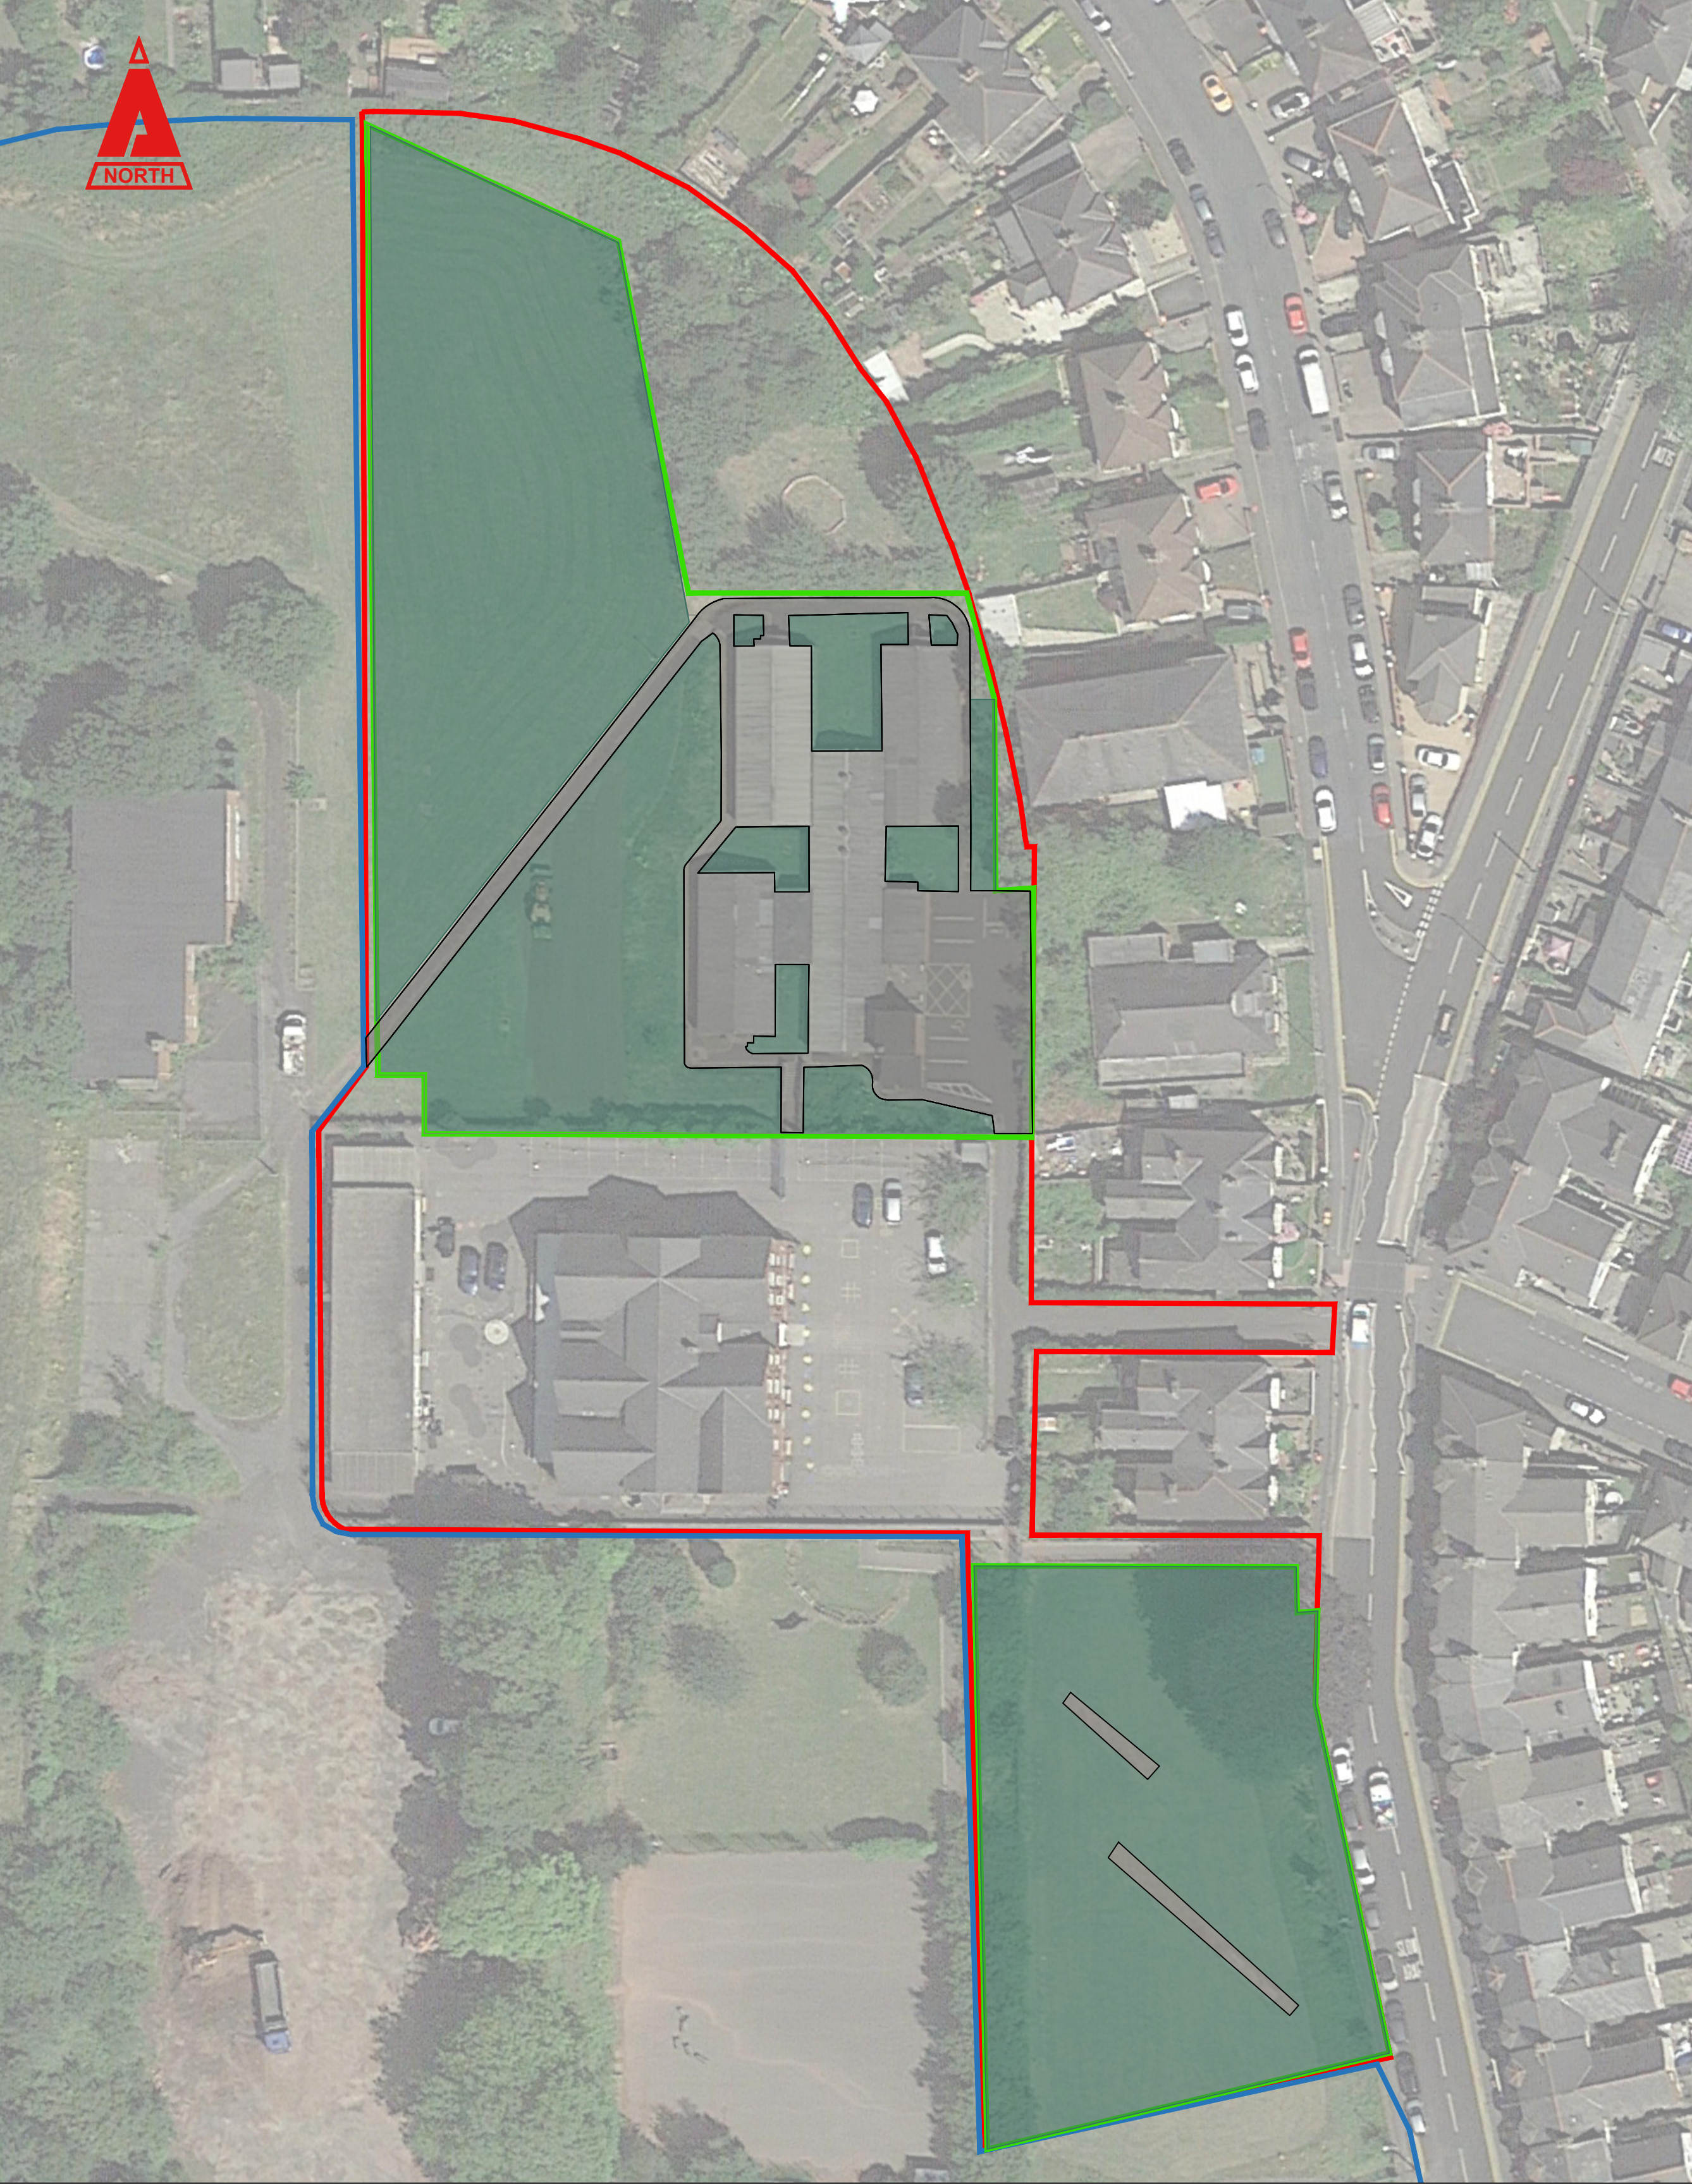

EXISTING CATCHMENT		
CATCHMENT	NORTH AREA (m ²)	SOUTH AREA (m ²)
AREA WITHIN SAB BOUNDARY	4985	2136
EXISTING IMPERMEABLE	1420	61
EXISTING PERMEABLE / SOFT	3426	2075
PERCENTAGE IMPERMEABLE	28	3

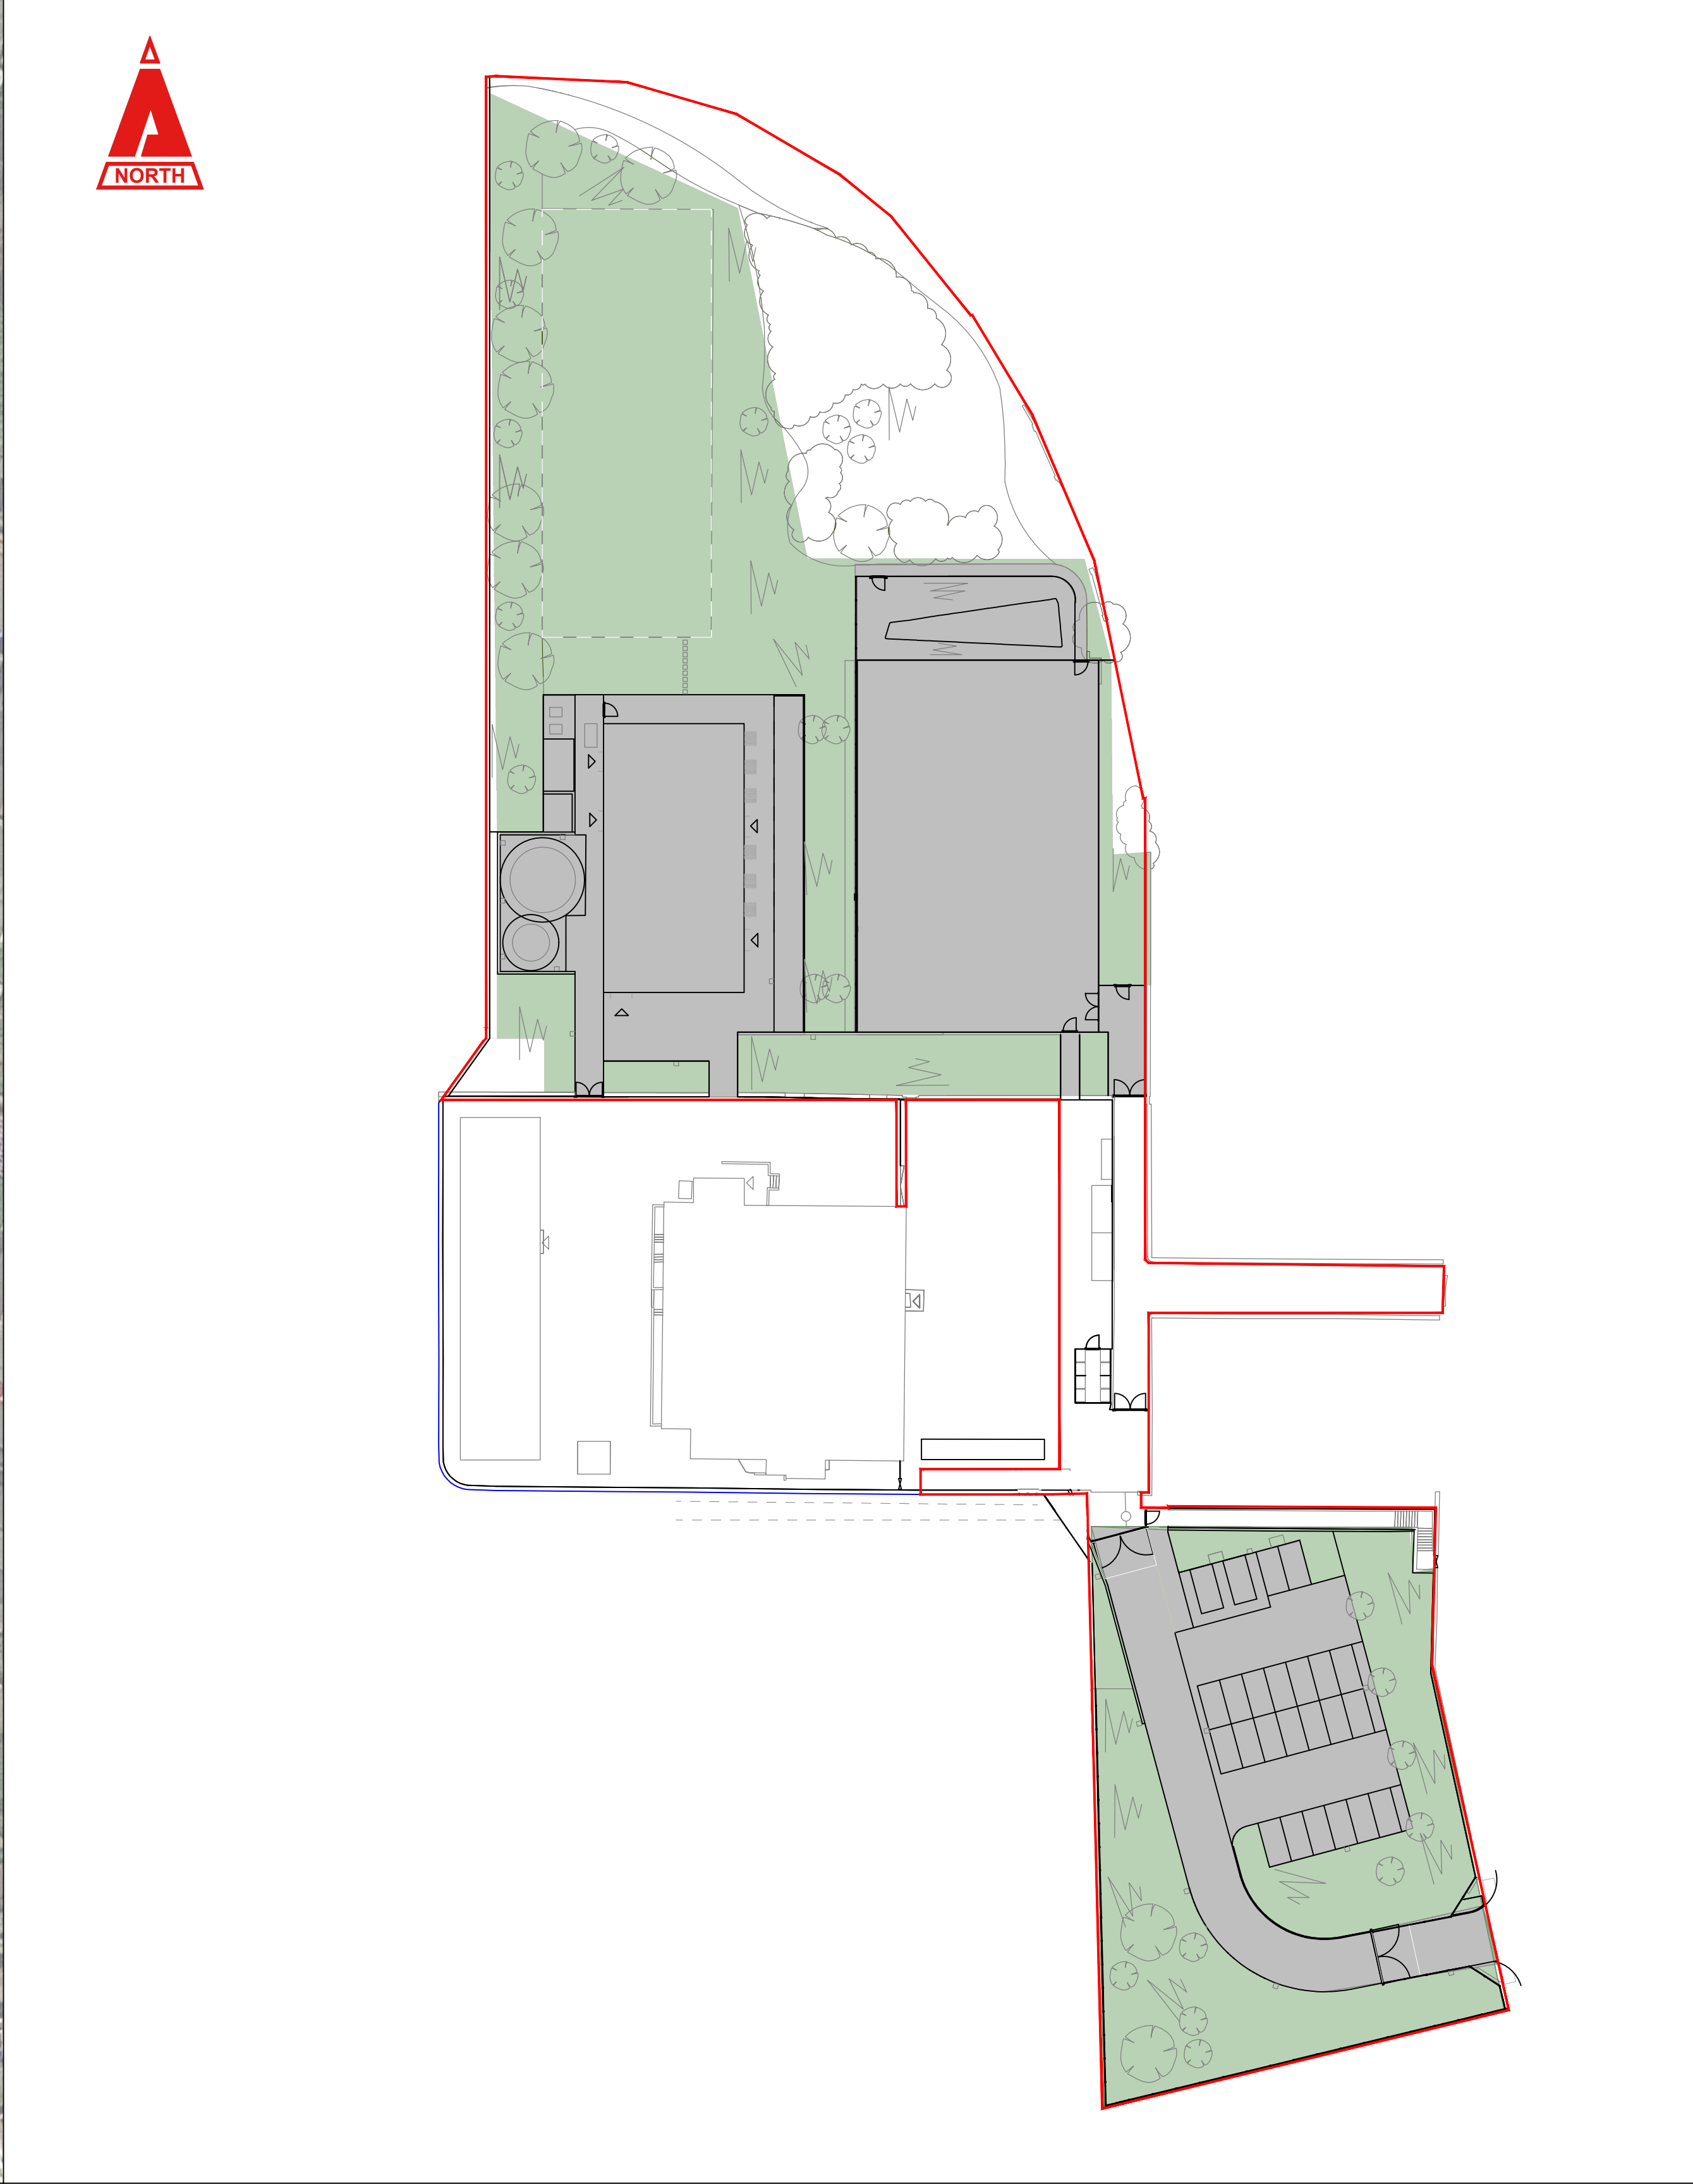

PROPOSED CATCHMENT		
CATCHMENT	NORTH AREA (m ²)	SOUTH AREA (m ²)
AREA WITHIN SAB BOUNDARY	4985	2136
PROPOSED IMPERMEABLE	2409	988
PROPOSED PERMEABLE / SOFT	2524	1148
PERCENTAGE IMPERMEABLE	47	46
DIFFERENCE IN HARDSTANDING	989	927

THIS DRAWING IS COPYRIGHT © CAMBRIA CONSULTING LTD.
DO NOT SCALE FROM THIS DRAWING.

CONTRACTORS MUST CHECK ALL DIMENSIONS ON SITE. ONLY FIGURED DIMENSIONS ARE TO BE WORKED FROM. DISCREPANCIES MUST BE REPORTED IMMEDIATELY TO CAMBRIA CONSULTING LIMITED BEFORE PROCEEDING.

THE CONTRACTOR IS TO REFER TO THE SPECIFICATION, FULL SCHEDULE OF RESIDUAL RISKS IN THE CONTRACT DOCUMENTATION AND ALSO TO INFORMATION FROM OTHER DESIGNERS, IN PARTICULAR THE M&E CONSULTANT REGARDING EXISTING LIVE SERVICES.

 THIS SYMBOL IS USED TO HIGHLIGHT INSTANCES OF RISK WITHIN THE CONSTRUCTION PROCESS. ALWAYS CHECK FOR LATER REVISIONS OF THIS DRAWING.

P05	UPDATED SITE BOUNDARY	JW	LKM	LKM
P04	ISSUED FOR TENDER	GJ	RLJ	LKM
P03	UPDATED SITE PLAN	GJ	LKM	LKM
P02	UPDATED SITE PLAN	GJ	LKM	LKM
P01	FIRST ISSUE - SAB PRE-APP	GJ	LKM	LKM
Rev.	Description	By	Chk	App

Client:



Project:

ST MARYS RC PRIMARY SCHOOL

CC2452

Drawing Title:

SURFACE WATER CATCHMENT PLAN

Drawing No.

SMS CAM XX 00 D C 1500

Project No.	Org.	Vol.	Level	Type	Dis.	No.
S4	TENDER					P05

CAMBRIA
Constructive Thinking

Civil & Structural Engineers
Cambria House
16 Plas St. Pol de Leon
Penarth Marina
Cardiff, CF64 1TR

T 029 2099 3333
E admin@cambria.co.uk
W www.cambria.co.uk
@cambriauk
uk.linkedin.com/in/cambriauk