


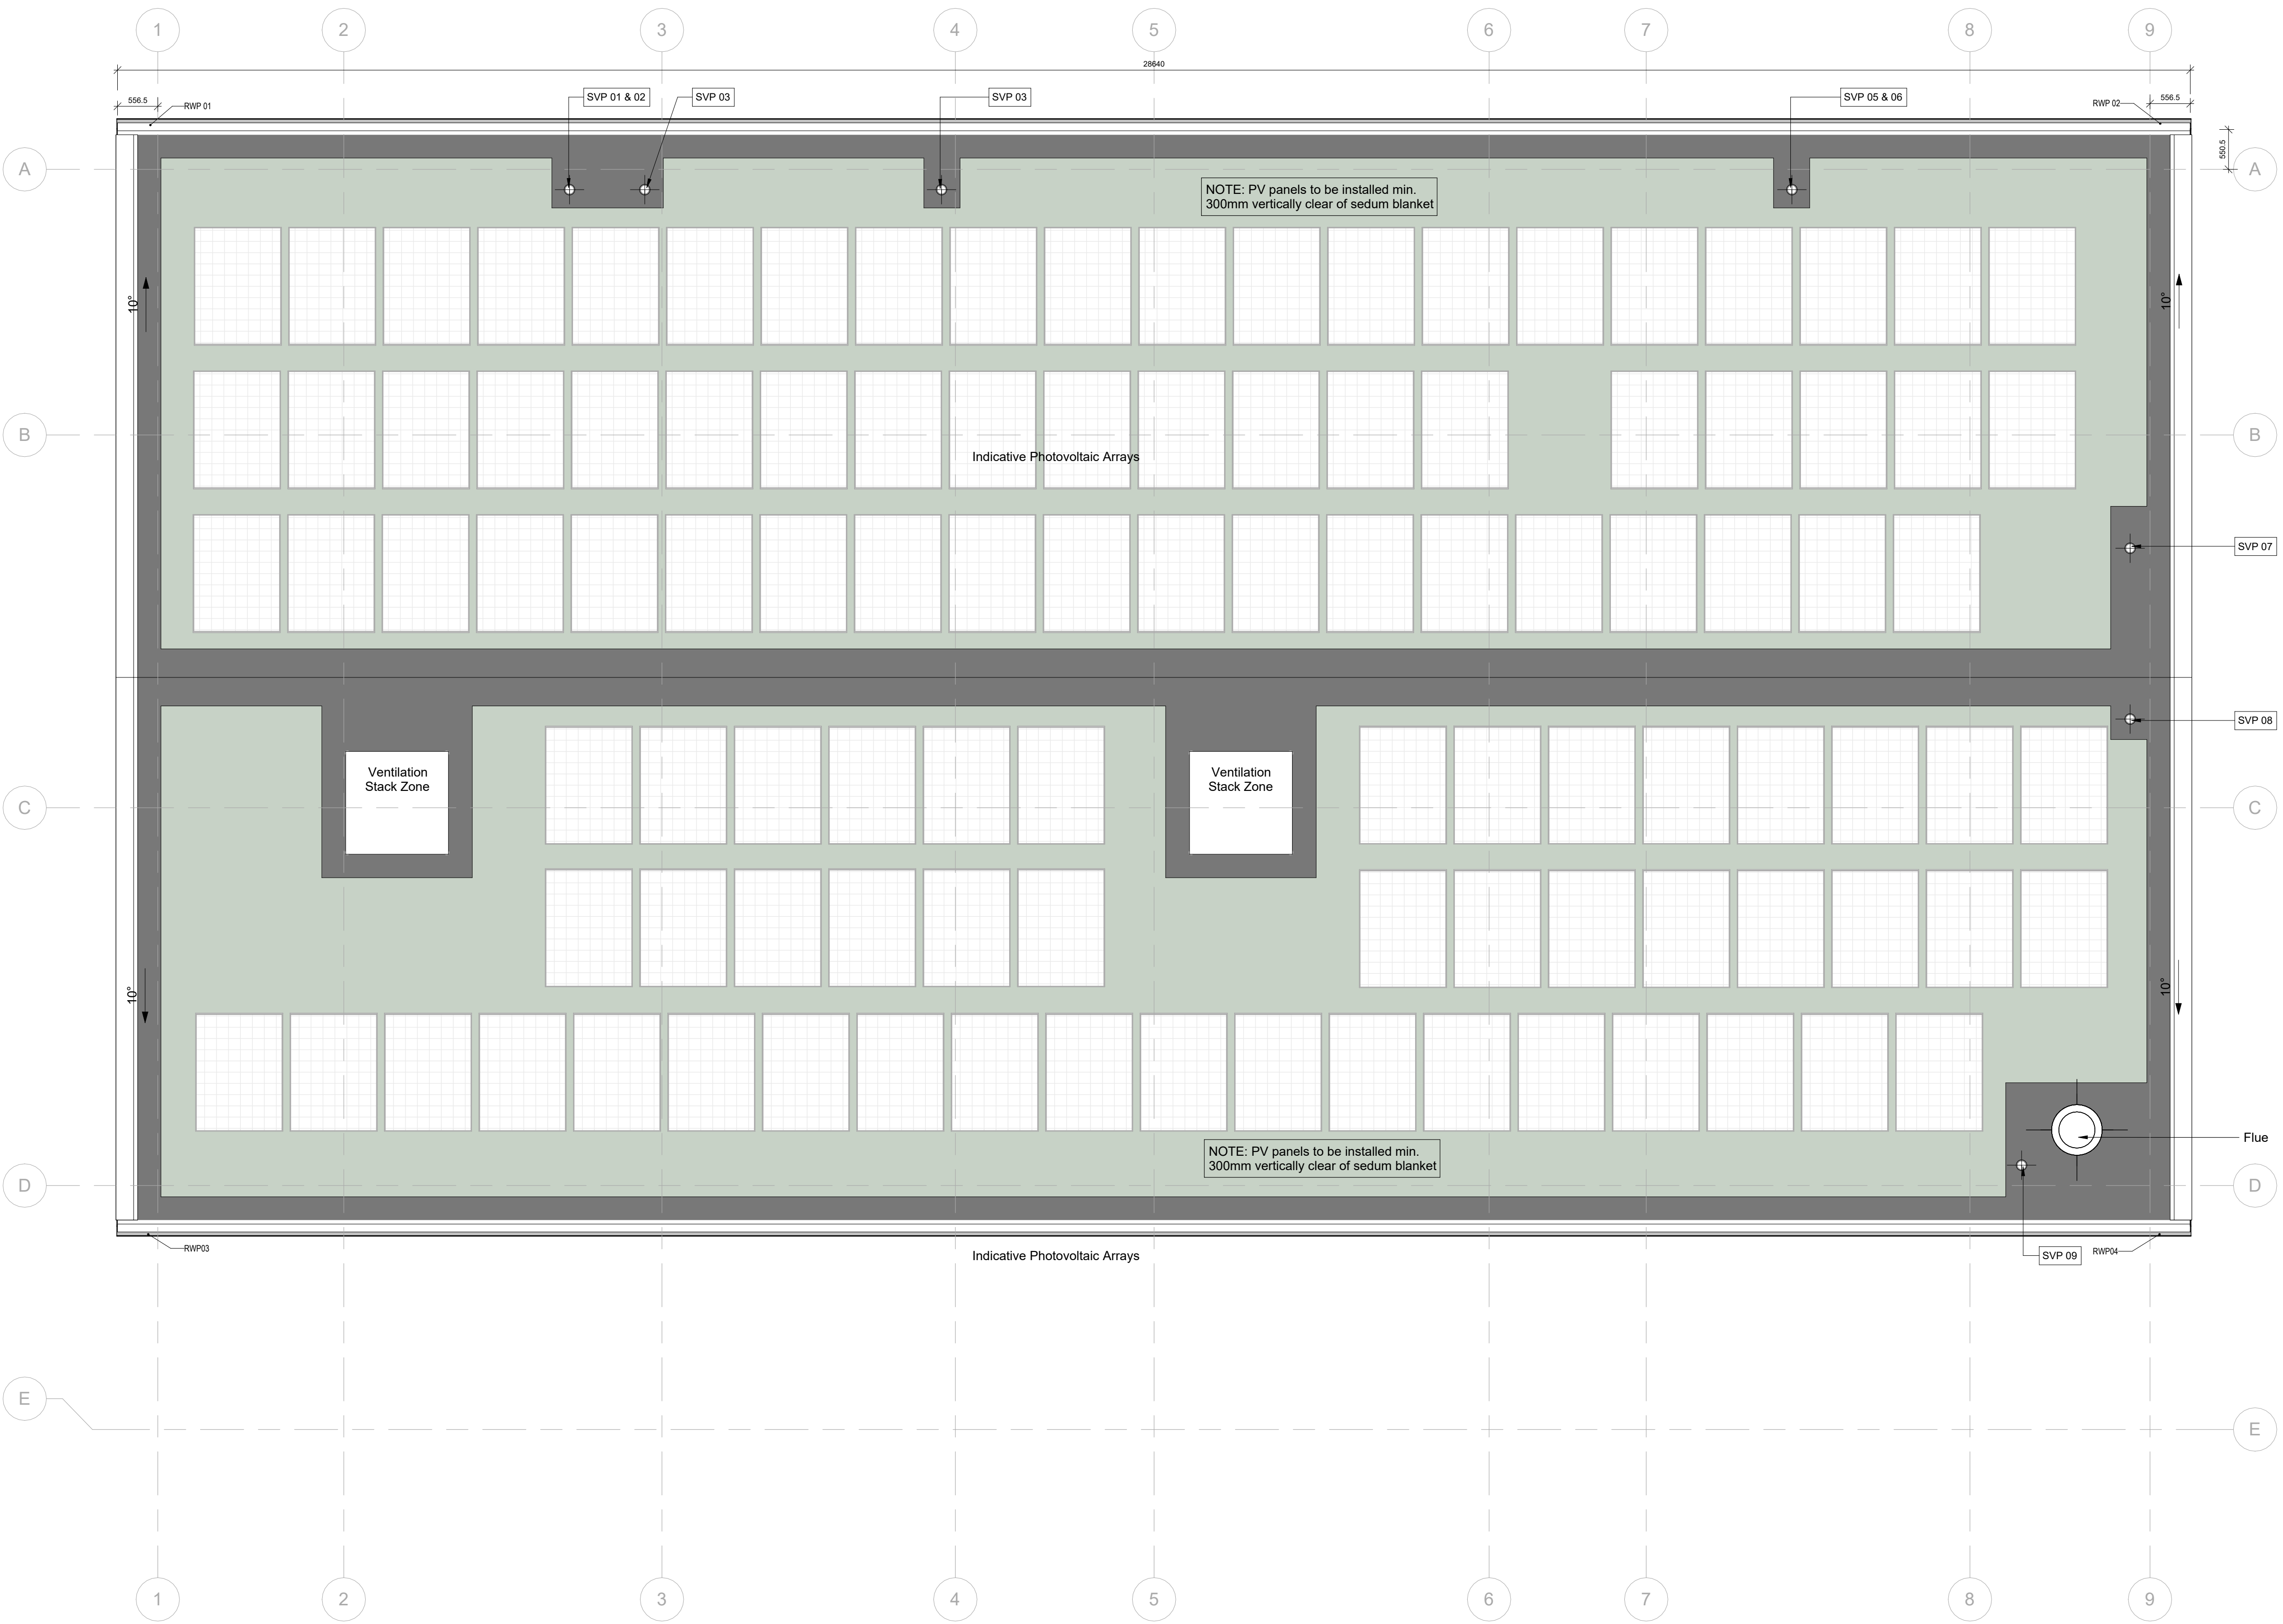

Notes

Check all dimensions on site. Do not scale from this drawing

Report any discrepancies and omissions to HLM Architects

This Drawing is Copyright ©

THIS DRAWING TO BE USED FOR DESIGN INTENT INFORMATION ONLY

NOTES

- Drawing to be read in conjunction with NBS specification.
- Refer to 2500+ series Wall Types drawings for internal and external wall types and build-ups.
- Refer to 3010 Reflected Ceiling Plan for proposed ceiling finishes.
- Refer to 4010 Finishes Plan for wall and floor finishes.
- Refer to 4010+ series Room Loaded Plans for indicative FFE layouts. All finishes to be coordinated around FFE.
- Refer to 4020+ series Sanitary Setting Out drawings for sanitaryware and associated finishes setting out.
- Refer to 2500 Internal Door and Shutter Schedule for more information on internal doors and shutters.
- Refer to 710 Fire Strategy Plan for fire strategy information.
- Refer to MEP Engineer's drawings for potential AV, mechanical, and electrical installations. AV to be confirmed by client at Stage 5.
- Fire requirements to be confirmed by Fire Engineer during Stage 5.
- Acoustic requirements to be confirmed by Acoustician during Stage 5.
- Acoustician to be appointed by the Contractor.
- Signage assumed to be Client supply item to be confirmed during Stage 5.

Perimeter Ballast
Ss_45_40_47_28

Extensive green roof systems
Ss_45_40_47_28

Derbigum Anti-Root Waterproofing
Pr_25_57_08_75

P13	PLANNING REISSUE	15/08/2025	GC	GC
P12	ISSUED FOR TENDER	18/07/2025	GC	GC
P11	General notes amended	02/06/2025	GC	GC
P10	Updated post-VE; sliding partition, bottle filler, and canopy omitted; landscaping revised; Plant Room and Stores wall positions revised; MEP added (not clouded)	02/05/2025	GC	GC

P09	MEP information added (not clouded)	03/09/2024	GC	GC
P08	Updated in line with MEP coordination	30/08/2024	SG	GC
P07	Stage 4 submission; drawing codes amended	18/07/2024	GC	GC
P06	Intake added; PLANNING AMENDMENT ISSUE	19/06/2024	GC	GC
P05	Issued for Planning	24/01/2024	SM	AMS
P04	Stage 3 Submission	08/08/2023	WH	AMS
P03	Draft Stage 3 Issue	20/07/2023	WH	AMS
P02	Stage 2 Issue	01/12/2022	JA	AMS
P01	First Draft Issue	14/10/2022	JA	
Rev	Description	Date	By	Chk

Revisions	Suitability
Project	S4

15-1243-01 St Mary's RC School

Client

HLM ARCHITECTS

Title

Proposed Roof Plan

Drawing No.	Revision
SMS-HLM-01-ZZ-D-A-0102	P13

Scale	Drawn
As indicated @A1	JA
Date	Checked
14/10/2022	AS

HLM Architects

© HLM Architects
Suite 104, The Creative Quarter
Morgan Arcade, The Hayes
Cardiff, CF10 1AF

www.hlmarchitects.com
T. +44 (0) 29 2039 6070
cardiff@hlmarchitects.com

