


Notes


Check all dimensions on site. Do not scale from this drawing
Report any discrepancies and omissions to HLM Architects
This Drawing is Copyright ©

THIS DRAWING TO BE USED FOR DESIGN INTENT
INFORMATION ONLY


- NOTES
- Drawing to be read in conjunction with NBS specification.
 - Refer to 2500+ series Wall Types drawings for internal and external wall types and build-ups.
 - Refer to 3010 Reflected Ceiling Plan for proposed ceiling finishes.
 - Refer to 4010 Finishes Plan for wall and floor finishes.
 - Refer to 4010+ series Room Layout Plans for indicative FFE layouts. All finishes to be coordinated around FFE.
 - Refer to 4020+ series Sanitary Setting Out drawings for sanitaryware and associated finishes setting out.
 - Refer to 2500 Internal Door and Shutter Schedule for more information on internal doors and shutters.
 - Refer to 7010 Fire Strategy Plan for fire strategy information.
 - Refer to MEP Engineer's drawings for potential AV, mechanical, and electrical installations. AV to be confirmed by client at Stage 5.
 - Fire requirements to be confirmed by Fire Engineer during Stage 5.
 - Acoustic requirements to be confirmed by Acoustician during Stage 5.
 - Acoustician to be appointed by the Contractor.
 - Signage assumed to be Client supply item to be confirmed during Stage 5.

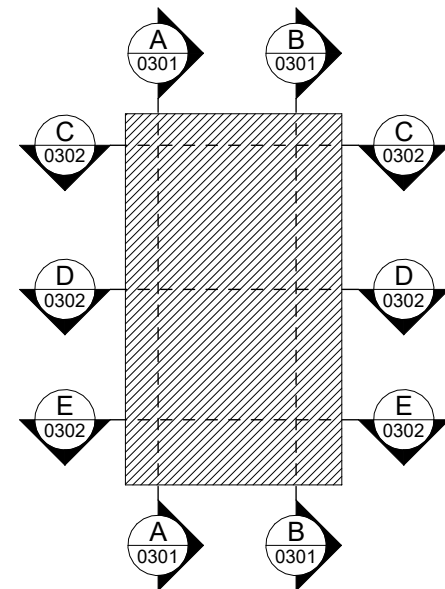

Key Plan

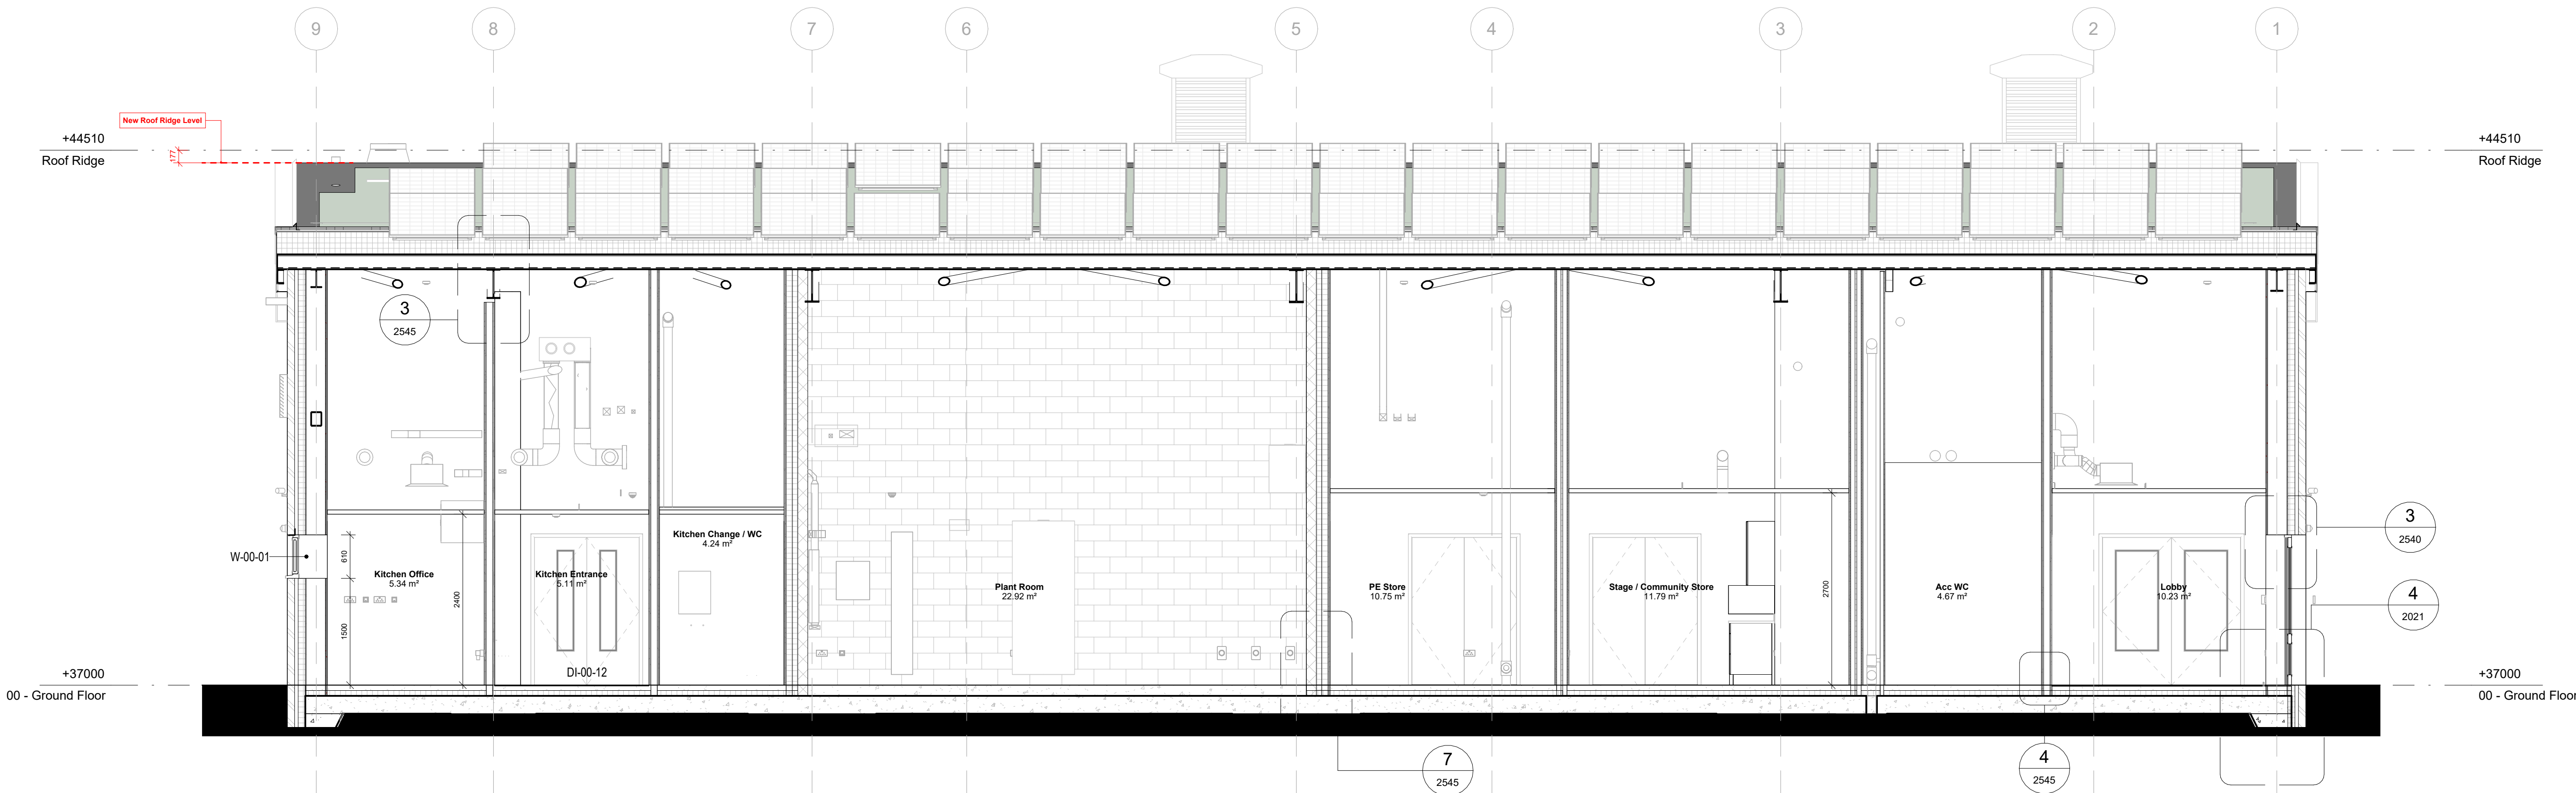

Section A-A
Scale: 1 : 50

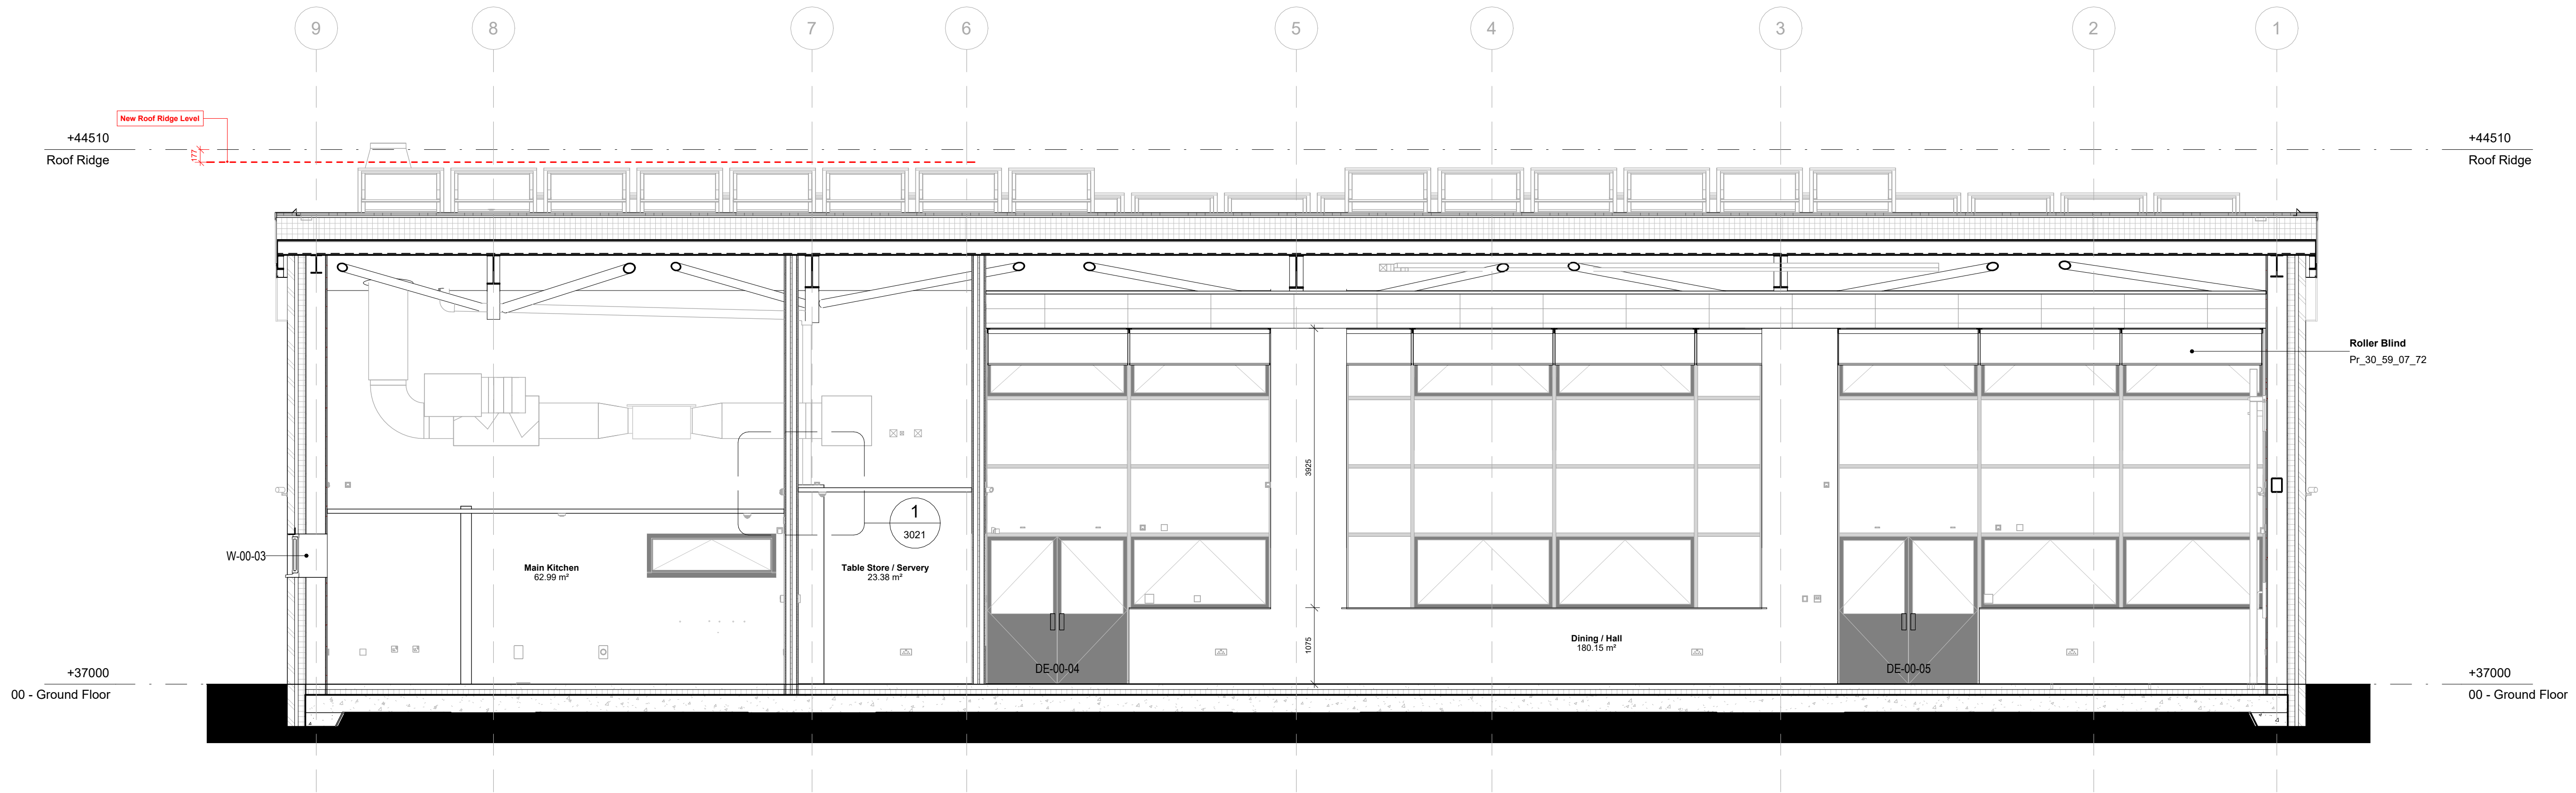

Section B-B
Scale: 1 : 50

P13	PLANNING REISSUE	15/08/2025	GC	GC
P12	ISSUED FOR TENDER	18/07/2025	GC	GC
P11	General notes amended	02/06/2025	GC	GC
P10	Windcatcher position revised, structure updated (not clouded)	02/05/2025	GC	GC
P09	MEP revised to latest model	16/04/2025	GC	GC
P08	Updated post-V.E. canopy and sliding partition omitted, roof form revised	04/04/2025	GC	GC
P07	MEP information added (not clouded)	03/03/2024	GC	GC
P06	Stage 4 submission, drawing codes amended	18/07/2024	GC	GC
P05	Intake added, windows revised, PLANNING AMENDMENT	19/06/2024	GC	GC
P04	ISSUE			
P04	Issued for Planning	24/01/2024	SM	AMS
P03	Stage 3 Submission	08/08/2023	WH	AMS
P02	Draft Stage 3 Issue	20/07/2023	WH	AMS
P01	Stage 2 Issue	01/12/2022	JA	AMS
Rev	Description	Date	By	Chk

Revisions	Suitability
Project	S4

15-1243-01 St Mary's
RC School

Client

HLM ARCHITECTS

Title

GA Sections Sheet 1

Drawing No.	Revision
-------------	----------

SMS-HLM-01-ZZ-D-A-0301 P13

Scale	Drawn
-------	-------

As indicated @A1 JA

Date	Checked
------	---------

October 2022 AS



© HLMArchitects
Suite 104, The Creative Quarter
Morgan Arcade, The Hayes
Cardiff, CF10 1AF

www.hlmarchitects.com
T. +44 (0) 29 2039 6070
cardiff@hlmarchitects.com

