




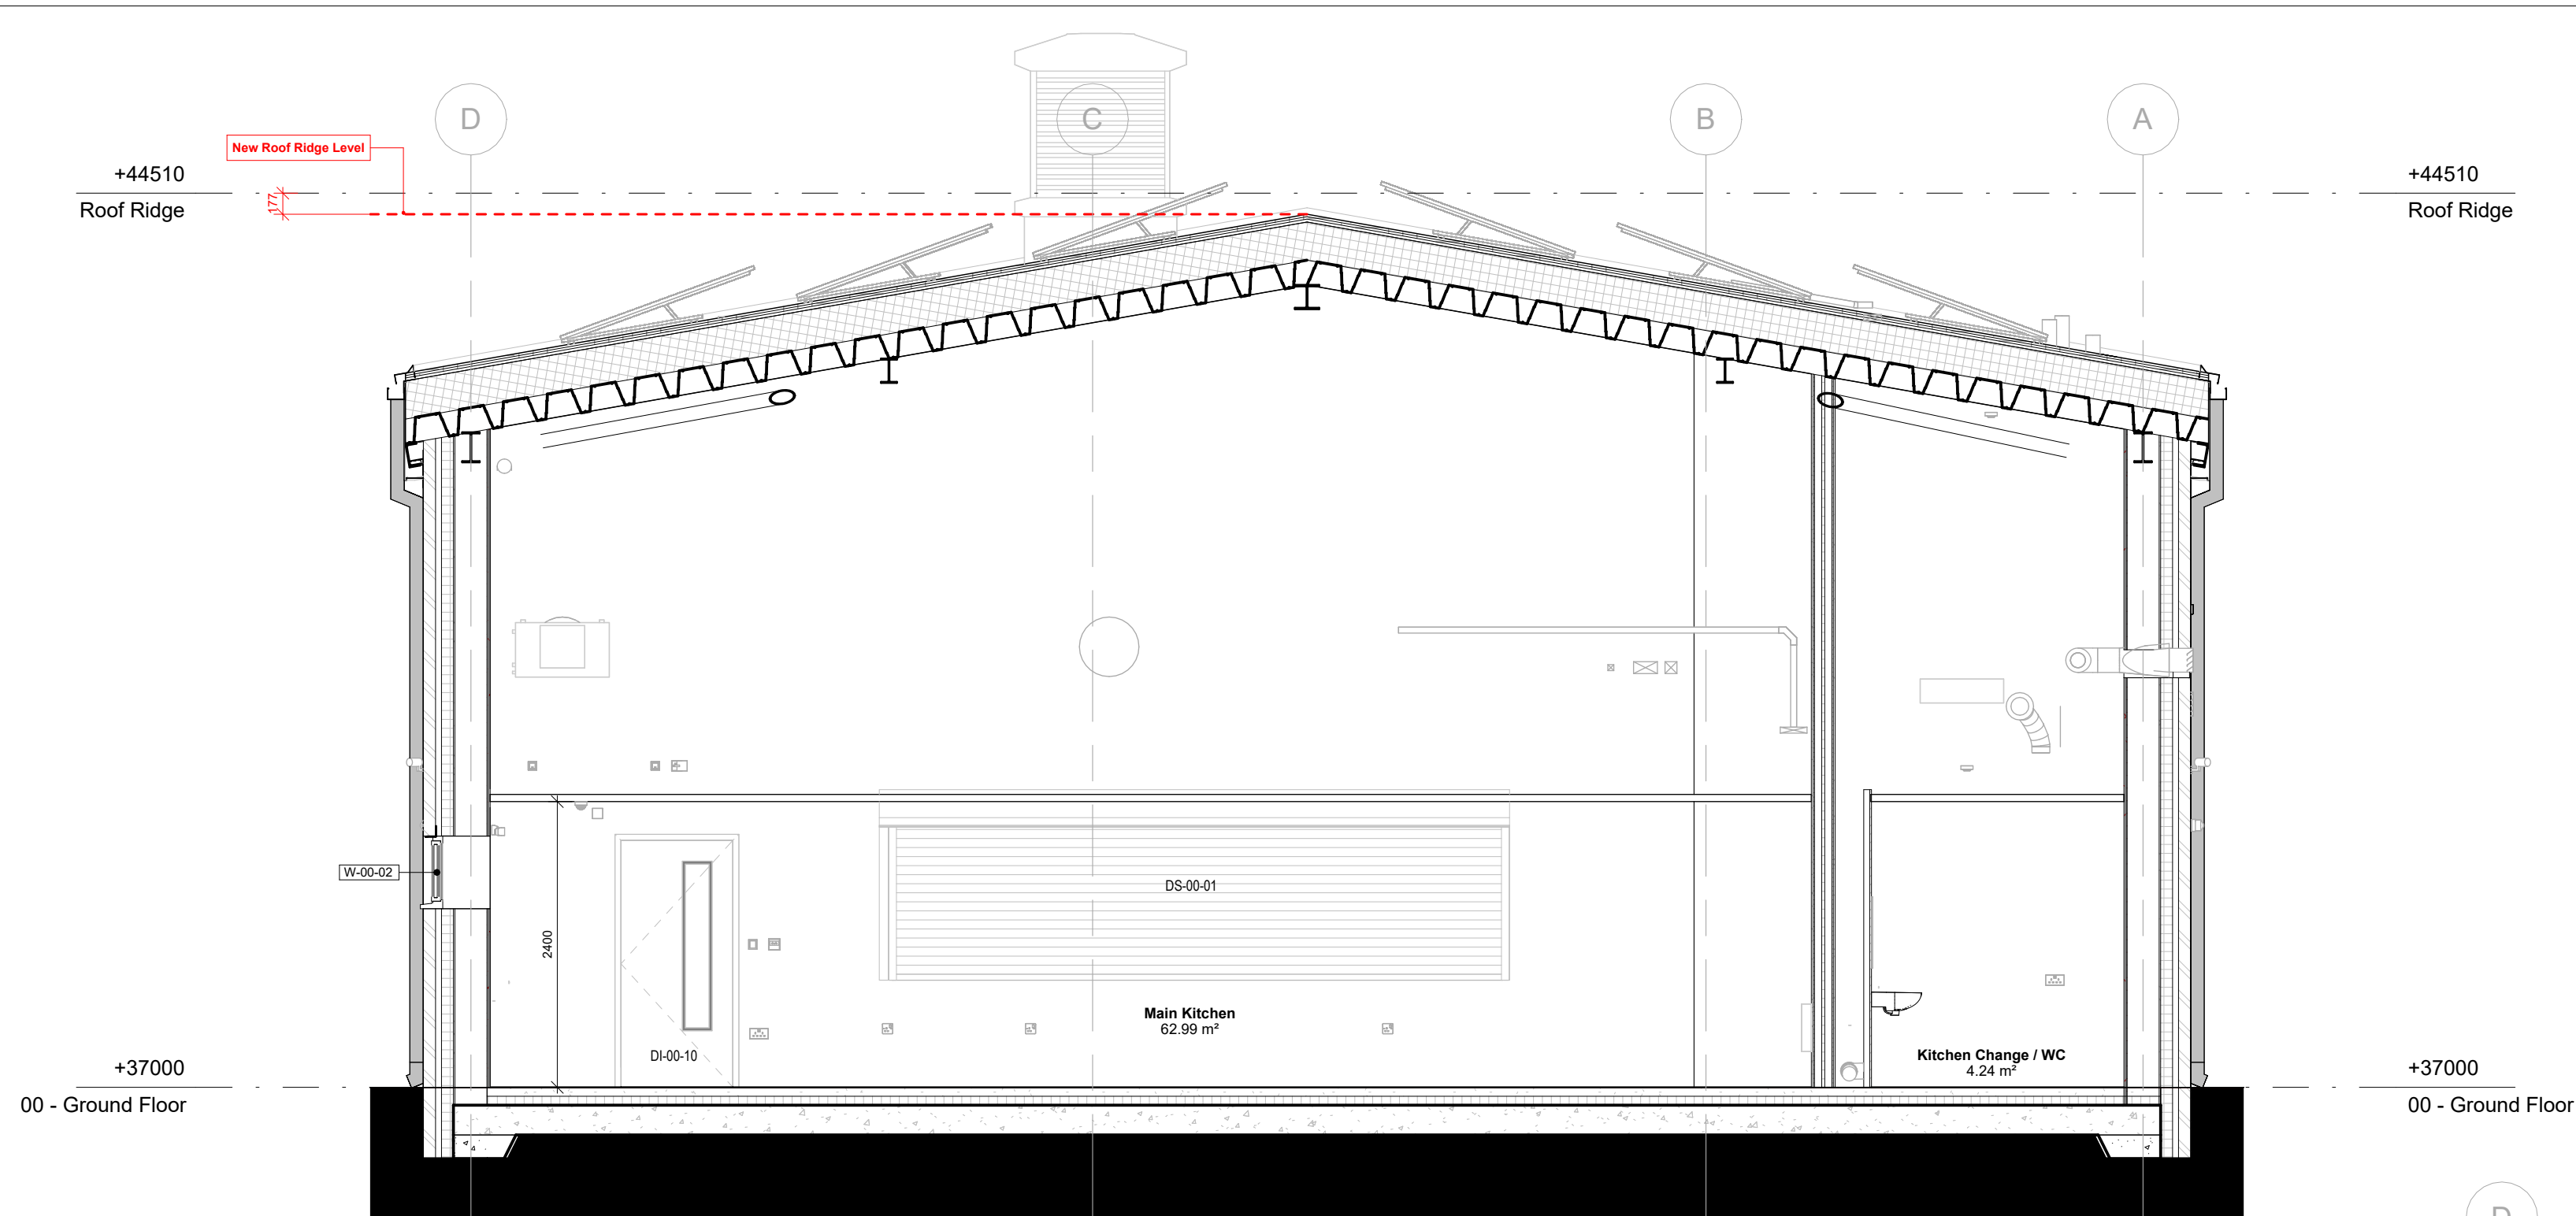


Section C-C
Scale: 1 : 50

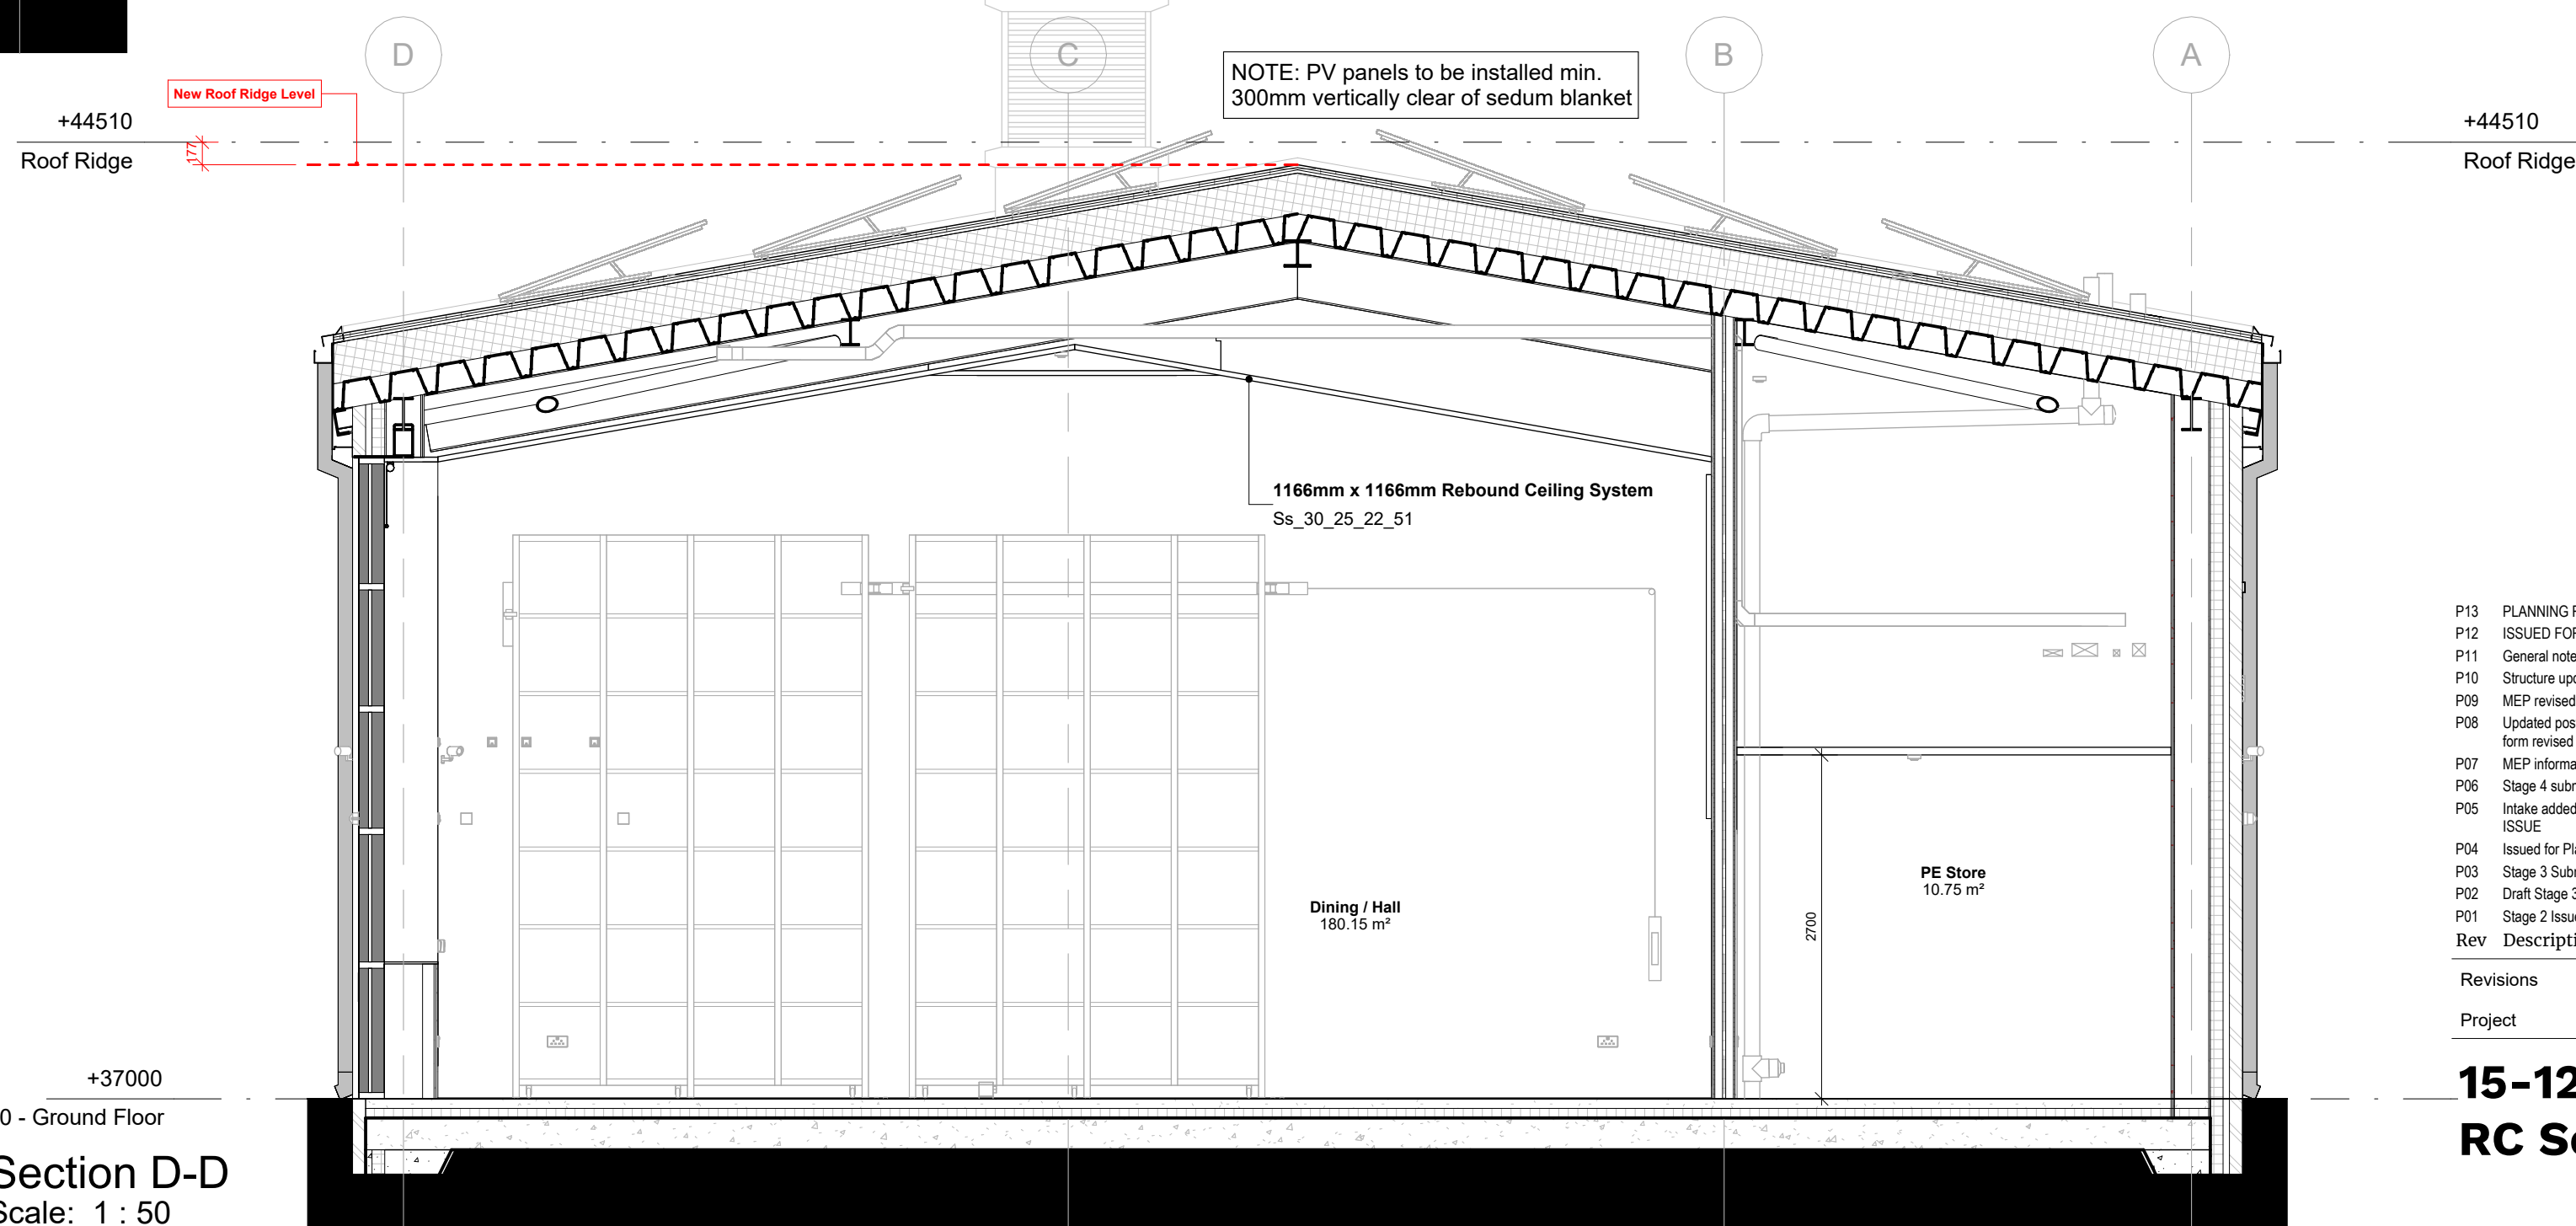

Section D-D
Scale: 1 : 50

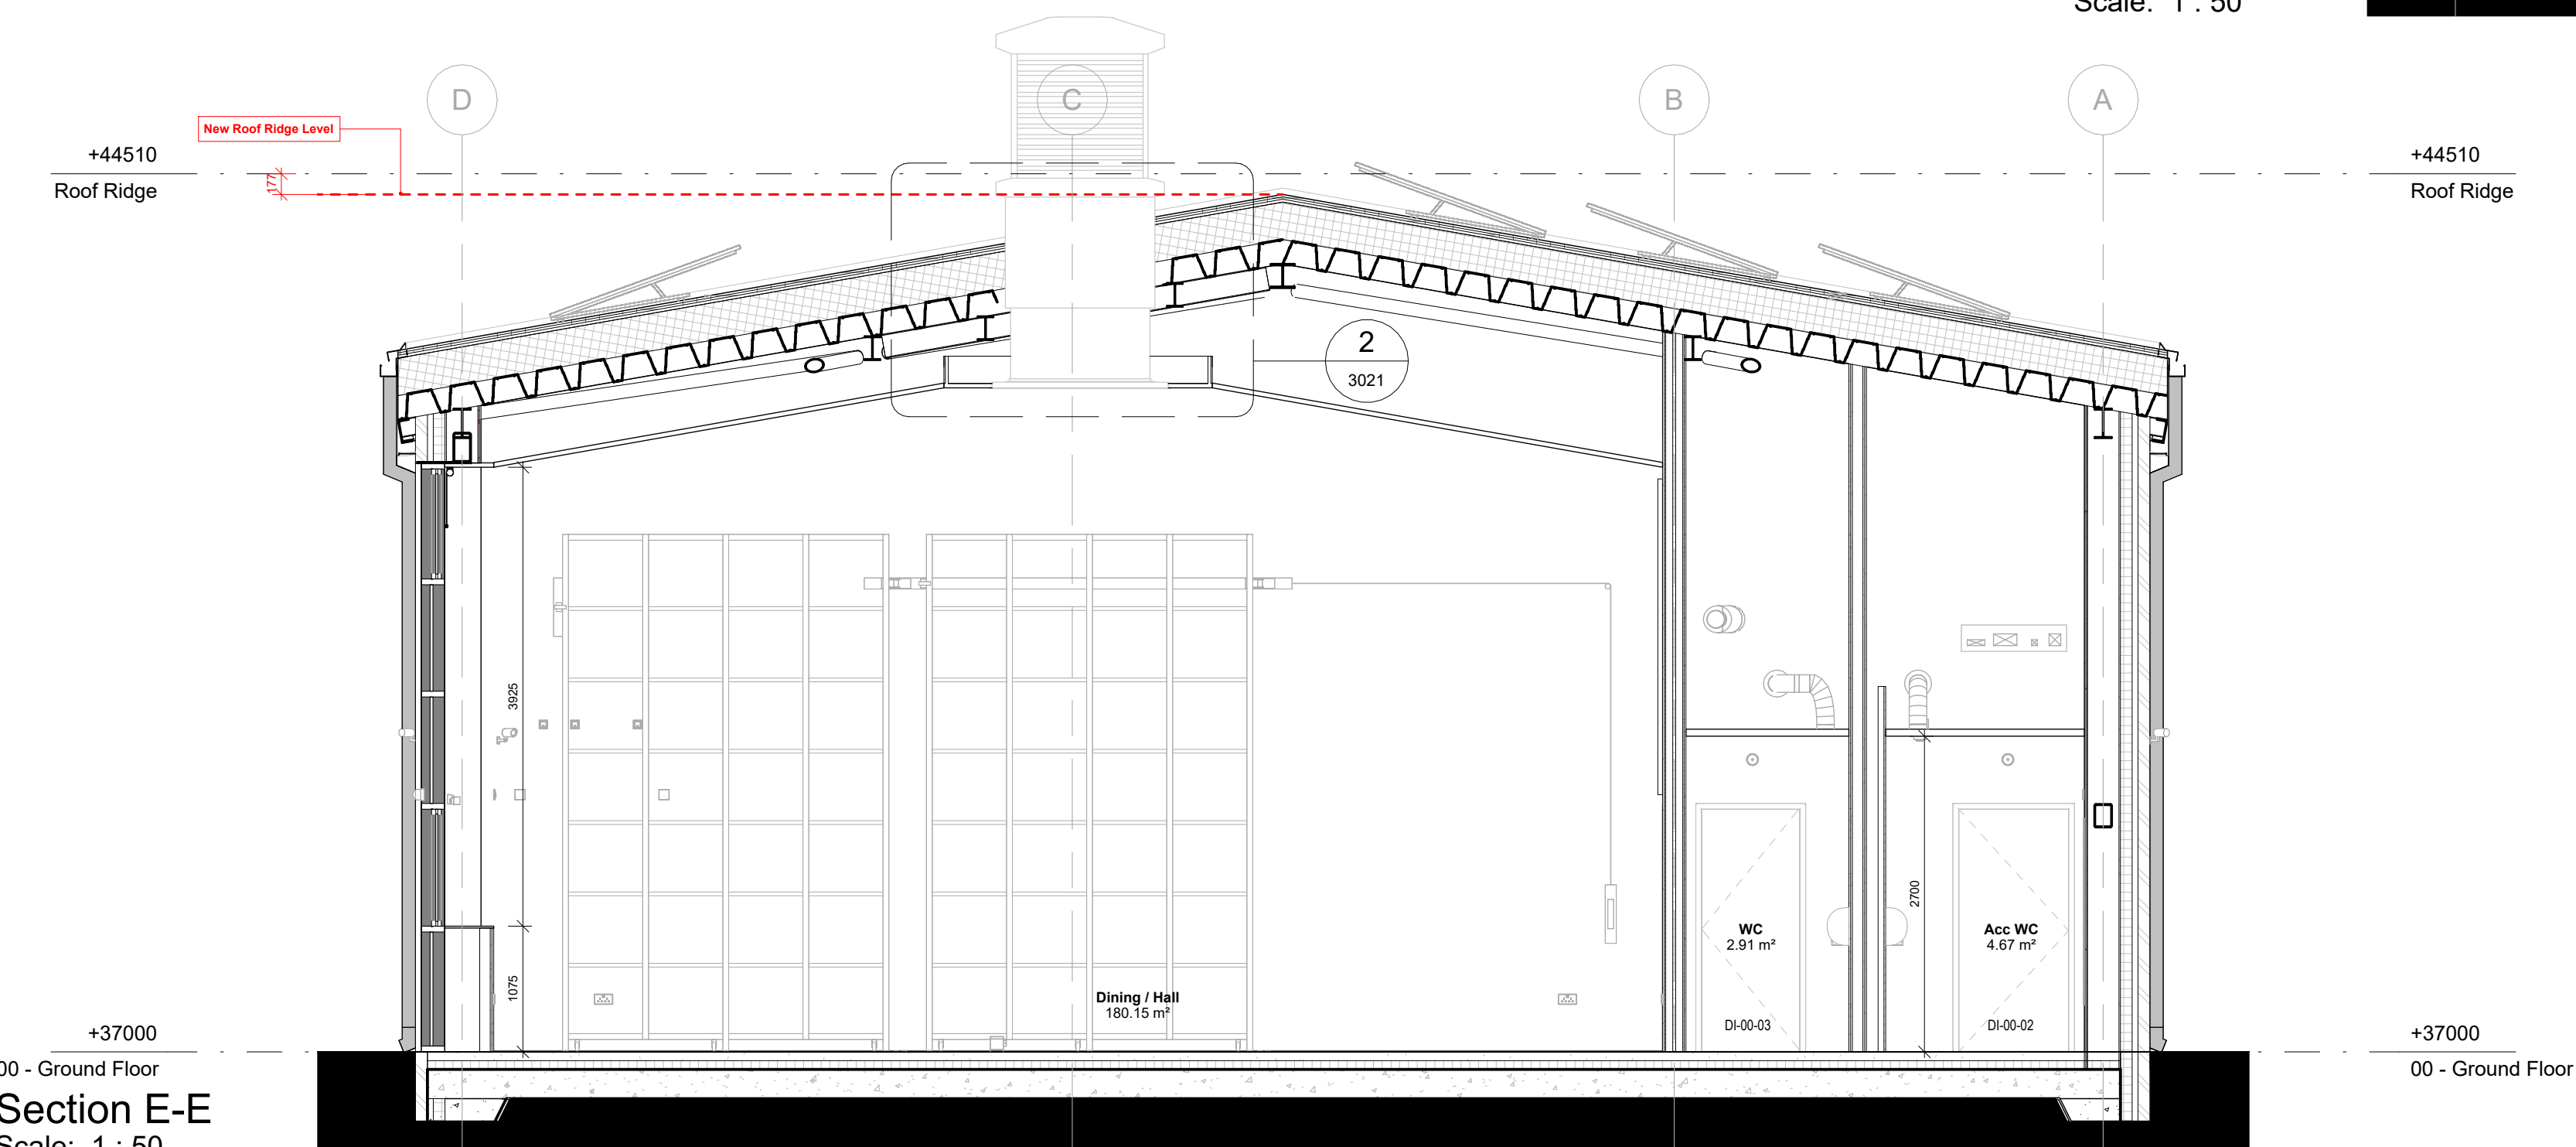

Section E-E
Scale: 1 : 50

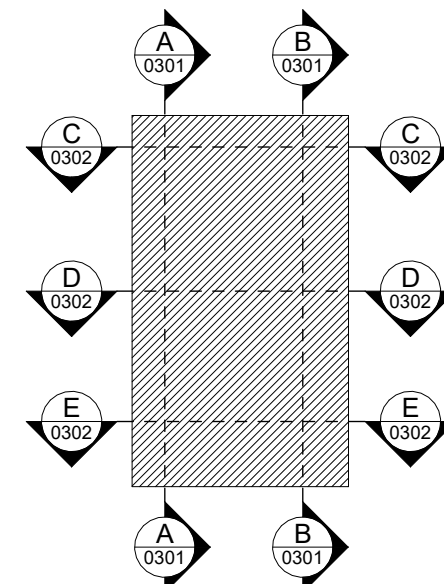

Key Plan

Notes

Check all dimensions on site. Do not scale from this drawing.
Report any discrepancies and omissions to HLM Architects.
This Drawing is Copyright ©

THIS DRAWING TO BE USED FOR DESIGN INTENT INFORMATION ONLY		
NOTES		
• Drawing to be read in conjunction with NBS specification.		
• Refer to 2500+ series Wall Types drawings for internal and external wall types and build-ups.		
• Refer to 3010 Reflected Ceiling Plan for proposed ceiling finishes.		
• Refer to 4010 Finishes Plan for wall and floor finishes.		
• Refer to 4020+ series Room Loaded Plans for indicative FFE layouts. All finishes to be coordinated around FFE.		
• Refer to 4020+ series Sanitary Setting Out drawings for sanitaryware and associated finishes setting out.		
• Refer to 2500 Internal Door and Shutter Schedule for more information on internal doors and shutters.		
• Refer to 7110 Fire Strategy Plan for fire strategy information.		
• Refer to MEP Engineer's drawings for potential AV, mechanical, and electrical installations. AV to be confirmed by client at Stage 5.		
• Fire requirements to be confirmed by Fire Engineer during Stage 5.		
• Fire Engineer to be appointed by the Contractor.		
• Acoustic requirements to be confirmed by Acoustician during Stage 5.		
• Acoustician to be appointed by the Contractor.		
• Signage assumed to be Client supply item to be confirmed during Stage 5.		

P13	PLANNING REISSUE	15/08/2025	GC	GC
P12	ISSUED FOR TENDER	18/07/2025	GC	GC
P11	General notes amended	02/06/2025	GC	GC
P10	Structure updated (not clouded)	02/05/2025	GC	GC
P09	MEP revised to latest model	16/04/2025	GC	GC
P08	Updated post-V/E canopy and sliding partition omitted, roof form revised	04/04/2025	GC	GC
P07	MEP information added (not clouded)	03/03/2024	GC	GC
P06	Stage 4 submission, drawing codes amended	18/07/2024	GC	GC
P05	Intake added, windows revised, PLANNING AMENDMENT	19/06/2024	GC	GC
P04	ISSUE			
P04	Issued for Planning	24/01/2024	SM	AMS
P03	Stage 3 Submission	08/08/2023	WH	AMS
P02	Draft Stage 3 Issue	20/07/2023	WH	AMS
P01	Stage 2 Issue	01/12/2022	JA	AMS
Rev	Description	Date	By	Chk

Revisions	Suitability
Project	S4

15-1243-01 St Mary's RC School

Client

HLM ARCHITECTS

Title

GA Sections Sheet 2

Drawing No.	Revision
SMS-HLM-01-ZZ-D-A-0302	P13

Scale	Drawn
As indicated @A1	JA
Date	Checked
October 2022	AS



© HLM Architects
Suite 104, The Creative Quarter
Morgan Arcade, The Hayes
Cardiff, CF10 1AF

www.hlmarchitects.com
T. +44 (0) 29 2039 6070
cardiff@hlmarchitects.com

