


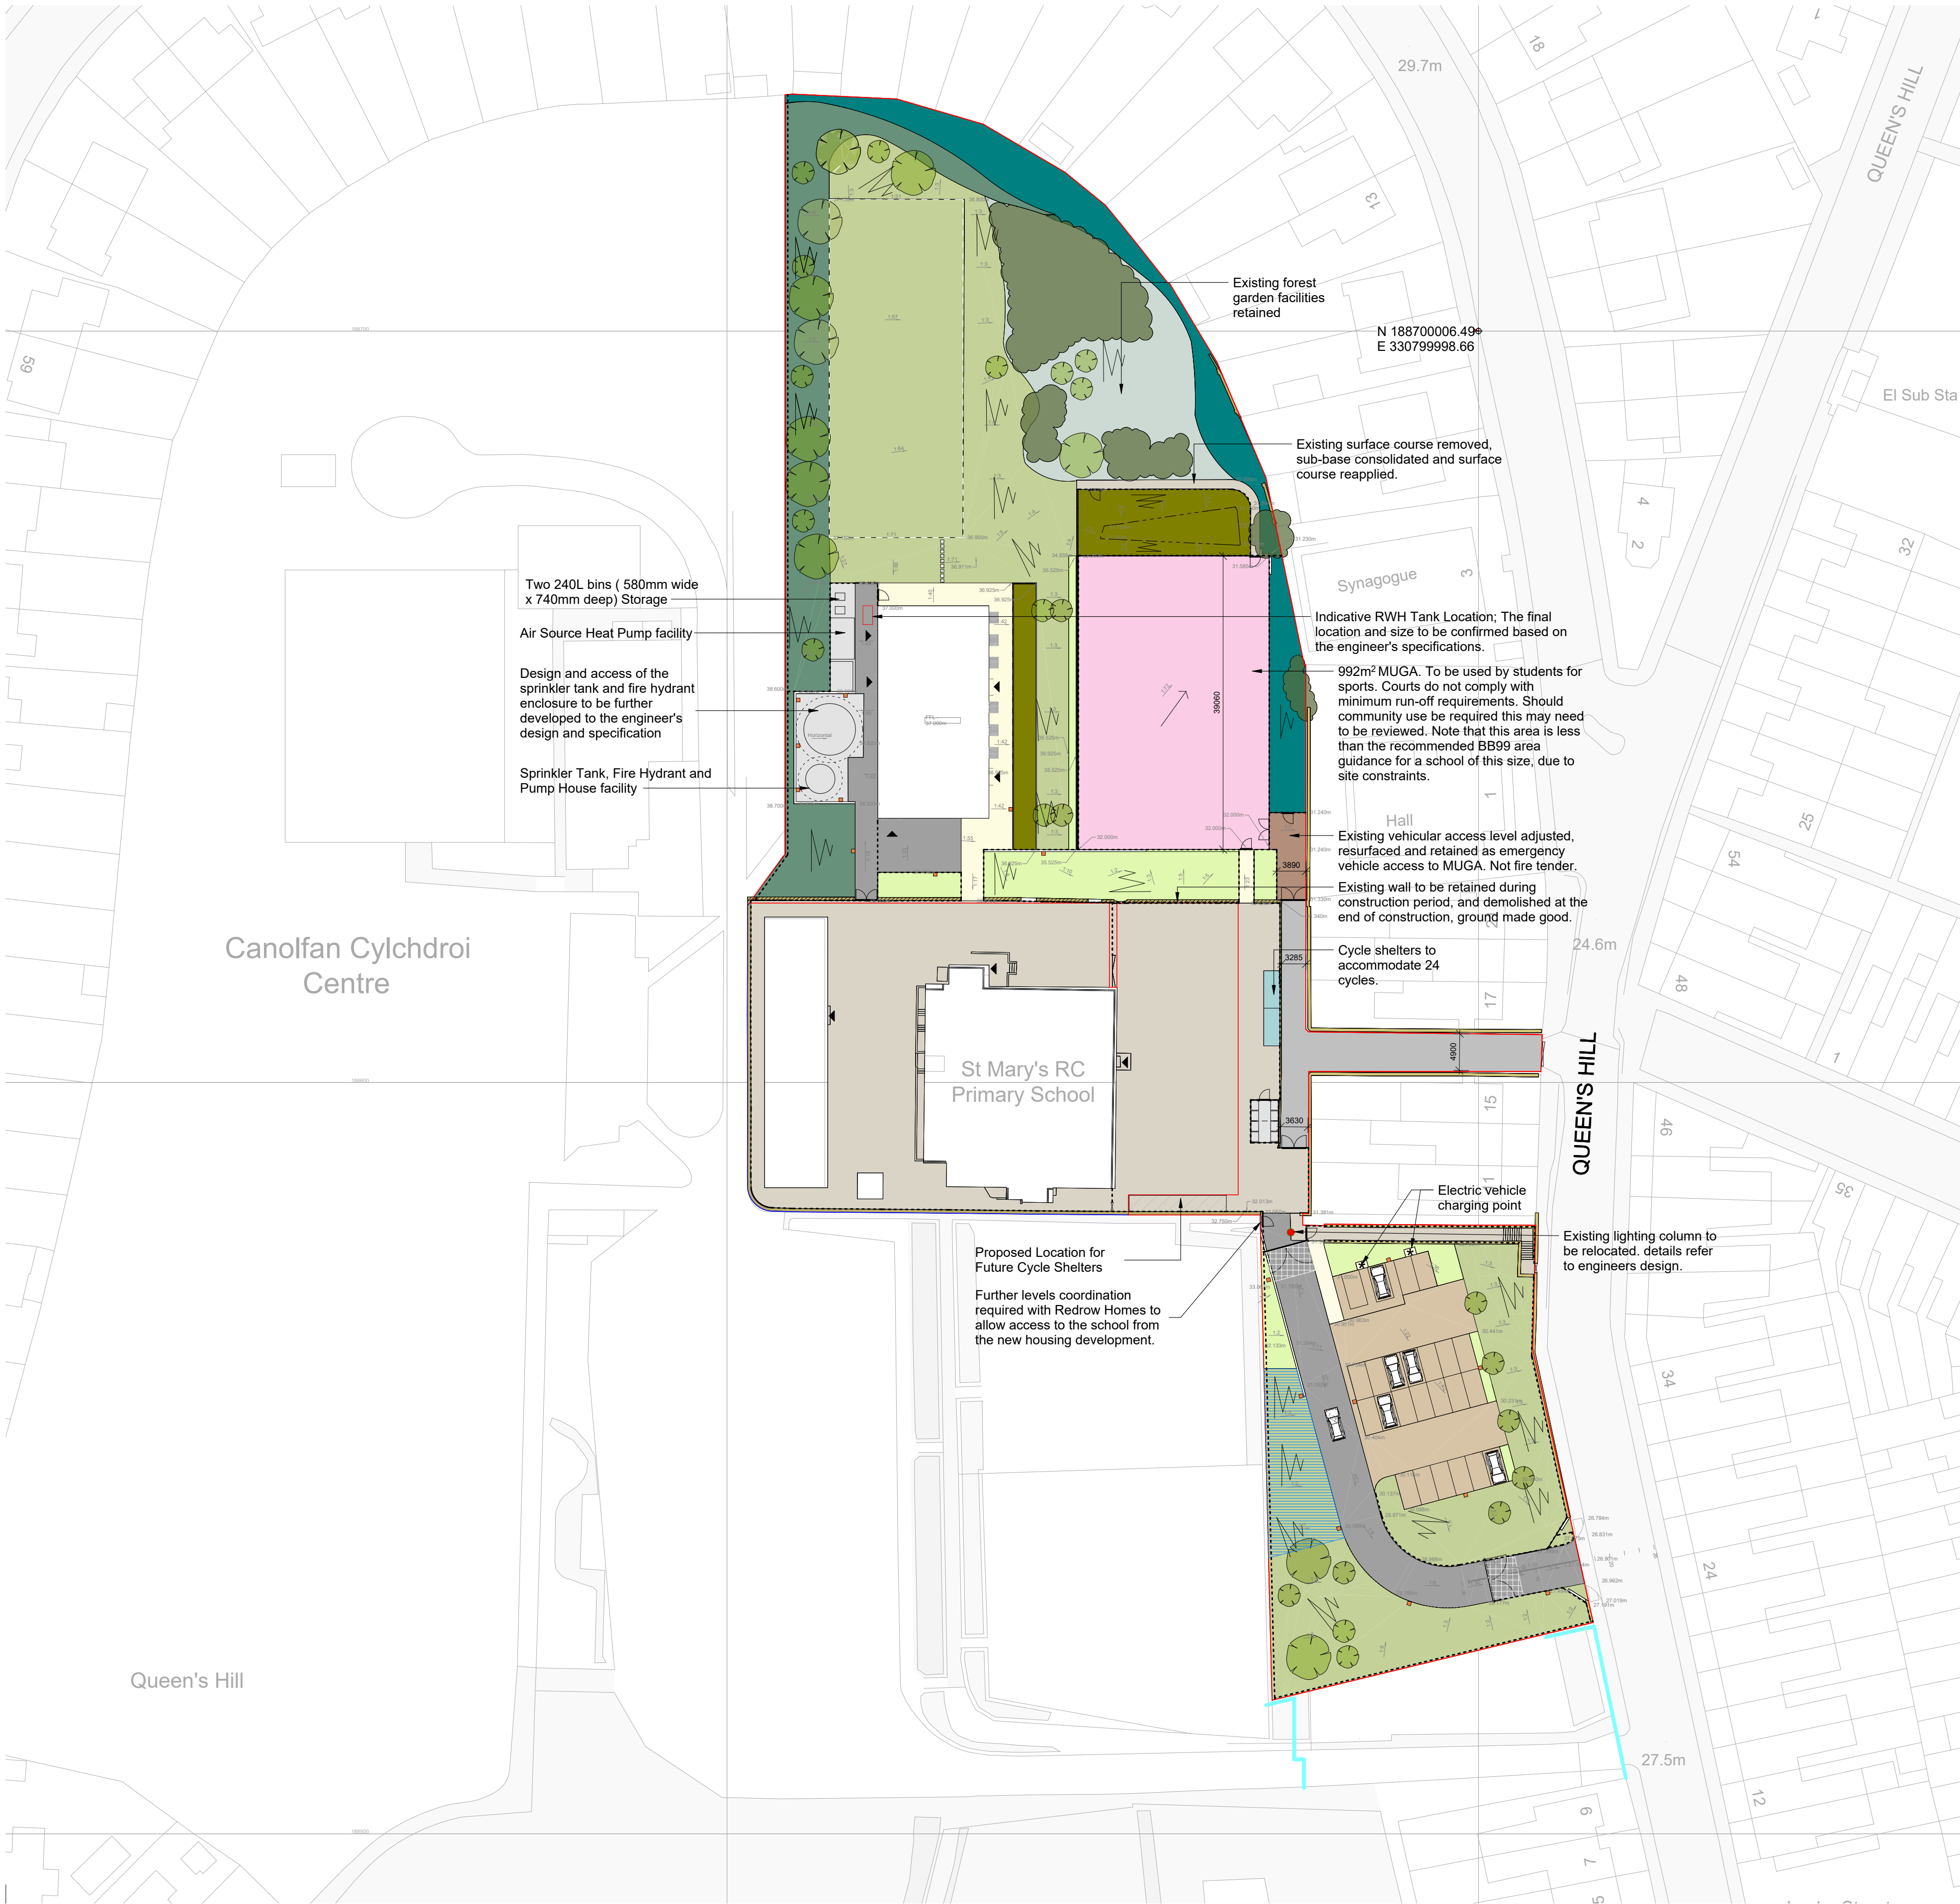

SITE LAYOUT KEY:

- DEVELOPMENT BOUNDARY
- OWNERSHIP BOUNDARY
- EXISTING HARD LANDSCAPE
- EXISTING SURFACE

Sub-base retained, levels adjusted to marry with the MUGA, and new surface courses applied
- EXISTING BOUNDARY PLANTING

Existing vegetation to be retained.
- EXISTING VEHICULAR ASPHALT
- EXISTING TREES & TREE GROUPS

To be retained.
- PROPOSED TREES
- BUILDING ACCESS
- EXISTING LAWN

To be retained and made good where necessary.
- PROPOSED LAWN
- PROPOSED ORNAMENTAL PLANTING
- PROPOSED BOUNDARY PLANTING
- PROPOSED SUDS FEATURES

To engineer's detail and specification.
- PROPOSED VEHICULAR ASPHALT
- PROPOSED PERMEABLE BLOCK PAVING

With subbase storage to engineer's detail and specification.
- PROPOSED PEDESTRIAN ASPHALT
- PROPOSED MUGA

Standard impermeable tarmac surface
- PROPOSED PICNIC BENCHES
- PROPOSED ELECTRIC VEHICLE CHARGING POINTS
- PROPOSED CYCLE STORE
- PROPOSED CONCRETE BASE

To bin store, cycle store and external plant.
- FENCES AND GATES

Refer to drawing SMS-HLM-XX-00-D-L-2501 FENCING PLAN
- PROPOSED RETAINING WALL OF ADJACENT HOUSING DEVELOPMENT
- EXISTING WALL

To be retained
- PROPOSED RETAINING WALL

Refer to engineer's drawings for further detail.
- EXISTING WALL

The existing wall between the School building and new Dinner Hall/MUGA to be retained during construction, and demolished at the end of construction period.
- EXISTING SITE LEVELS
- PROPOSED SITE LEVELS
- GEOCELL EROSION CONTROL SHEET

Permeable geotextile membrane.
- LINE MARKINGS
- PROPOSED CONCRETE STEPPING STONES
- LUMINAIRE

Detailed spec. and location refer to engineer's design

Notes

Check all dimensions on site. Do not scale from this drawing
Report any discrepancies and omissions to HLM Architects
This Drawing is Copyright ©

All levels are indicative and to be reviewed at the next stage.

DRAWING NOTES:

- This drawing must be read in conjunction with other HLM Architects' construction drawings, landscape specification, and relevant documentation from other disciplines.
- The contractor is responsible for verifying all dimensions, levels, and coordinates on-site prior to commencement. Any discrepancies must be reported immediately.
- Any discrepancies between drawings and site conditions must be reported to HLM Architects before proceeding.
- All works must comply with the latest British Standards, Building Regulations, and relevant codes of practice.
- The contractor is responsible for coordinating with all disciplines to ensure full integration of the design.
- The contractor must comply with CDM Regulations and all statutory health and safety requirements.
- Only the latest revision of this drawing should be used. The contractor must ensure they are working from the most current information.
- Works must adhere to the approved fire strategy and accessibility requirements in accordance with Building Regulations.
- Any changes or proposed substitutions to specified materials must be reviewed and approved by the design team.
- Any proposed material substitutions must be 10. approved in writing before implementation.
- The contractor is responsible for all temporary works and ensuring site safety during construction.

P035	PLANNING AMENDMENT	15/08/25	AC	KM
P034	FOR TENDER	22/07/25	AC	KM
P033	AMENDMENT FOR COMMENT	16/07/25	AC	KM
P032	VE UPDATE	20/06/25	AC	KM
P031	VE UPDATE	18/06/25	AC	KM
P030	UPDATE STEPS	16/06/25	AC	KM
P029	UPDATE BOUNDARY TREATMENT	09/06/25	AC	KM
P028	VE UPDATE	23/05/25	AC	KM
P027	VE FOR REVIEW	08/04/25	HD	KM
P026	UPDATE RETAINING WALL	01/04/25	HD	KM
P025	UPDATE RETAINING WALL	28/03/25	MS	KM
P024	PLANNING ISSUE	20/08/24	VT	MS
P023	STAGE 4 UPDATE	15/08/24	VT	MS
P022	STAGE 4 UPDATE	07/08/24	VT	MS
P021	STAGE 4 ISSUE	19/07/24	VT	MS
P020	DRAFT STAGE 4 ISSUE	27/06/23	VT	MS
P019	ANNOTATION UPDATES	15/04/24	VT	MS
P018	DRAWING TITLE UPDATE FOR PLANNING	08/02/24	VT	MS
P017	AMENDMENTS FOR PLANNING	29/01/24	VT	MS
P016	ISSUE FOR PLANNING	29/01/24	VT	MS
P015	ISSUE FOR PLANNING	23/01/24	AC	MS
P014	ISSUE FOR PRE-APP ADVICE	05/01/24	VT	CM
P013	DRAFT ISSUE FOR PLANNING	03/01/24	VT	CM
P012	STAGE 3 ISSUE	04/08/23	VT	MS
P011	ISSUE FOR CO-ORDINATION	31/07/23	VT	MS
P010	ISSUE FOR UPDATED TRACKING	14/07/23	VT	CM
P09	ISSUE FOR UPDATED TRACKING	10/07/23	VT	CM
P08	MUGA ACCESS UPDATES	20/06/23	VT	CM
P07	MUGA DIMENSIONS AND NOTE ADDED	01/02/23	VT	IB
P06	RELOCATION OF MUGA AND STAFF CAR PARK	31/01/23	VT	IB
P05	RESIDENTIAL SITE DETAILS REMOVED, ADDITIONAL LEVELS ADDED SURROUNDING MUGA	14/12/22	VT	IB
P04	STAGE 2 SUBMISSION	29/11/22	VT	IB
P03	THIRD ISSUE WIP DRAFT	23/11/22	VT	IB
P02	SECOND ISSUE WIP DRAFT	18/11/22	VT	IB
P01	PRELIMINARY DRAFT WIP ISSUE	10/11/22	VT	IB
Rev	Description	Date	By	Chk

Revisions	Suitability
Project	C1

St Mary's RC School Landscape

Client


NEWPORT CITY COUNCIL/NEWPORT NORSE

Title

PROPOSED SITE PLAN AND LANDSCAPE MASTERPLAN

Drawing No.	Revision
SMS-HLM-XX-00-D-L-0002	P035

Scale	Drawn
As indicated @A1	AC
Date	Checked
15/08/25	KM

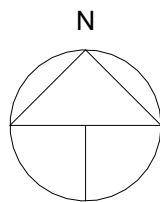

© HLMArchitects
2nd Floor
Ailsa Court
121 West Regent Street
Glasgow G2 2SD

www.hlmarchitects.com
T. +44 (0) 141 226 8320
F. +44 (0) 141 226 8350
glasgow@hlmarchitects.com

