
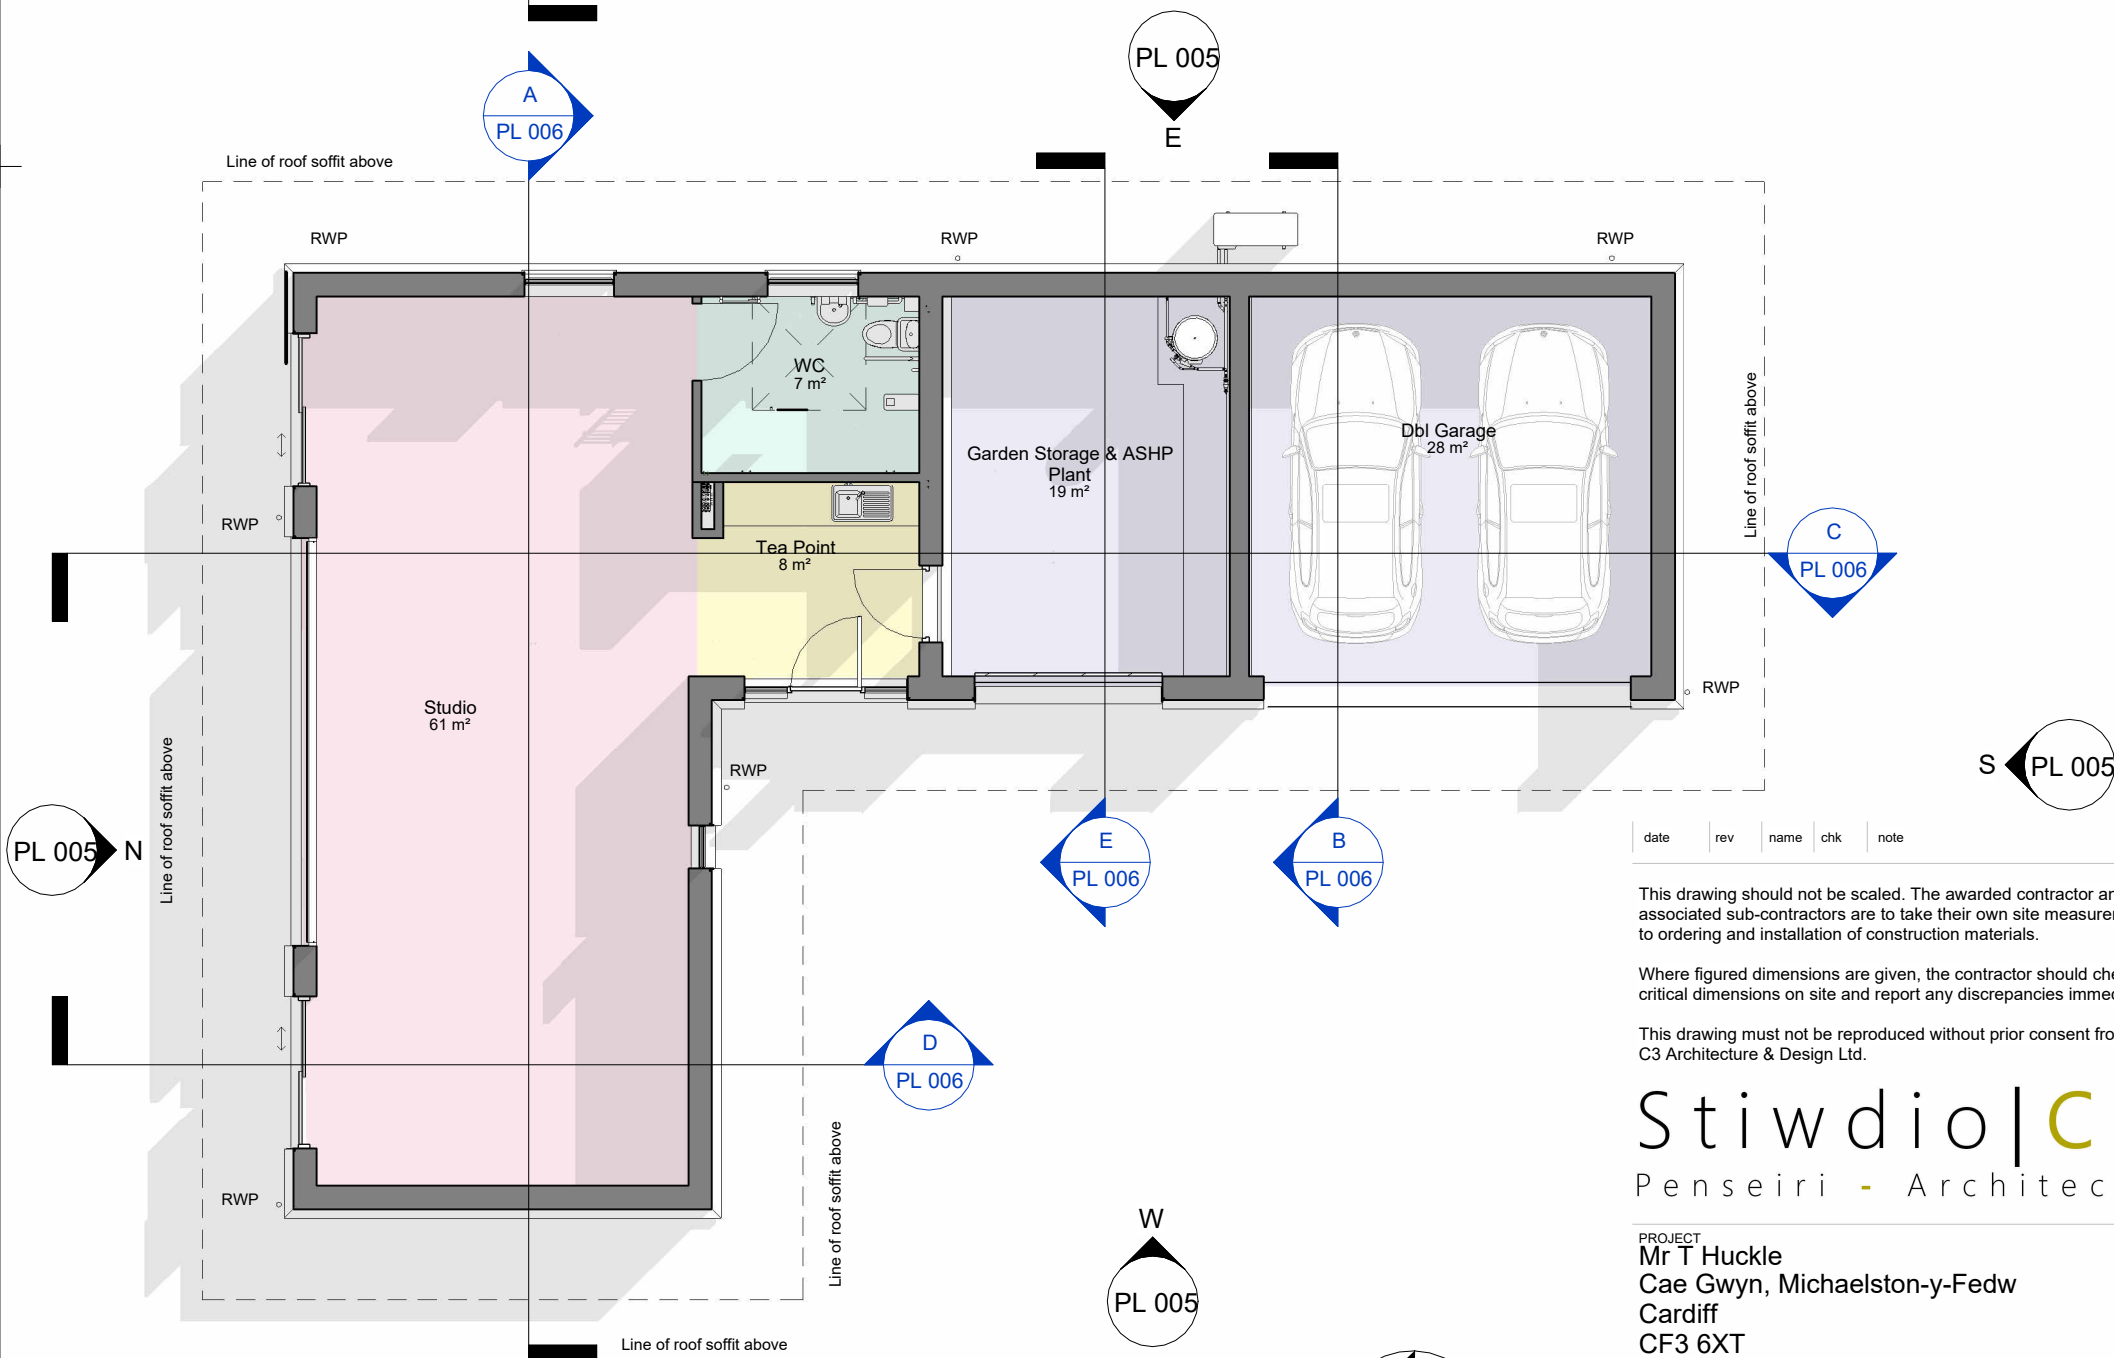


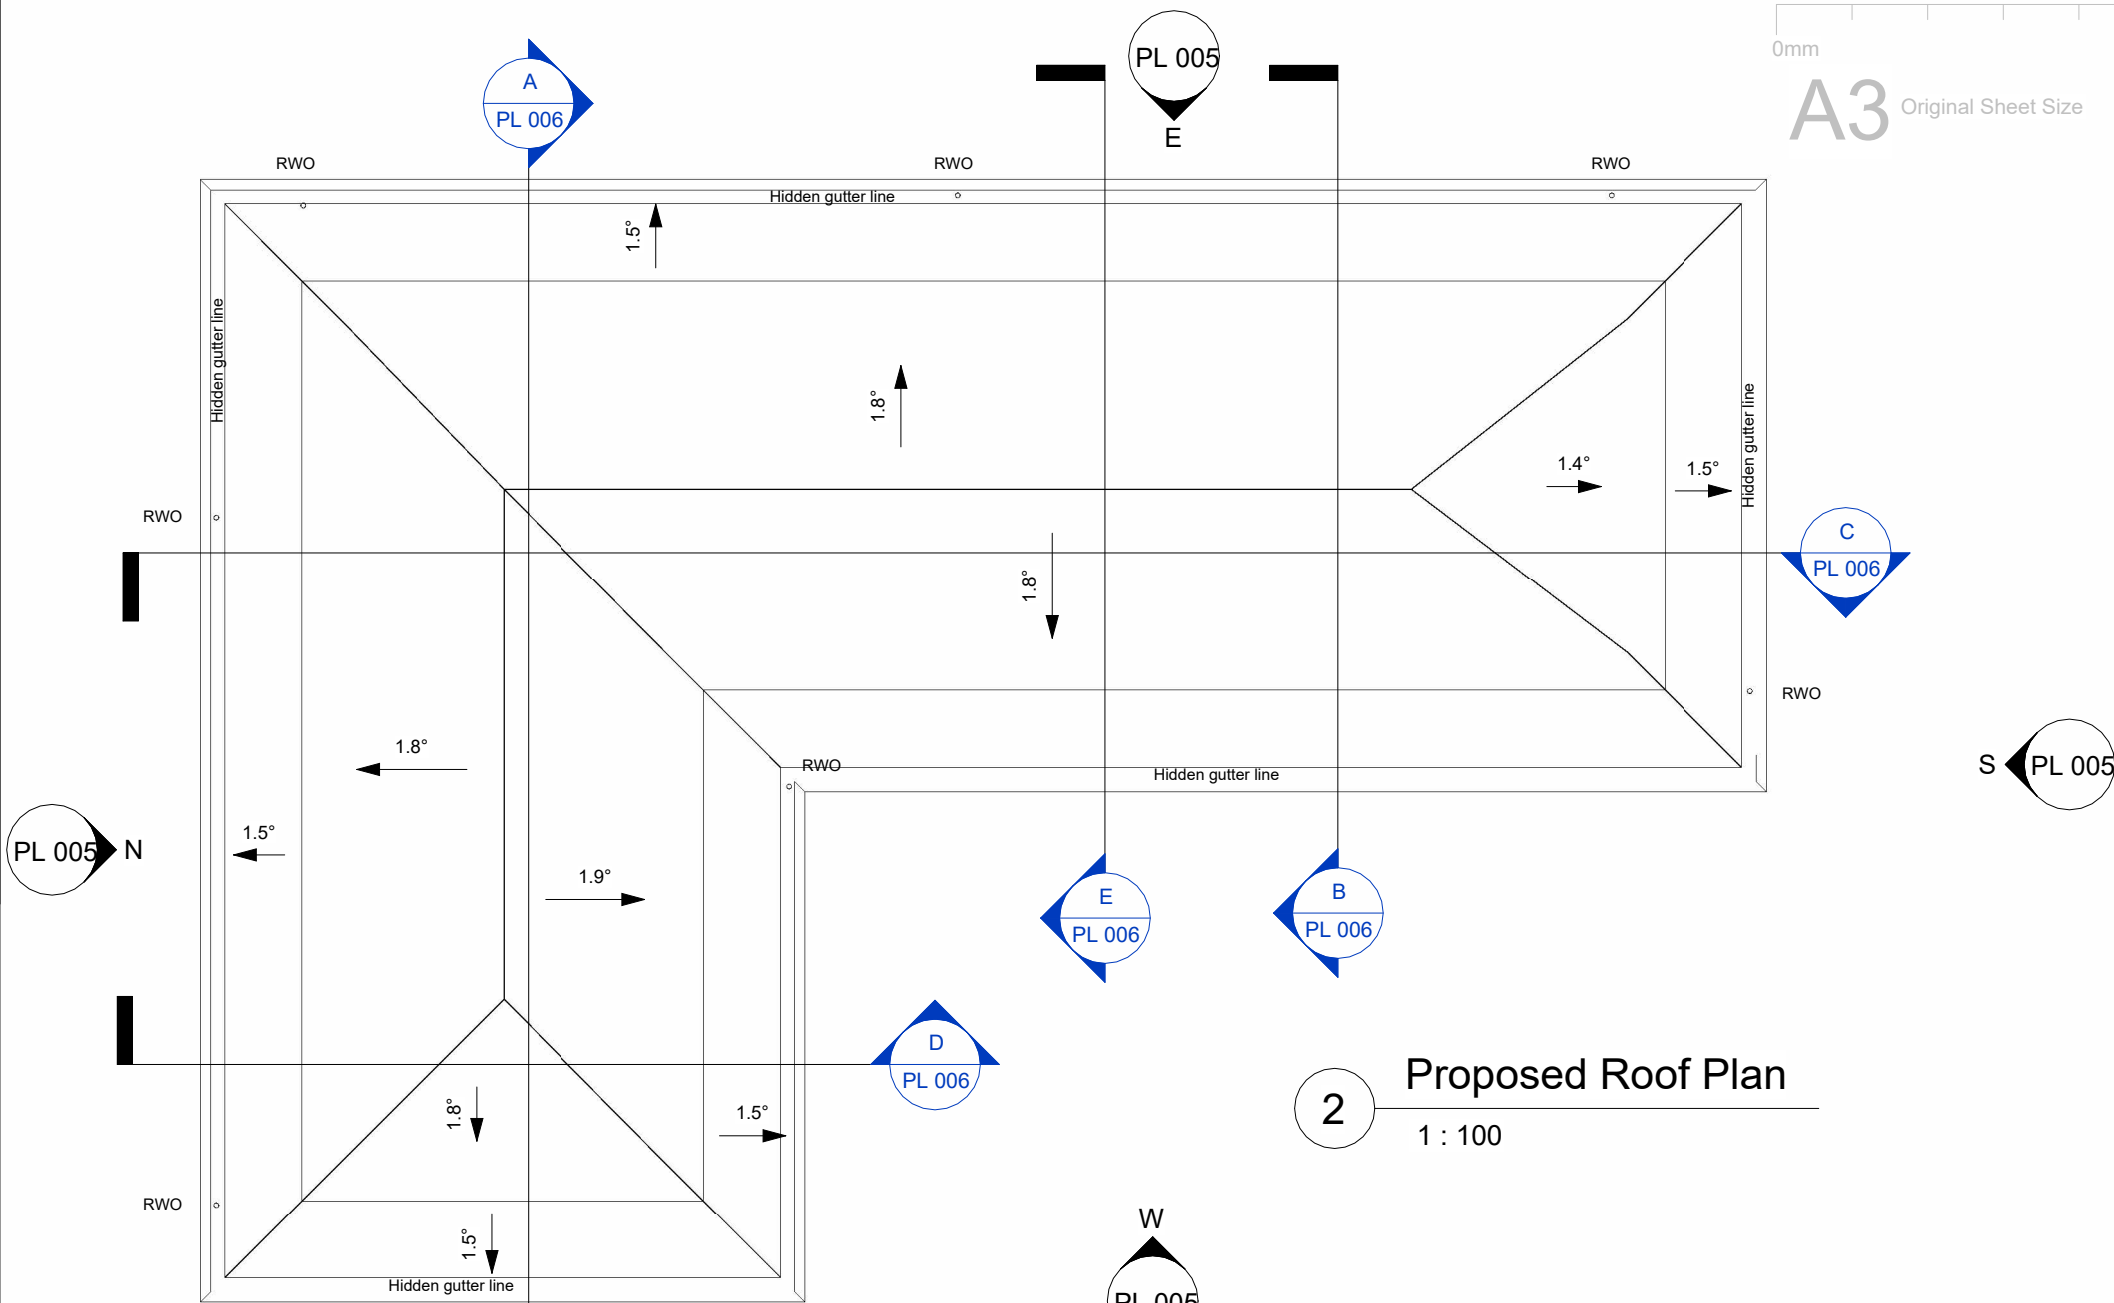

date	rev	name	chk	note
------	-----	------	-----	------

This drawing should not be scaled. The awarded contractor and associated sub-contractors are to take their own site measurements prior to ordering and installation of construction materials.

Where figured dimensions are given, the contractor should check all critical dimensions on site and report any discrepancies immediately.

This drawing must not be reproduced without prior consent from Stiwdio C3 Architecture & Design Ltd.

Stiwdio|C3
Penseiri - Architects

PROJECT
Mr T Huckle
Cae Gwyn, Michaelston-y-Fedw
Cardiff
CF3 6XT

DRAWING TITLE
Proposed Ground Floor & Roof Plan

STATUS
FOR INFORMATION

SCALE	DATE	DRAWN BY	CHECKED BY
1 : 100	11/07/24	CBL	CBA

DRAWING NUMBER	REVISION
240301	PL 004

