


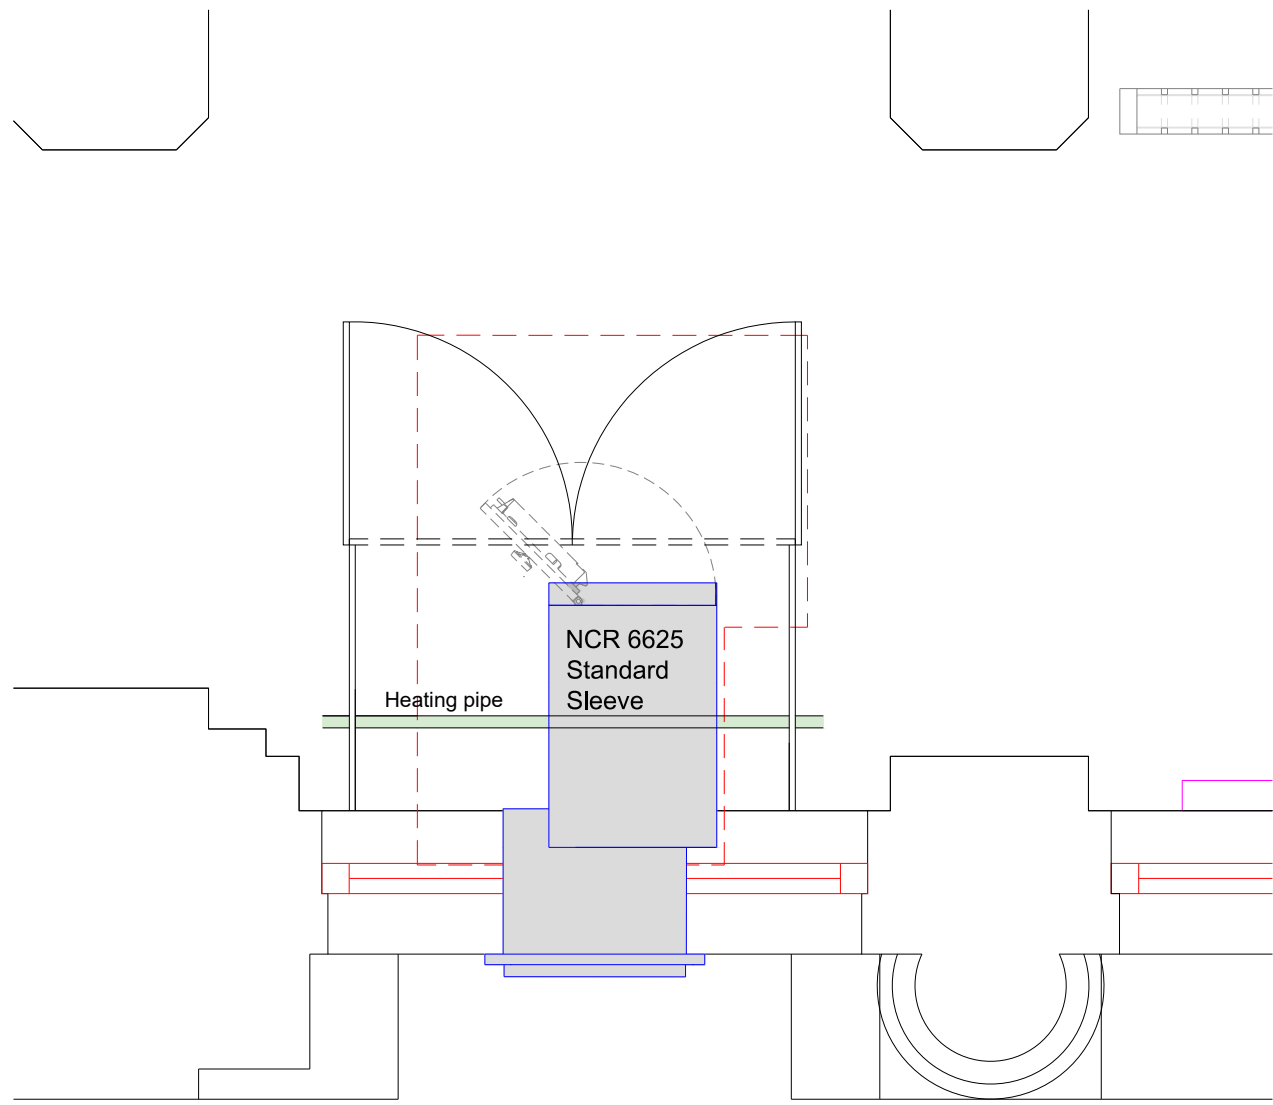


N304231

01 EXISTING ATM PLAN
scale 1:25




N304231

02 EXISTING EXTERNAL WALL ELEVATION
scale 1:25

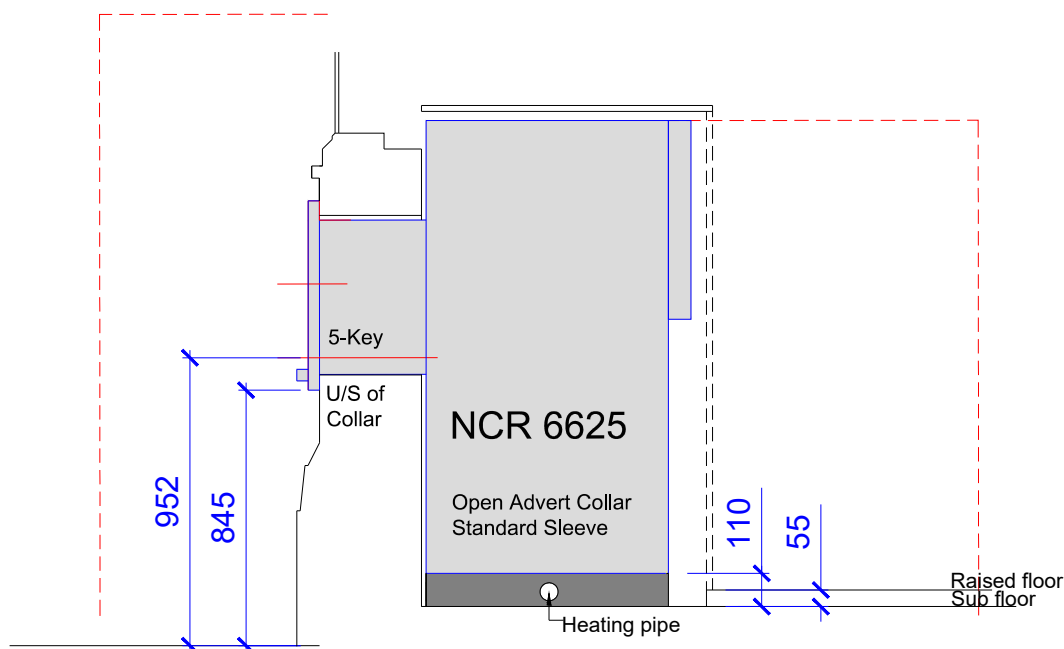


N304231

03 EXISTING ATM SECTION
scale 1:25

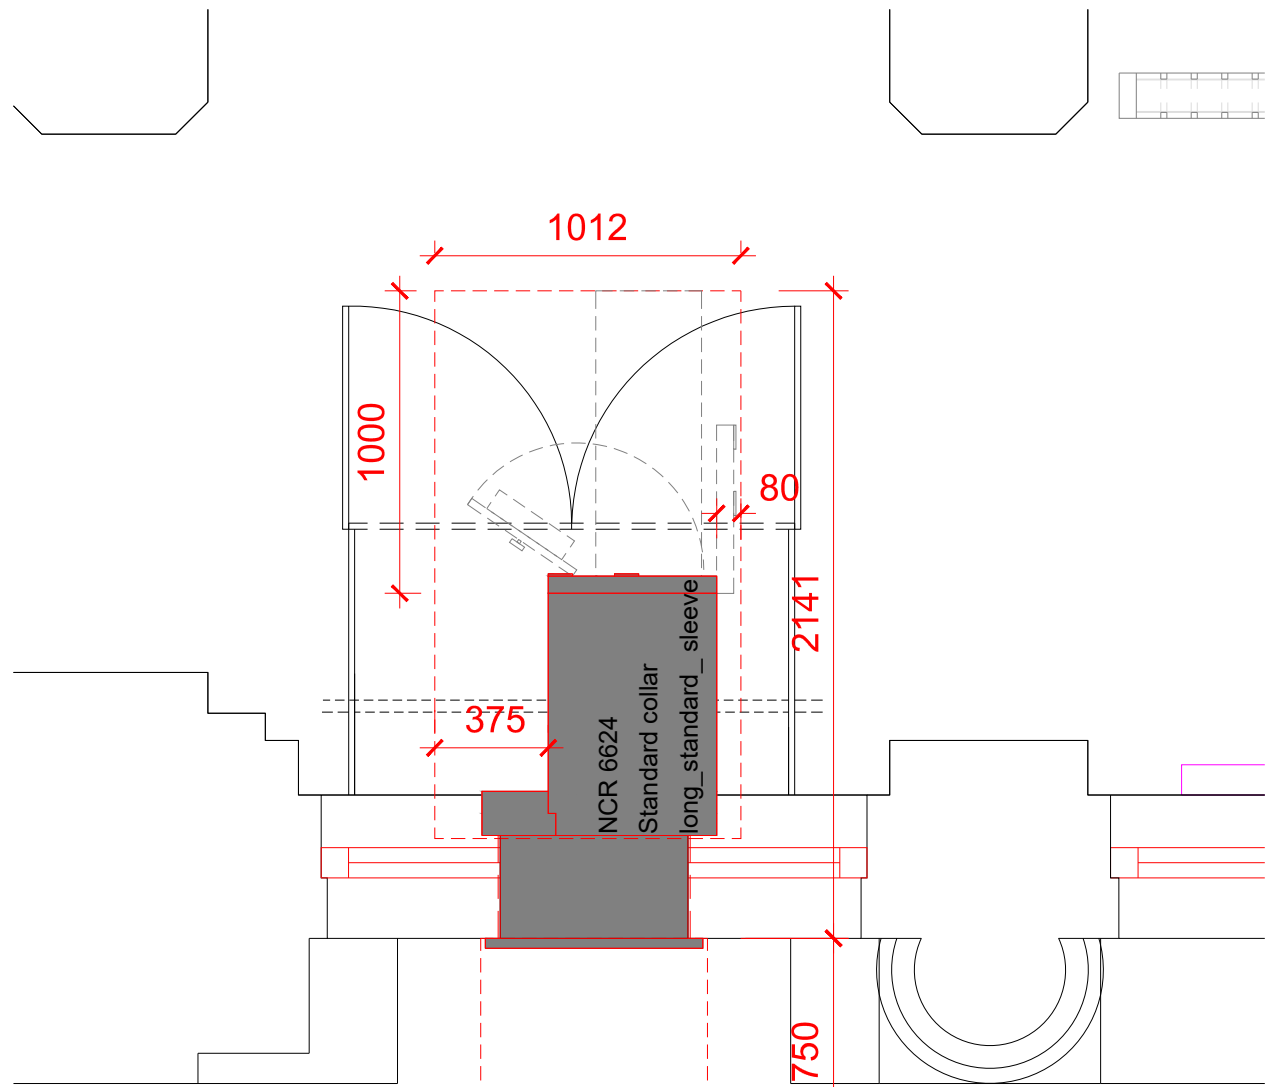


N304231

04 PROPOSED ATM PLAN
scale 1:25

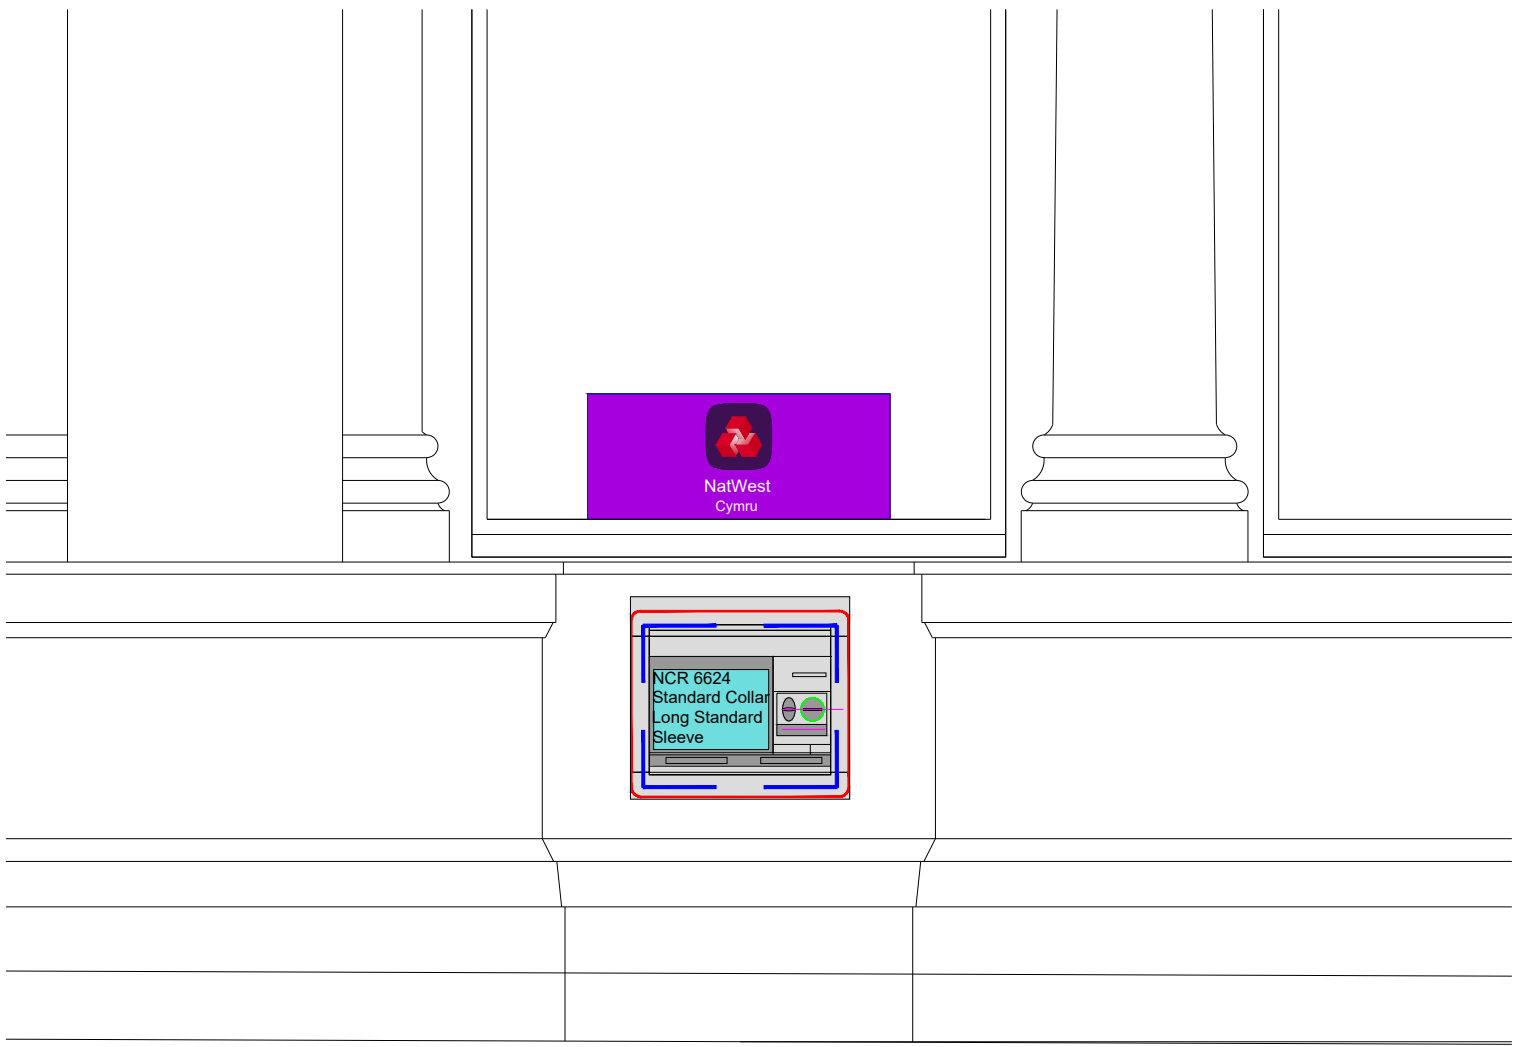

N304231

05 PROPOSED EXTERNAL WALL ELEVATION
scale 1:25

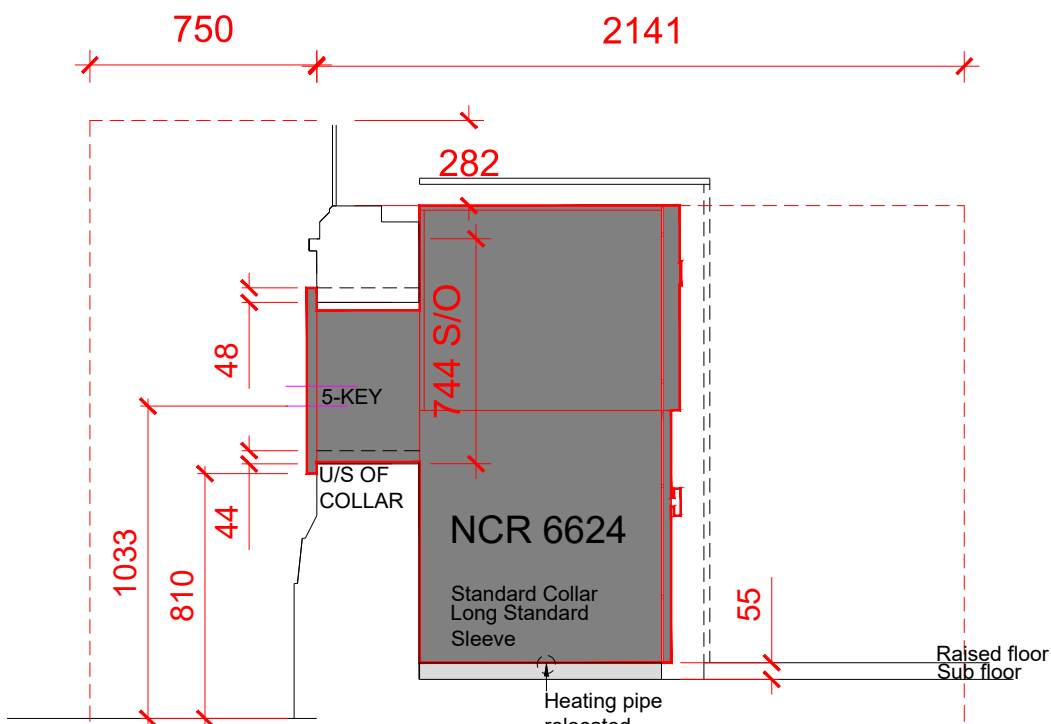



N304231

06 PROPOSED ATM SECTION
scale 1:25

NOTES:

- EXTERNAL REMOVALS:
 - Contractor to review asbestos register in branch property file.
 - Disconnect power, alarm, data & IT from ATM to be removed
 - Remove existing ATM & Plinths.
 - Remove tablet.
- PROPOSED:
 - Lower ATM aperture head by 48mm.
 - Lower ATM aperture cill by 44mm.
 - Install new scar plate.
 - Install new plinths & ATM.
 - Install new tablet.
 - Relocate heating pipework from around ATM. New location TBC following further site investigation.
 - Re-connect data & power
- DECORATION & FINISHES:
 - All affected areas to be made good and finished to match existing, to Contractors Scope of Works and NatWest Design Guide.
- M&E and I.T.:
 - Install power and data to new ATM.
- SECURITY:
 - Provide security alarms to new ATM.


- NOTES:
 - Basement present. Floor has raised timber floor over sub floor. Structural survey required to assess ATM removal/delivery route.
 - site intrusive required to determine a suitable route for relocated heating pipework.

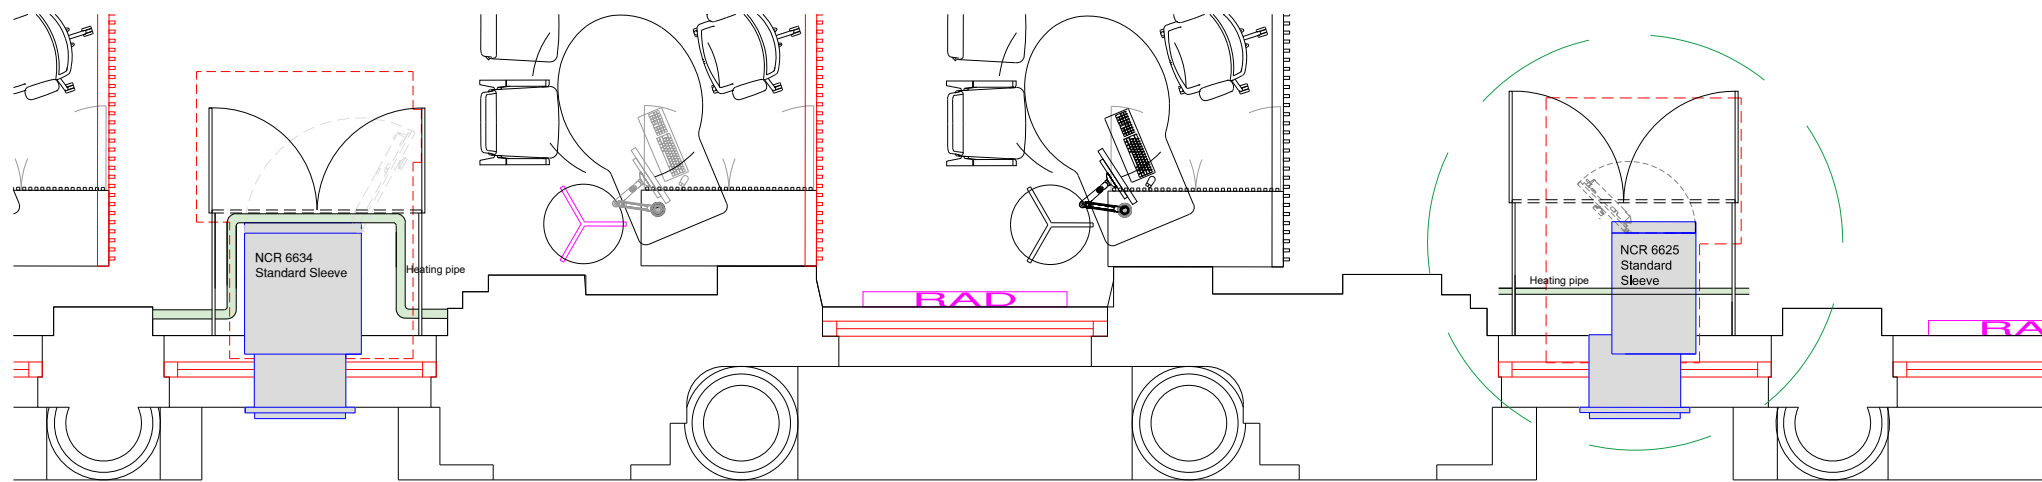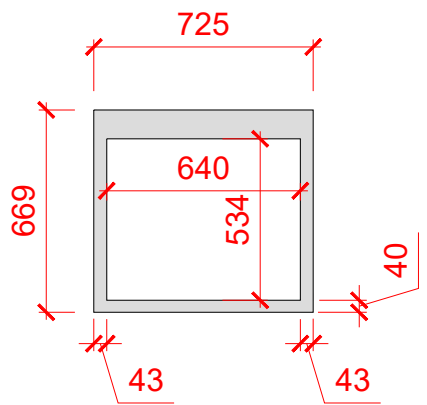

N304231

08 PART GROUND FLOOR PLAN
scale 1:100

DEVICE SCHEDULE						
Device ID	Existing Device to be removed	Device Type	Device Location	Proposed Device	SAI Present	DDA Compliant
N304231	NCR 6625	ATM	EXT. TTW	NCR 6624 (Standard Collar)	No	Yes

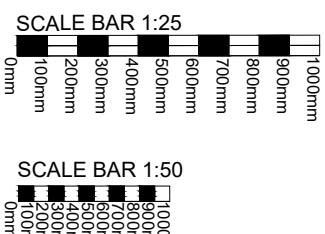

(C) These drawings are Not to be copied or reproduced in any form without the written permission and Full consent of Morris & Spottiswood Ltd

MAIN CONTRACTOR Morris & Spottiswood		CONTRACT NatWest SSTP 2024		JOB # -----	DATE 27/01/2025	DRAWN BY GH
SCALE 1:100, 1:25 @ A1		SITE NWB NEWPORT - HIGH STREET, NEWPORT, GWENT, NP20 1GG			DESIGN ARCHITECT Morris & Spottiswood Design	
DRAWING STATUS CONSTRUCTION		Morris & Spottiswood Ltd, Boleyn House, St Augustine's Business Park, Whitstable, Kent CT5 2QJ				
		TITLE GROUND FLOOR PLAN - EXTERNAL EXISTING AND PROPOSED ATM REPLACEMENT				
REVISION DATE		DRAWING NUMBER NWB-Newport Gwent-NWSSTP24-P2-560059-EXT-M&S-Construction-002			SHEET 1 of 1	