





N311031

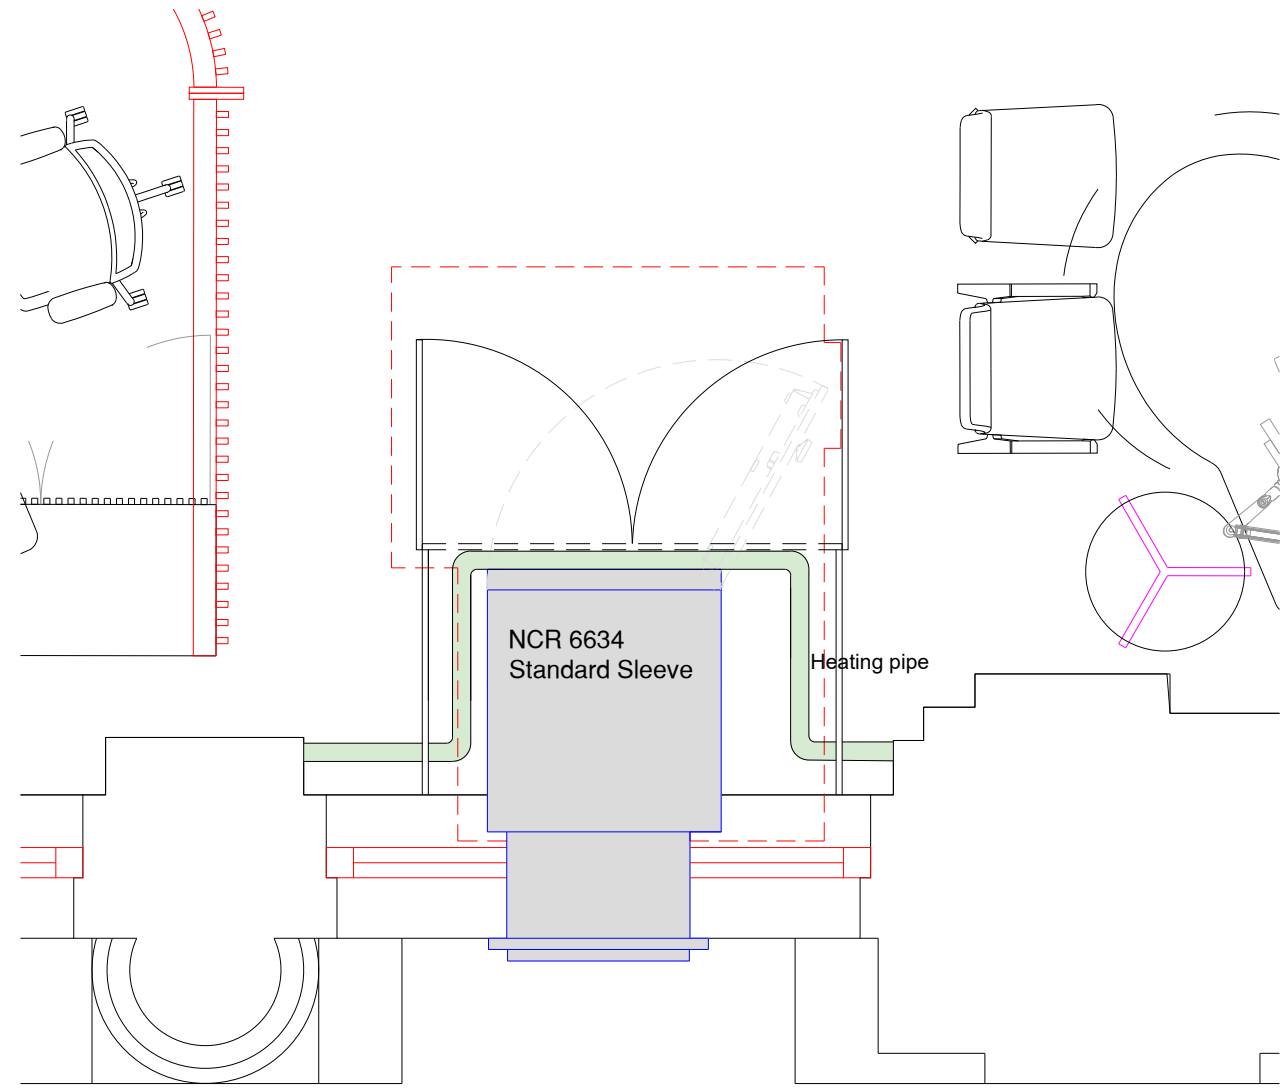

N311031

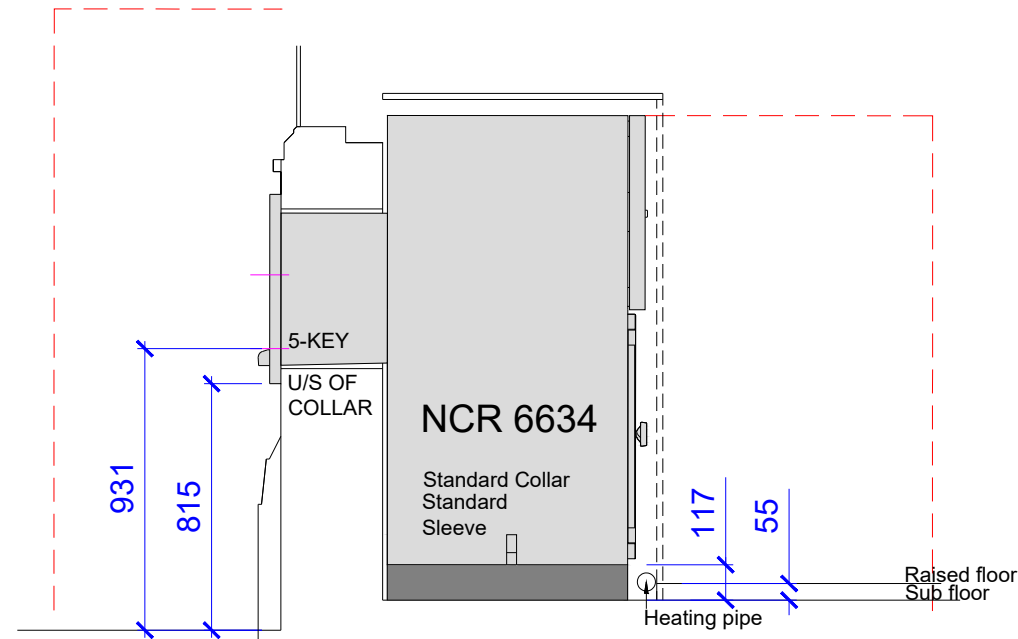


N311031


01 EXISTING ATM PLAN
scale 1:25

02 EXISTING EXTERNAL WALL ELEVATION
scale 1:25


03 EXISTING ATM SECTION
scale 1:25

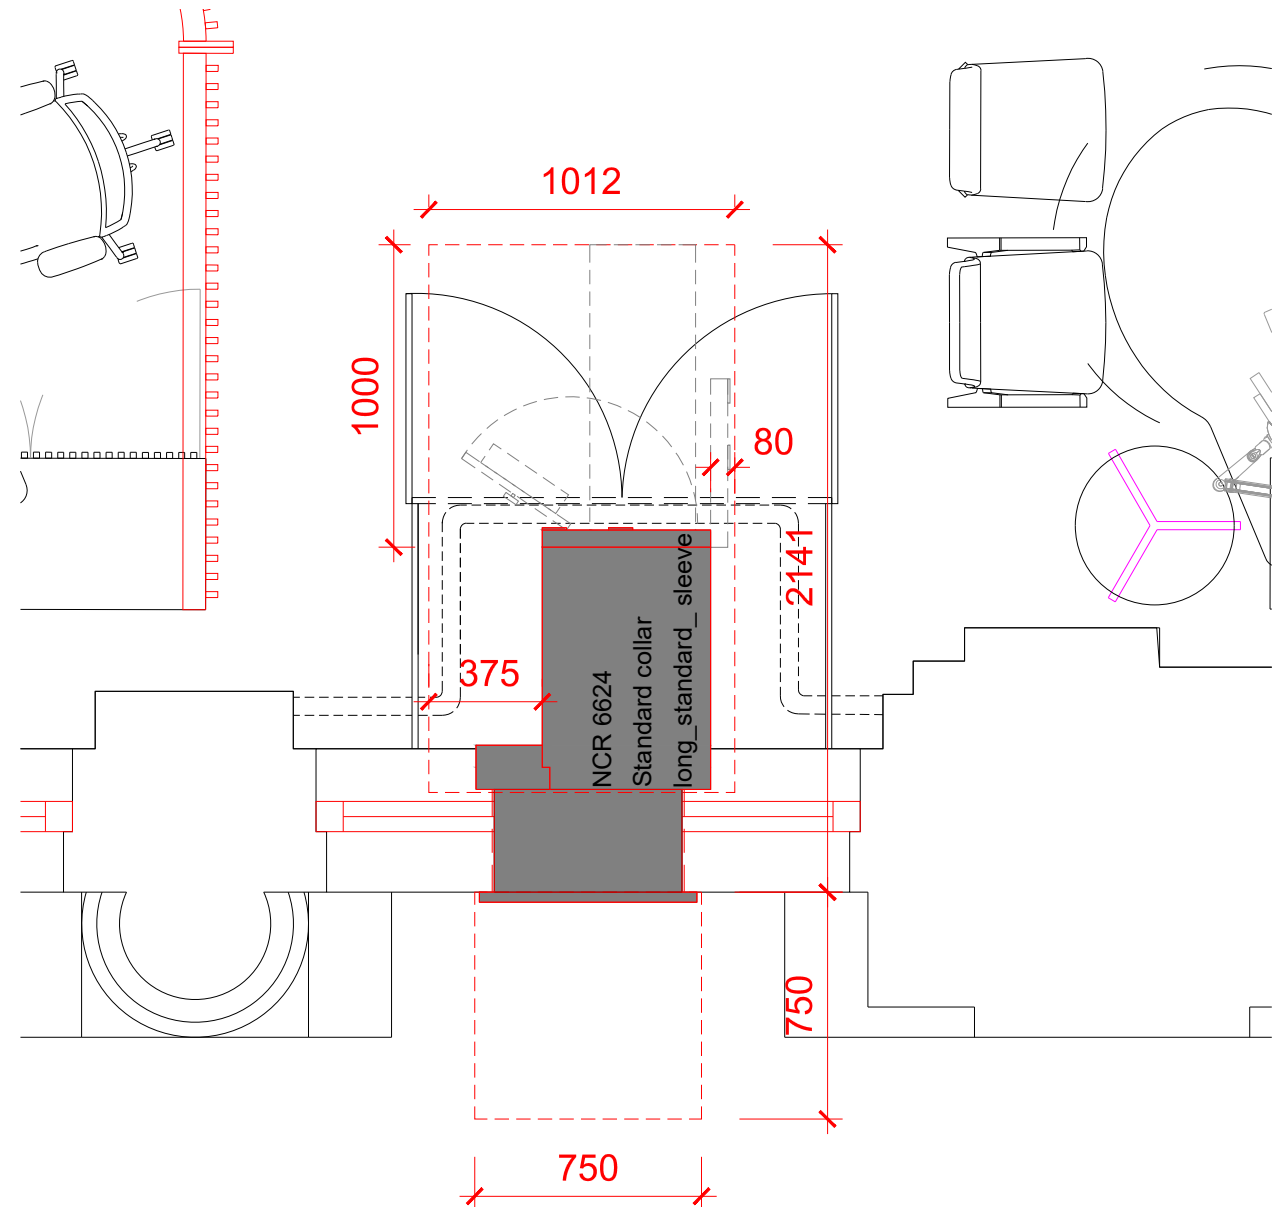


N311031

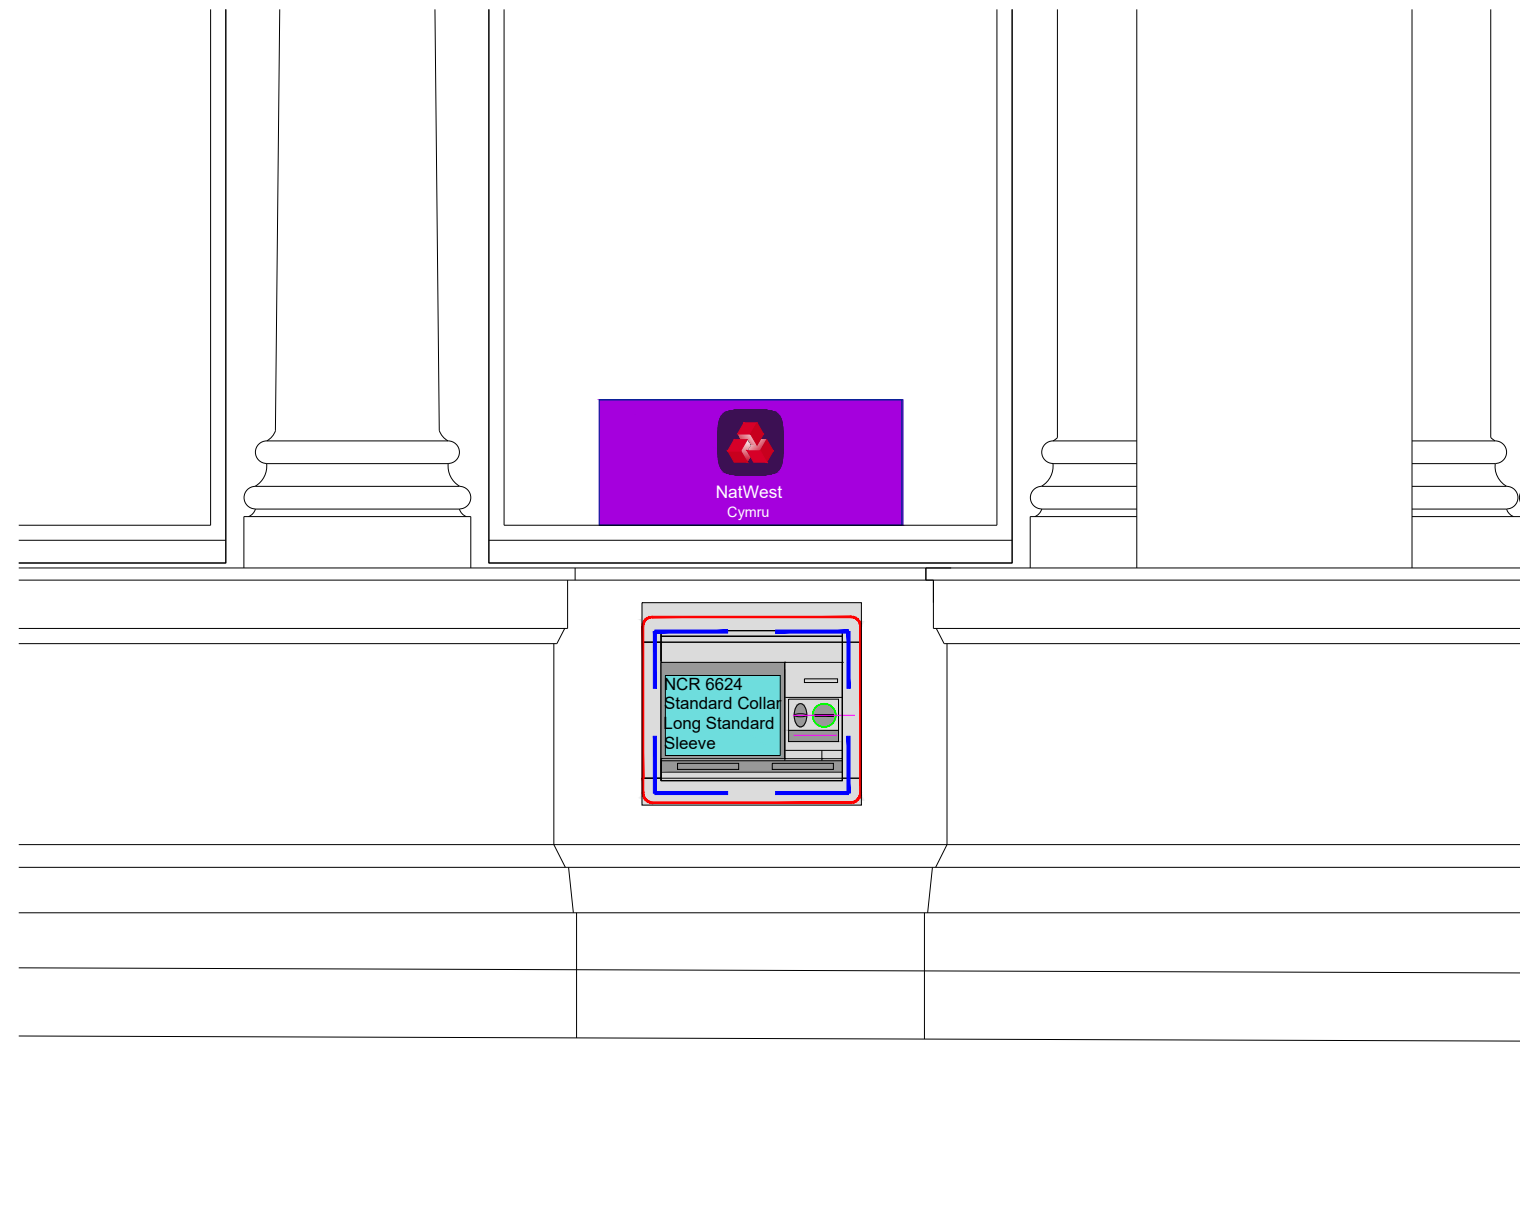

N311031

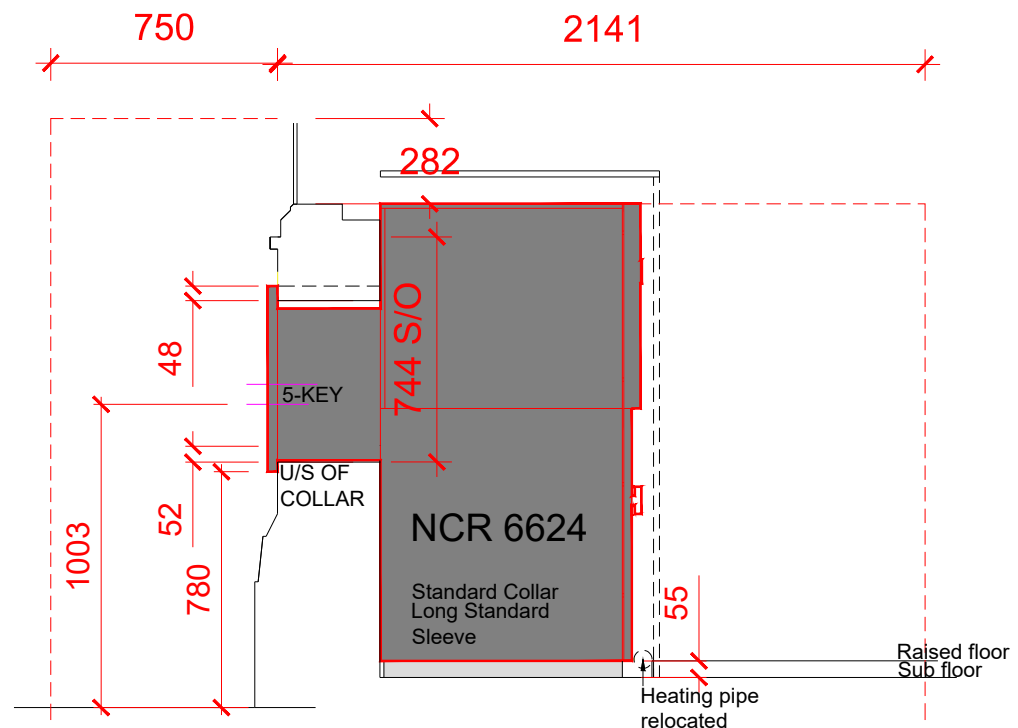

N311031

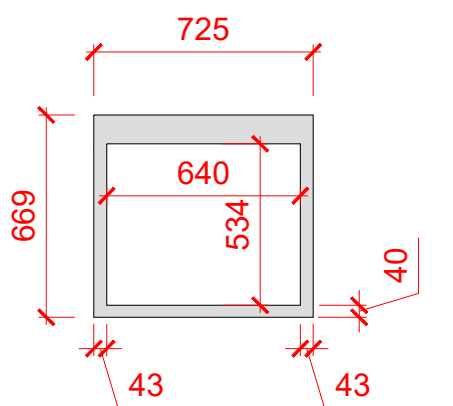


04 PROPOSED ATM PLAN
scale 1:25

05 PROPOSED EXTERNAL WALL ELEVATION
scale 1:25

06 PROPOSED ATM SECTION
scale 1:25

07 PROPOSED SCAR PLATE
scale 1:25

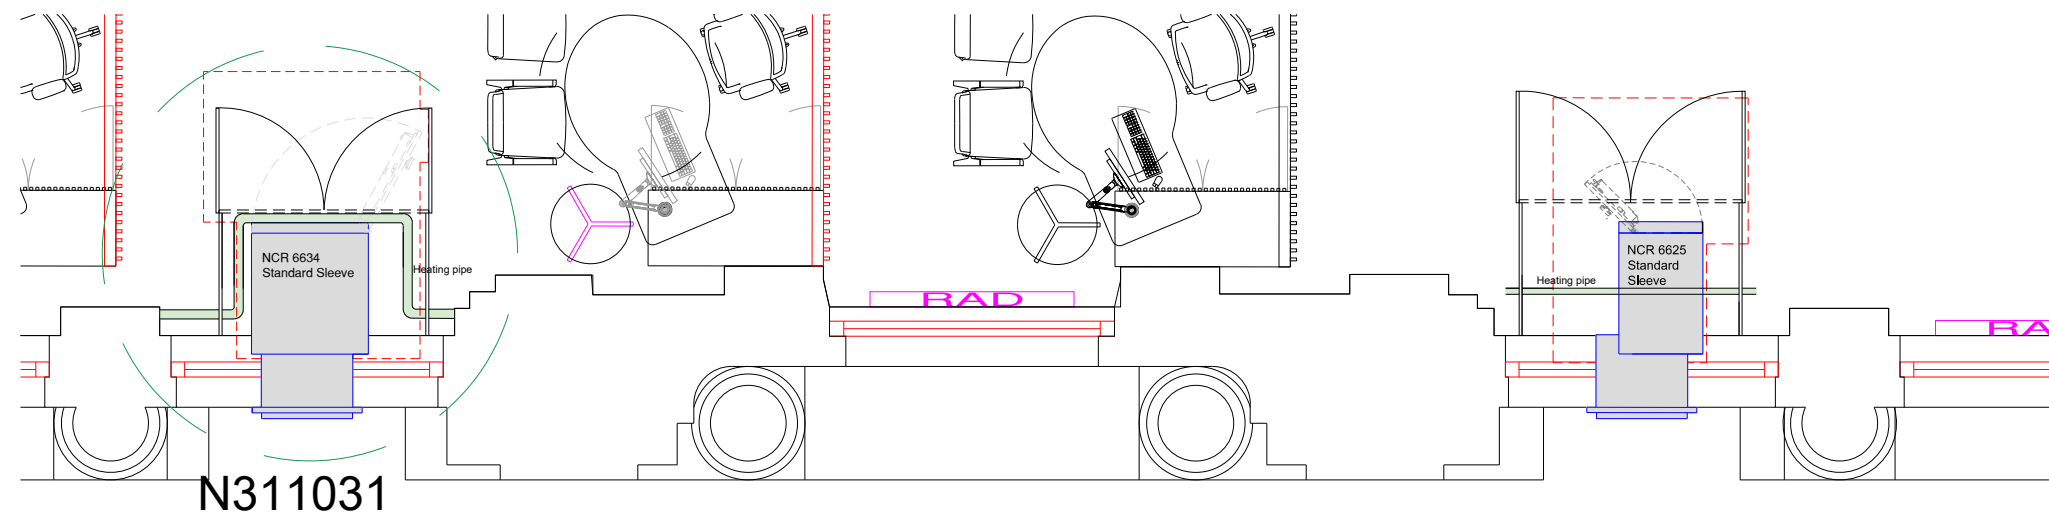

N311031

08 PART GROUND FLOOR PLAN
scale 1:100

DEVICE SCHEDULE

Device ID	Existing Device to be removed	Device Type	Device Location	Proposed Device	SAI Present	DDA Compliant
N311031	NCR 6634	ATM	EXT. TTW	NCR 6624 (Standard Collar)	No	Yes



(C) These drawings are Not to be copied or reproduced in any form without the written permission and Full consent of Morris & Spottiswood Ltd

MAIN CONTRACTOR Morris & Spottiswood		CONTRACT NatWest SSTP 2024	JOB # *****	DATE 27/01/2025	DRAWN BY GH
SCALE 1:100, 1:25 @ A1		SITE NWB NEWPORT - HIGH STREET, NEWPORT, GWENT, NP20 1GG		DESIGN ARCHITECT Morris & Spottiswood Design	
DRAWING STATUS CONSTRUCTION		Morris & Spottiswood Ltd, Boleyn House, St Augustine's Business Park, Whitstable, Kent CT5 2QJ			
		TITLE GROUND FLOOR PLAN - EXTERNAL EXISTING AND PROPOSED ATM REPLACEMENT			
REVISION		DRAWING NUMBER NWB-Newport Gwent-NWSSTP24-P2-560059-EXT-M&S-Construction-001		SHEET 1 of 1	
DATE					