


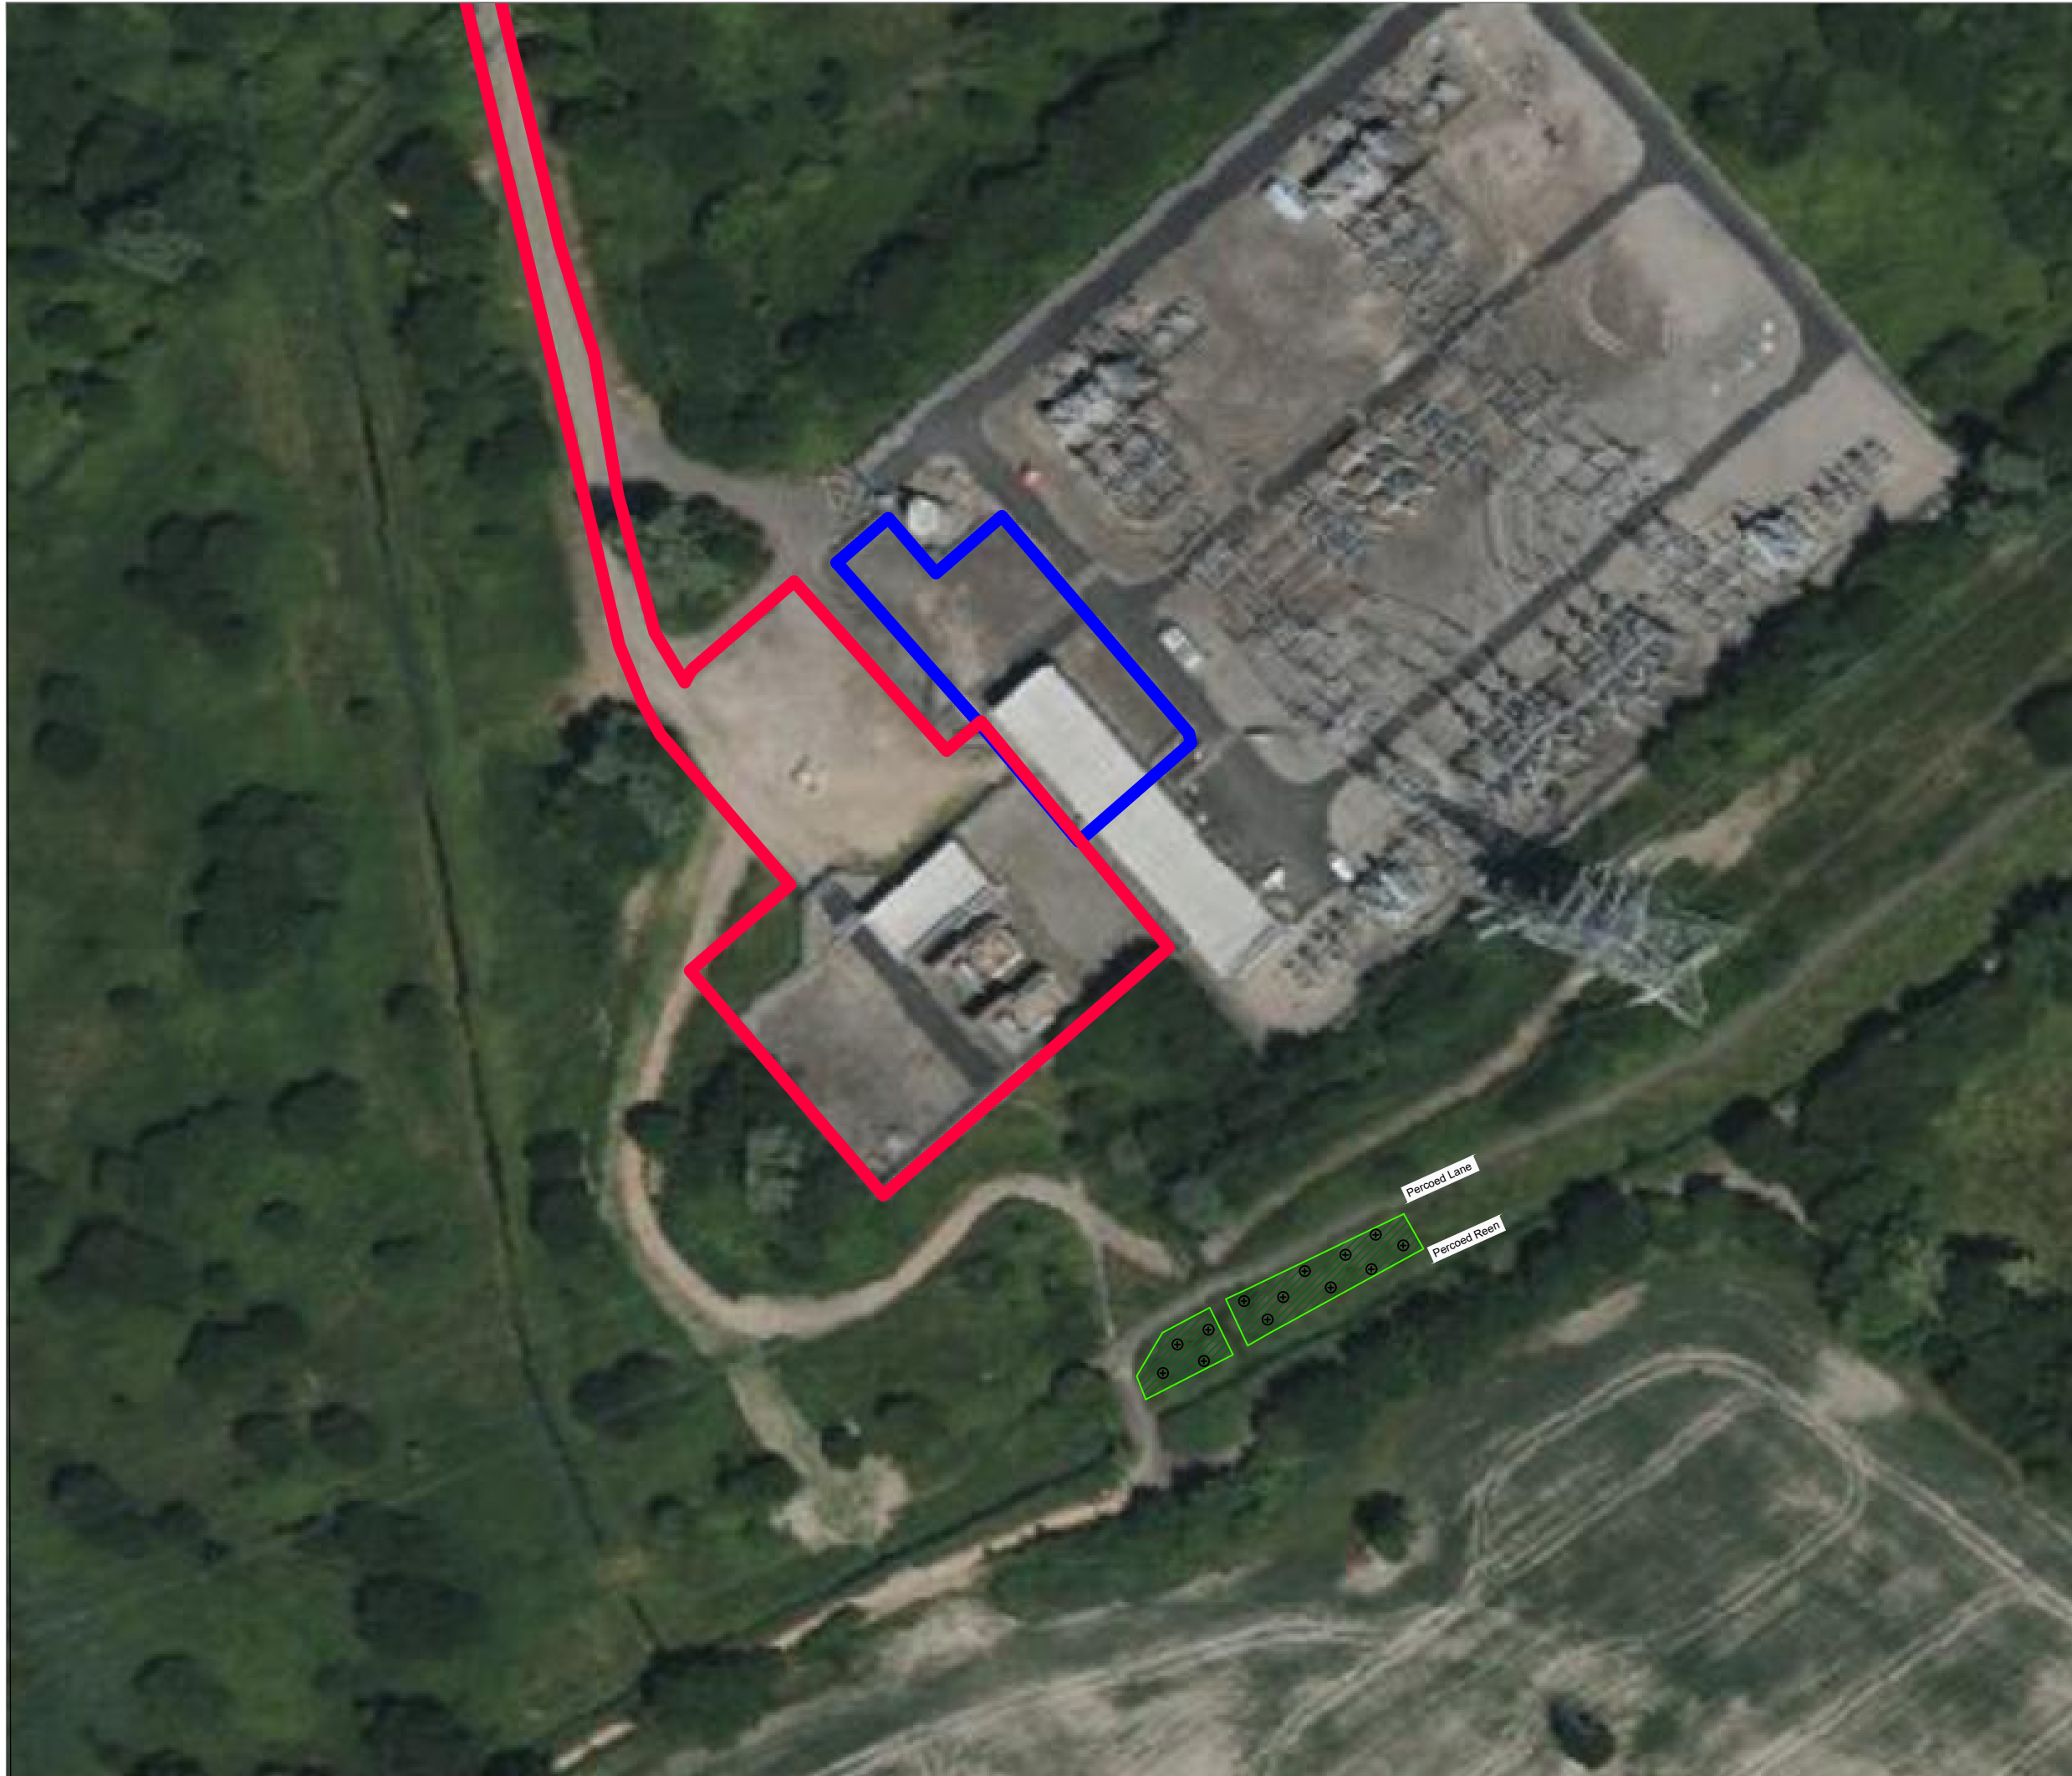

LEGEND





Site Boundary



Proposed scrub mix - See planting plan for details



Proposed standard trees - See planting plan for details

  

RHLA LTD

Landscape Planning Consultancy

CLIENT		SSE ENERGY SOLUTIONS	
PROJECT		IMPERIAL PARK SUBSTATION	
TITLE		OFFSITE PLANTING PLAN	
DRAWN BY	JFG	CHECKED BY	RH
SCALE @ A3	1:1000	DATE	02/02/2026
PROJECT NO.	-	DRAWING NO.	FIGURE A1