




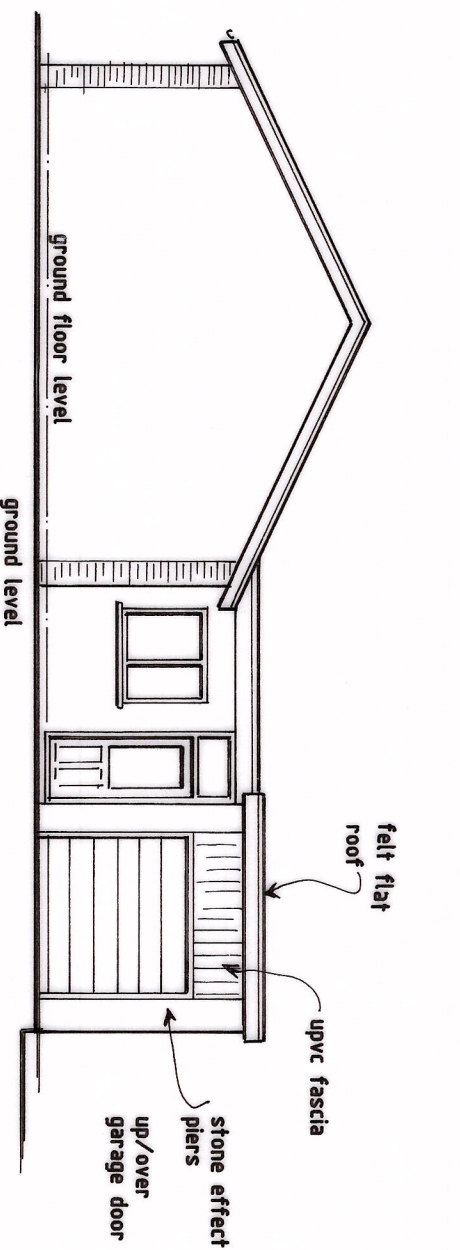


EXISTING SIDE ELEVATION

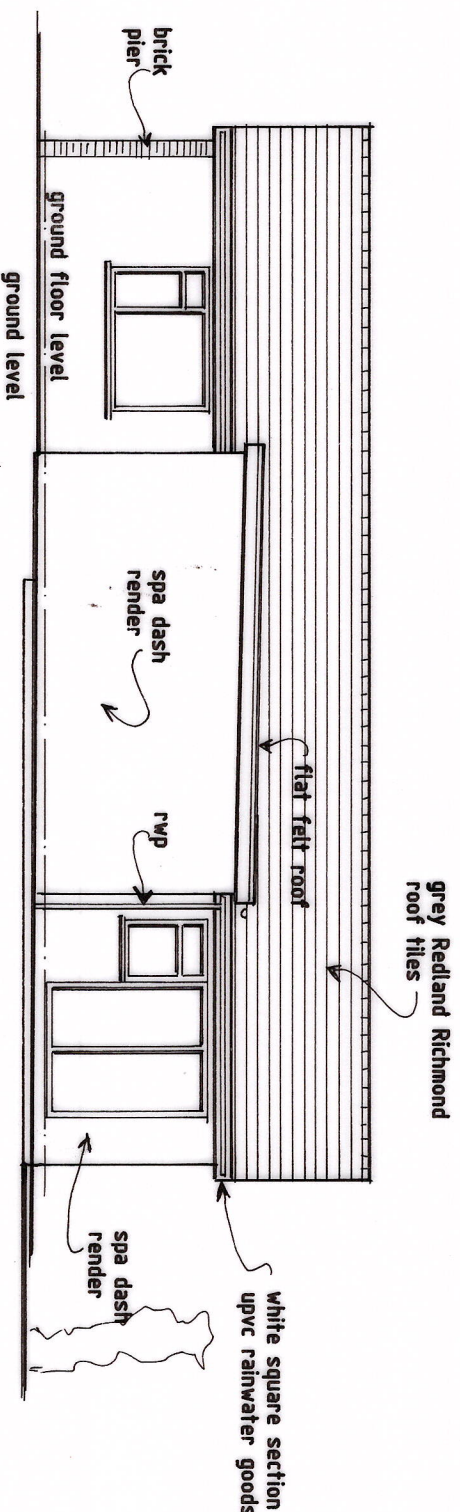



EXISTING REAR ELEVATION

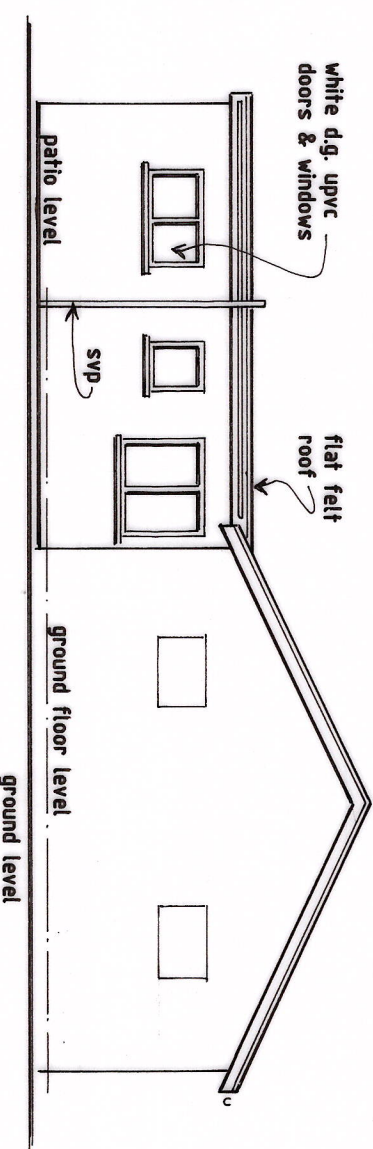

EXISTING SIDE/REAR ELEVATION  
SCALE - 1:100

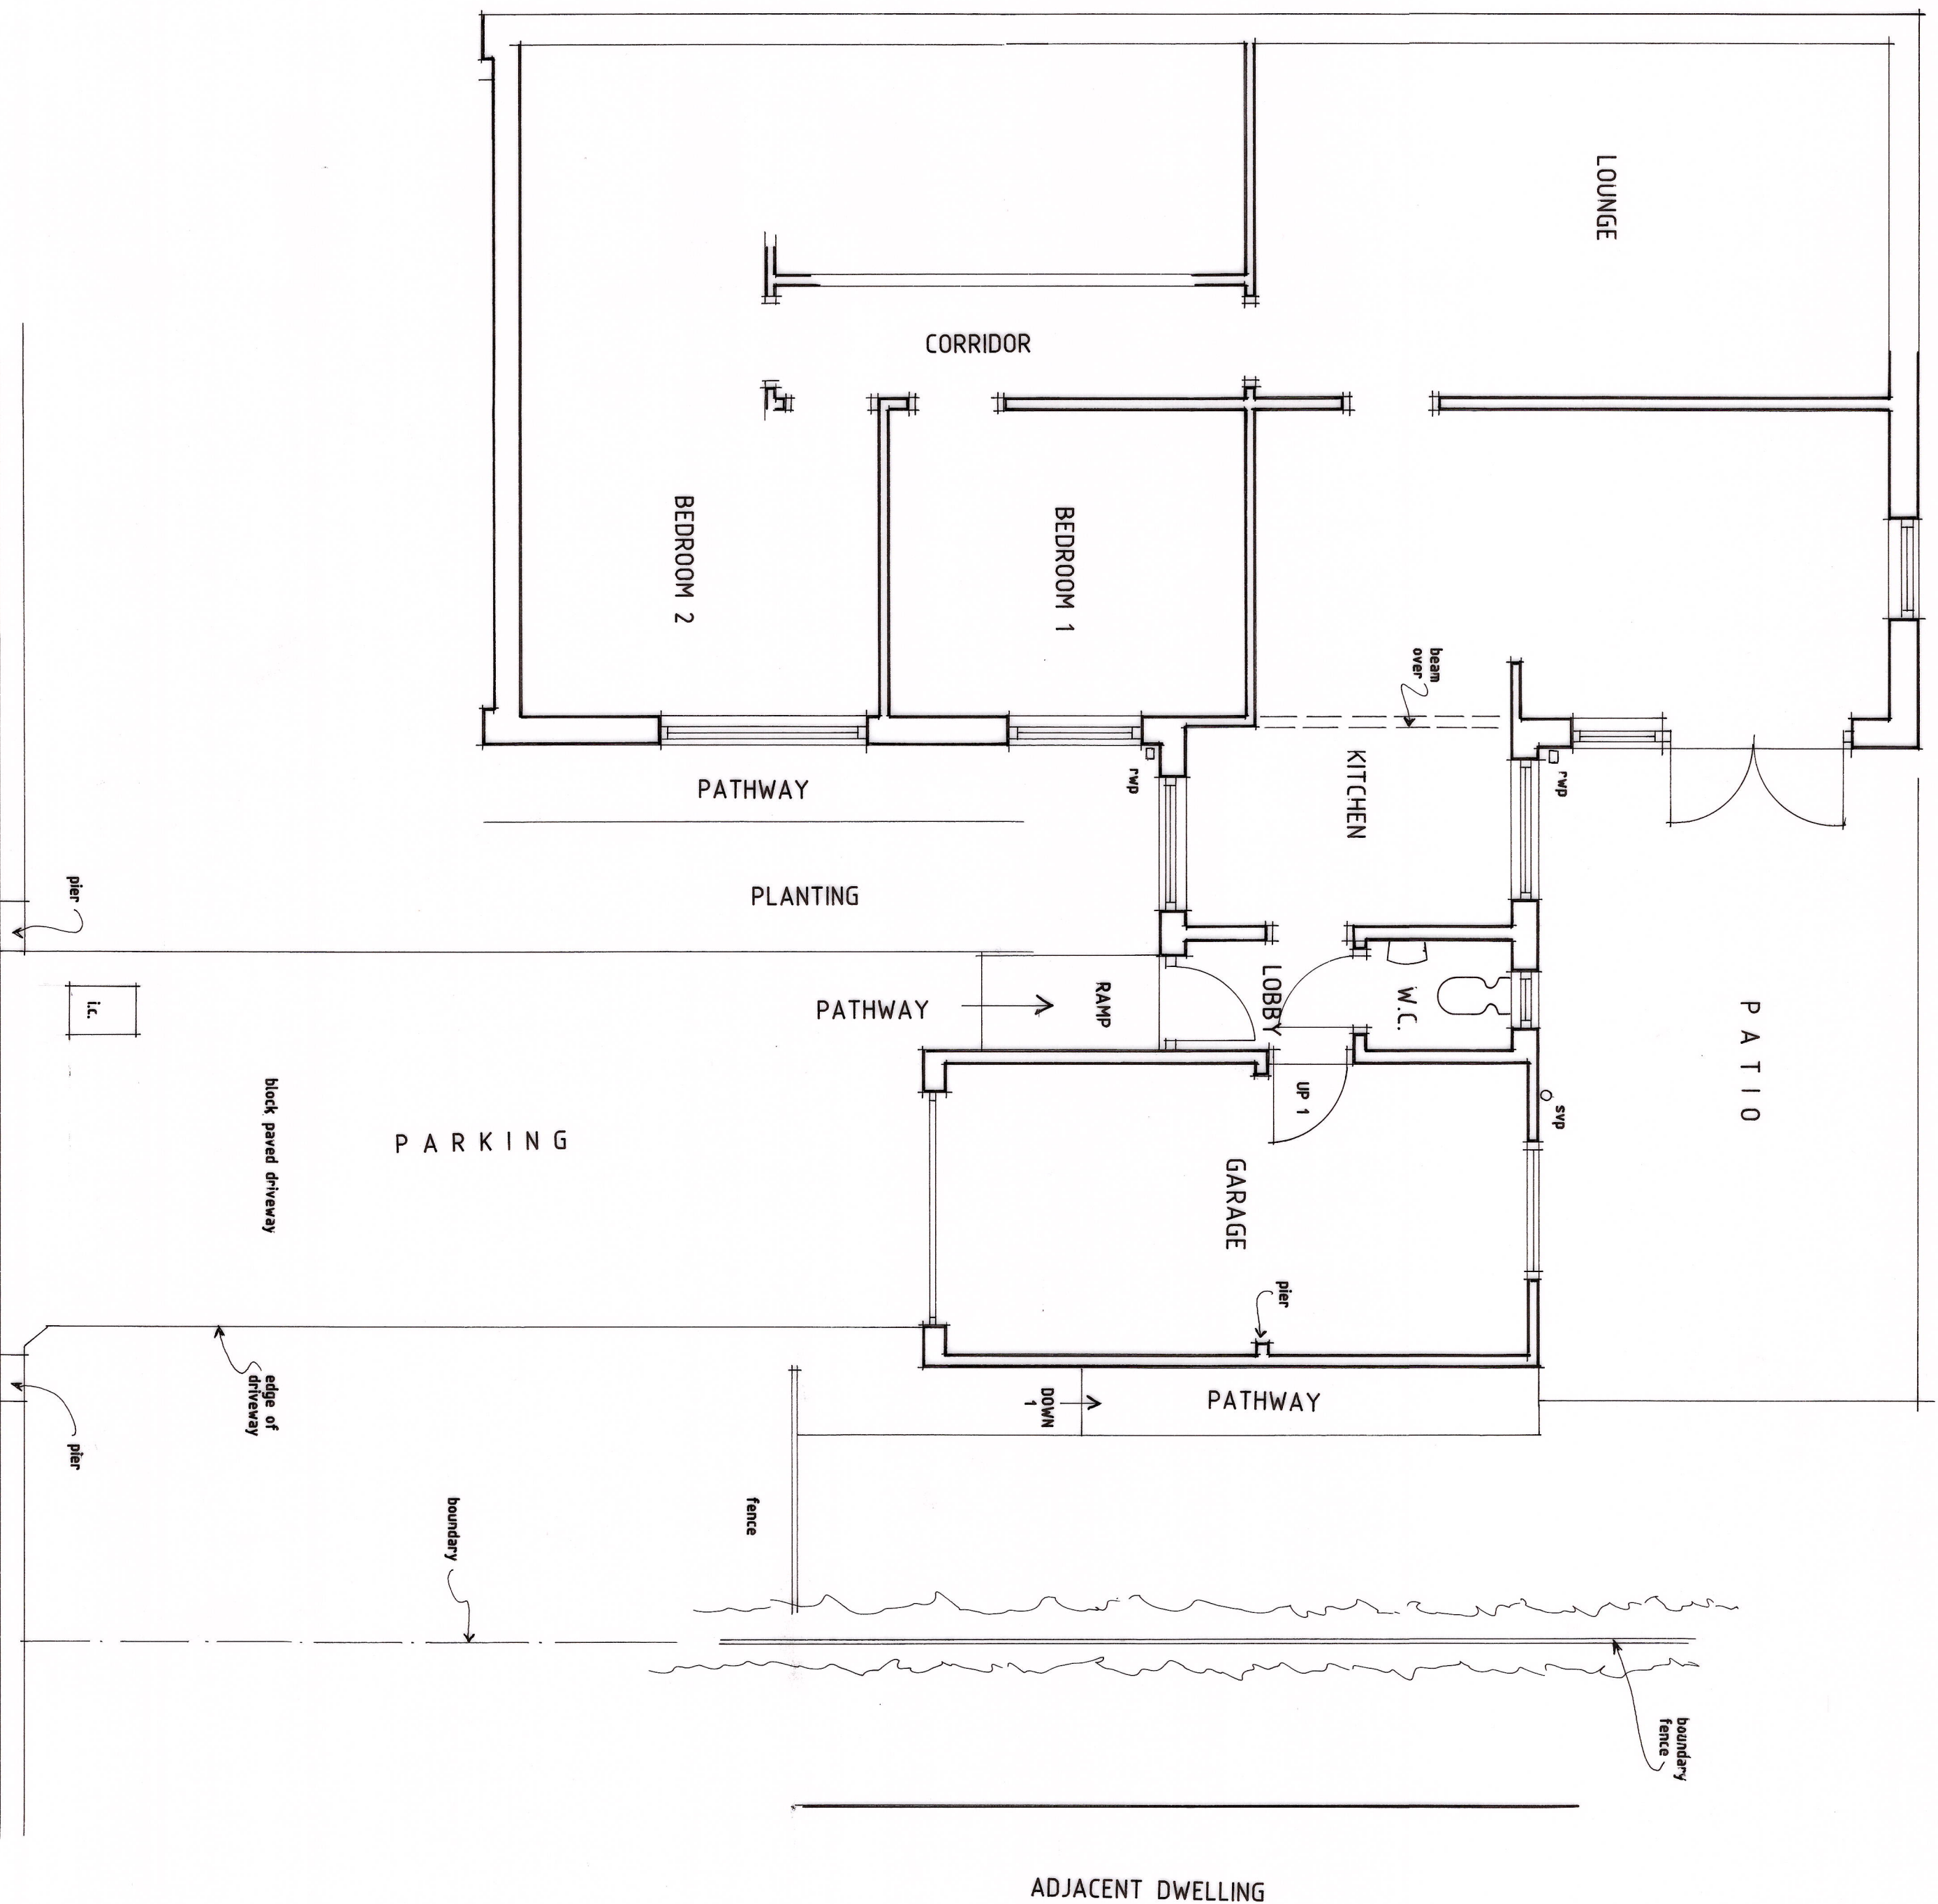

EXISTING GROUND FLOOR PLAN / EXTG SITE PLAN  
SCALE - 1:50

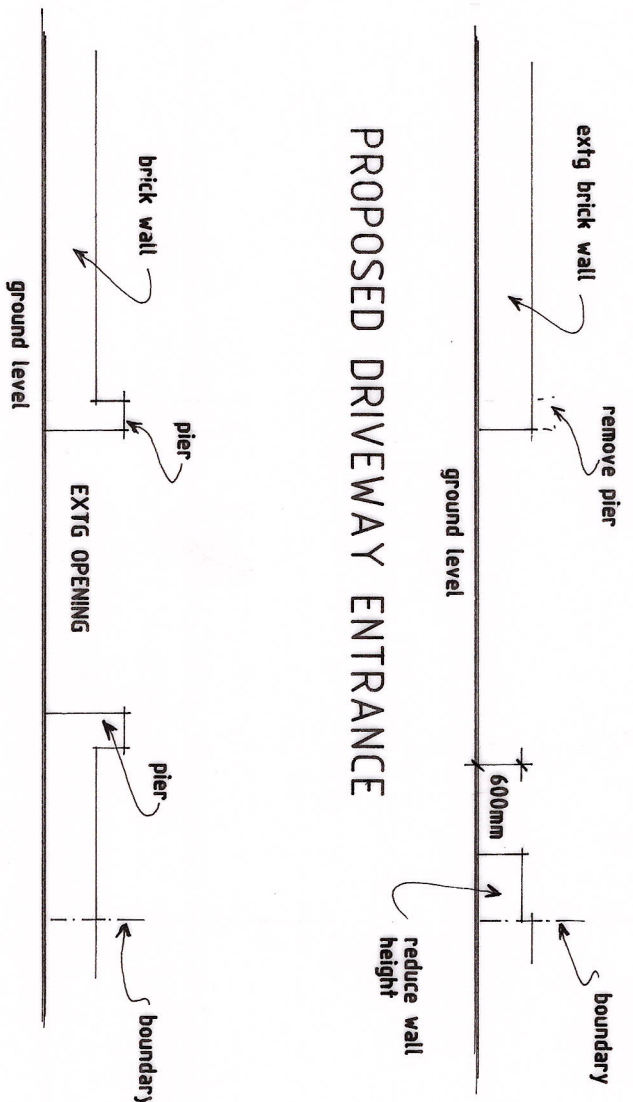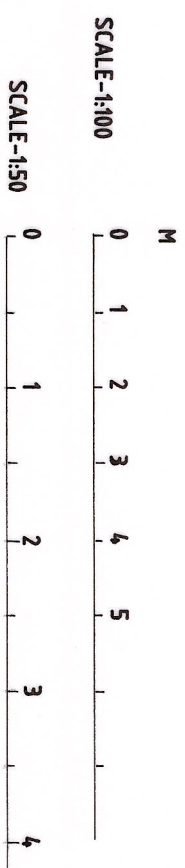

EXISTING DRIVEWAY ENTRANCE  
SCALE - 1:100

| Revisions |      |             |
|-----------|------|-------------|
| Ref       | Date | Description |
|           |      |             |

K.W. DORRINGTON  
ARCHITECTURAL ASSOCIATES  
Tel:(01633) 857566

PROPOSED SINGLE STOREY EXTENSION  
TO REAR OF -  
18, HAMPSHIRE AVENUE,  
NEWPORT, NP19 4QN.

EXISTING, SITE PLANS AND GARDEN WALLS

date: SEPTEMBER 2025

scale: 1:50-PLAN & 1:100-ELEVATIONS AT A1

drawing number:  
KD2032/1