



PROPOSED SIDE ELEVATION

PROPOSED REAR ELEVATION
SCALE-1:100

PROPOSED REAR/SIDE ELEVATION

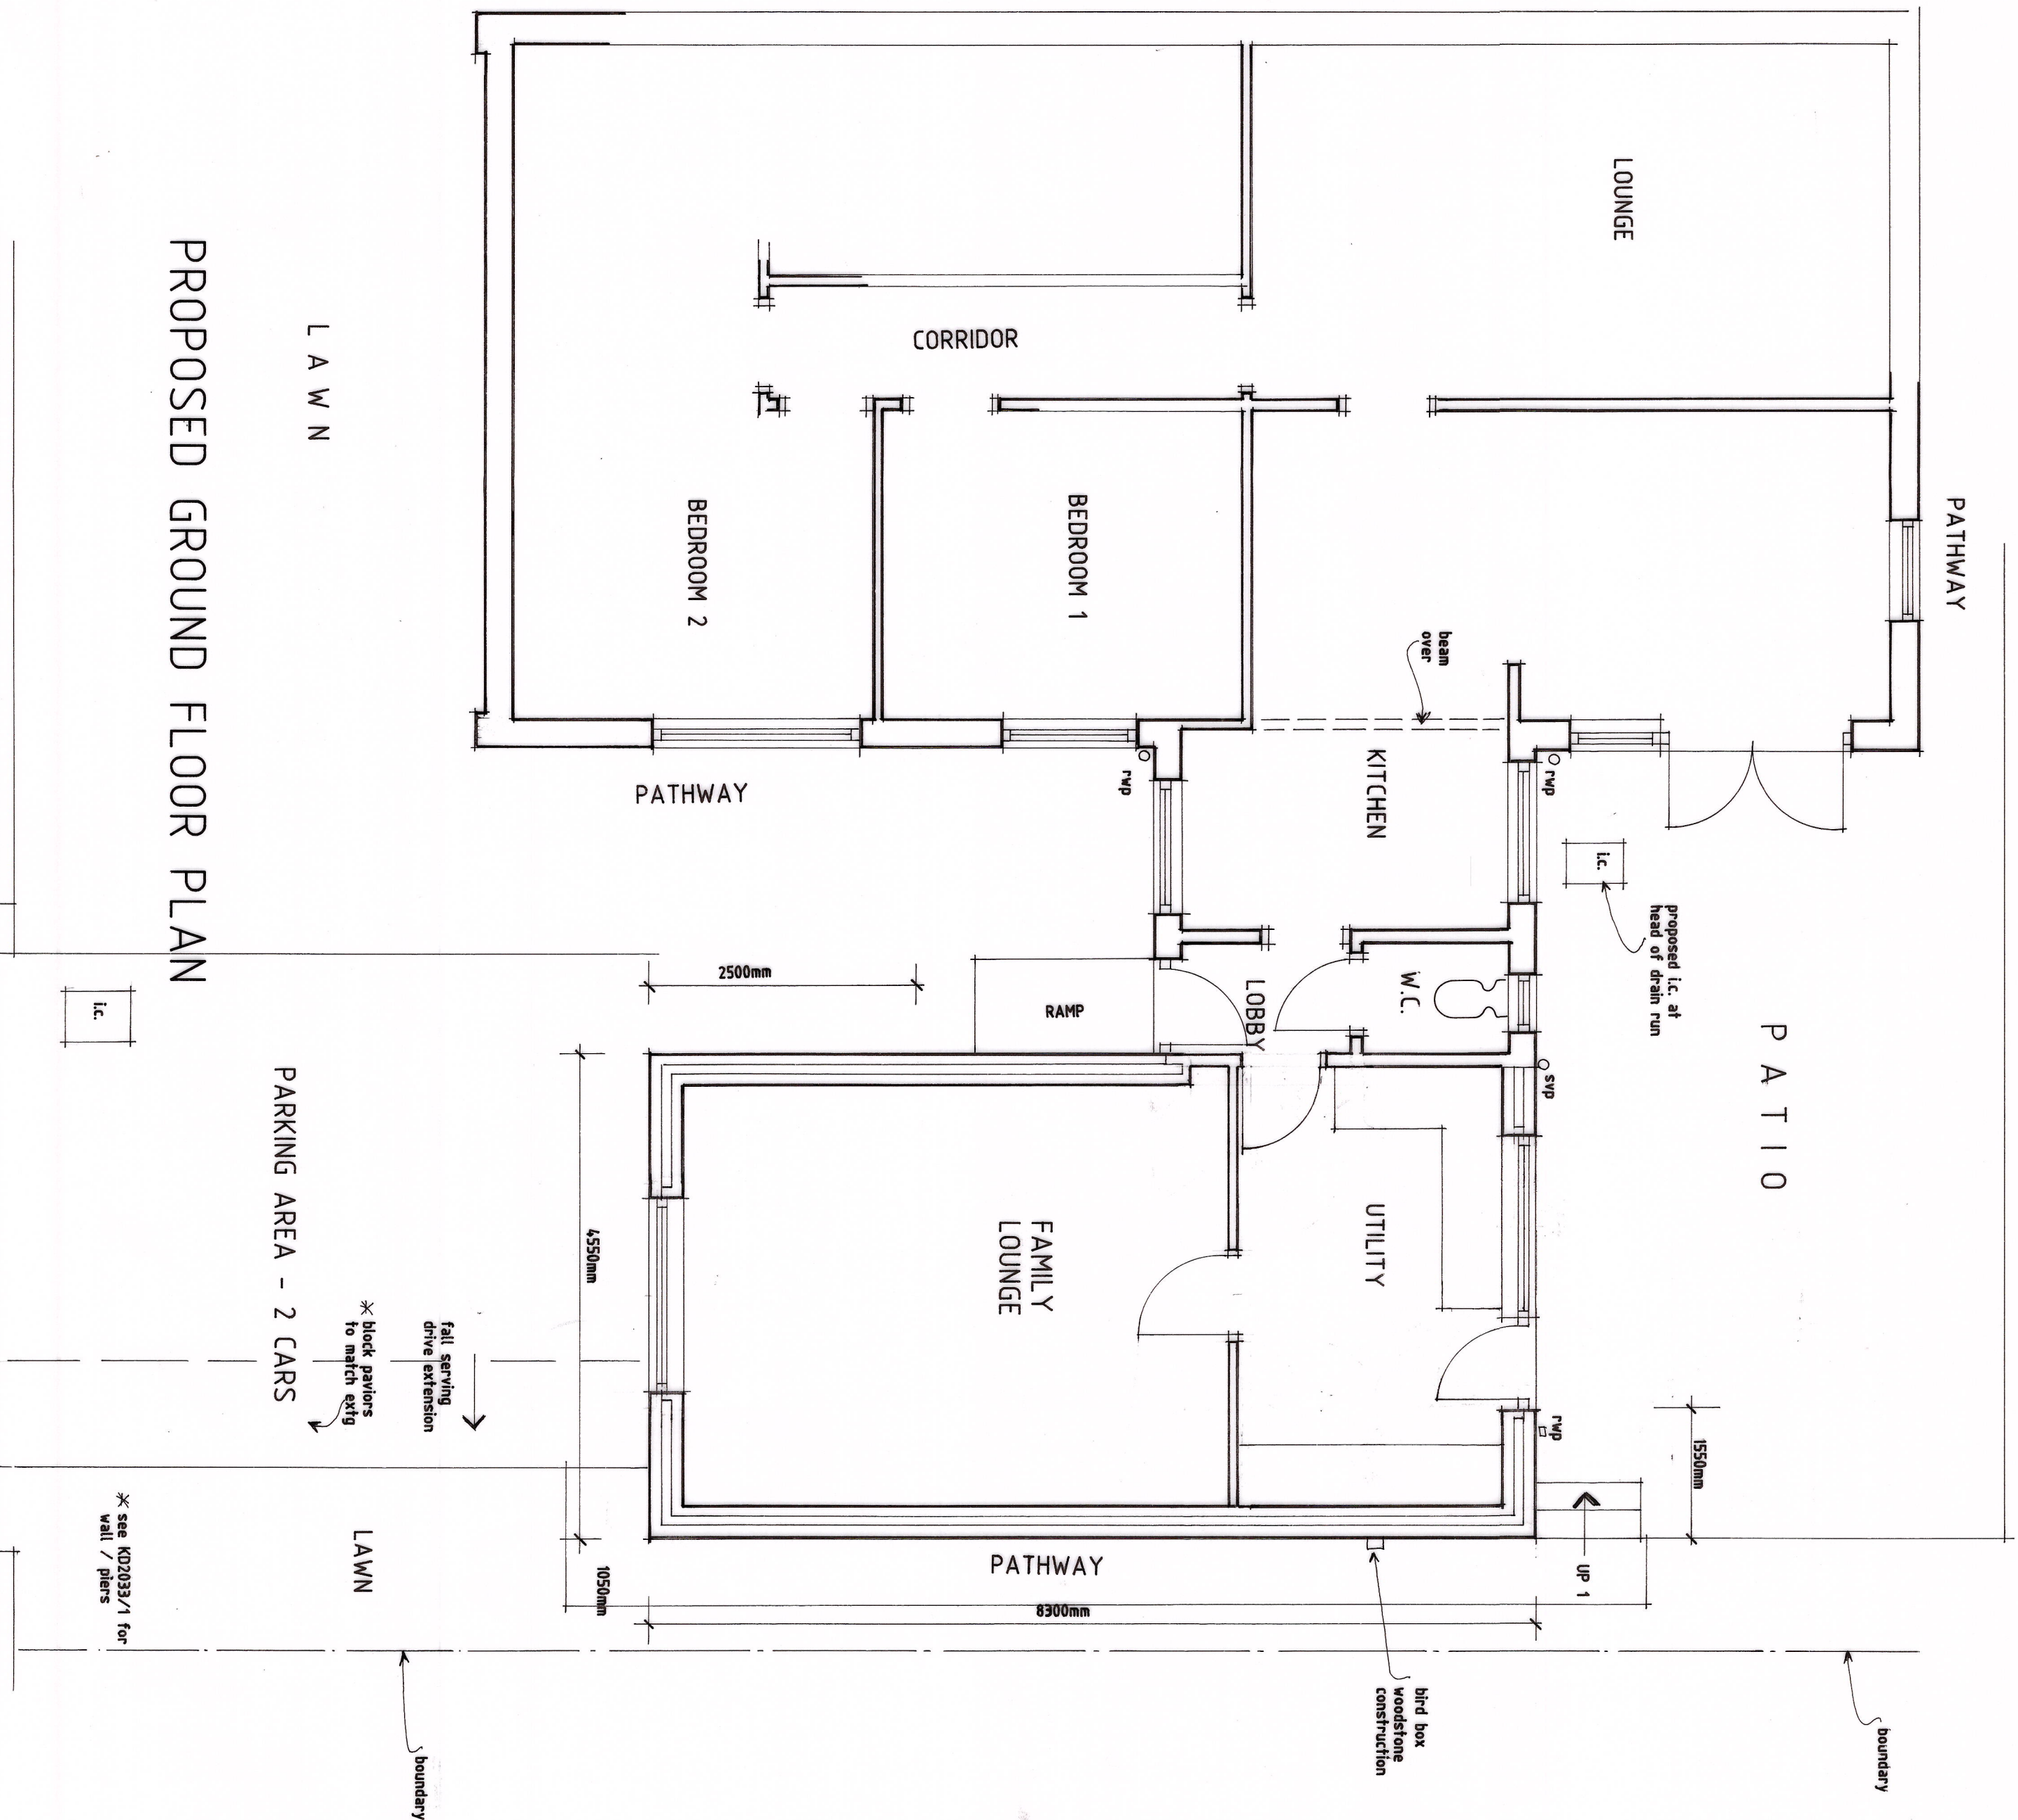

PROPOSED GROUND FLOOR PLAN

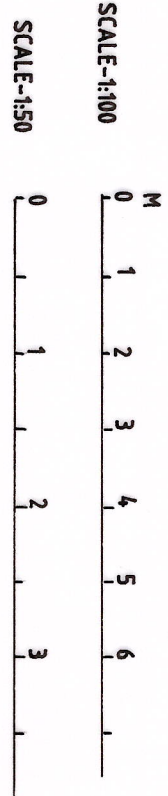

Revisions

Ref	Date	Description

K.W. DORRINGTON
ARCHITECTURAL ASSOCIATES
Tel:(01633) 857566

PROPOSED SINGLE STOREY EXTENSION
TO REAR OF -
18, HAMPSHIRE AVENUE,
NEWPORT, NP19 4QN.

PROPOSED

date: SEPTEMBER 2025

scale: PLAN-1:50 & ELEVATIONS-1:100 AT A1

drawing number:

KD2033/2