



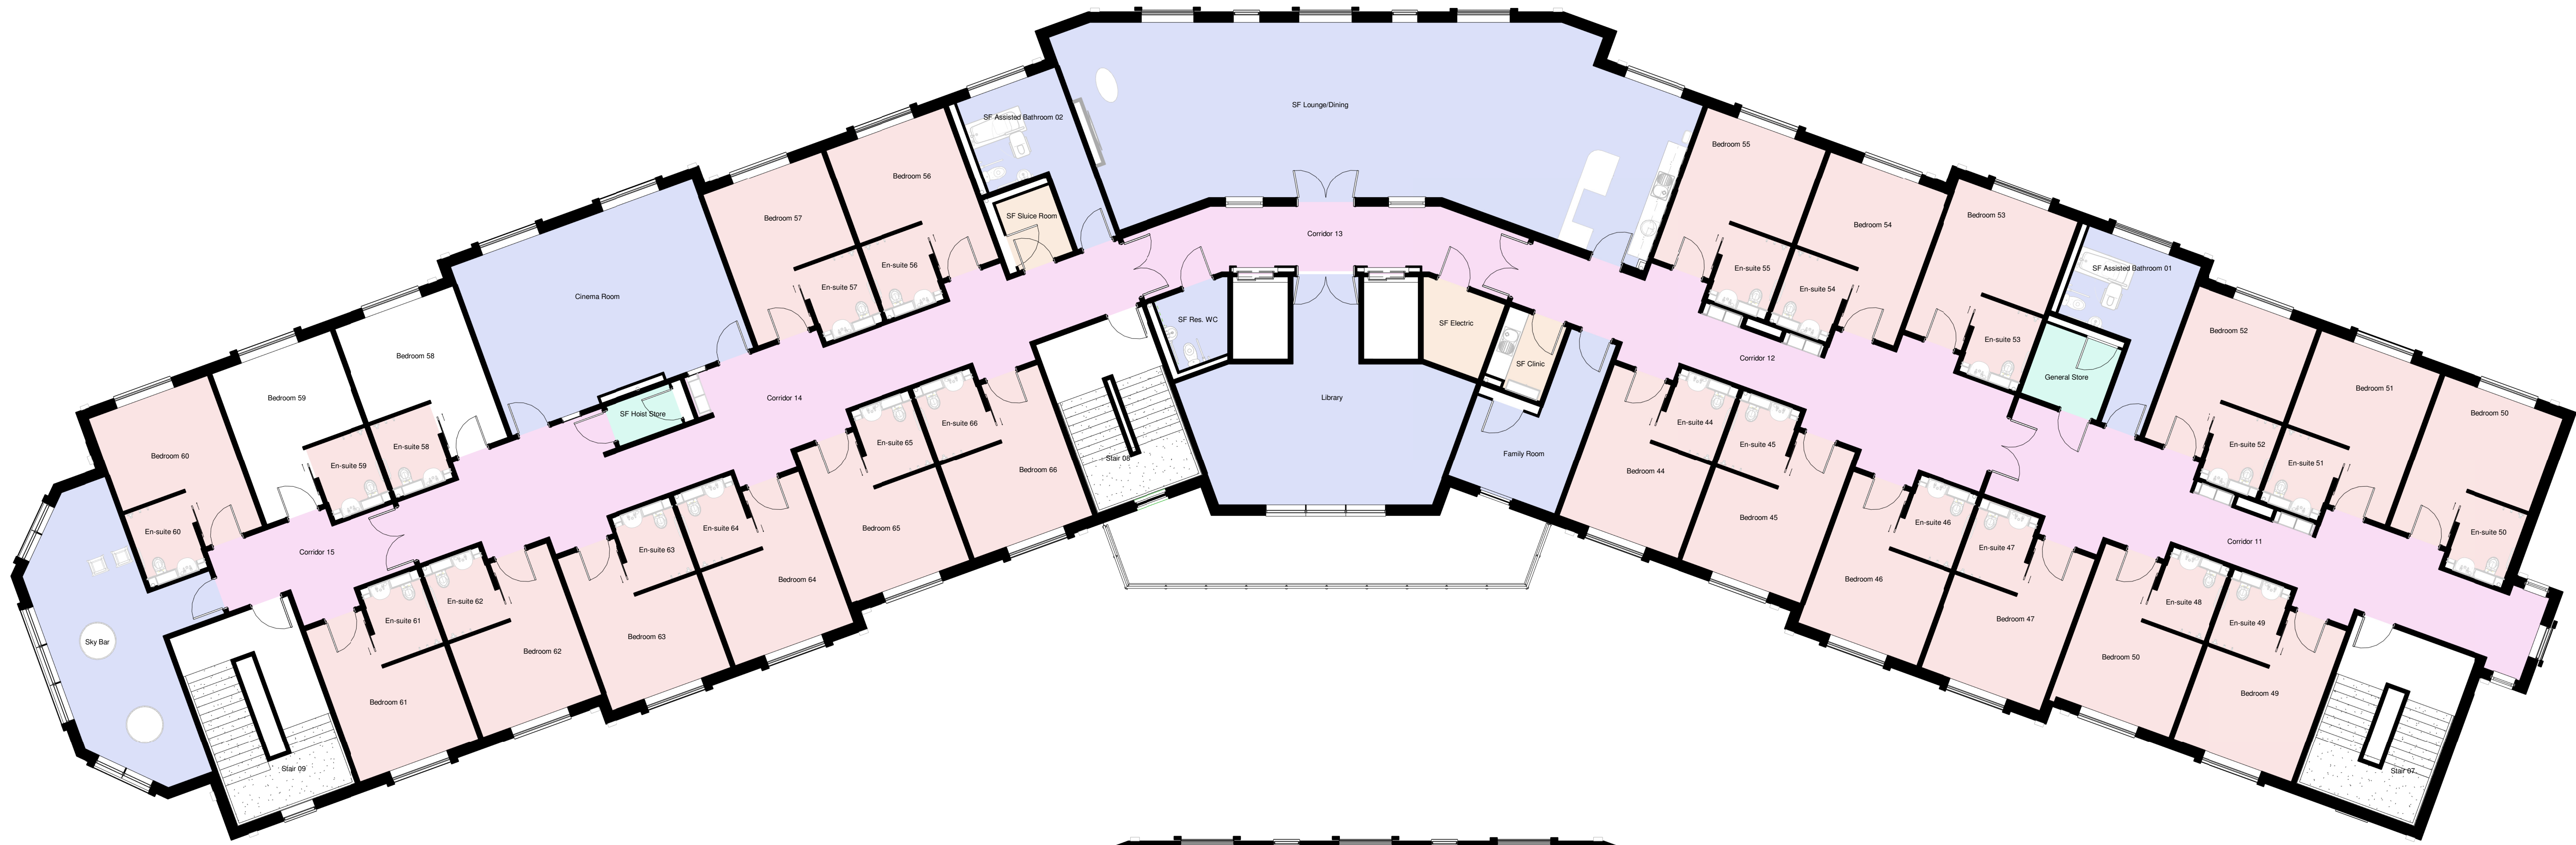


SECOND FLOOR PLAN

1 : 100

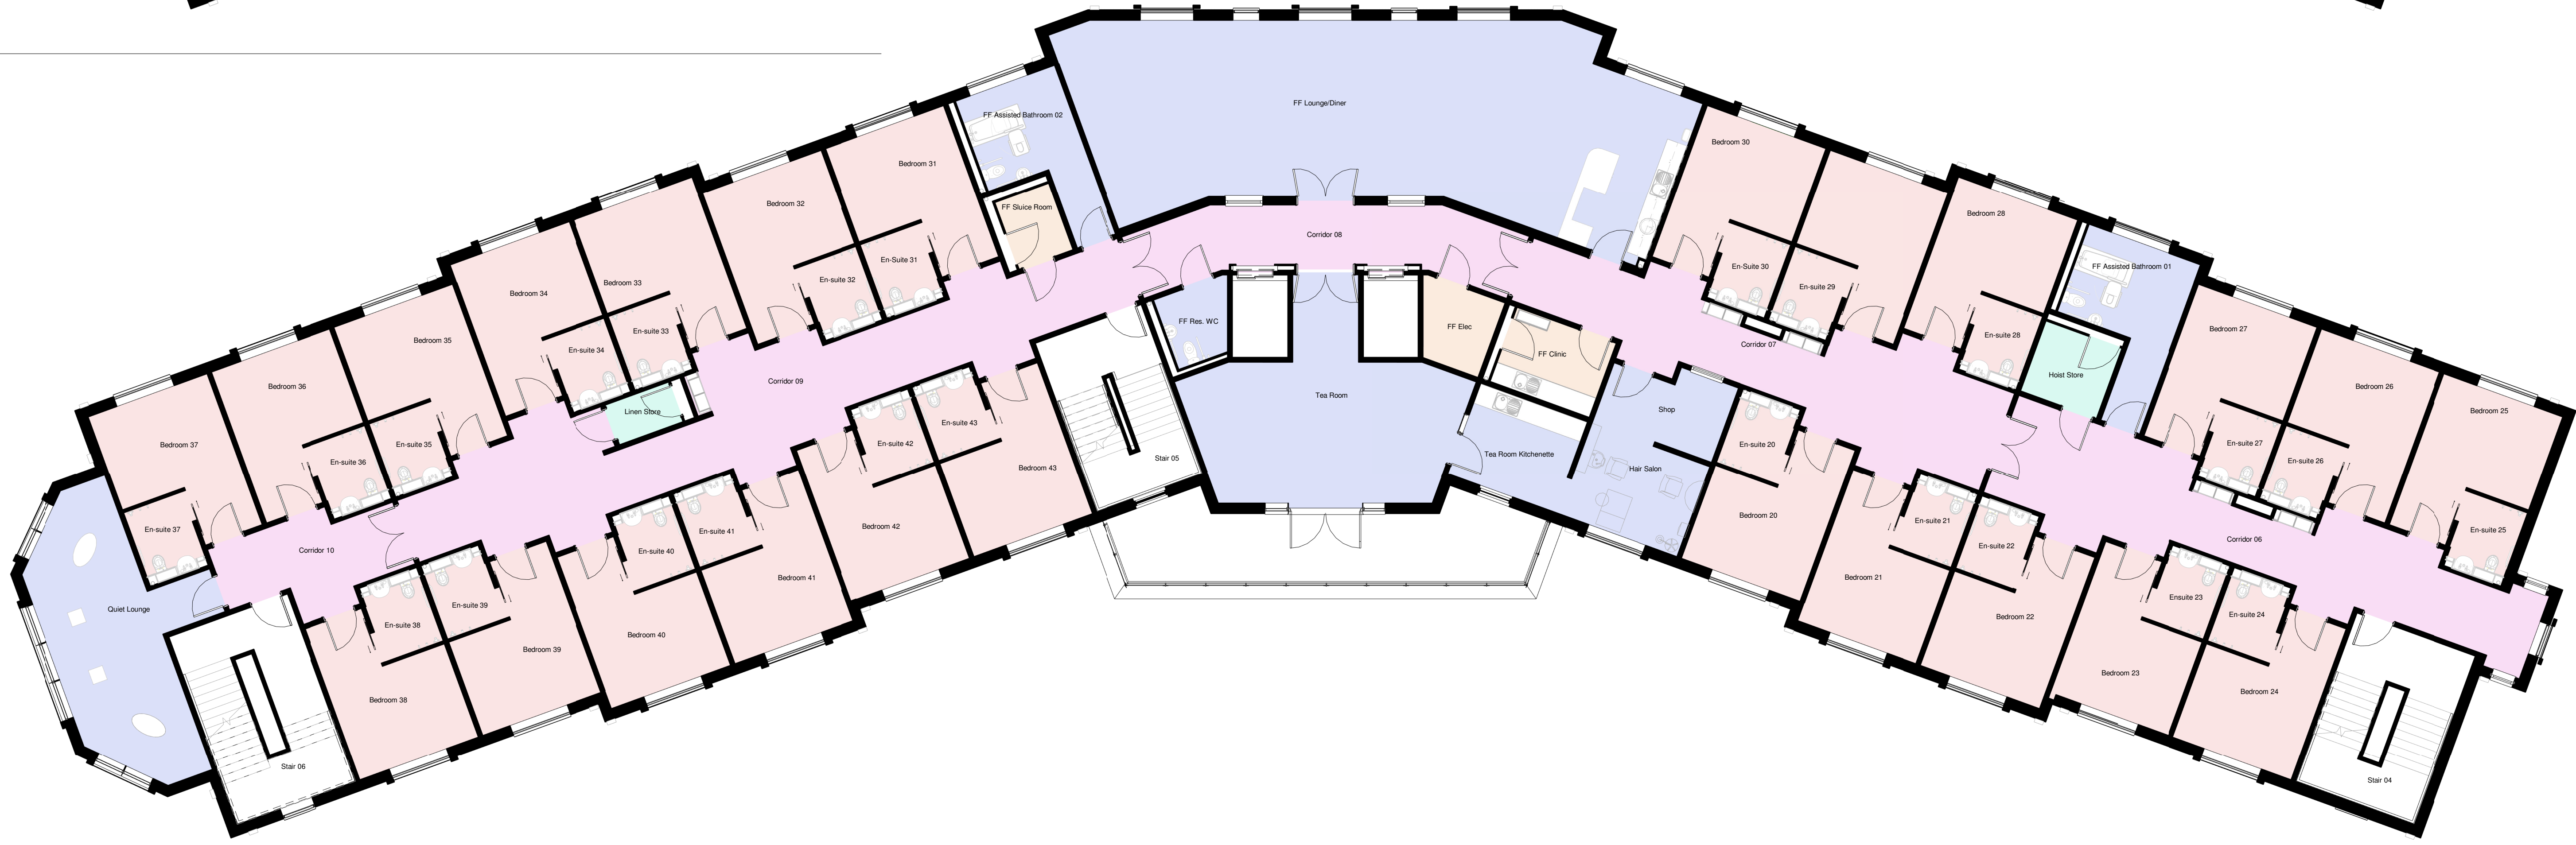


FIRST FLOOR PLAN

1 : 100

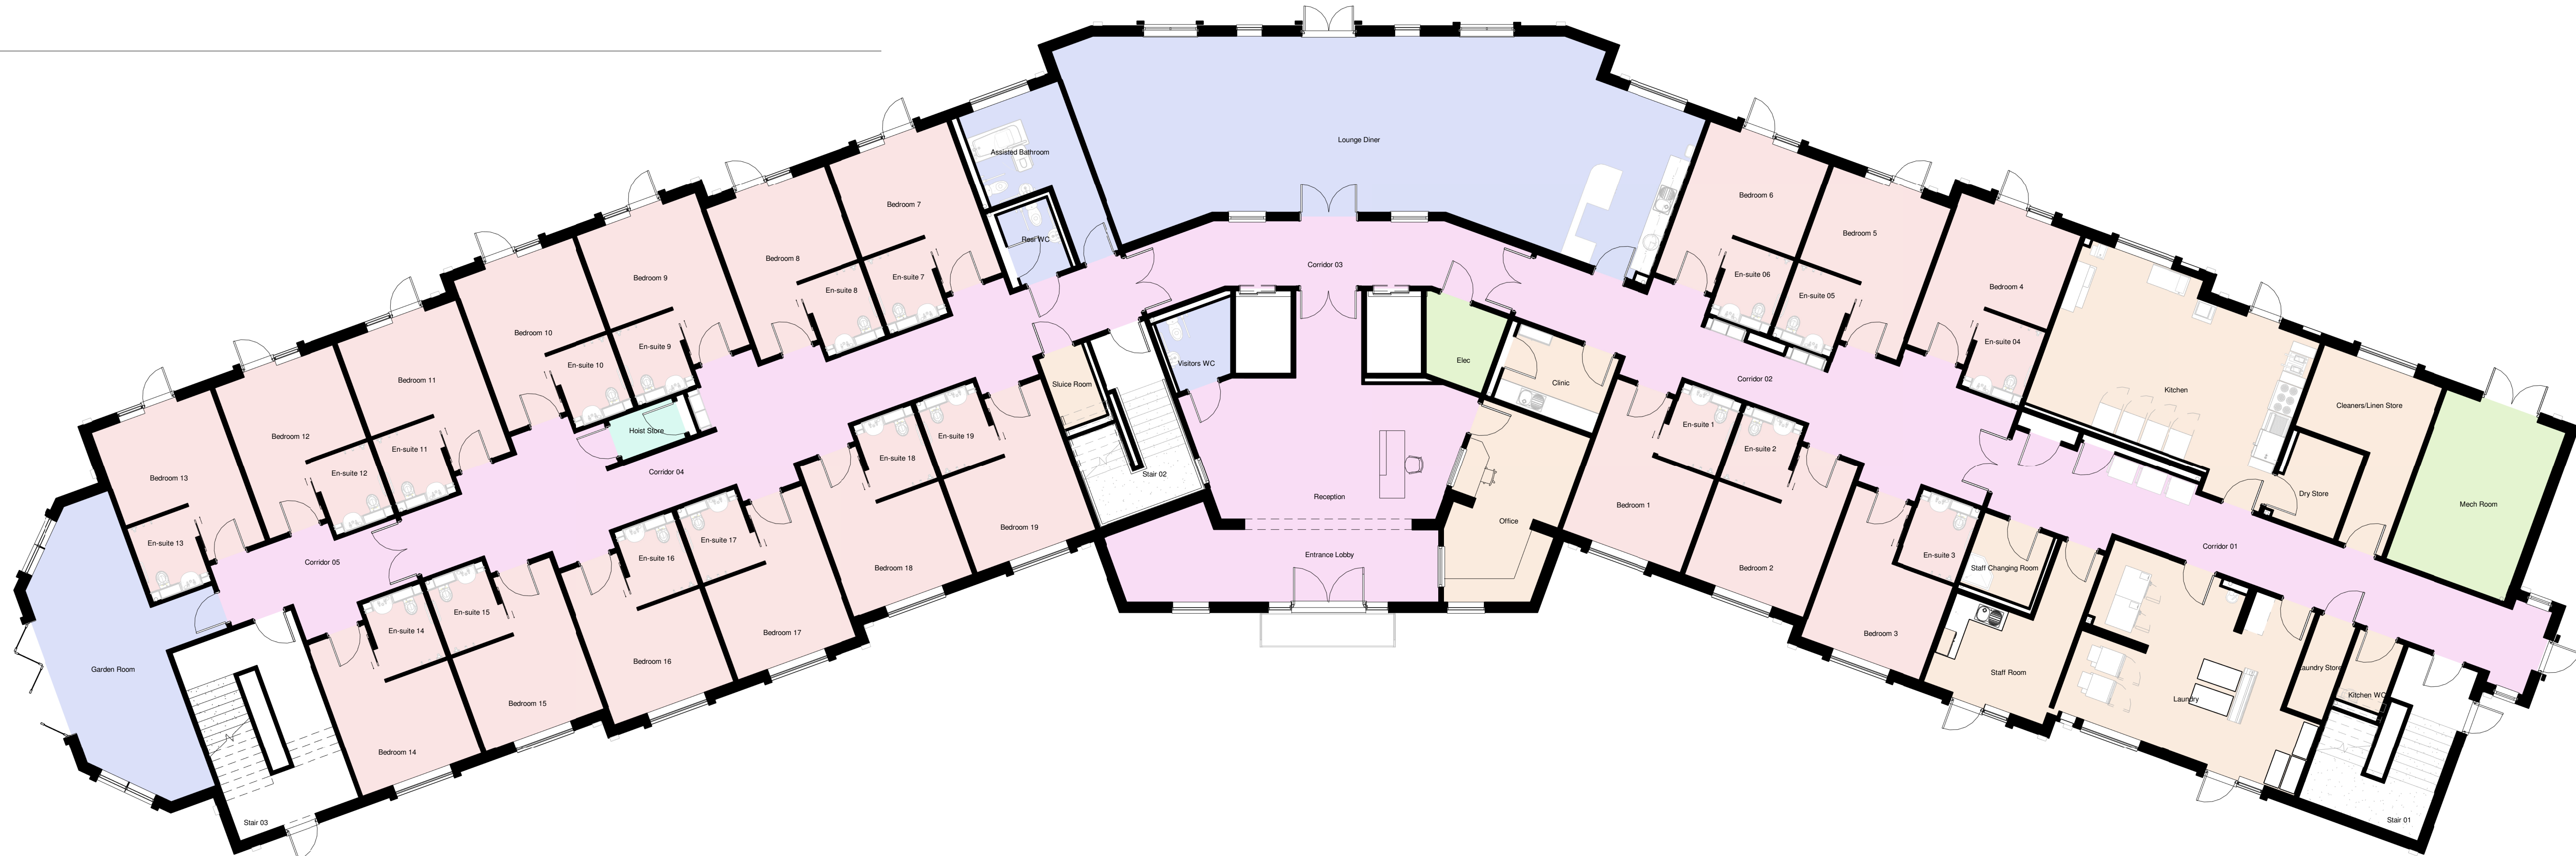

GROUND FLOOR PLAN

1 : 100

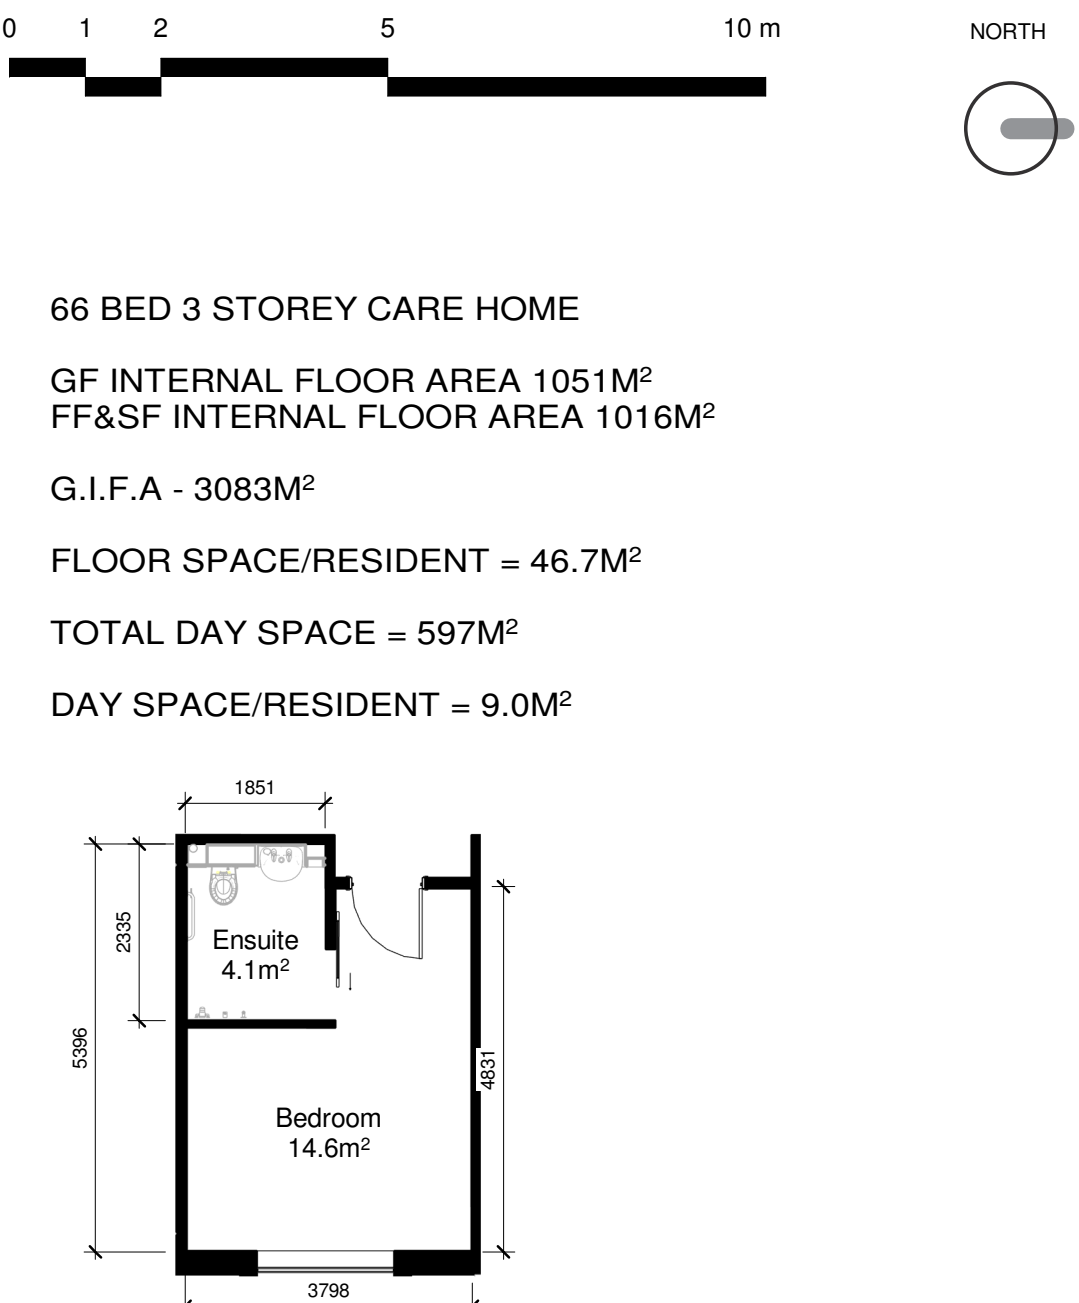

Bedroom Layout

1 : 100

By Department Legend

- BEDROOM
- BOH
- CIRCULATION
- COMMON AREA
- PLANT
- STORAGE

REV	DATE	DETAILS OF AMENDMENTS	DRAWN
-----	------	-----------------------	-------

REVISIONS



LNT CONSTRUCTION LTD
UNIT 2, HELIOS 47
ISABELLA ROAD
GARFORTH
LS25 2DY
Tel: 0113 385 3858
Fax: 0113 385 3859

CLIENT
LNT CARE DEVELOPMENTS

SITE
MENDALGIEF ROAD
NEWPORT
NP20 2NW

TITLE
PROPOSED FLOOR PLANS

SCALE @A0	1 : 100	DATE	14/05/2025 15:16:58
DRAWN	L-JL	DWG NO.	NP20 2NW - A-04

DRAWING STATUS

FOR PLANNING APPROVAL

CHECKED BY		DATE	
APPROVED BY		DATE	