




NO.	NOTES
1	All dimensions in millimetres unless otherwise stated.
2	Do not scale off drawing. All dimensions to be checked on site by contractor.
3	Drawings to be used for purposes of Planning Application only.
4	These are not Construction Drawings.
5	The contractor is to set out, check and co-ordinate all dimensions on site during the course of works.

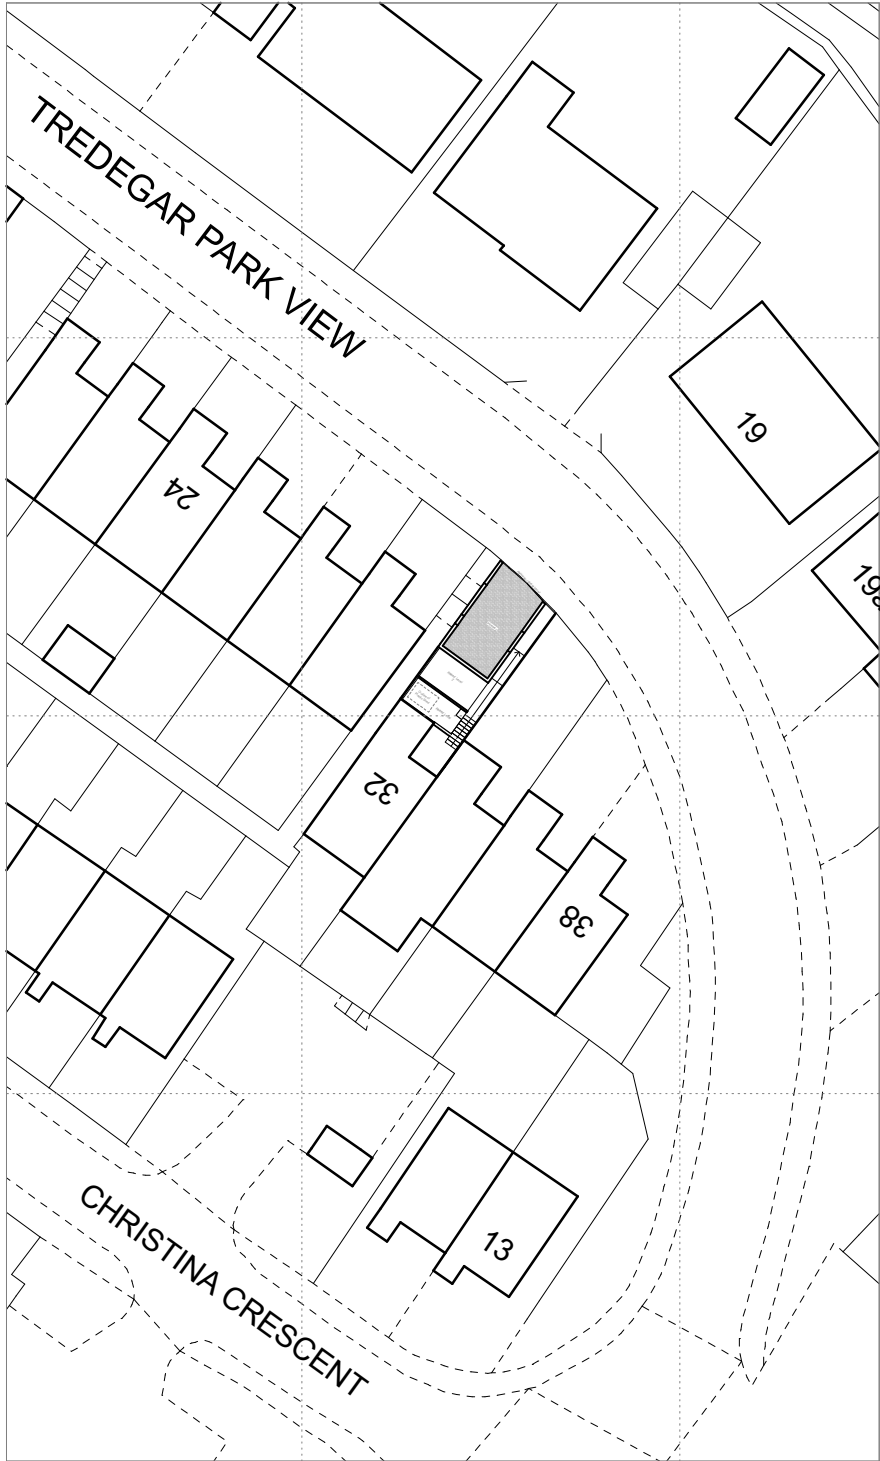

SITE PLAN @ 1:500



LOCATION PLAN @ 1:1250



SCALE 1:100



REVISIONS:

SHEET TITLE:

Site Plan and Location Plan

PROJECT DESCRIPTION:

PROJECT: As built driveway

SITE: 32 Tredegar Park View, Rogerstone, Newport NP10 9DD

CLIENT: Noel Thomas



DATE:

June 2024

SCALE:

A.S.

SHEET:

A-3