


FOR PLANNING PURPOSES ONLY

PRIOR TO COMMENCEMENT OF WORKS ON SITE AND WITH ADVANCED NOTICE,
CLIENT-CONTRACTOR TO SUBMIT APPLICATION TO WELSH WATER AND A BUILDING NOTICE
APPLICATION TO BUILDING CONTROL. NO WORKS TO COMMENCE UNTIL APPROVALS GRANTED.
FULL PARTY WALL AGREEMENT TO BE SUBMITTED BY CLIENT APPOINTED PARTY WALL SURVEYOR.

Proposed flat roof canopy. Proposed front doors and side-screen windows to be formed with lintels above.

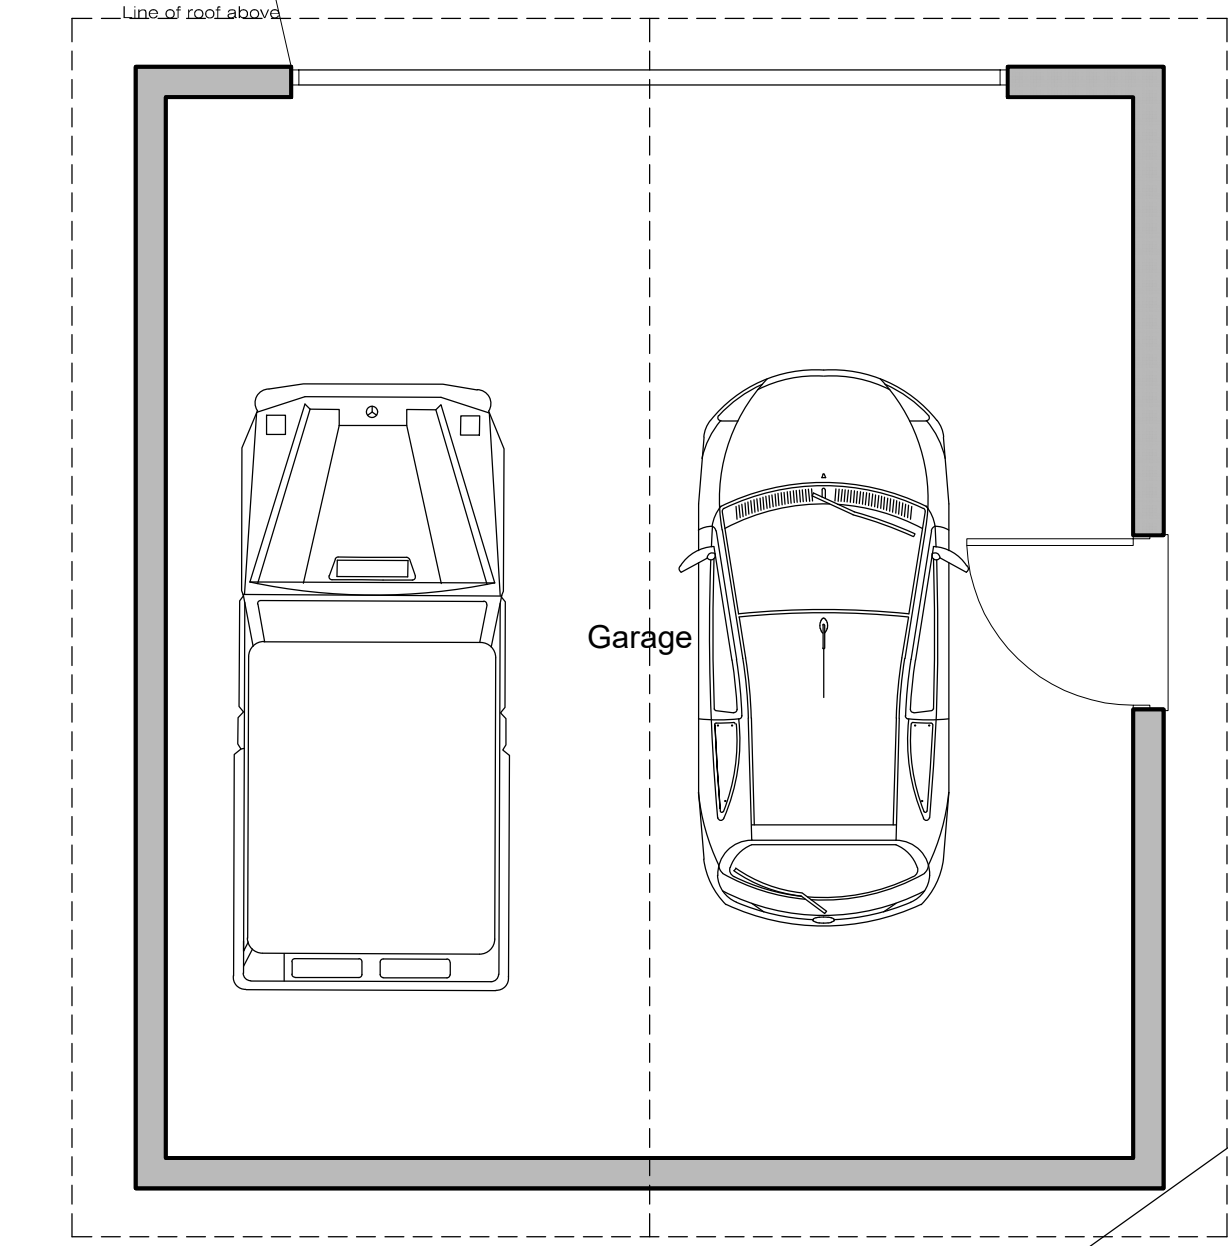

Proposed adapted stairs by specialist joiner. Clear headroom to be checked at ground floor level.

Full survey to be carried out by specialist stair manufacturer.

Proposed sliding doors with structural steel lintels above in compliance with structural engineers design and specification. Confirmation of edge beam to be confirmed by specialist supplier. Colour and material to be confirmed by client.

Rev. A By: AC Chk: SF 2025.04.23
Proposed extension reduced in size. Existing roof to remain. Strictly in compliance with client and LPA requirements.

PROPOSED GROUND FLOOR PLAN

Scale 1:50 @ A1
0 500 1000 1500 2000 2500mm
ALL DIMENSIONS INDICATED TO BE CHECKED ON SITE

NOTE : Proposal in compliance with planning approval ref 21 /0018 with additions.

Prior to commencement of works contractor to search and find existing drainage run. All works must be carried out in compliance with building control and welsh water . Full application to be submitted to welsh water. Specialist drainage design details to be provided by drainage engineer.

PROPOSED FINISHES LEGEND
Roof Finish - Slates.
External Walls - Stone & render.
Fascia and soffits in white upvc.
External doors, windows and patio doors style and colour to client's requirements.
Gutters and Downpipes - White uPVC gutters and downpipes with matching fixings.

Prior to commencement works full discussion and agreement to be made with neighbours for confirmation of intended works to be carried out. Contractor must ensure full protection is provided to boundary. Client appointed party wall surveyor to confirm if party wall notice is required to be served.

NOTE : These drawings have been prepared for planning purposes only. Full building control approval to be obtained by the client/contractor prior to commencement of works on site.
All dimensions indicated to be checked on site prior to any fabrication of materials. note all dimensions indicated taken with standard tape measure for planning purposes. Full electronic station survey to be taken for complete accuracy.

Proposed external door formed with lintels above strictly in accordance with structural engineer's design.

Prior to commencement of works contractor to search and find existing drainage run. All works must be carried out in compliance with building control and welsh water . Full application to be submitted to welsh water. Specialist drainage design details to be provided by drainage engineer.

Existing door to be removed and existing opening to be infilled.

Kitchen layout indicated diagrammatically and to be decided with client approval and to be designed by specialist contractor.

NOTE : Any proposed internal / external load bearing walls to be demolished to have support strictly in compliance with structural engineers design and specification. Full survey to be carried out to confirm load bearing walls. Please refer to structural engineers design and specification.

Proposed window formed with lintels above strictly in accordance with structural engineer's design. Position may be adjusted to suit kitchen design.


Proposed new steel beams to be installed all in compliance with structural engineers design and specification. Steel enclosed with plaster board & skim to achieve min 30 min fire resistance.

Proposed sliding doors with structural steel lintels above in compliance with structural engineers design and specification. Confirmation of edge beam to be confirmed by specialist supplier. Colour and material to be confirmed by client.


Proposed 350mm cavity wall construction to achieve latest requirements for u value in compliance with building control requirements.

NOTE : Redundant SVPs and RWP's to be redirected in compliance with drainage engineer's design.

IC's to existing septic tank. Structural / drainage engineer to confirm minimum dimension for construction / foundation to septic tank.

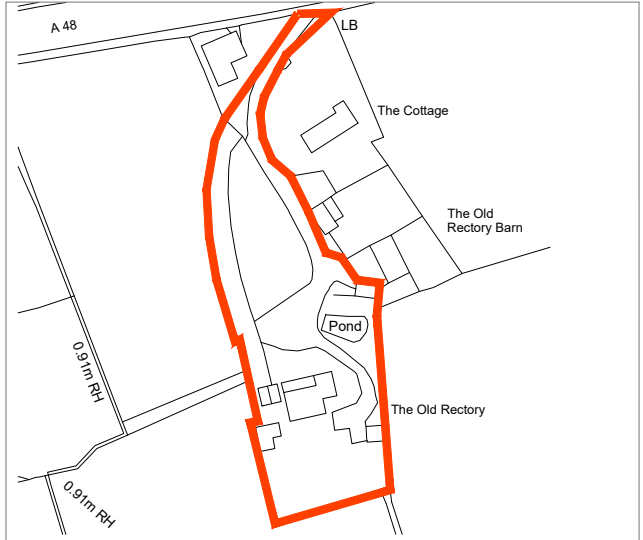

LOCATION PLAN NTS

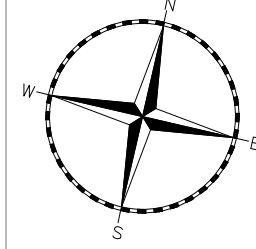

THE DRAWINGS RELATE TO THE PROPOSED EXTENSION WORKS AT THE OLD RECTORY, COEDKERNEW, NEWPORT, NP10 8TY.

FOR STRUCTURAL DETAILS PLEASE REFER TO CLIENT APPOINTED STRUCTURAL ENGINEERS DESIGN AND FULL SPECIFICATION.

THE DRAWING HAS BEEN PRODUCED FOR PLANNING PURPOSES ONLY.

CONTRACTOR MUST ENSURE A FULL BUILDING CONTROL APPLICATION IS SUBMITTED PRIOR TO COMMENCEMENT OF ANY WORKS ON SITE.

ALL DEMOLITION WORKS SUBJECT TO STRUCTURAL ENGINEERS APPROVAL AND FULL DESIGN AND SPECIFICATION.

ALL PLANNING CONDITIONS TO BE APPROVED PRIOR TO COMMENCEMENT OF RELATED WORKS.

DRAINAGE DETAILS ARE INDICATIVE ONLY. CLIENT APPOINTED SPECIALIST TO PROVIDE DESIGN AND TO BE APPROVED BY BUILDING CONTROL AND WELSH WATER - PRIOR TO INSTALLATION.

CONTRACTOR TO CHECK ALL DIMENSIONS ON SITE, BEFORE COMMENCEMENT OF ANY WORKS. ANY ANOMALIES MUST BE REPORTED. DO NOT SCALE FROM DRAWINGS.

Rev. A By: AC Chk: SF 2025.04.23
Proposed extension reduced in size. Existing roof to remain. Strictly in compliance with client and LPA requirements.

REVISION NOTE:

DRAWING STATUS:
PLANNING

CLIENT:
MR. PAUL CLATWORTHY

PROJECT:
THE OLD RECTORY, COEDKERNEW, NEWPORT, NP10 8TY

franks + toms
ARCHITECTS

DRAWING TITLE:
PROPOSED GROUND FLOOR PLAN

JOB NUMBER: 4223	BY: AC	CHK: SF	DATE: OCT 2024
DRAWING NUMBER: (23) 200	REV: A	SCALE: 1:50@ A1	

Franks and Toms Architects Limited
Office 8 St Andrews Crescent, Cardiff, CF10 3DD.
T 02920 390099 E info@franksandtoms.com
www.franksandtoms.com