


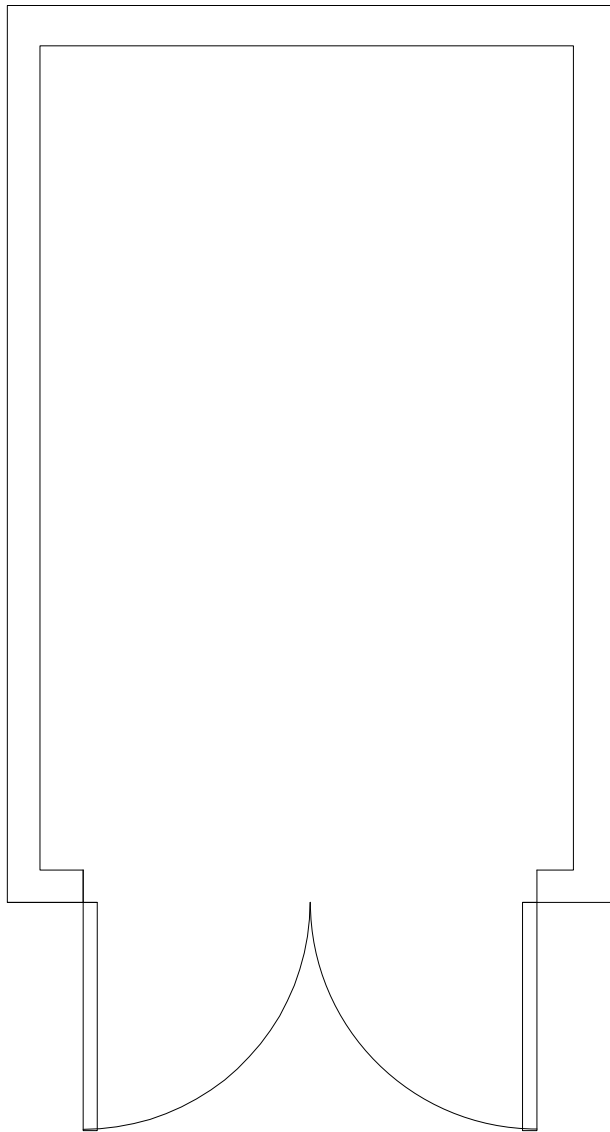
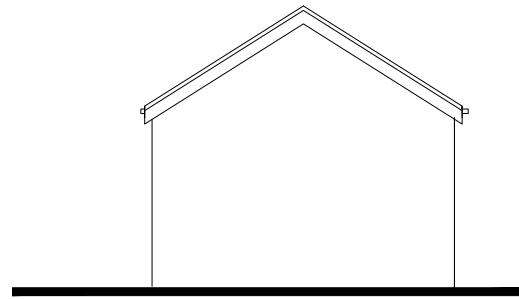


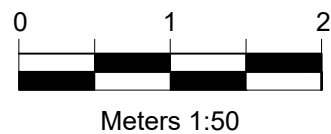


Ground Floor Plan as proposed
1:50 scale

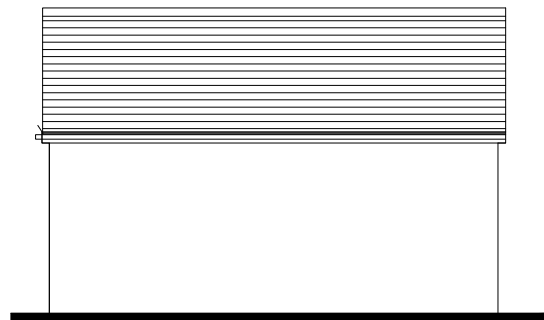


North West elevation as proposed
1:100 scale

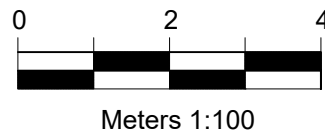

North East elevation as proposed
1:100 scale

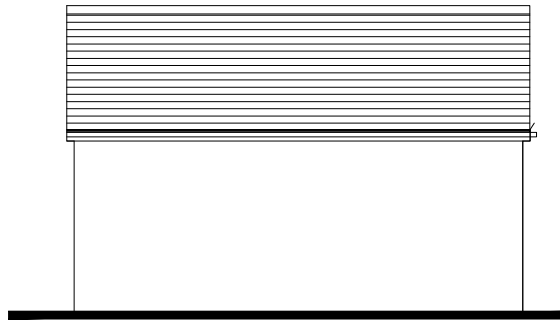

South West elevation as proposed
1:100 scale

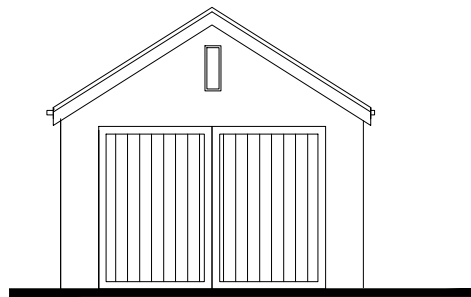

South East elevation as proposed
1:100 scale

Proposed Materials

Roof - Blue/Black cement slate

Rainwater Goods - Galvanised gutters with U-PVC circular downpipes.

Windows and doors - Timber side hung garage doors.

Walls - smooth sand cement render.

GriffithsDesign
Architectural Technologists.

Tel: 07969446621
Email: griffithsdesign@outlook.com

Client Messrs Williams

Project Rural enterprise dwelling;
Longlands Farm,
Longlands lane,
Redwick
NP26 3DX

Drawing Proposed floor plans and elevations
of garage.

Date August 2026

Scale 1:100 & 1:50 @ A3

Drawn by JG

Checked by ***

Revision .

Drawing No
[PP] 07