


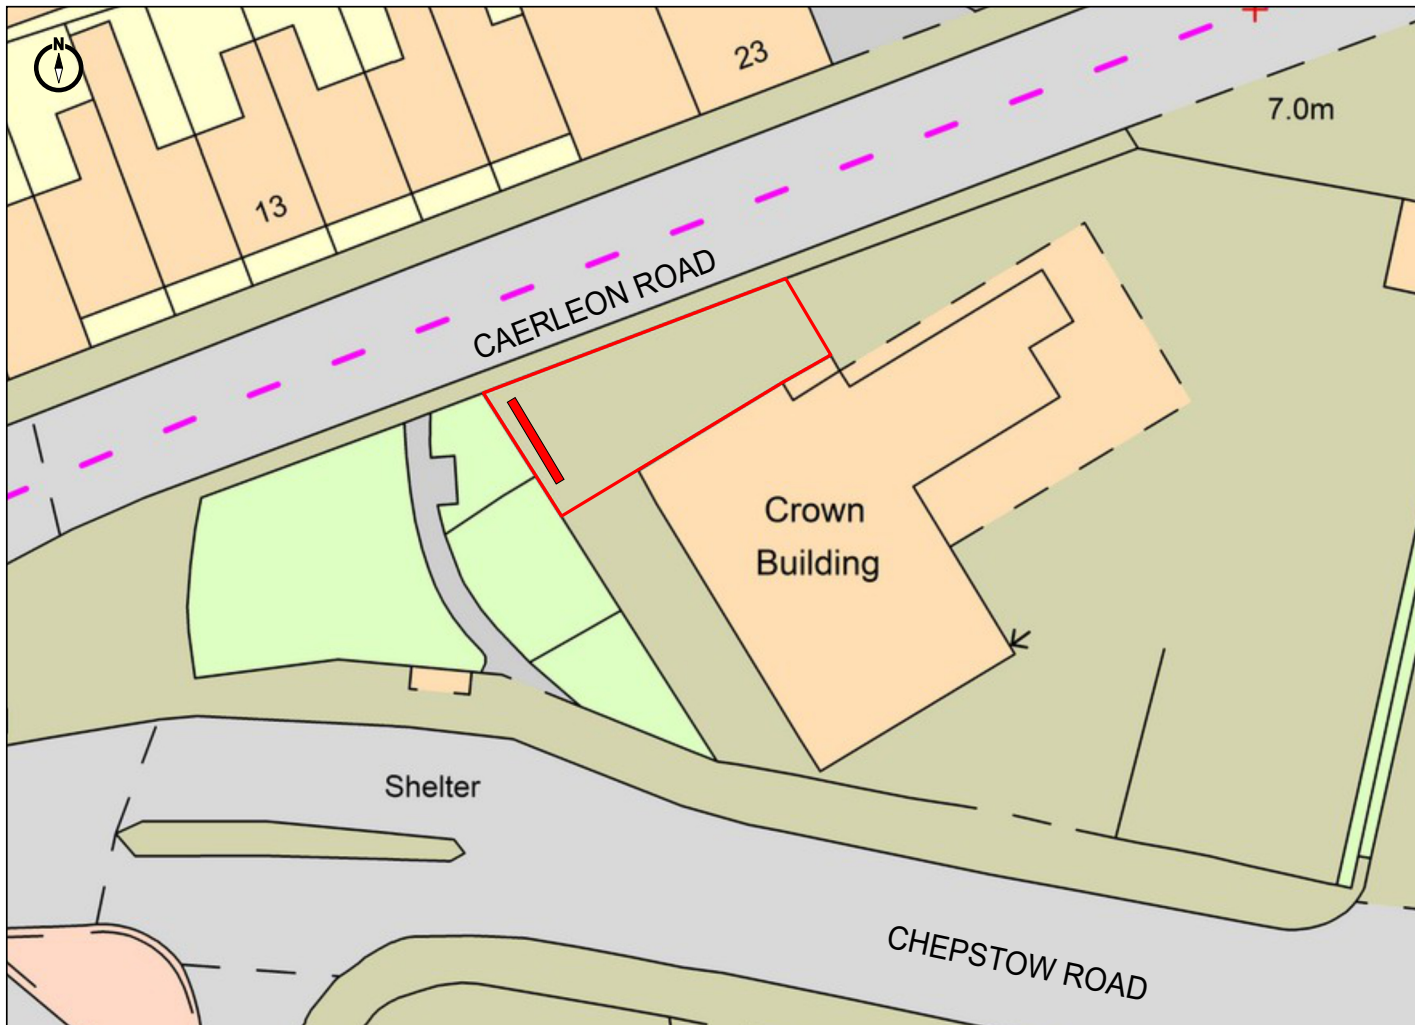

 Proposed LED 48 display

 Site Location

Site:	Title:	Date:	Dwg. No:	Rev:	Scale: 1:500@A4
Crown Building, 11 Chepstow Road, Newport NP19 8AL	Site Plan	08/08/2025	PY4880/002		