


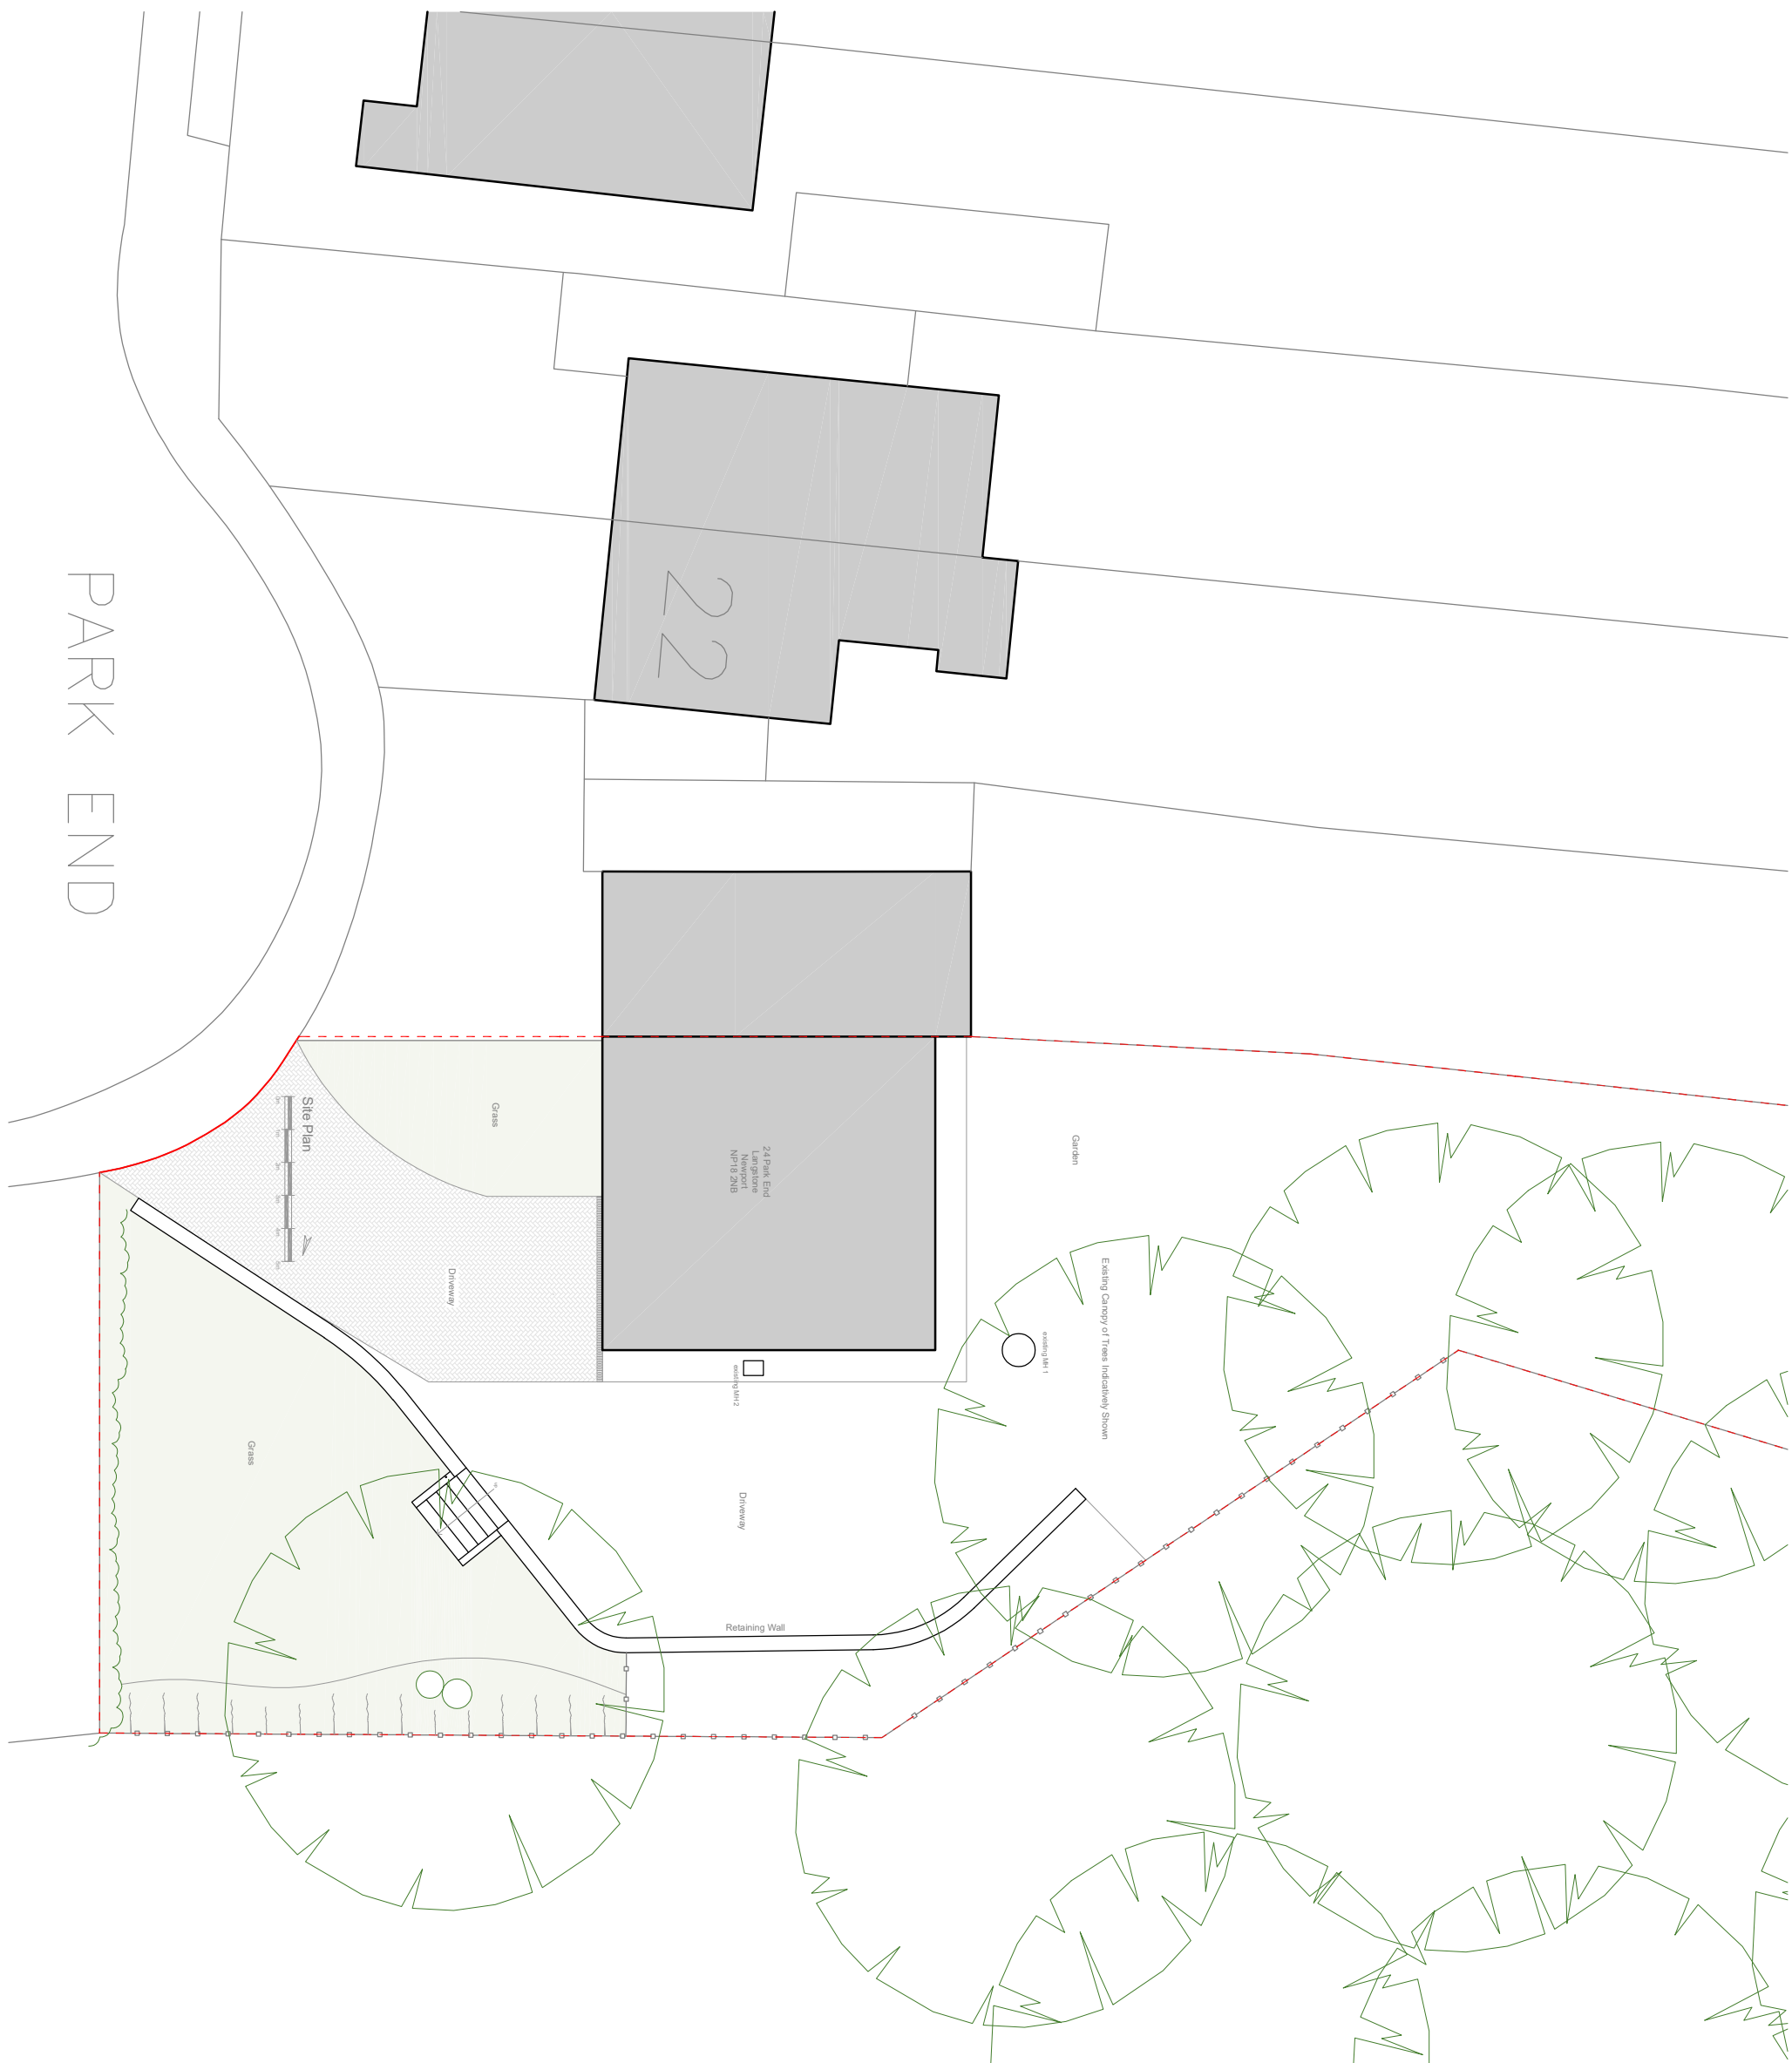

REVISIONS	1	
	1	
	1	

Number **R961-01 A3**

NOTES:
DRAWINGS HAVE BEEN PRODUCED FOR PLANNING AND BUILDING REGULATIONS PURPOSES ONLY. THE CONSTRUCTION (DESIGN AND MANAGEMENT) REGULATIONS 2015 (CDM) IS THE RESPONSIBILITY OF THE CLIENT/ CONTRACTOR UNLESS OTHERWISE AGREED IN WRITING.

**SUITE 2.3, THE ESTATES OFFICE, 25-26
GOLD TOPS, NEWPORT, NP20 4PG**

PHONE: 01633 744144

EMAIL: admin@ra-architects.co.uk

Richard Andrews Architects Ltd.
Registered in England & Wales No 8274171.
Registered Office: Companies House, Crown Way, Cardiff, CF4 3UZ

www.ra-architects.co.uk

24 Park End
Langstone
Newport
NP18 2NB

Existing Site Plan

number	R 961-01			A3
Docile	Date	Drawn	Checked	
2200	08/2025	AM	LS	