

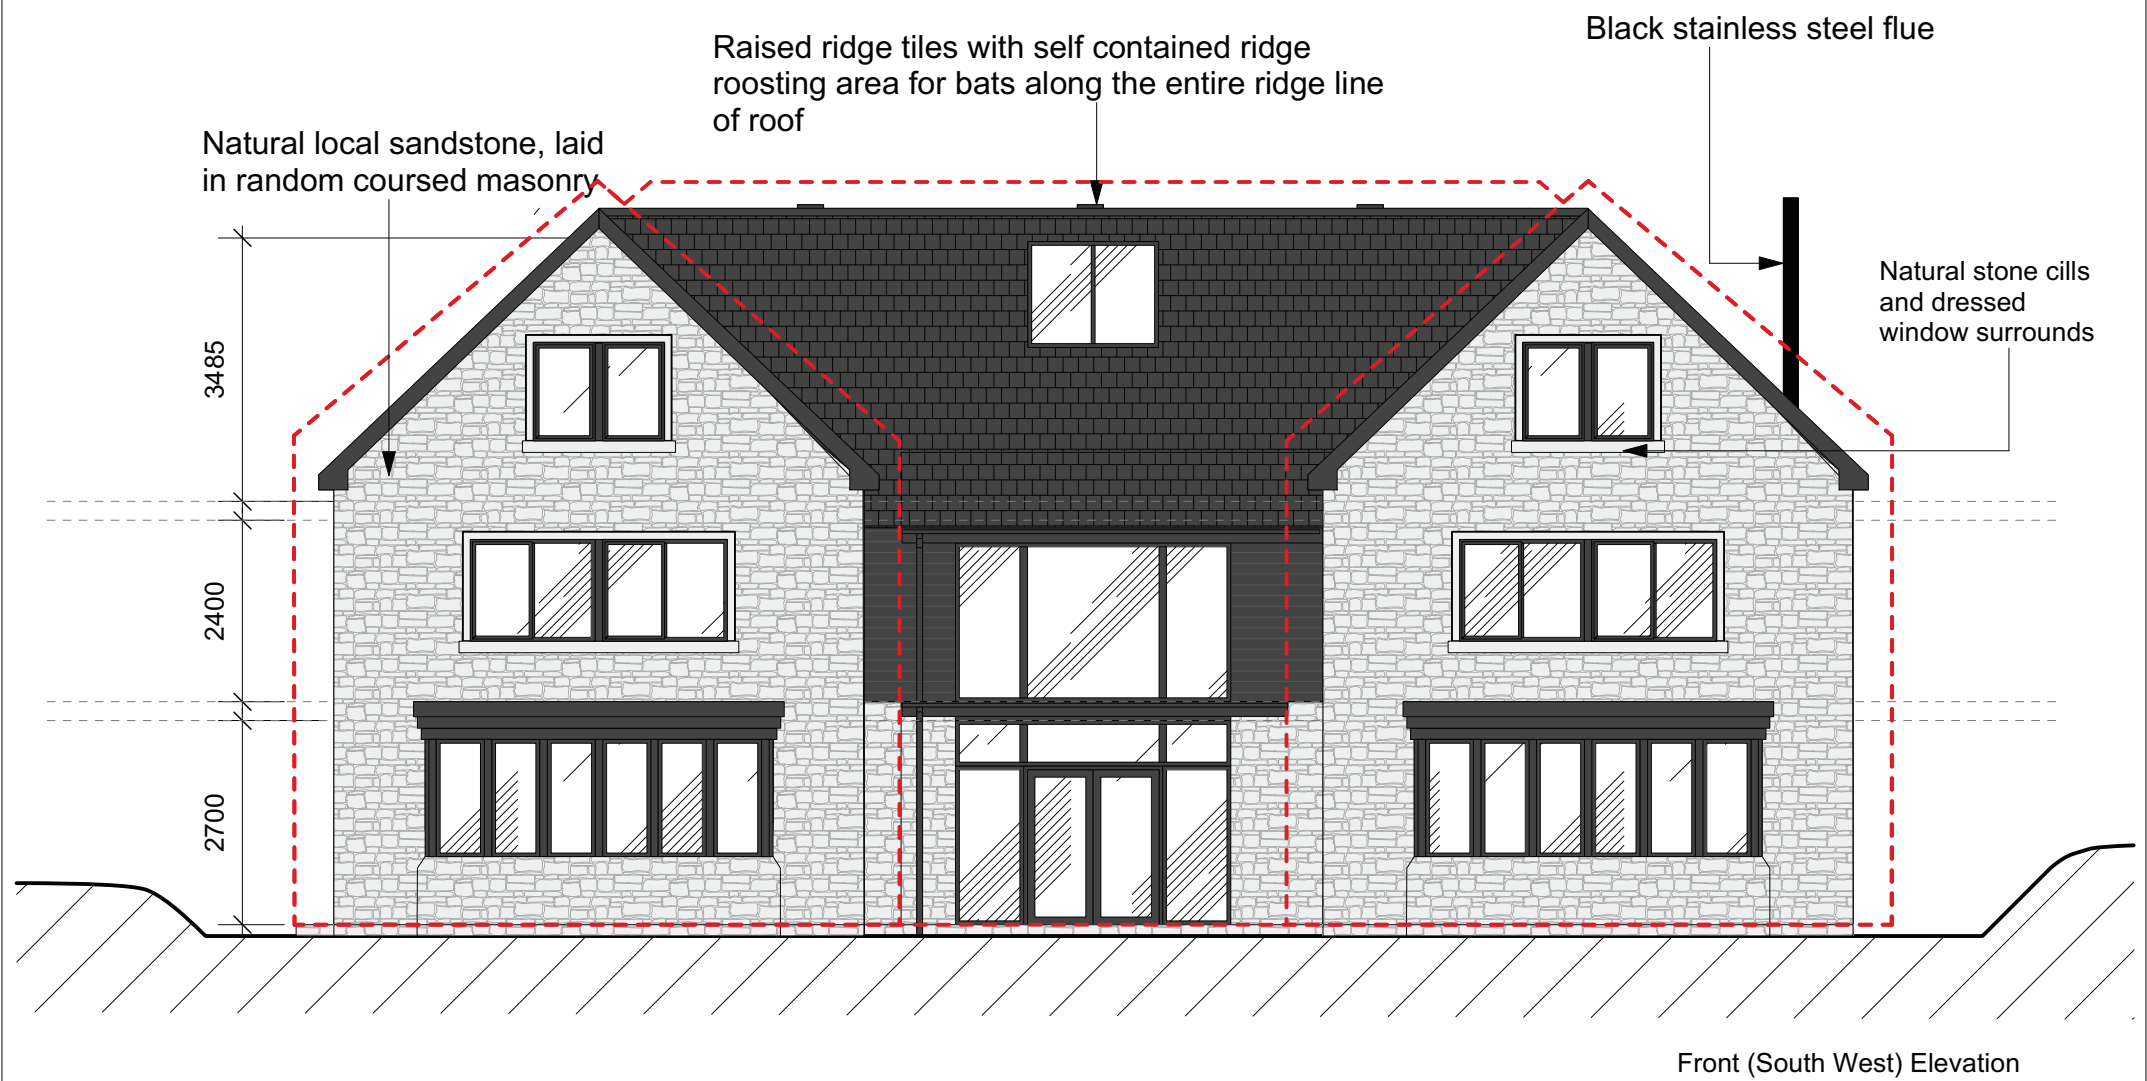


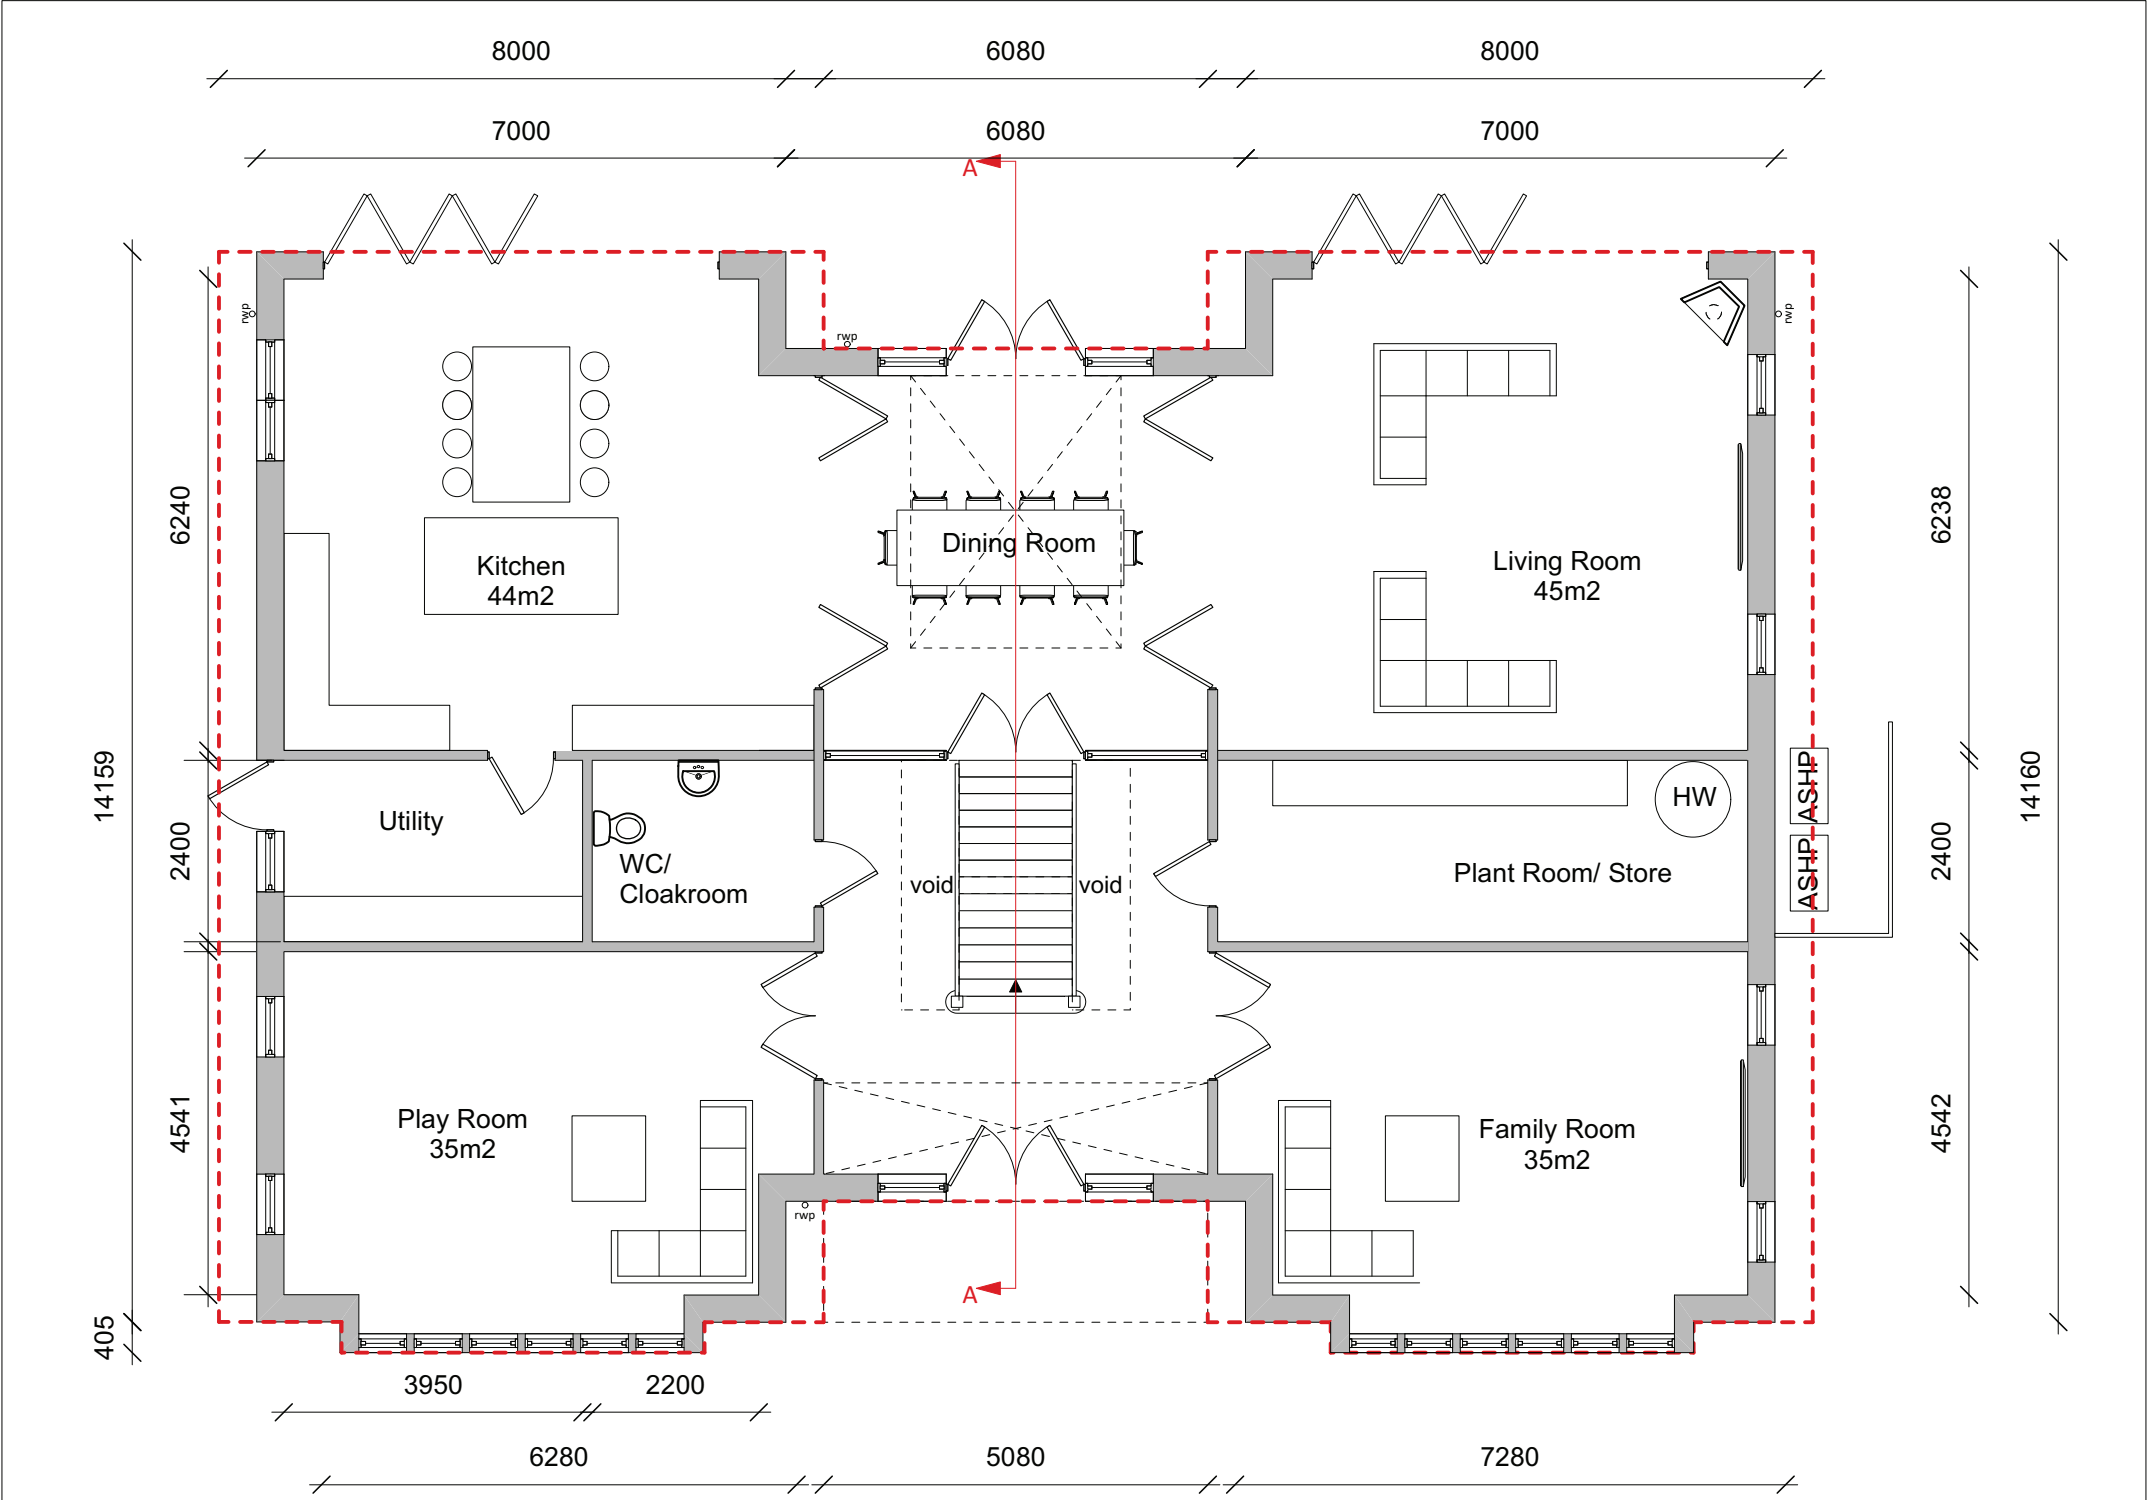

Front (South West) Elevation

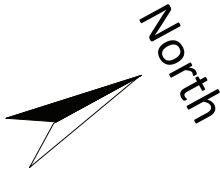

 Skerryvore Designs Ltd skerryvoredesigns.co.uk Phone 01633 897922 Mobile 07816 934352 contact@skerryvoredesigns.co.uk	JOB TITLE Plough House Druidstone Road	DRAWING TITLE Ground Floor plan/ Front Elevation	DRAWING No. SD1118-20E
			SCALE 1:100 @ A3
			DATE June 2026