


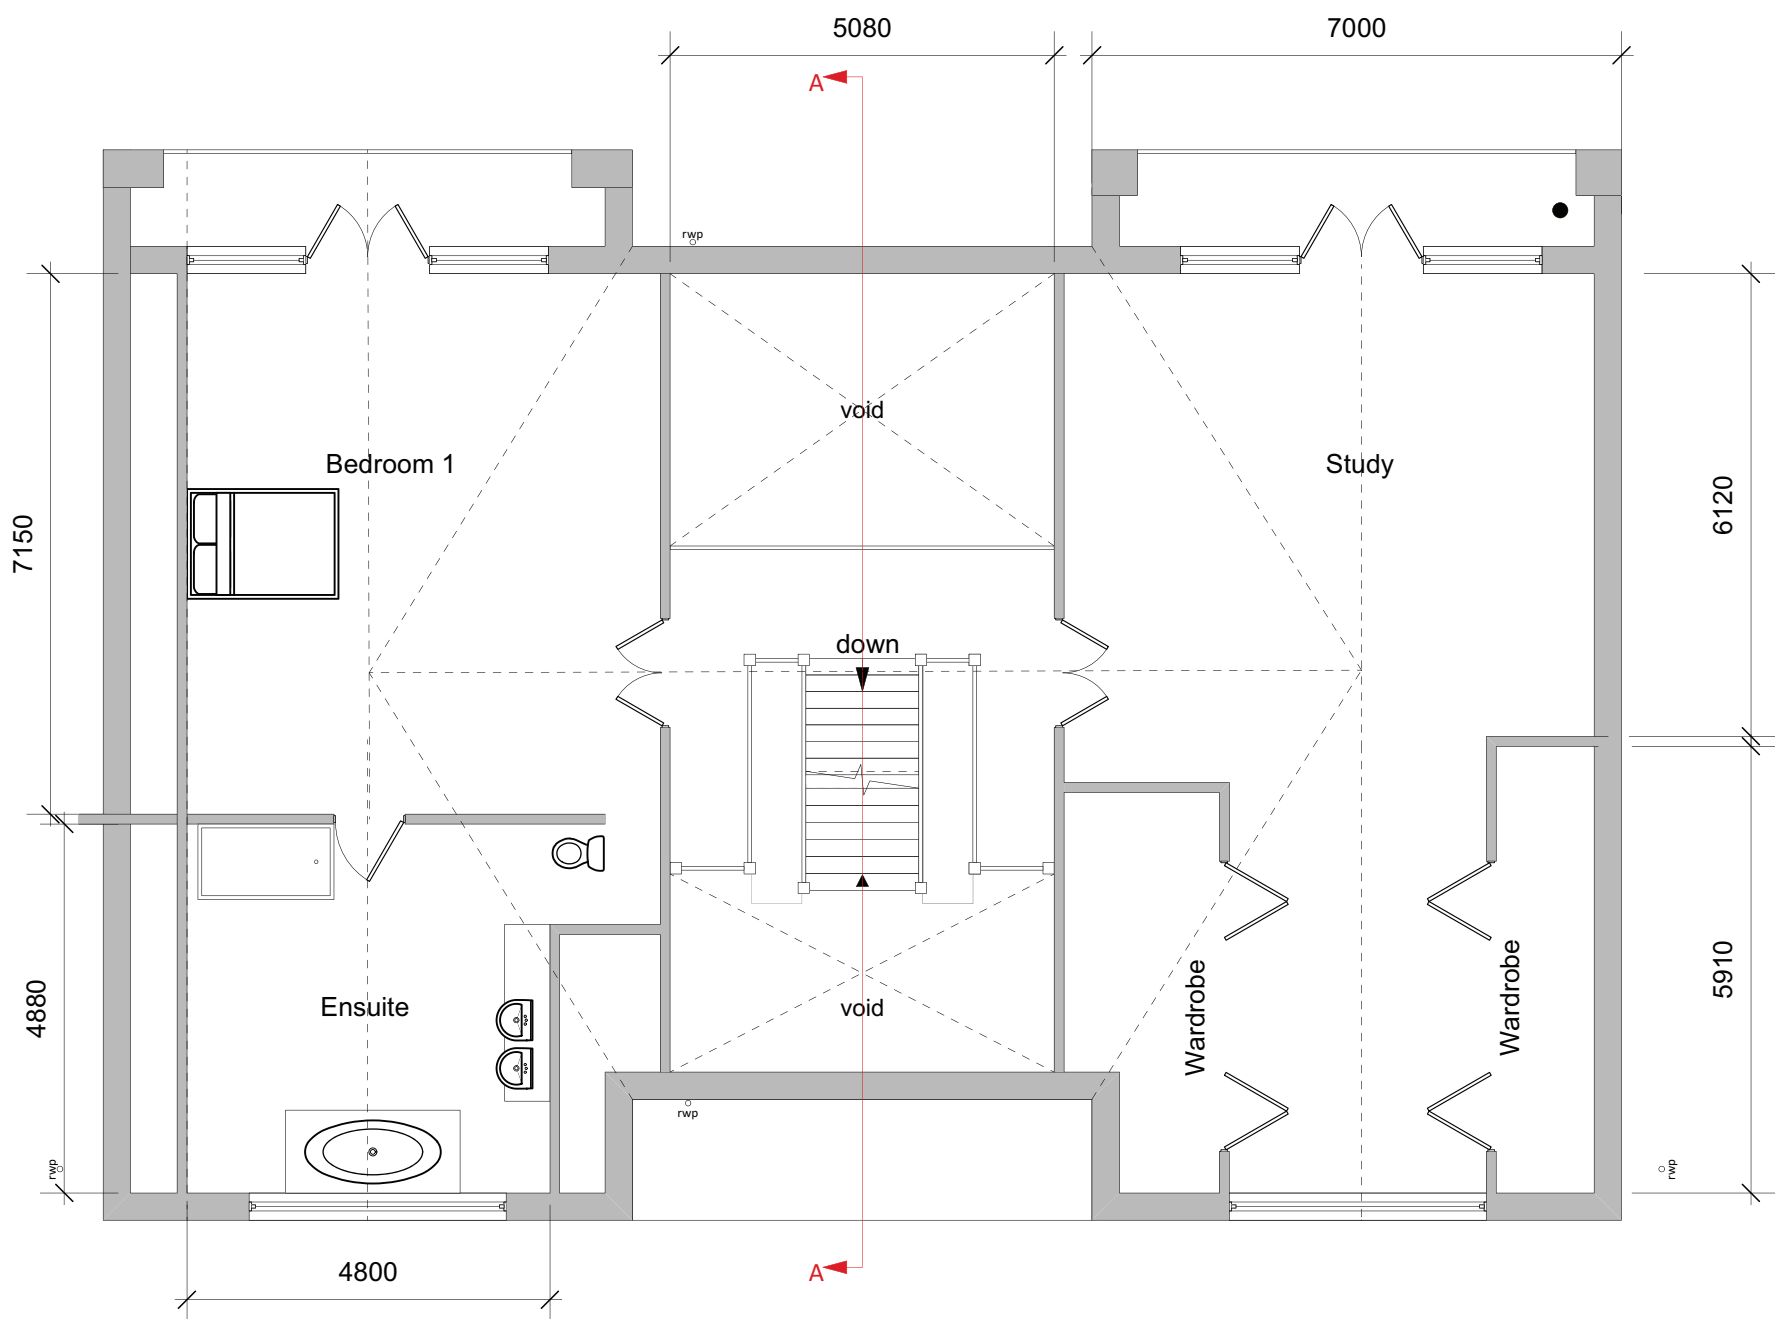


Anthracite Marley Modern
concrete interlocking roof tiles

Vivaro Pro WoodStone
Sparrow Nest Box, built
integral into new blockwork

Low-E, solar control double glazing with
~40-60% Visible Light Transmission (VLT)
to reduce light spill and minimise impact on
surrounding ecological areas.



Rear (North West) Elevation

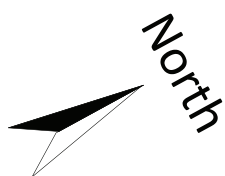



Skerryvore Designs Ltd
skerryvoredesigns.co.uk

Phone **01633 897922**
Mobile **07816 934352**
contact@skerryvoredesigns.co.uk

JOB

TITLE Plough House
Druidstone Road

DRAWING

TITLE Attic plan/
Rear Elevation

DRAWING No. SD1118-22E

SCALE 1:100 @ A3

DATE June 2026