



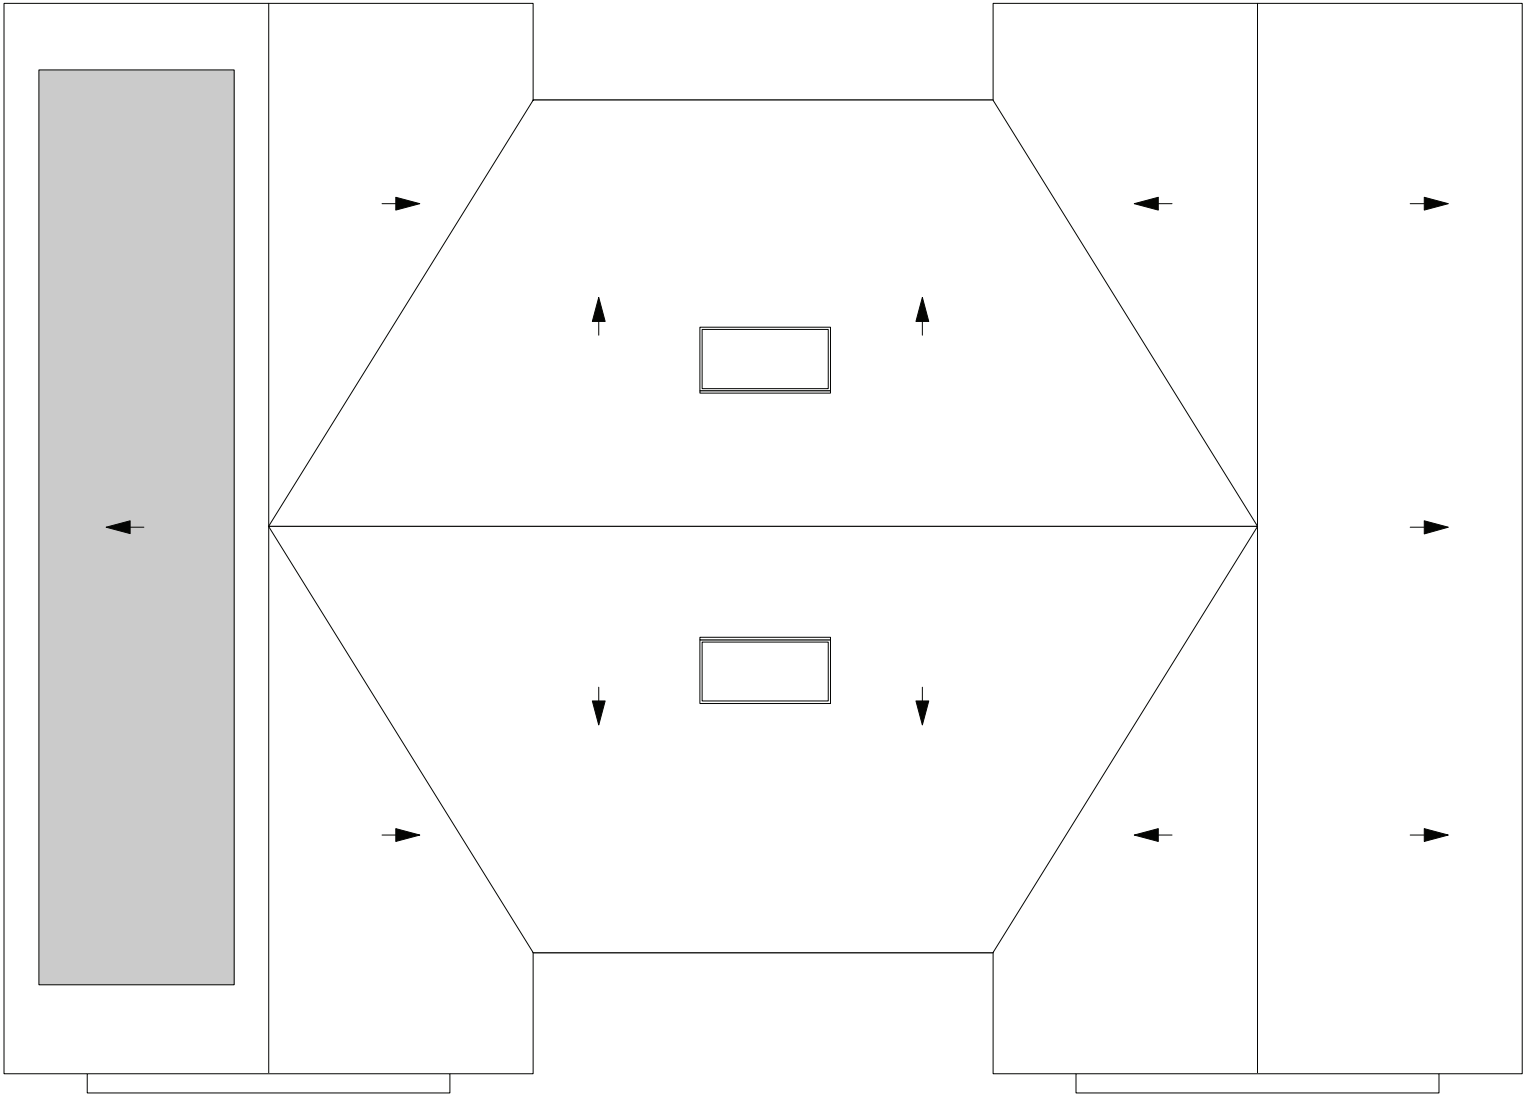

Roof Plan

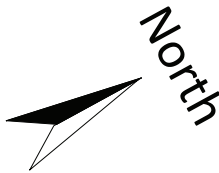



Skerryvore Designs Ltd

skerryvoredesigns.co.uk

Phone **01633 897922**

Mobile **07816 934352**

contact@skerryvoredesigns.co.uk

JOB

TITLE

Plough House

Druidstone Road

DRAWING

TITLE

Roof Plan

DRAWING No.

SD1118-24C

SCALE

1:100 @ A3

DATE

June 2026