



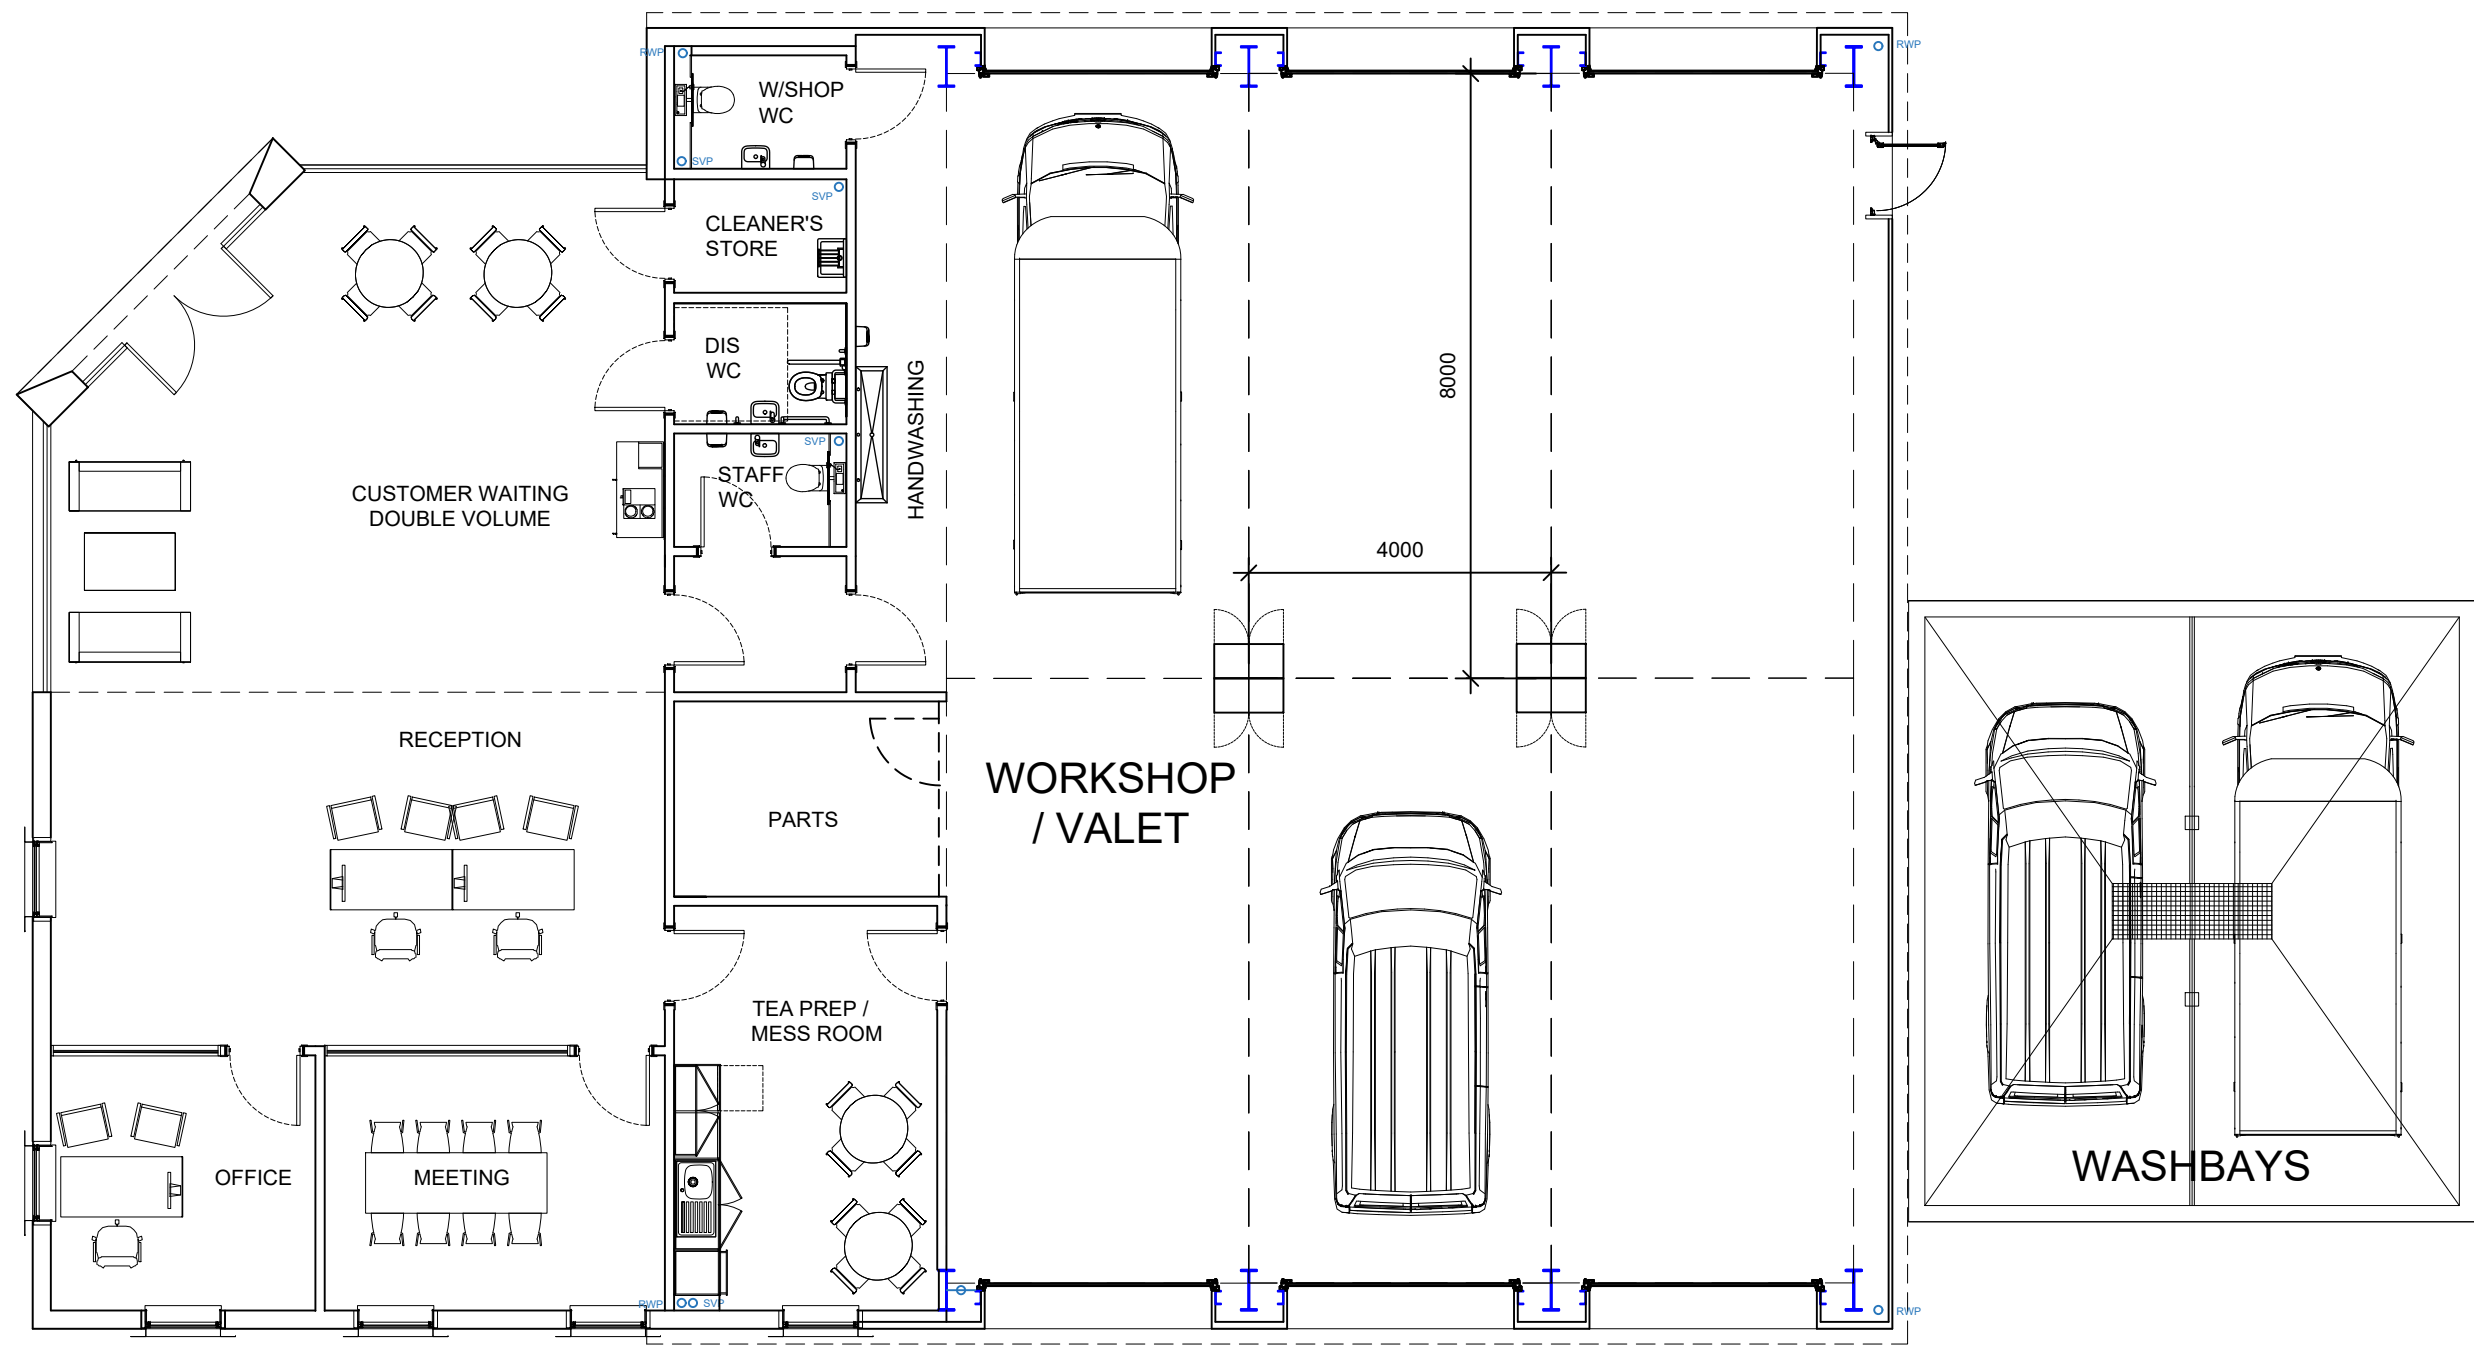

PLAN

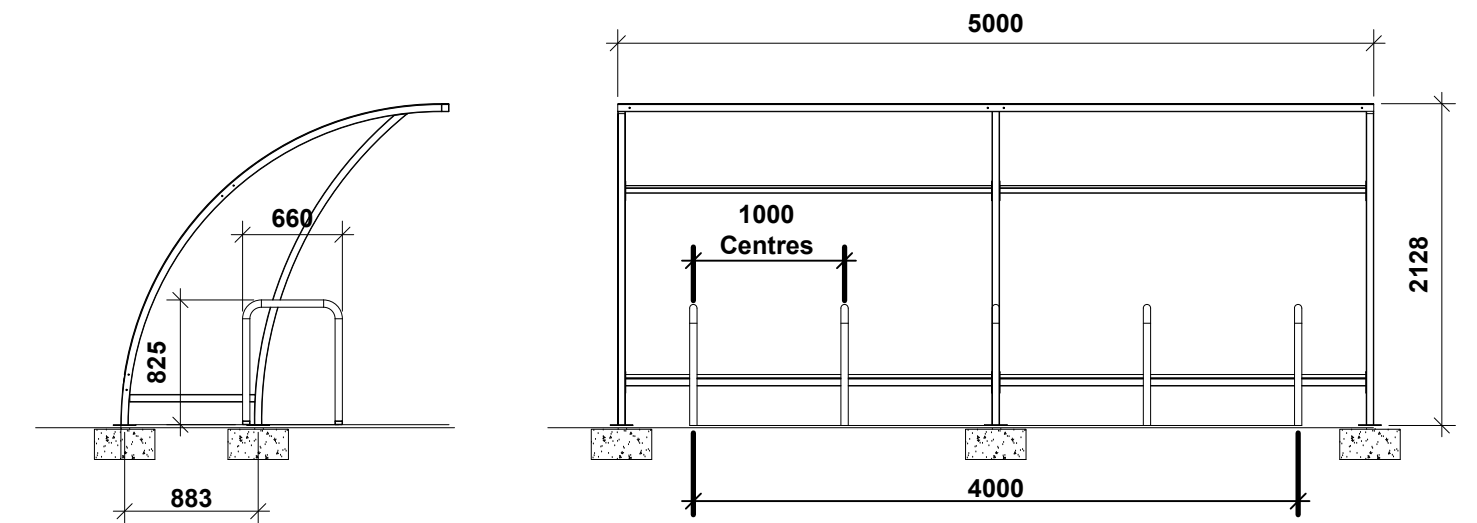

WAVEBICYCLE SHELTER WITH SHEFFIELD HOOPS




DAYS ENTRANCE PORTAL IN SIGNAL BLUE




SILVER CLADDING PANEL



GREY CLADDING PANEL

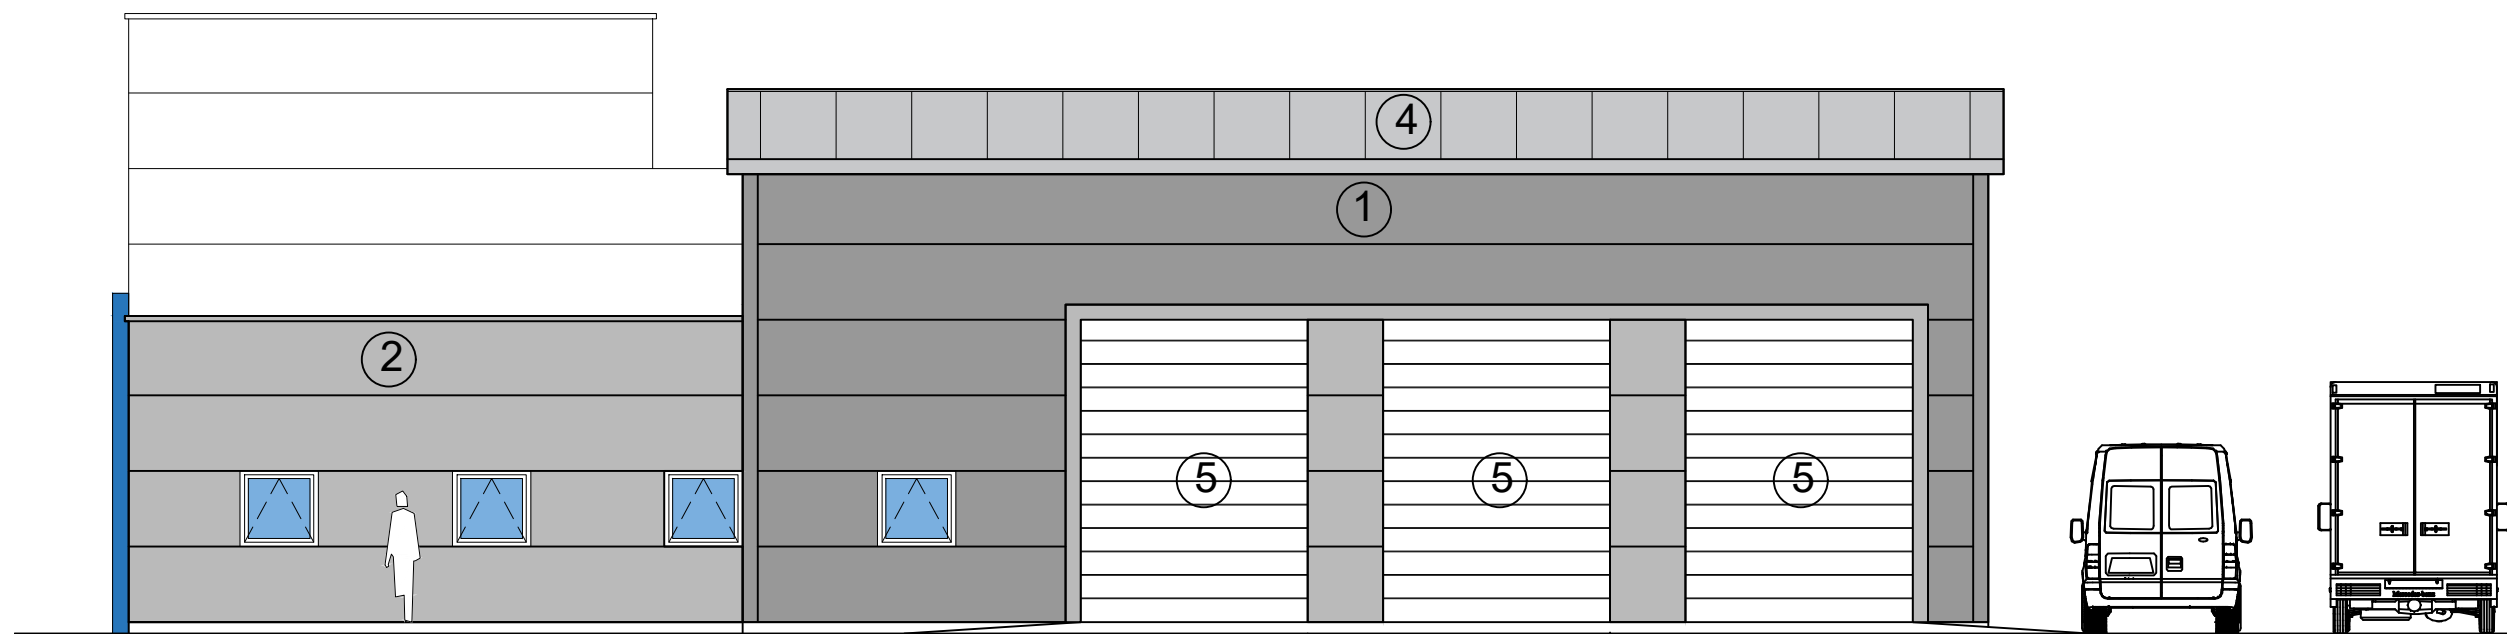


SOUTH ELEVATION
COMPOUND SIDE

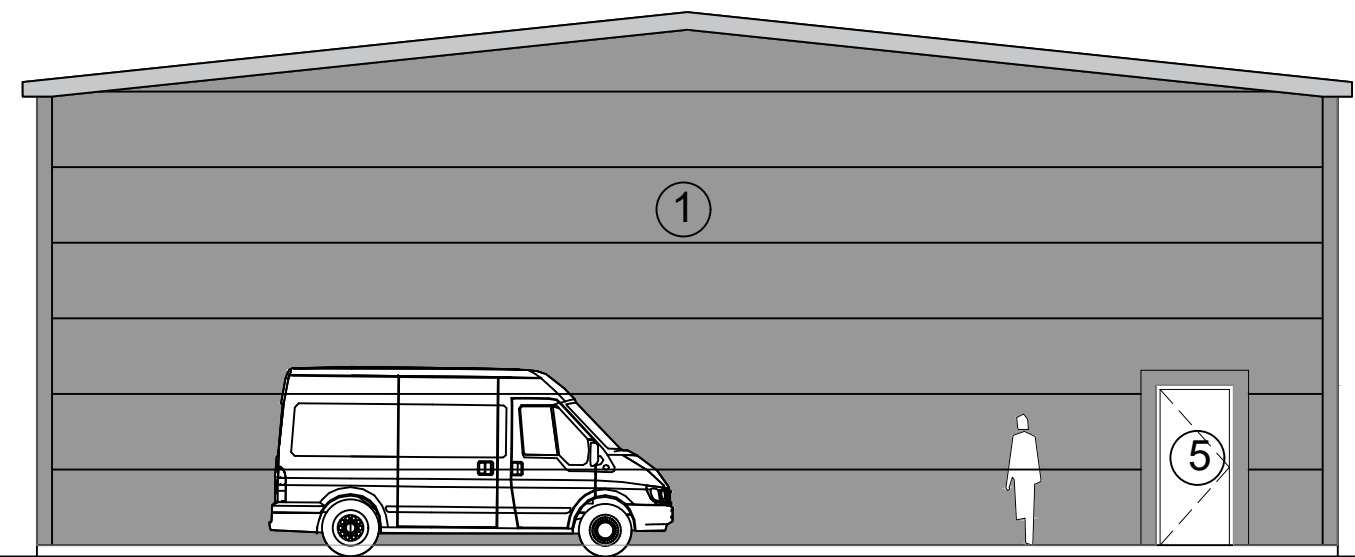

EAST ELEVATION
REAR


- 1 COMPOSITE CLADDING
MICRORIB FINISH - SILVER RAL 9006
- 2 COMPOSITE CLADDING
MICRORIB FINISH - ANTRACITE GREY RAL 7016
- 3 RAINSCREEN CLADDING
SIGNAL BLUE RAL 5005
- 4 ROOF CLADDING
GOOSEWING GREY RAL 7035
- 5 PEDESTRIAN/VEHICLE DOORS
ANTRACITE GREY RAL 7016

WINDOW/CURTAIN WALLING FRAMES
ANTRACITE GREY RAL 7016

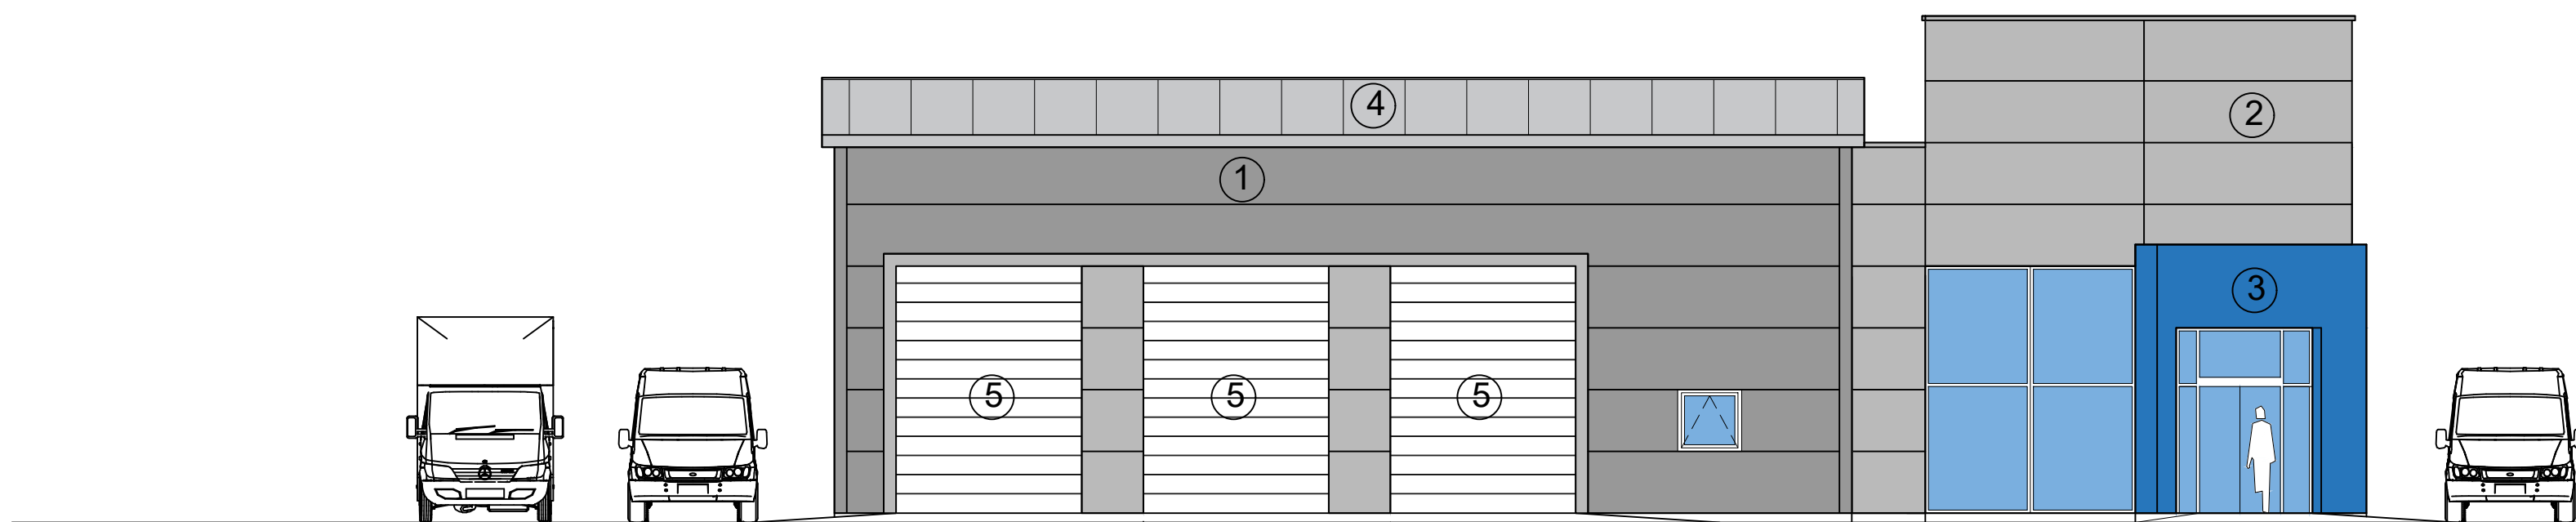

NORTH ELEVATION
CUSTOMER FACING

NORTH ELEVATION
CUSTOMER FACING

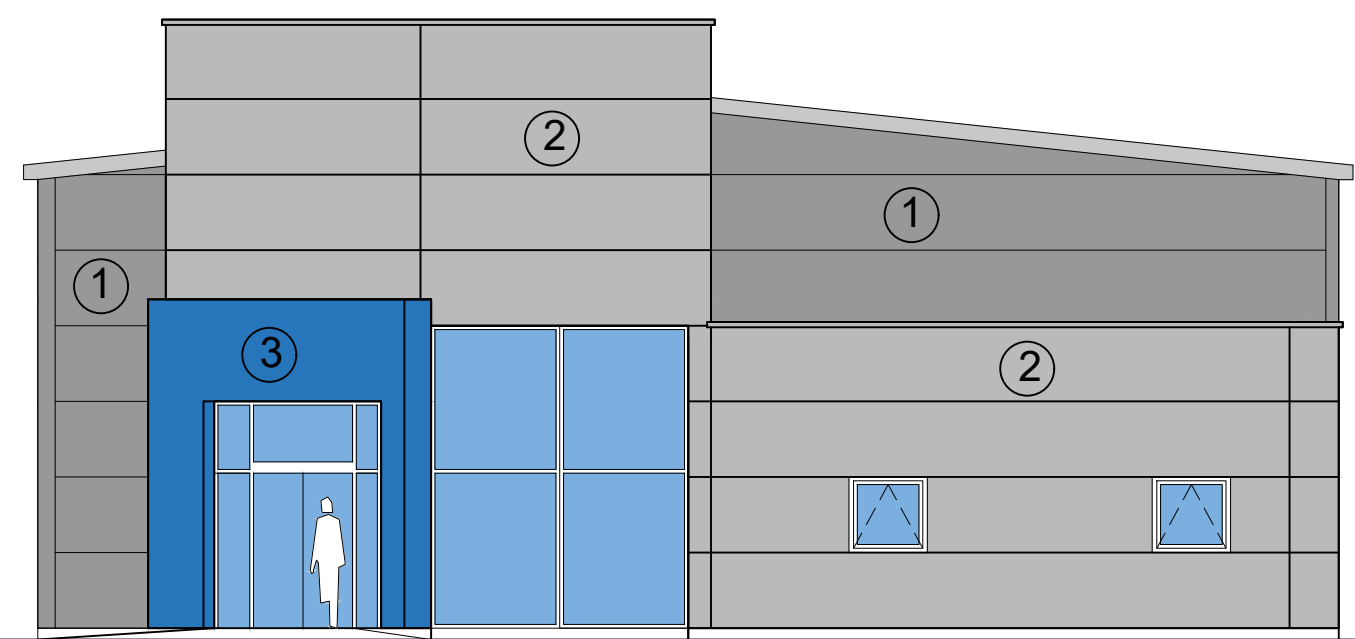

WEST ELEVATION
CUSTOMER FACING

PLANNING

E	Images added	NC	09/25
D	Cladding materials added, bicycle store added	NC	08/25
C	Valet bays reduced	NC	11/24
B	Cladding amended to suit planning, SWP's and RWVP's added	NC	10/24
A	Windows added, wash canopy omitted	NC	05/24
Rev	Description	By	Date

OLA
Opfer Logan Architects

130 Cubie Street / Glasgow / G40 2AF / Scotland
t: (0141) 332 9300 f: (0141) 342 2299 e: info@olarchitects.com

Client	DAYS RENTAL
Project	NEWPORT LEISURE RETAIL PARK
Title	BUILDING PLAN & ELEVATIONS AS PROPOSED
Project No.	22424
Scale	1:100
Drawing No.	SK-P-01
Date	MAY 2024
Drawn By	NC
Checked by	JO

COPYRIGHT OF DESIGN & DRAWING RESERVED
Unauthorised copying, distribution or receipt of this drawing without the written consent of OLA Ltd may constitute an infringement of copyright. If in doubt please contact OLA Ltd.

