


NORTH ELEVATION

Green Roof
Wallbarn M-Tray® Sedum Green Roof Module

White UPVC insulated window and door frames with double glazed clear sealed units.

Timber Cladding to Steel Container
Horizontal Feather Edge (VFE1) British Larch 150mm wide available from Vaster Timber (or similar approved), The Sawmills, Studley, Calne, Wiltshire SN11 9NH. Tel: +44 (0)1249 813 173 stainless steel ring shank nails 40mm long.

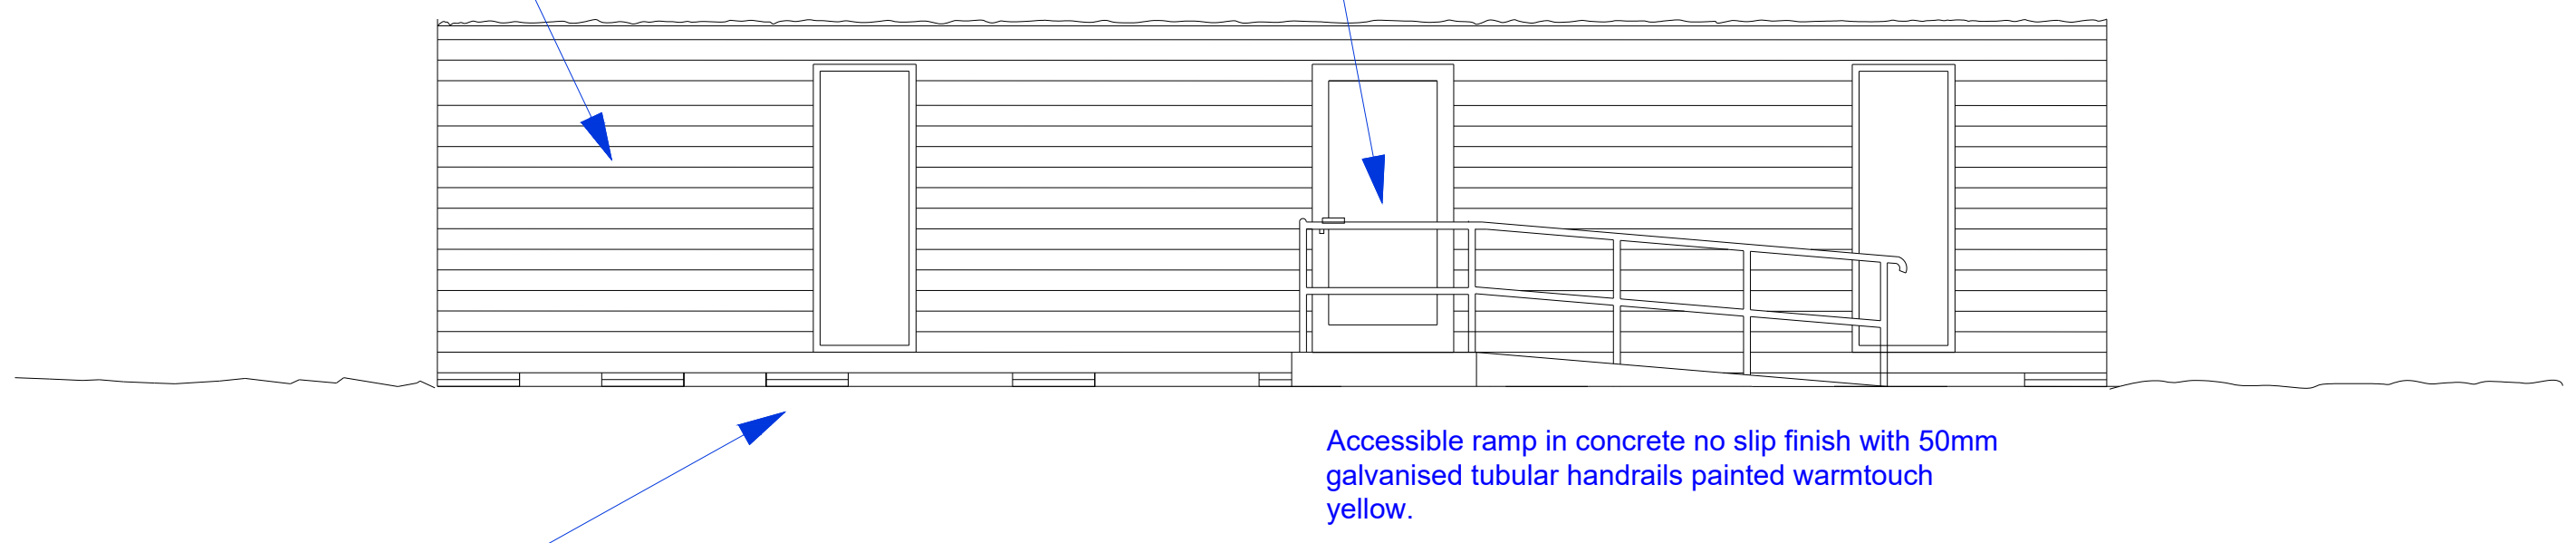

Unit supported on pads: 600x 600mm concrete paving slabs 50mm thick. Lay on prepared ground and bedded in sand/cement 100mm high. Spacing at 1200mm between pads.

Accessible ramp in concrete no slip finish with 50mm galvanised tubular handrails painted warmtouch yellow.

St Stephen & Holy Trinity Church Newport, Adeline Street, Pillgwenlly, Newport. NP20 2HA

Proposed Community Outreach Works Office.

Drawing: Proposed Container External Finish - North Elevation

Drawing No: 03

Scale: 1:50 @A3

Date: 13.09.25