


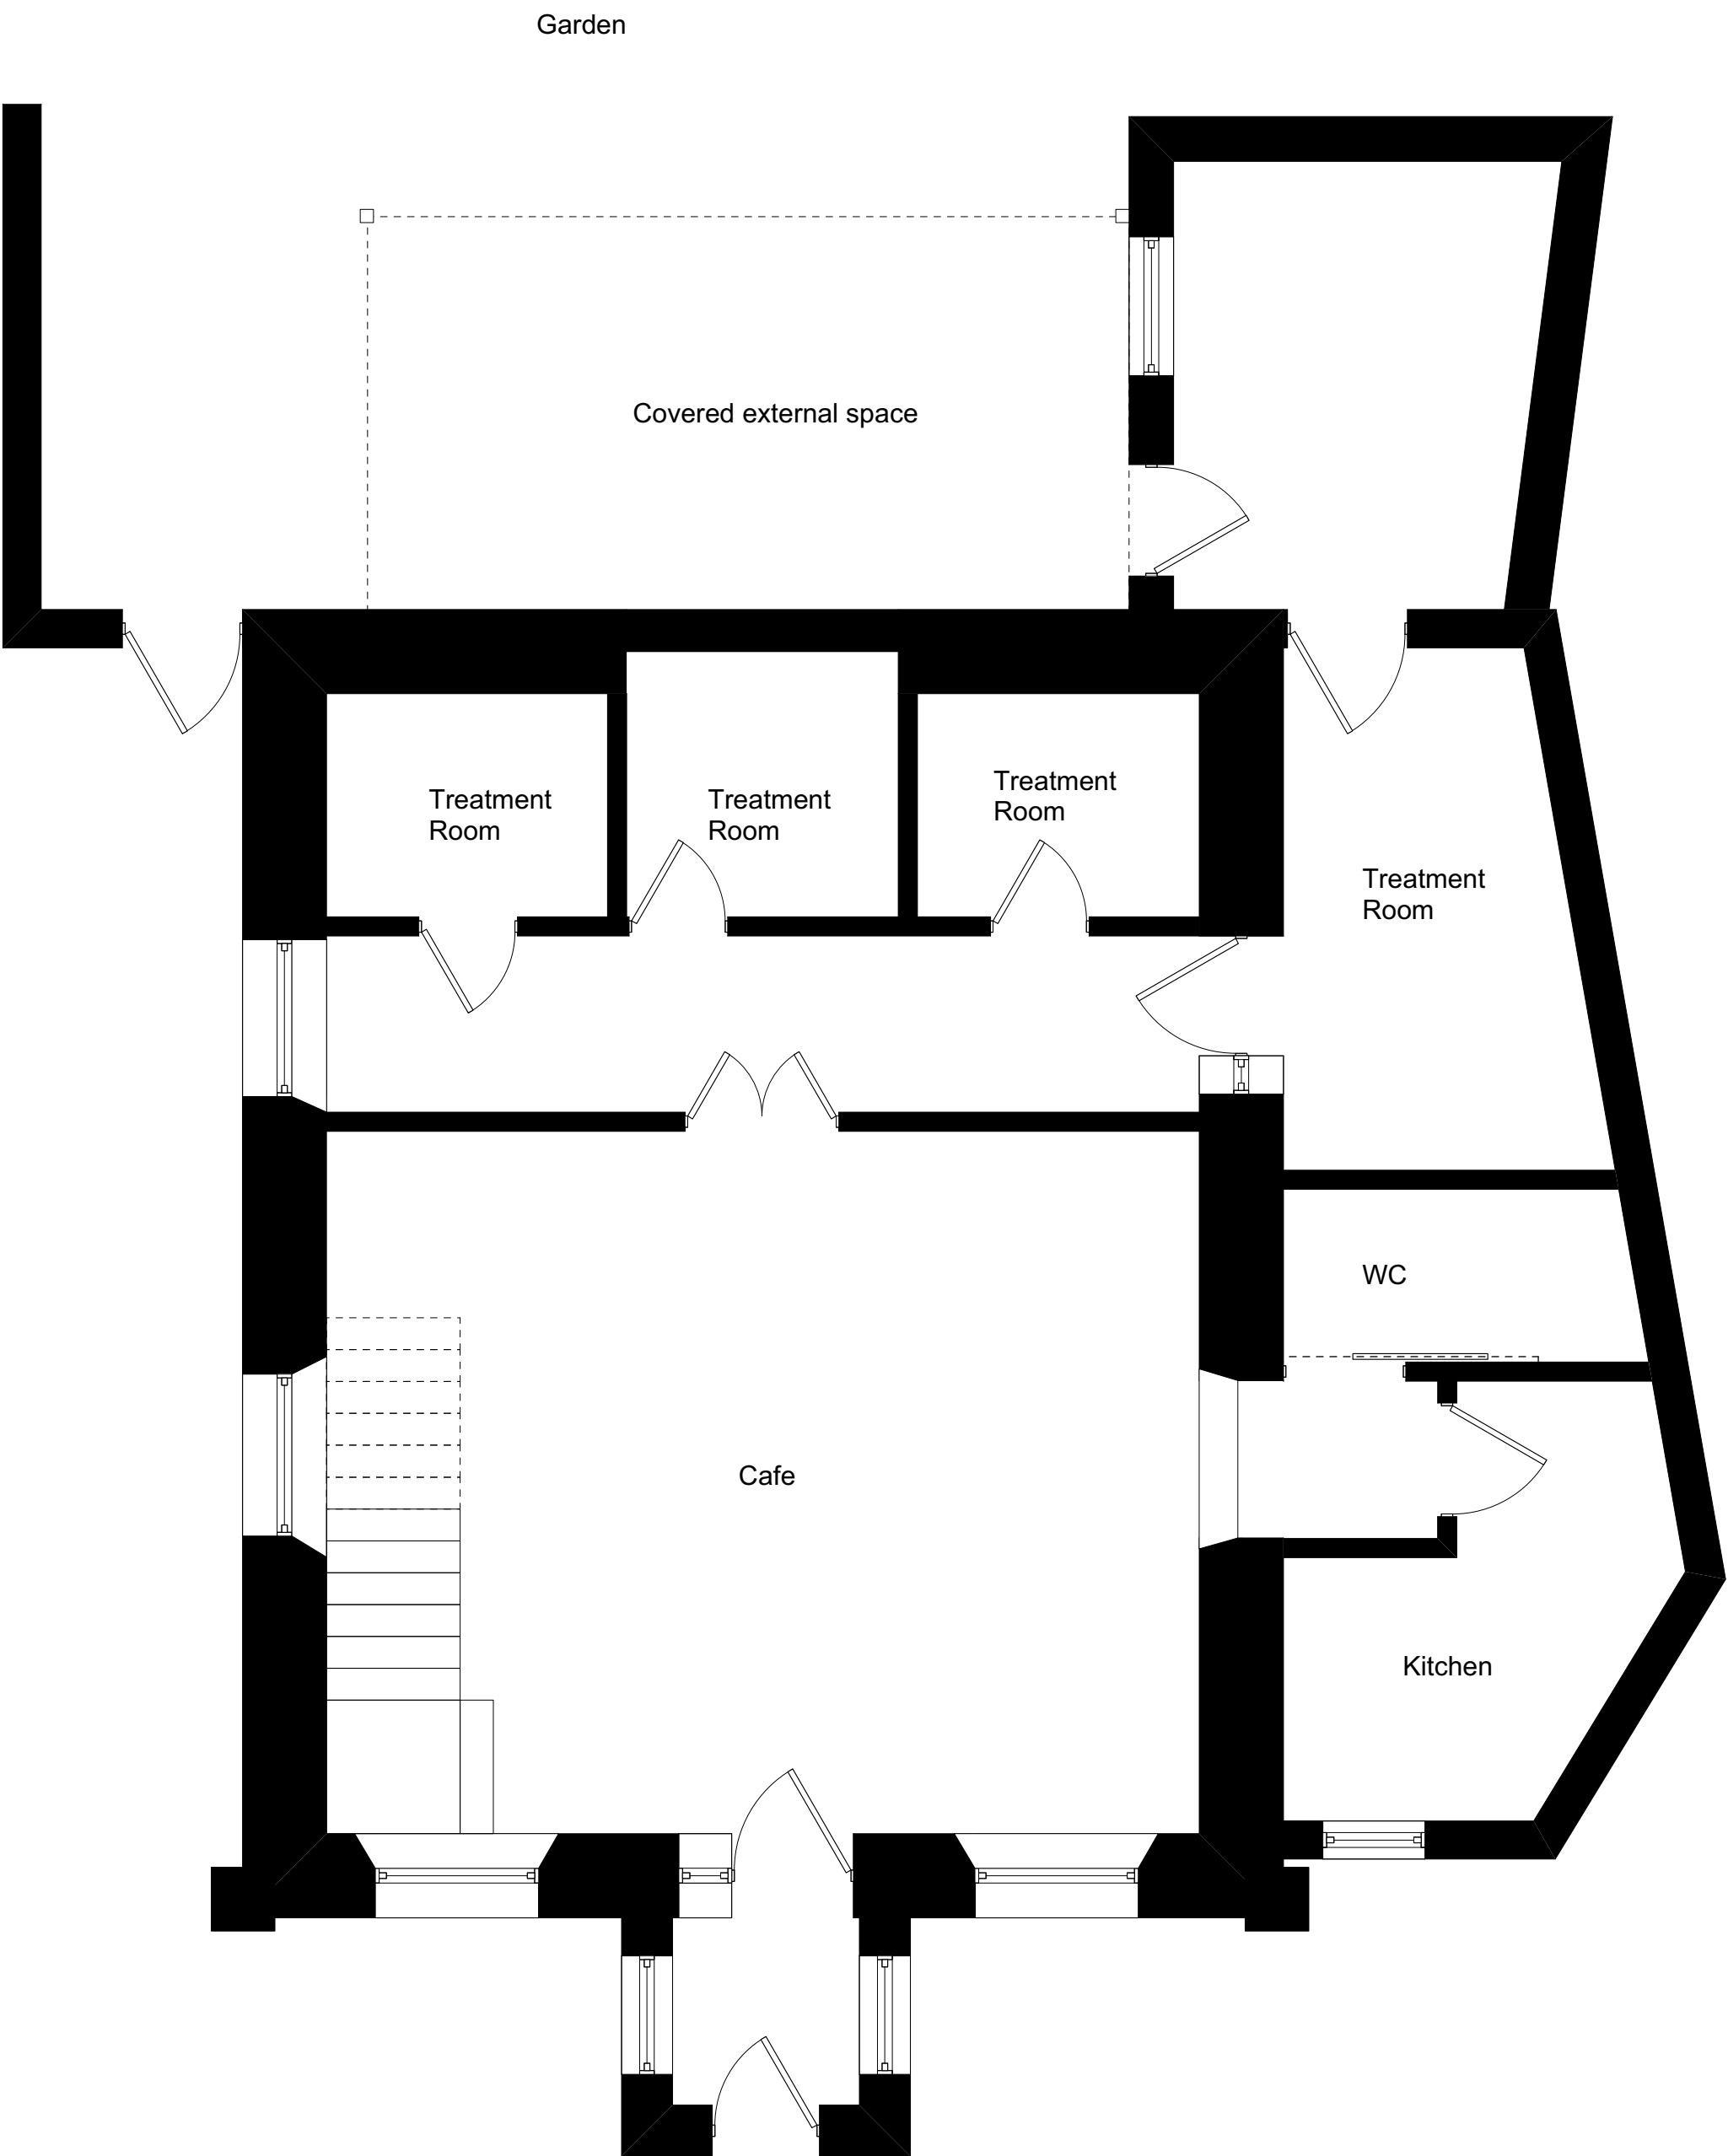



Skerryvore Designs Ltd
skerryvoredesigns.co.uk

Phone **01633 897922**
Mobile **07816 934352**
contact@skerryvoredesigns.co.uk

JOB
TITLE Former Methodist Church
Church Street
Caerleon
Newport
NP18 1AW

DRAWING
TITLE Existing Ground
Floor plan

DRAWING No.	SD1126-01
SCALE	1:50 @ A3
DATE	Aug 2025