



This drawing must not be scaled, figured dimensions, levels etc. only are to be used.
Any inaccuracies etc. must be notified to the architect.
Detail drawings and larger scale drawings take precedence over smaller scale drawings.
All survey drawings are a record only, a report on the structural integrity of the property shall not be deemed to have been included in such surveys.


This drawing is copyright.

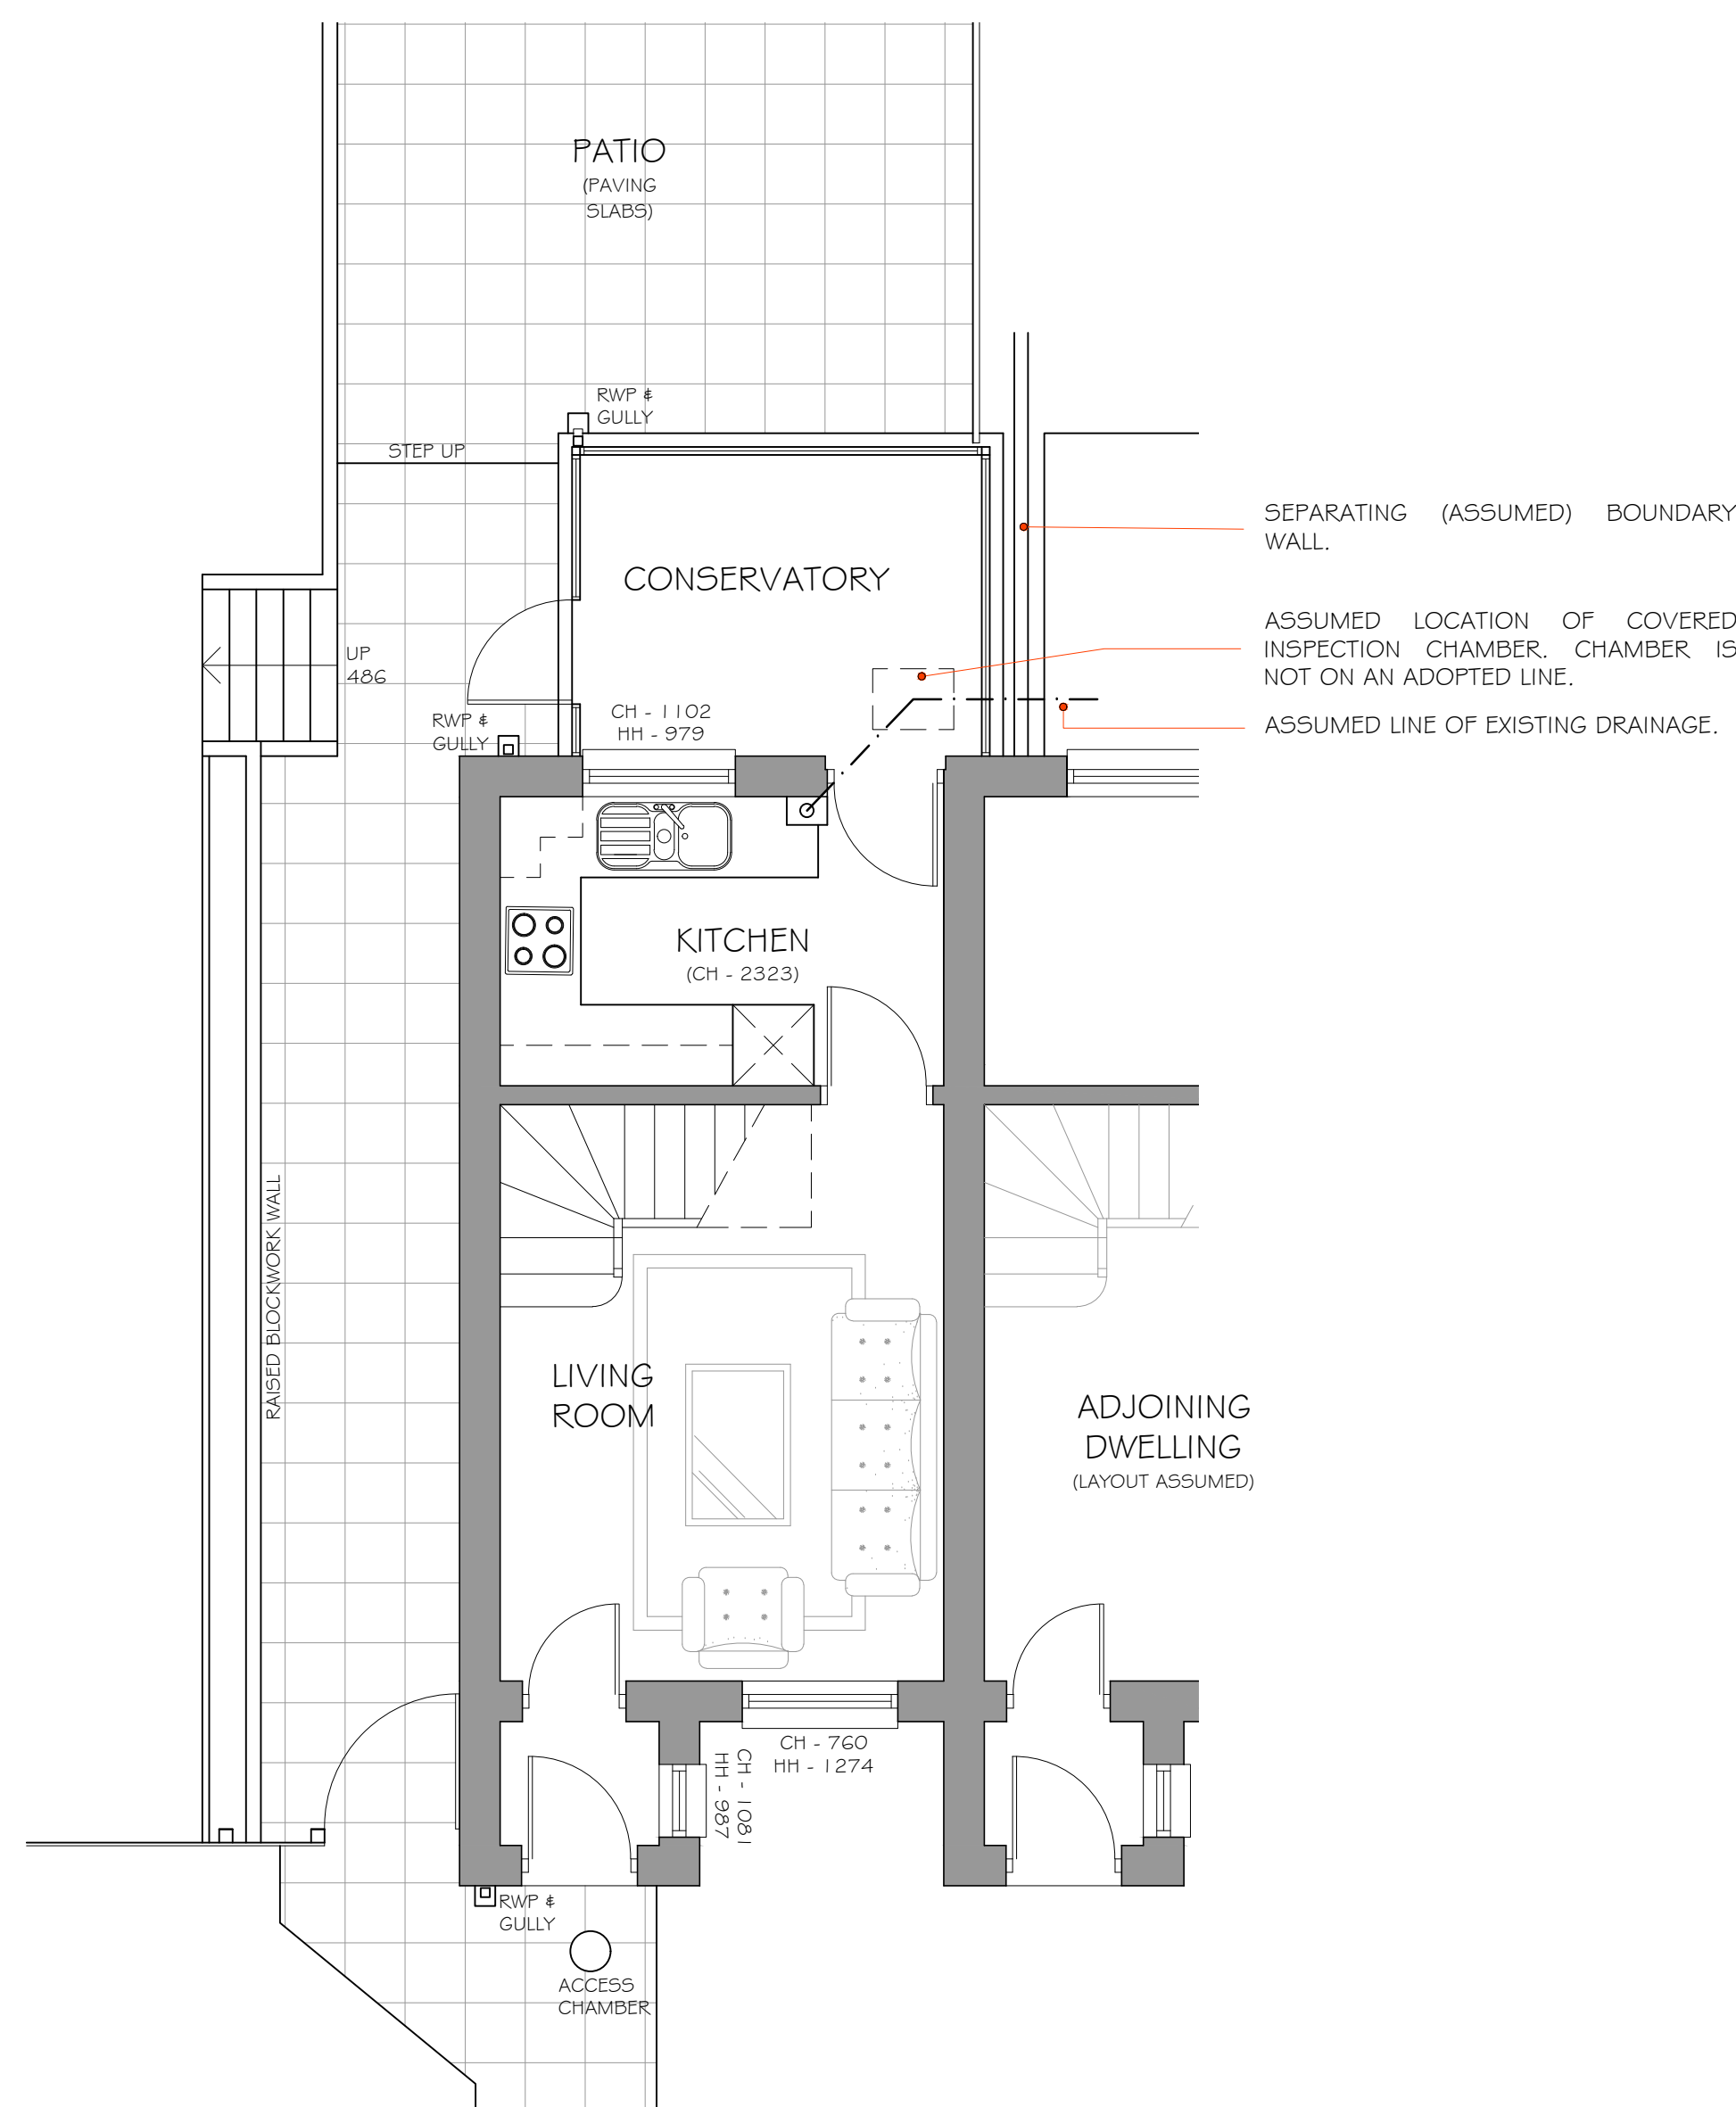


GROUND FLOOR/SITE PLAN AS EXISTING
(SCALE 1:50 @ A1)

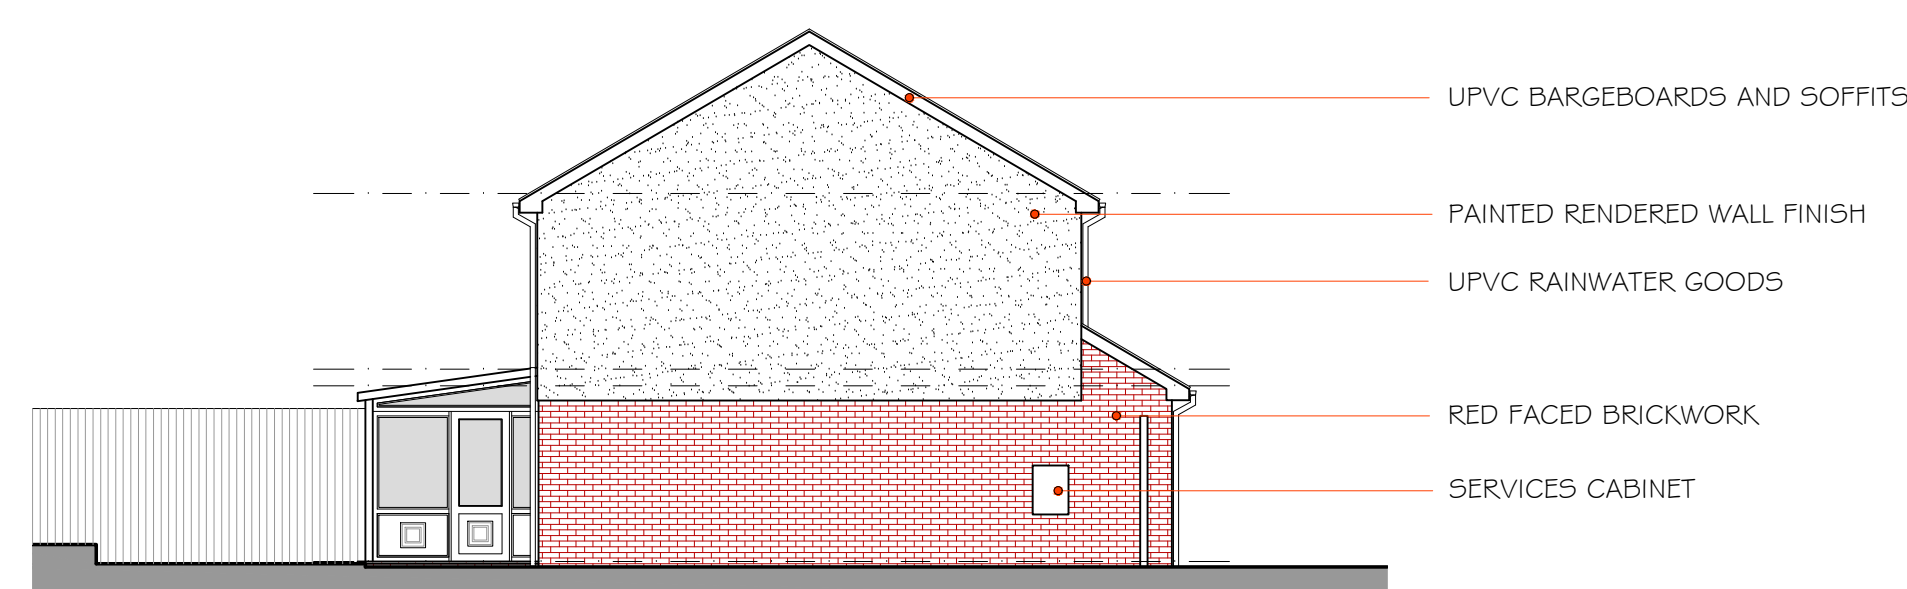


SIDE ELEVATION AS EXISTING (SCALE 1:100 @ A1)

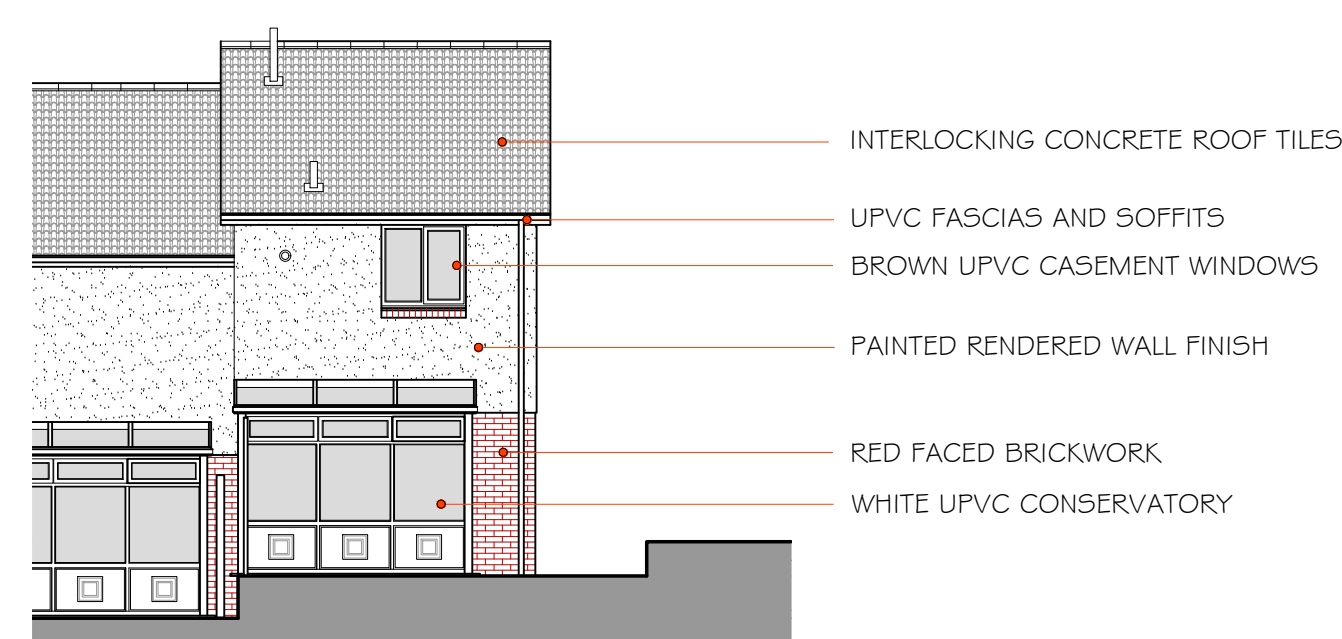


REAR ELEVATION AS EXISTING (SCALE 1:100 @ A1)

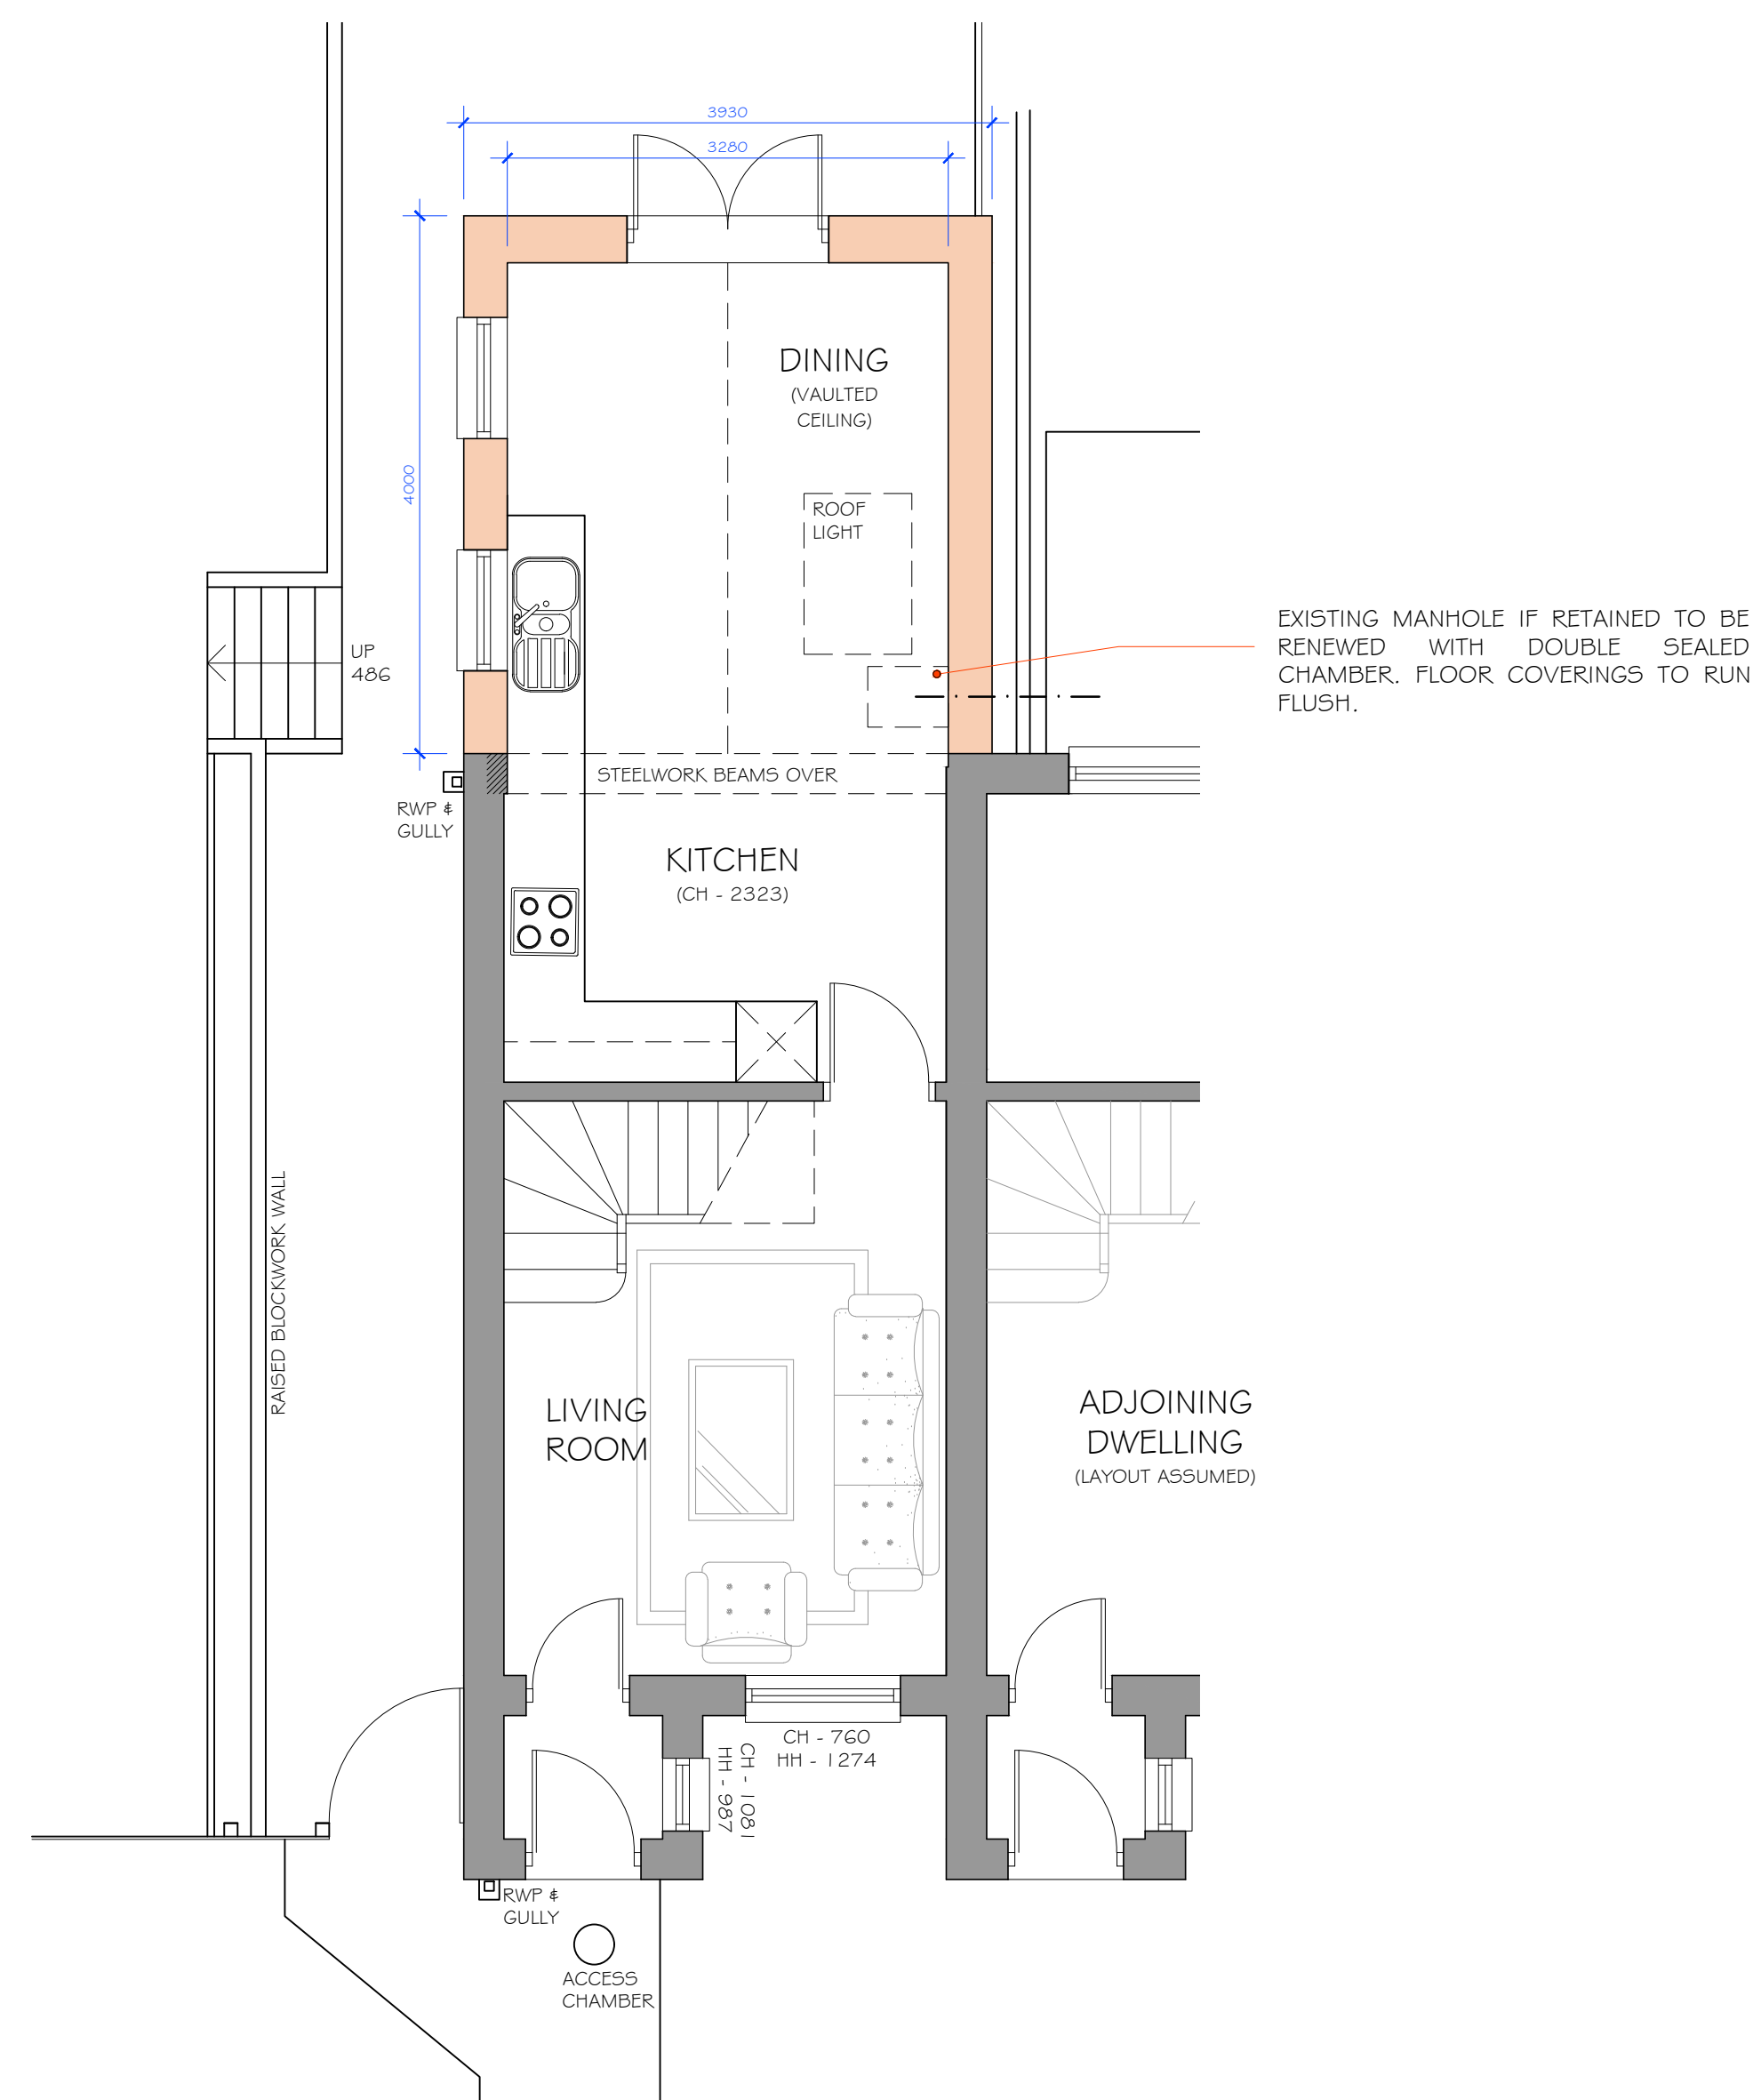

GROUND FLOOR/SITE PLAN AS PROPOSED
(SCALE 1:50 @ A1)

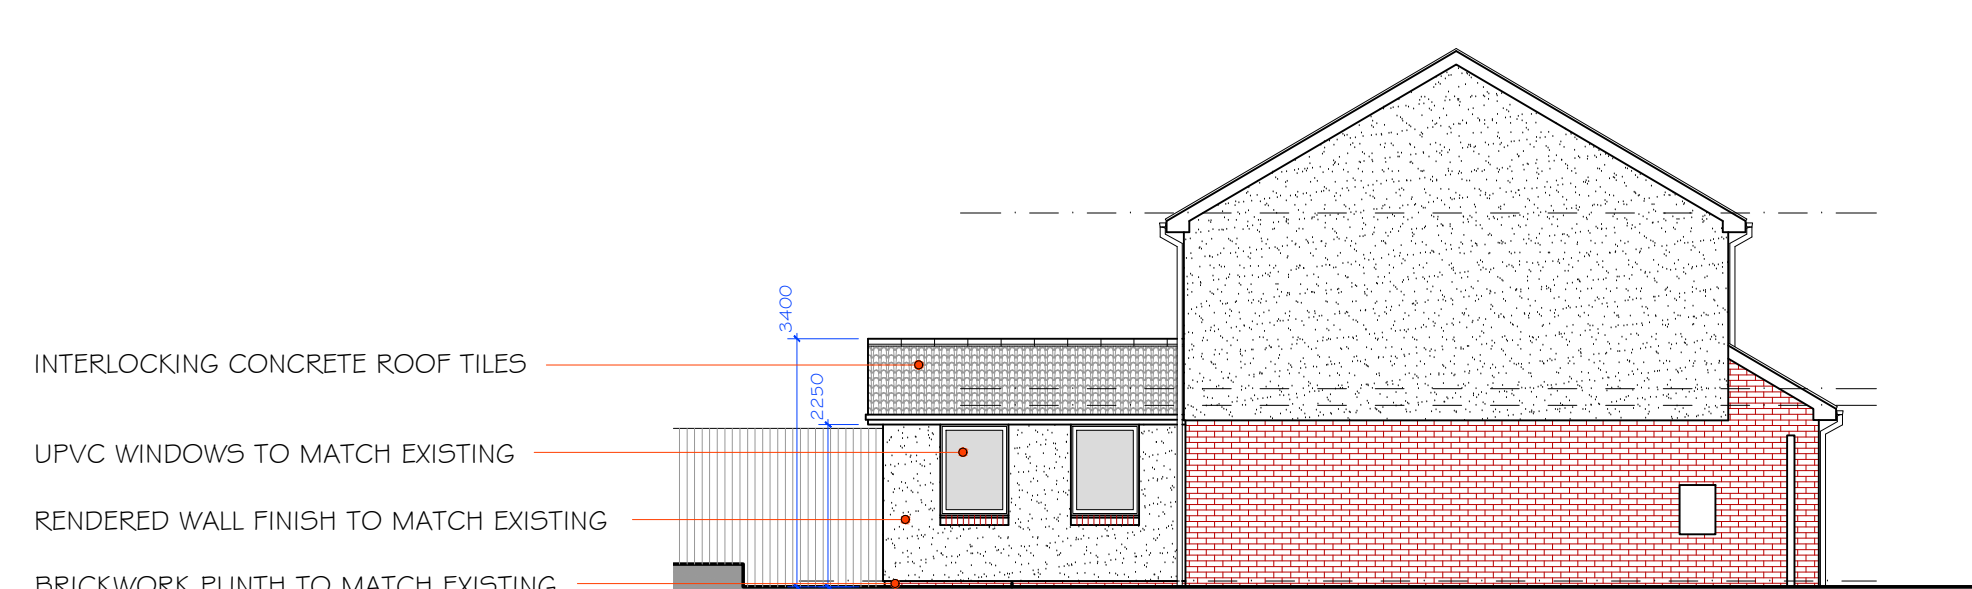

SIDE ELEVATION AS PROPOSED (SCALE 1:100 @ A1)

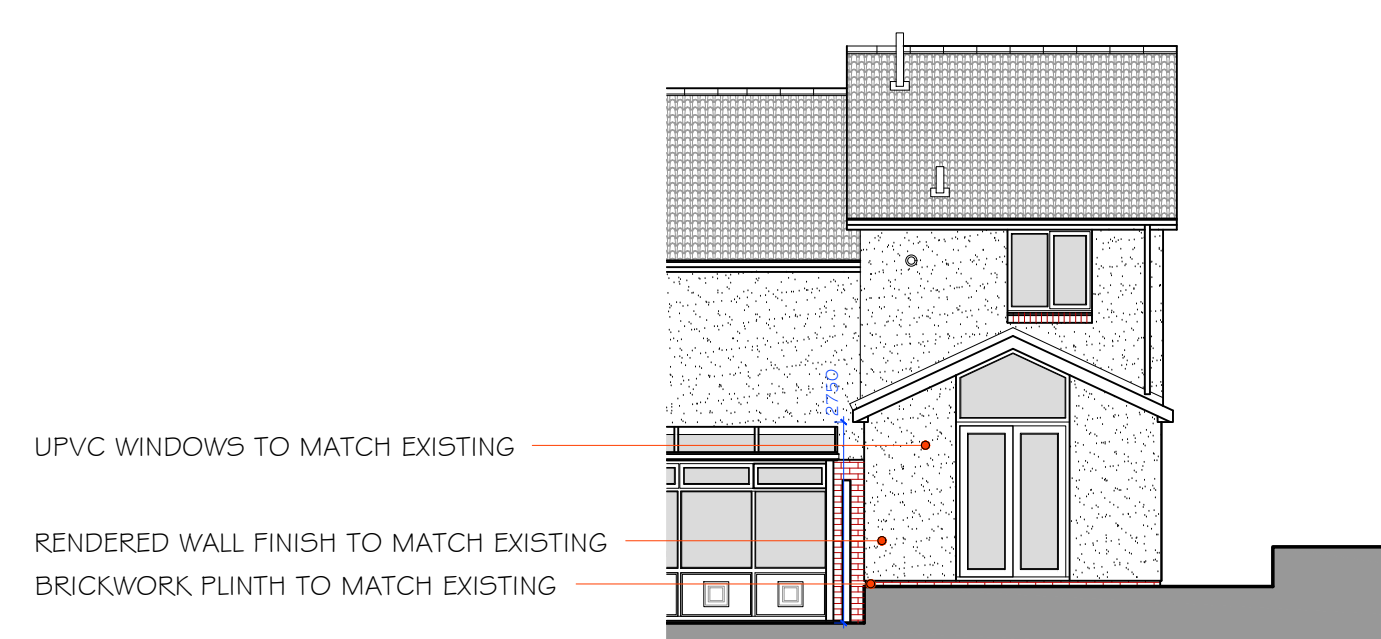

REAR ELEVATION AS PROPOSED (SCALE 1:100 @ A1)



BLOCK PLAN AS EXISTING
(SCALE 1:500 @ A1)

Revision	Description	Drawn/Checked by
A: 11.11.25	MINOR AMENDMENTS	BAB
10 TOM MANN CLOSE NEWPORT		
Drawing No.		
2580 - 01.A		
Title		
SURVEY & DESIGN PLANS & ELEVATIONS		
Scale	Date	Drawn/Checked by
AS SHOWN @ A1	NOV 2025	BAB

Morgan & Horowskyj Architects LLP
The School Room, Castle Street, Abergavenny, Monmouthshire, NP7 5EE
Tel 01873 852465/855273 Email andrew@morganhorowskyj.co.uk www.morganhorowskyj.co.uk