




Note: For Planning use only,
do not scale from this
drawing. All dimensions to
be checked on site prior to
construction

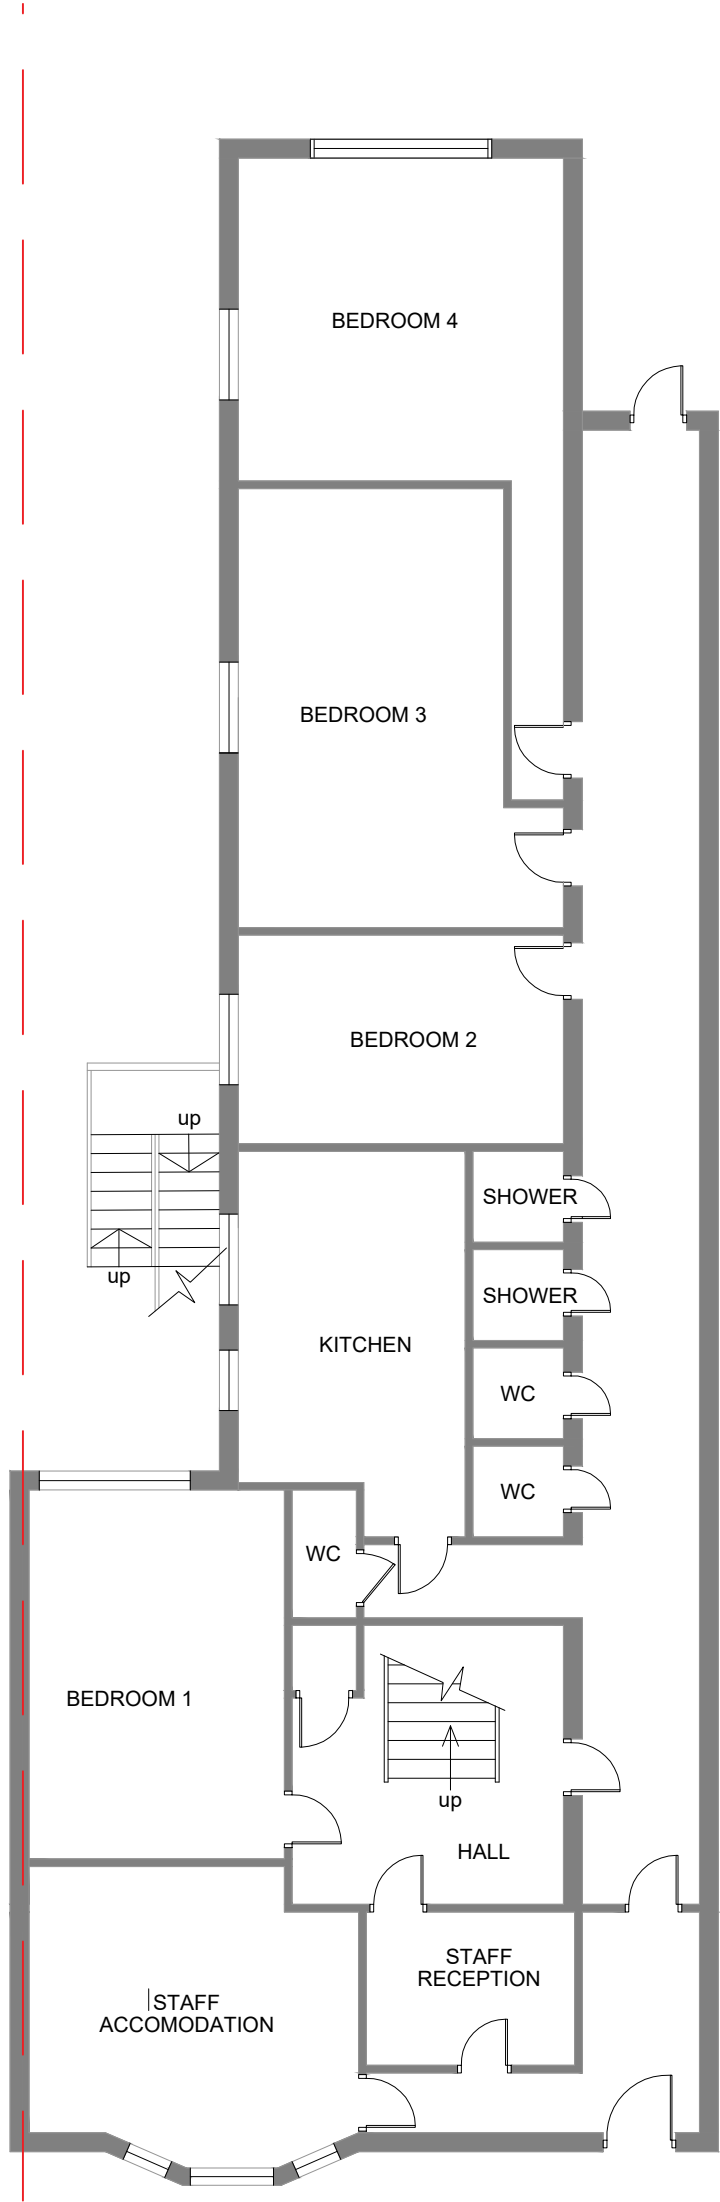

EXISTING GROUND FLOOR PLAN

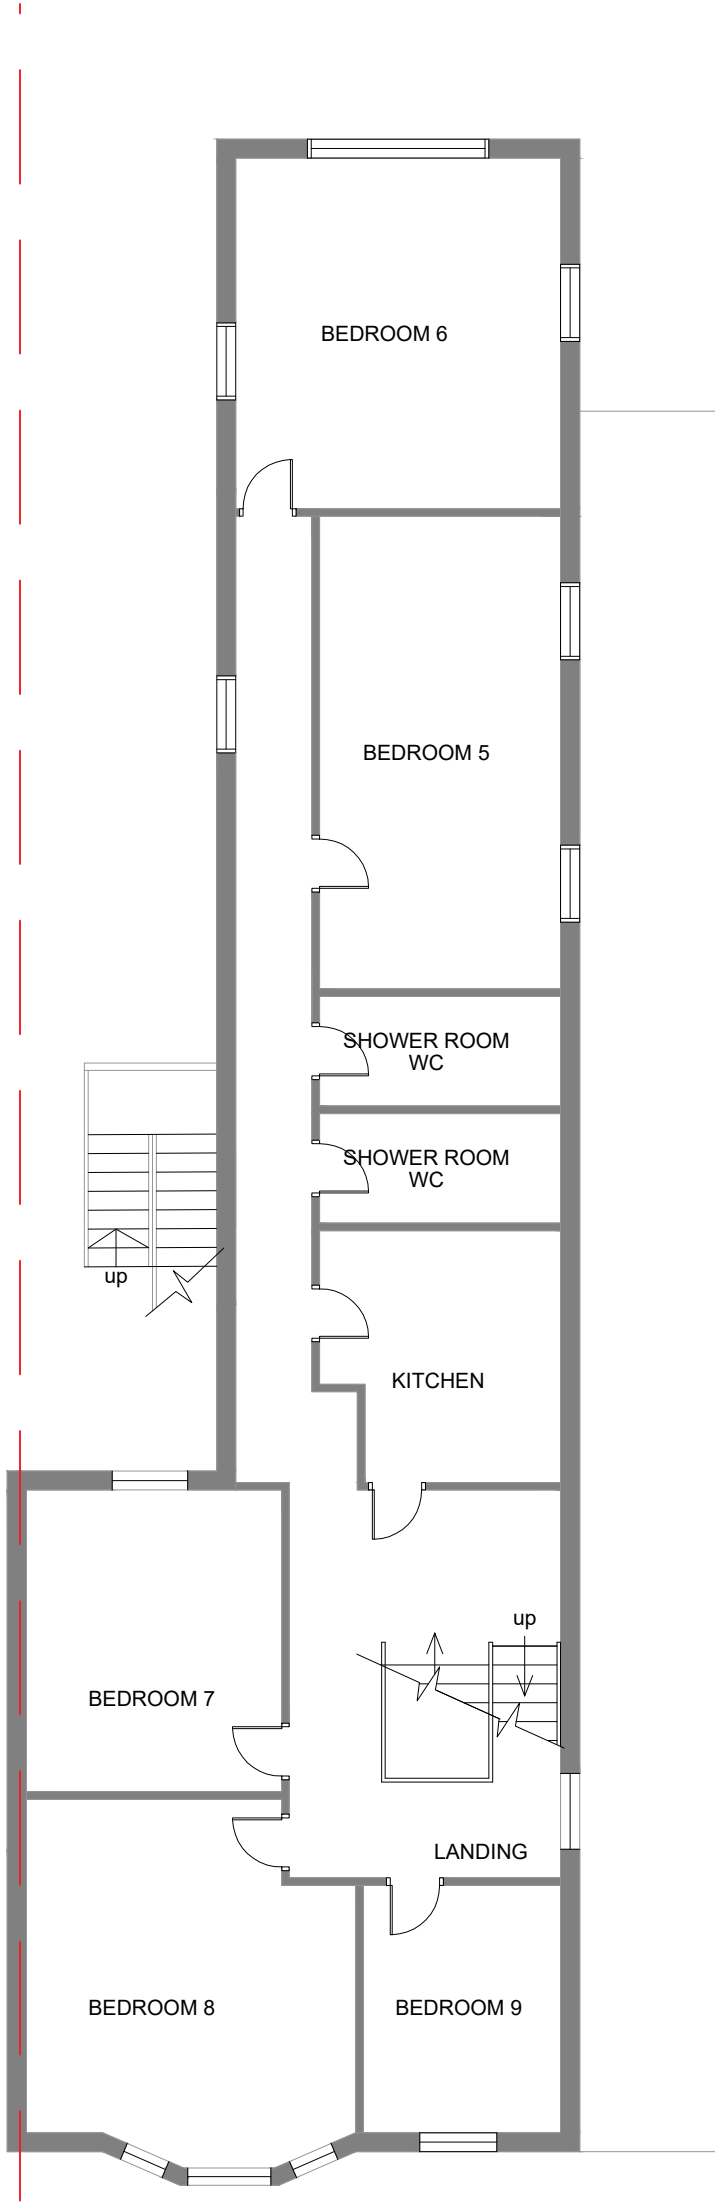

EXISTING FIRST FLOOR PLAN

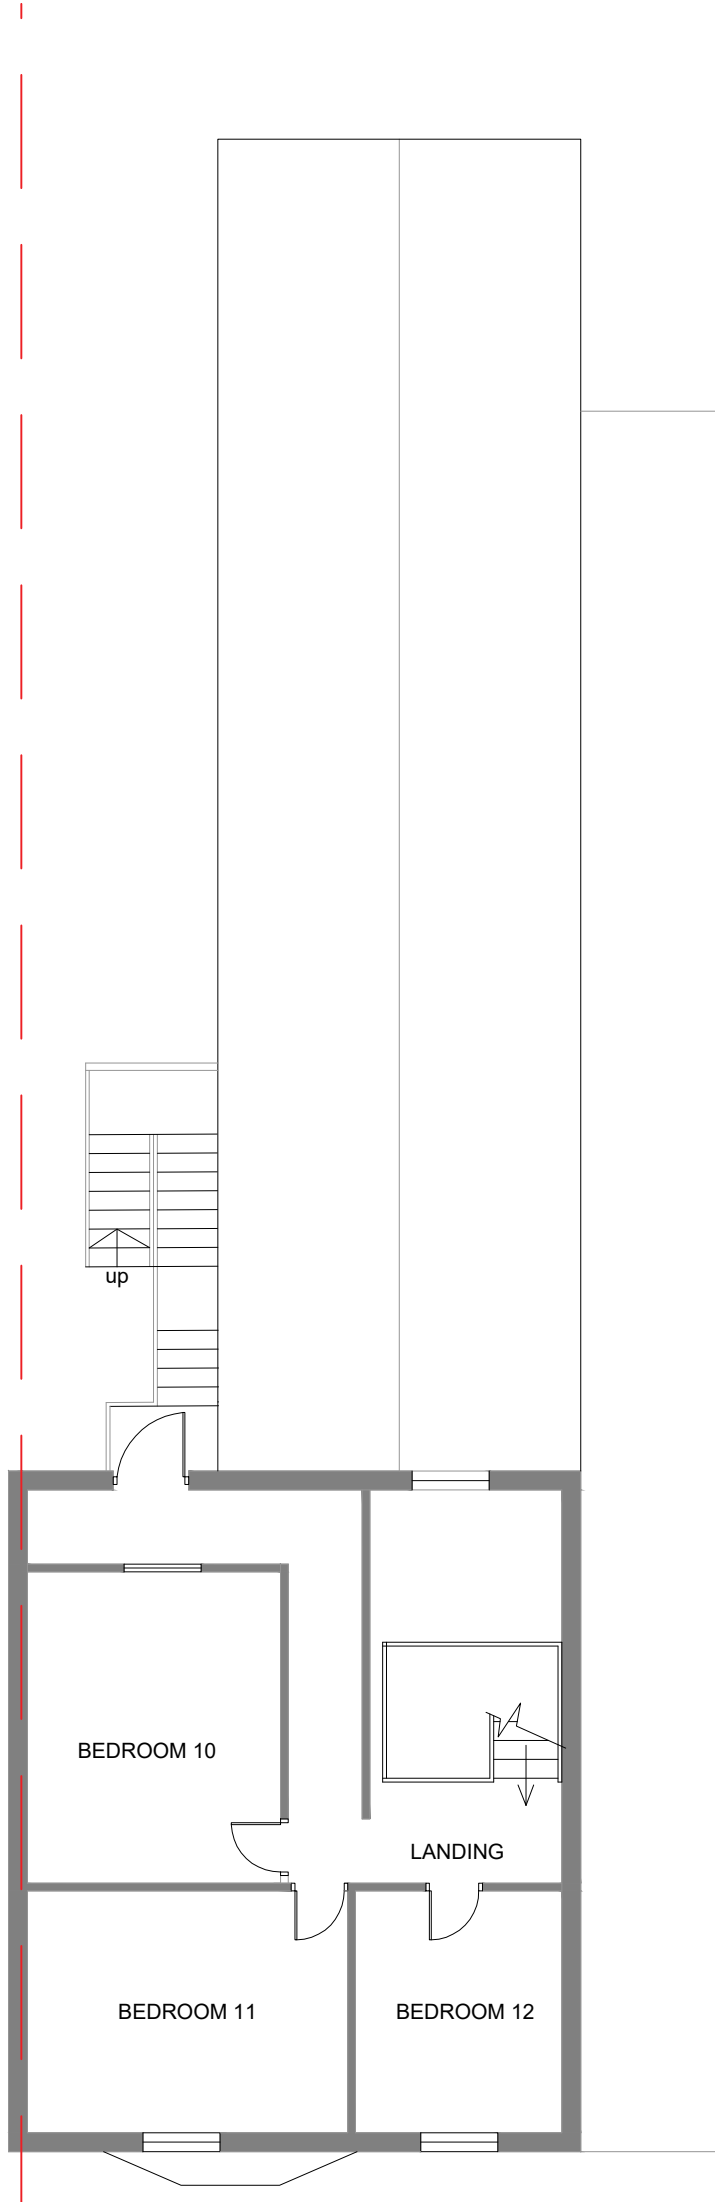

EXISTING SECOND FLOOR PLAN

Project	Chepstow Road, Newport			Rev	Date	By	Description
Drawing	Existing Floor Plans						
Status	PLANNING						
Project No.	CR-2025	Scale	1:100 @A2				
Drawing No.	CR-100	Date	APRIL2025				
Revision							

