


Note: For Planning use only,
do not scale from this
drawing. All dimensions to
be checked on site prior to
construction




EXISTING FRONT ELEVATION

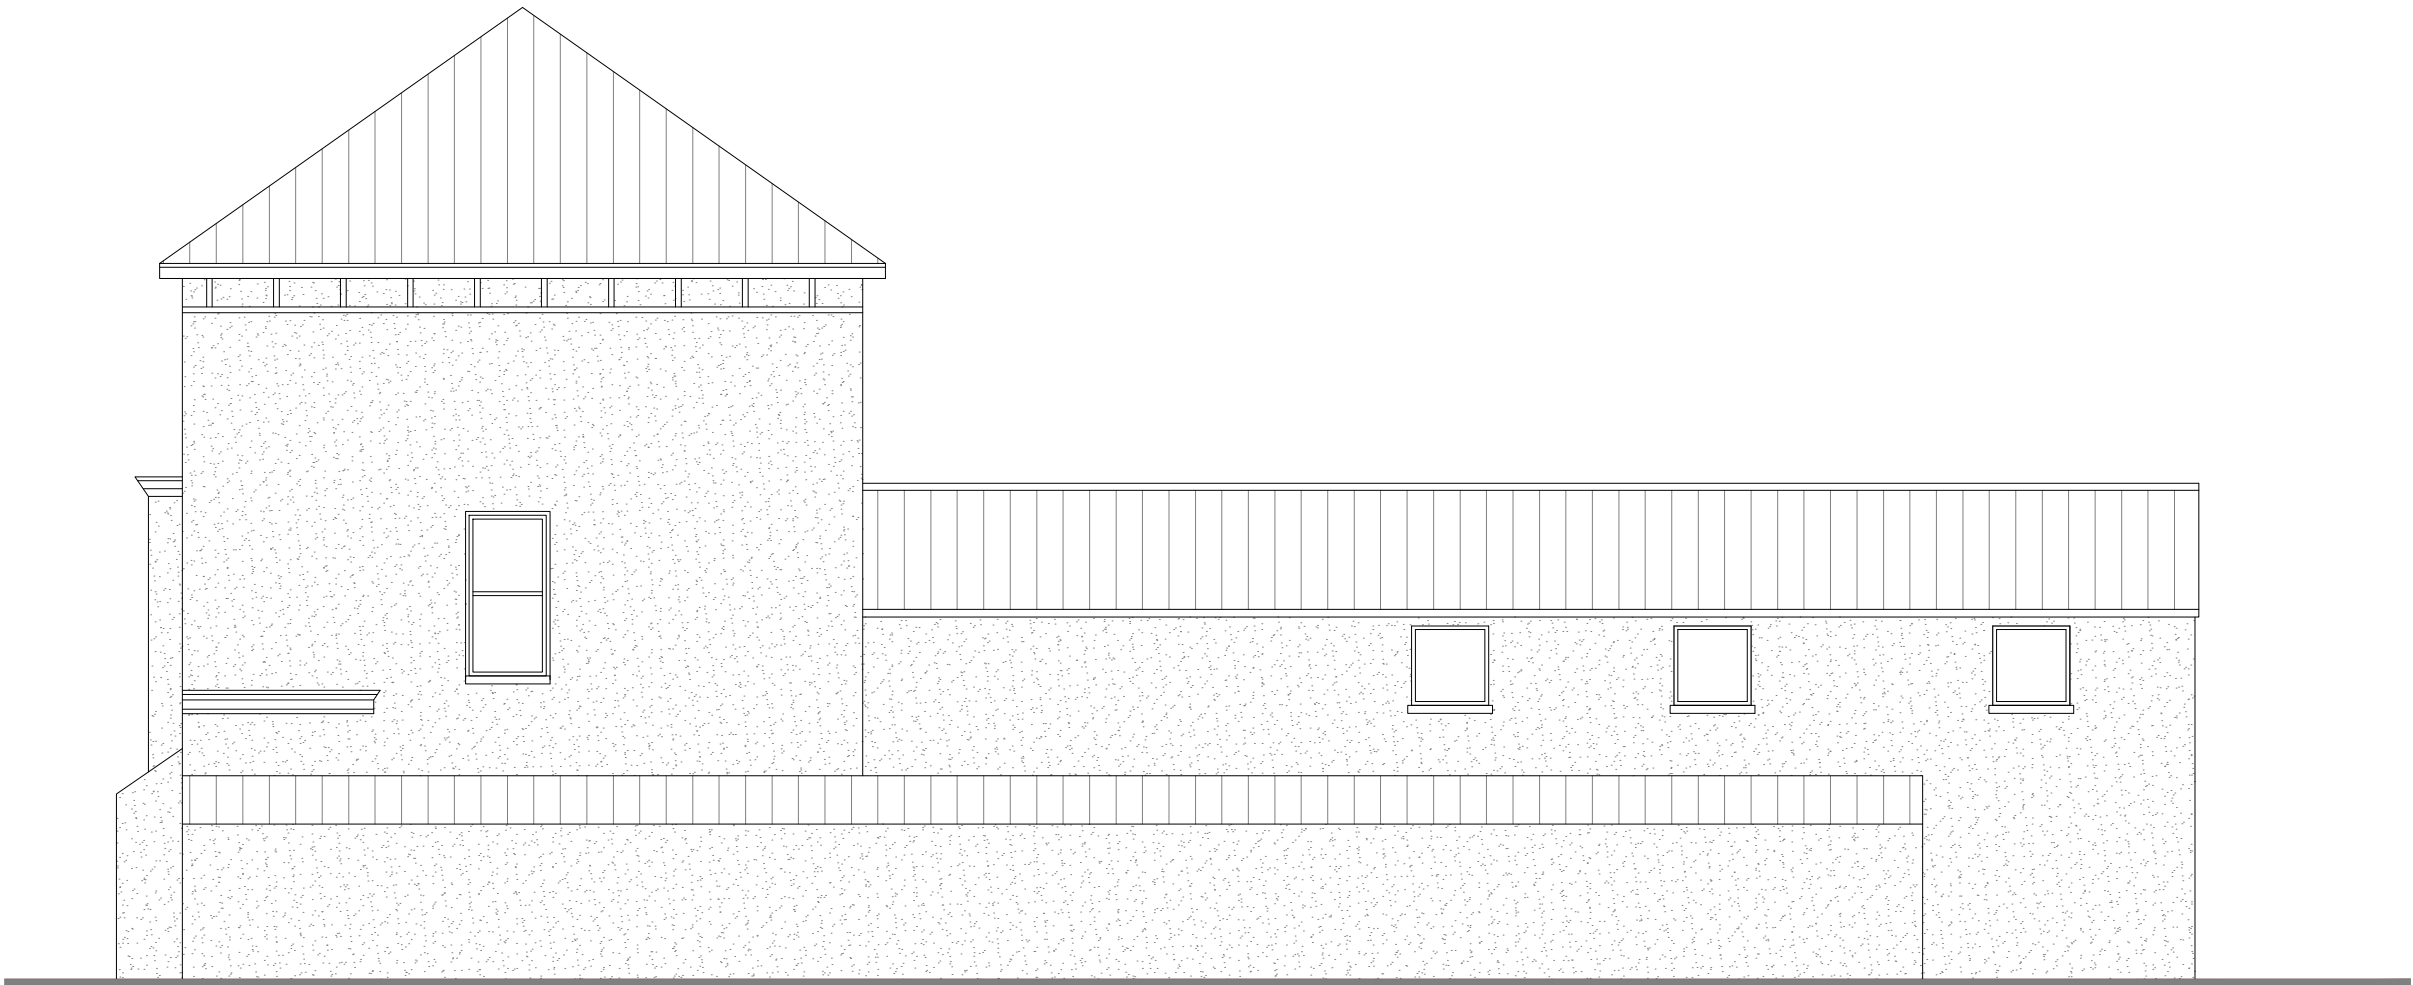

EXISTING SIDE ELEVATION



EXISTING REAR ELEVATION

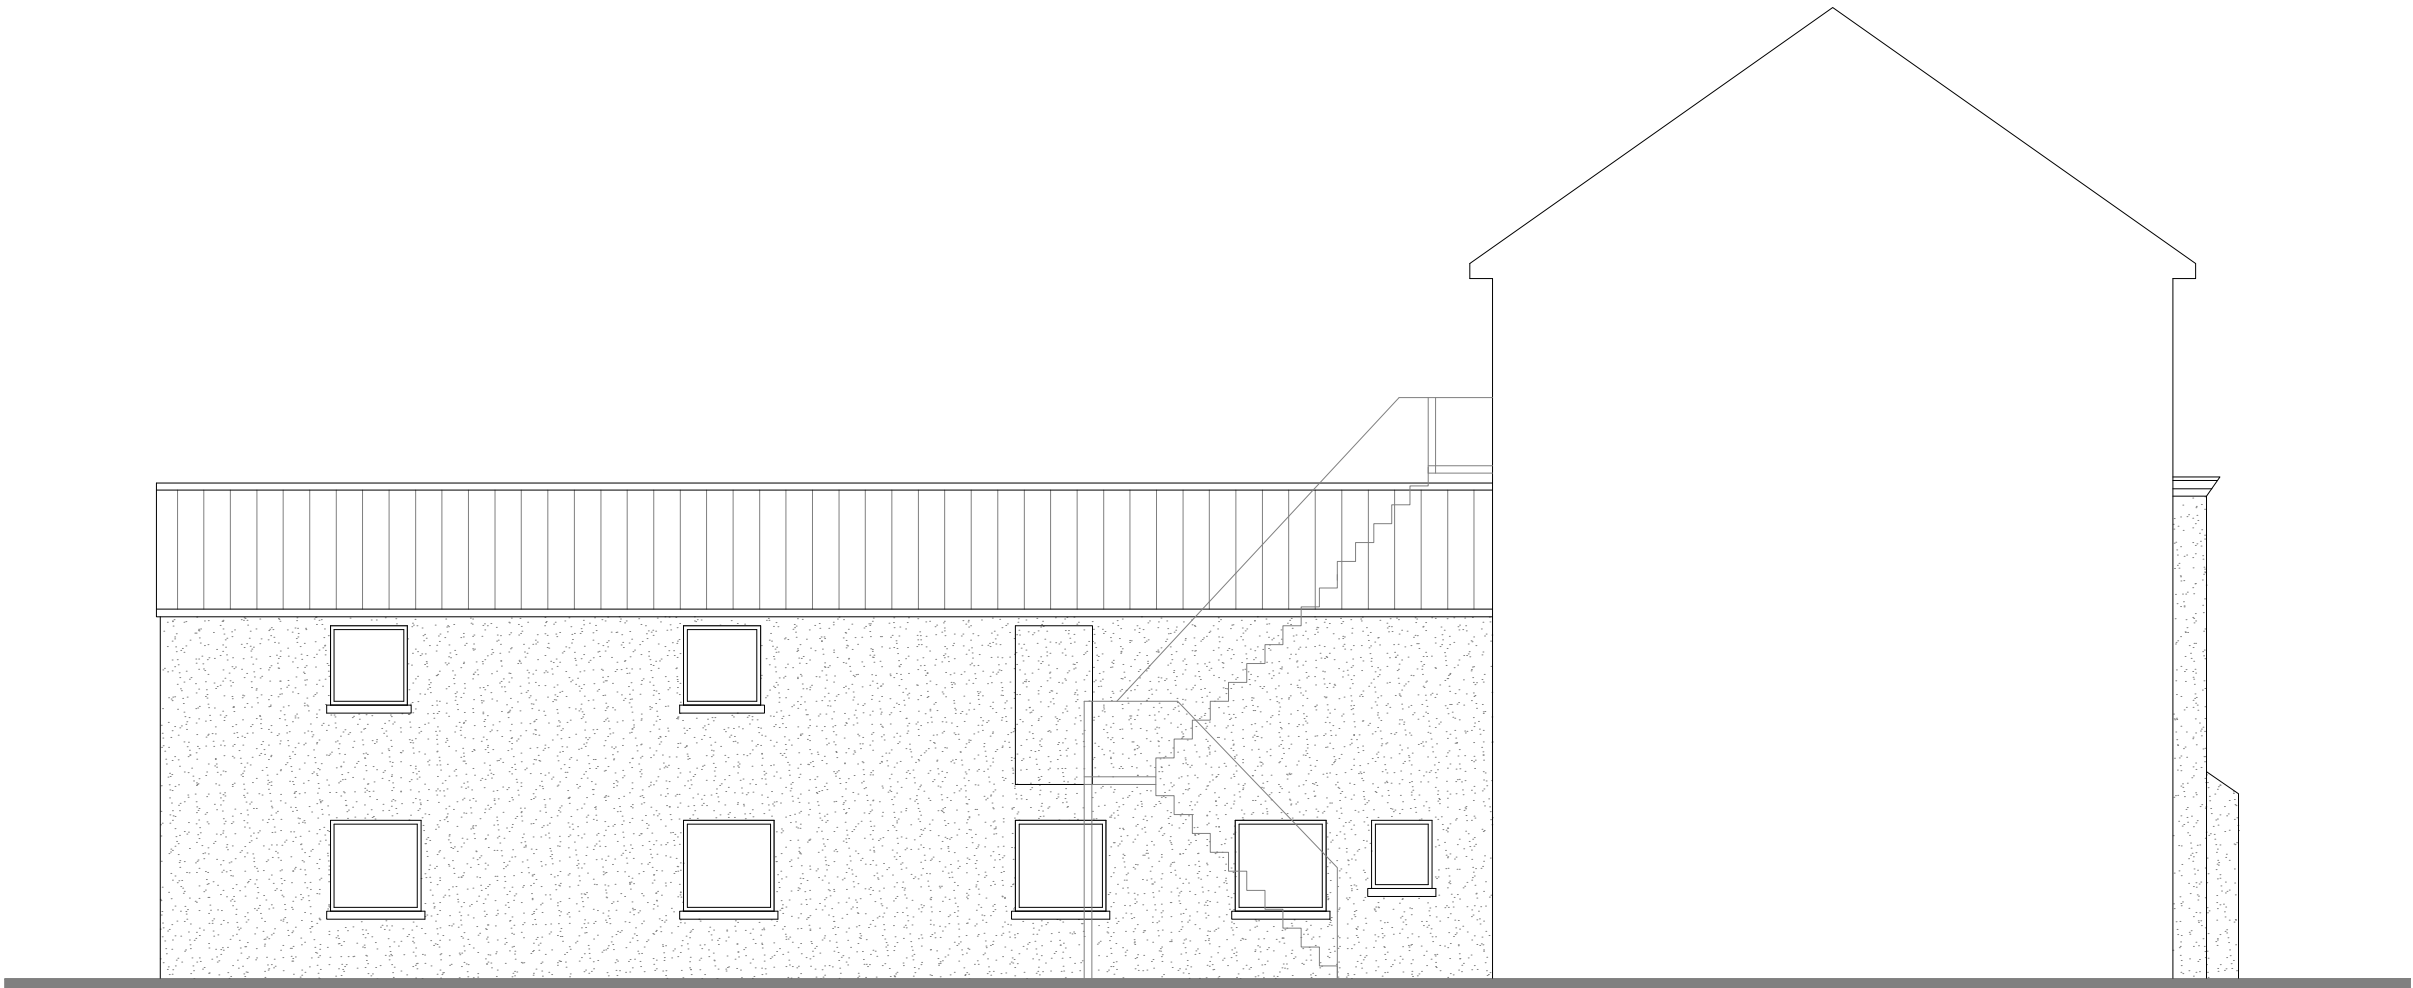

EXISTING SIDE ELEVATION

Project	Chepstow Road, Newport			Rev	Date	By	Description
Drawing	Existing Elevations						
Status	PLANNING						
Project No.	CR-2025	Scale	1:100 @A2				
Drawing No.	CR-101	Date	APRIL2025				
Revision							

