


Note: For Planning use only,
do not scale from this
drawing. All dimensions to
be checked on site prior to
construction




PROPOSED FRONT ELEVATION

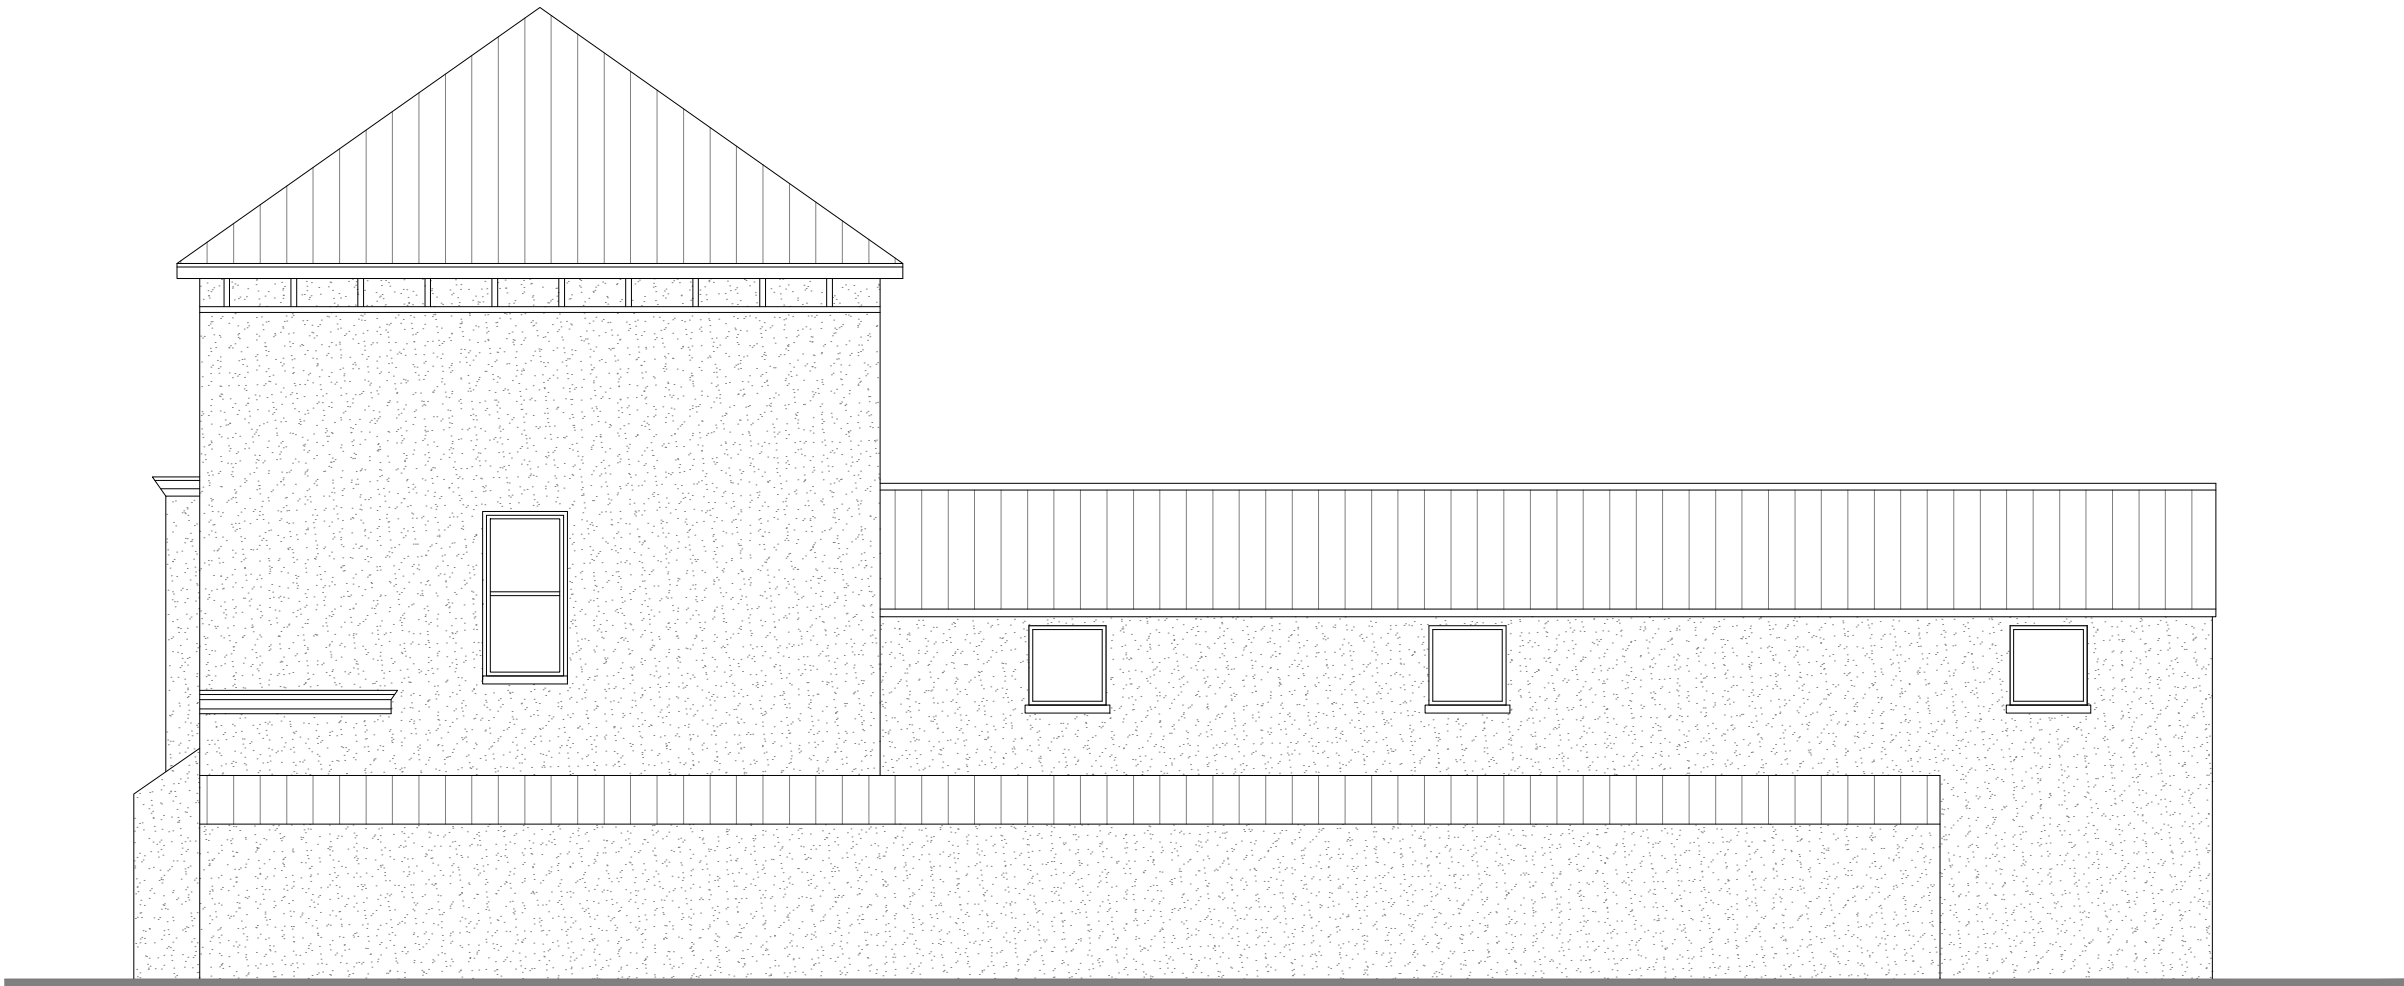

PROPOSED SIDE ELEVATION



PROPOSED REAR ELEVATION

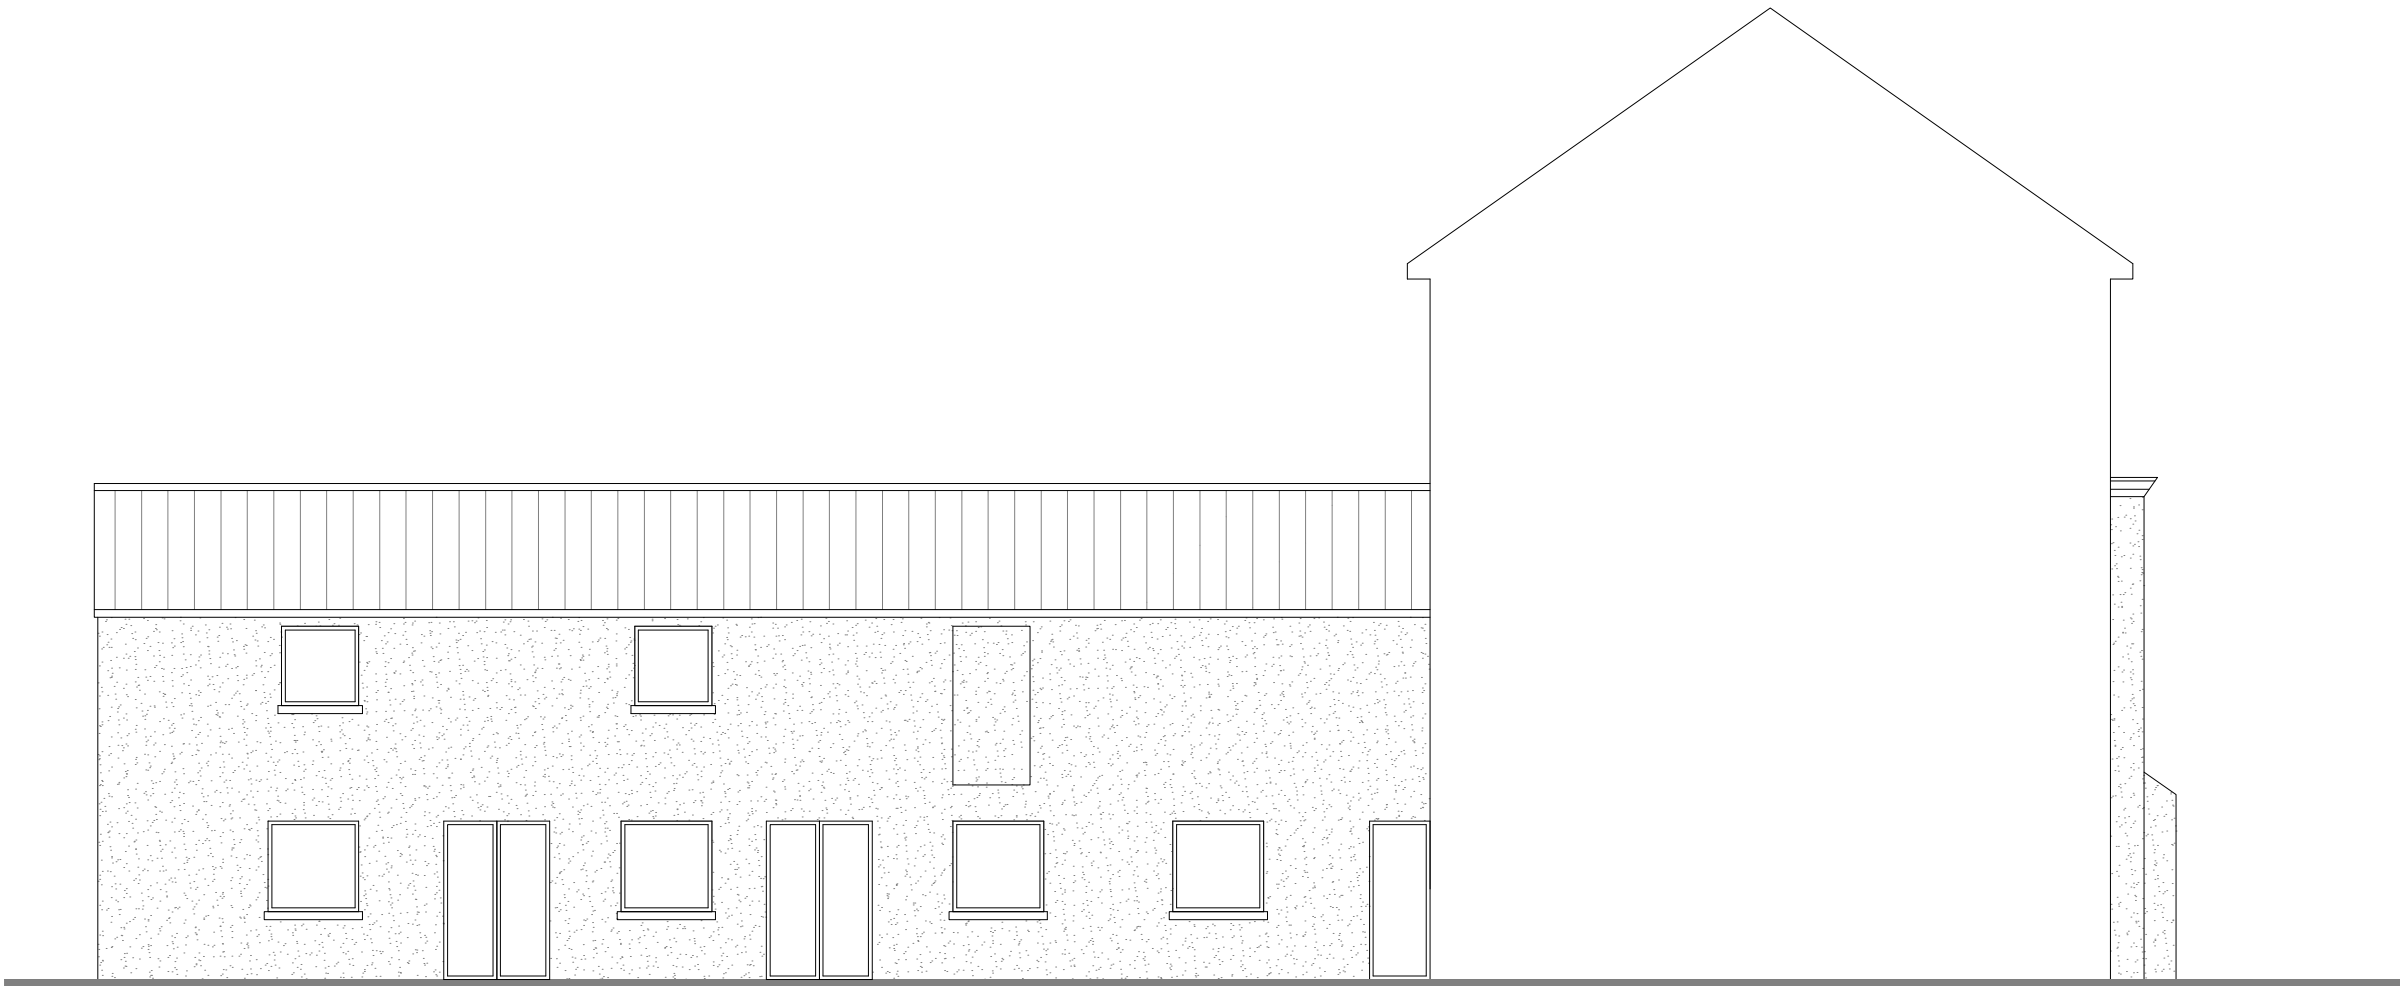

PROPOSED SIDE ELEVATION

Project	Chepstow Road, Newport	Rev	Date	By	Description
Drawing	Proposed Elevations				
Status	PLANNING				
Project No.	CR-2025	Scale	1:100	@A2	
Drawing No.	CR-103	Date	APRIL2025		
Revision					

