


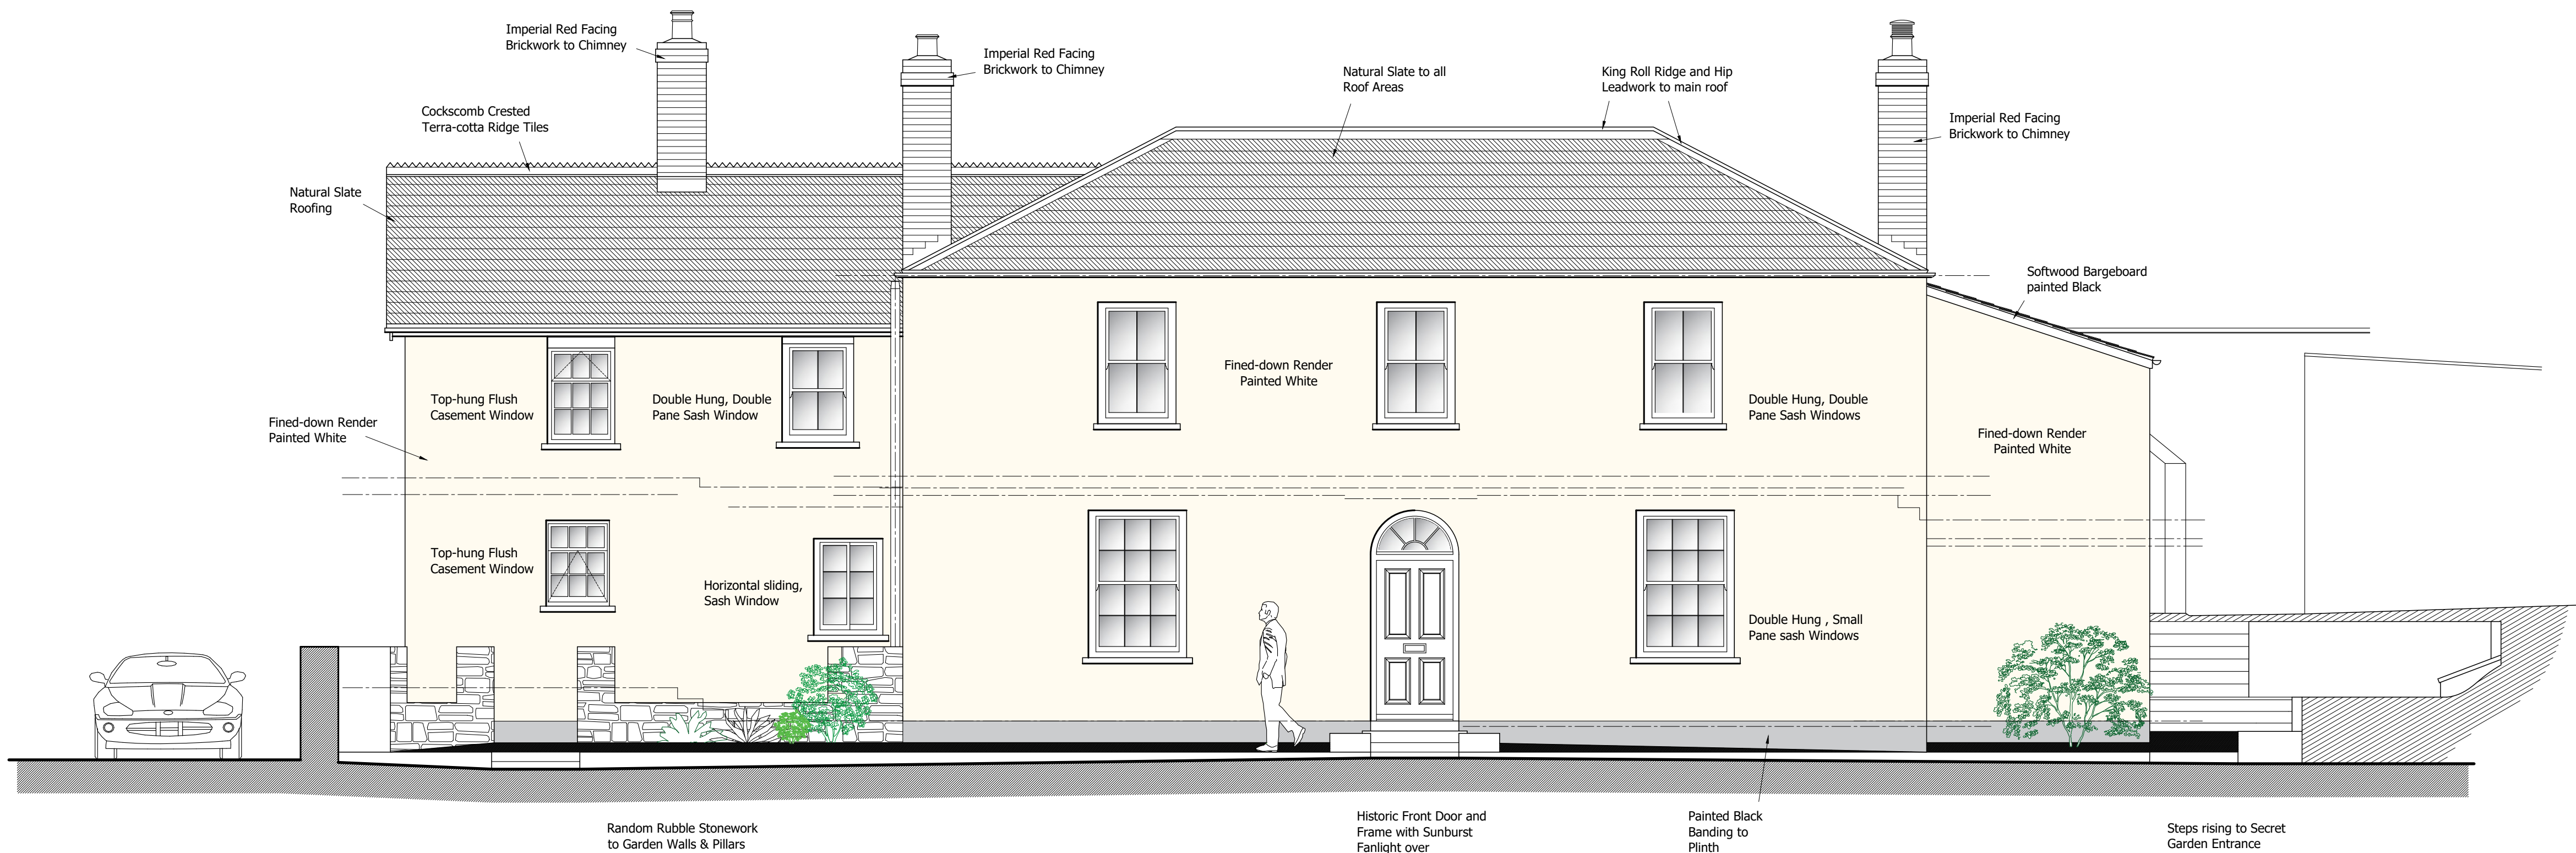

EXISTING FRONT ELEVATION
NORTH



EXISTING SIDE ELEVATION
WEST

Carefully note the following instructions:

All work is to comply with the current building regulations, local authority bye-laws, all conditions of consents and any stipulations or requirements of statutory bodies.

Notices must be served to all the authorities concerned.

All works are to comply with the current editions of the British or European Standards Institution codes of practice.

All materials and components to comply with the current editions of the British or European Standards institution specifications.

All working dimensions must be taken from, checked and/or verified by the main contractor on site, prior to the procurement of any materials, the manufacture of all purpose made items and the placing of all work in hand.

In all cases of doubt or discrepancy, please refer to the architect for instructions.

Working dimensions must not be scaled from this drawing.

The main contractor must ensure that all appropriate architects, consultants and/or specialists drawings must be read in conjunction with this drawing.

This drawing is copyright.

Revisions:

ref.	date	description

MSP

THE MUSKER SUMNER PARTNERSHIP

Chartered Town Planning - Architectural - Civil and Structural Engineering Consultants

R1-2, Rowan Suite, 1st Floor, A North,
Mamhilad House,
Mamhilad Park Estate,
Pontypool,
Torfaen NP4 0HZ

e-mail: philip@musker-sumner.co.uk

Proposed LBC APPLICATION at:

Village Farm House
Penhow
Caldicot
NP26 3AD

For: Michael & Judy Weekes

EXISTING NORTH and WEST
ELEVATIONS

first issue date:	30/01/26	last issue date:	30/01/26
drawn by:	Checked by:	scale:	1:50 @ A1
P.A.M.			

Drawing No:

MSP 5023/04