



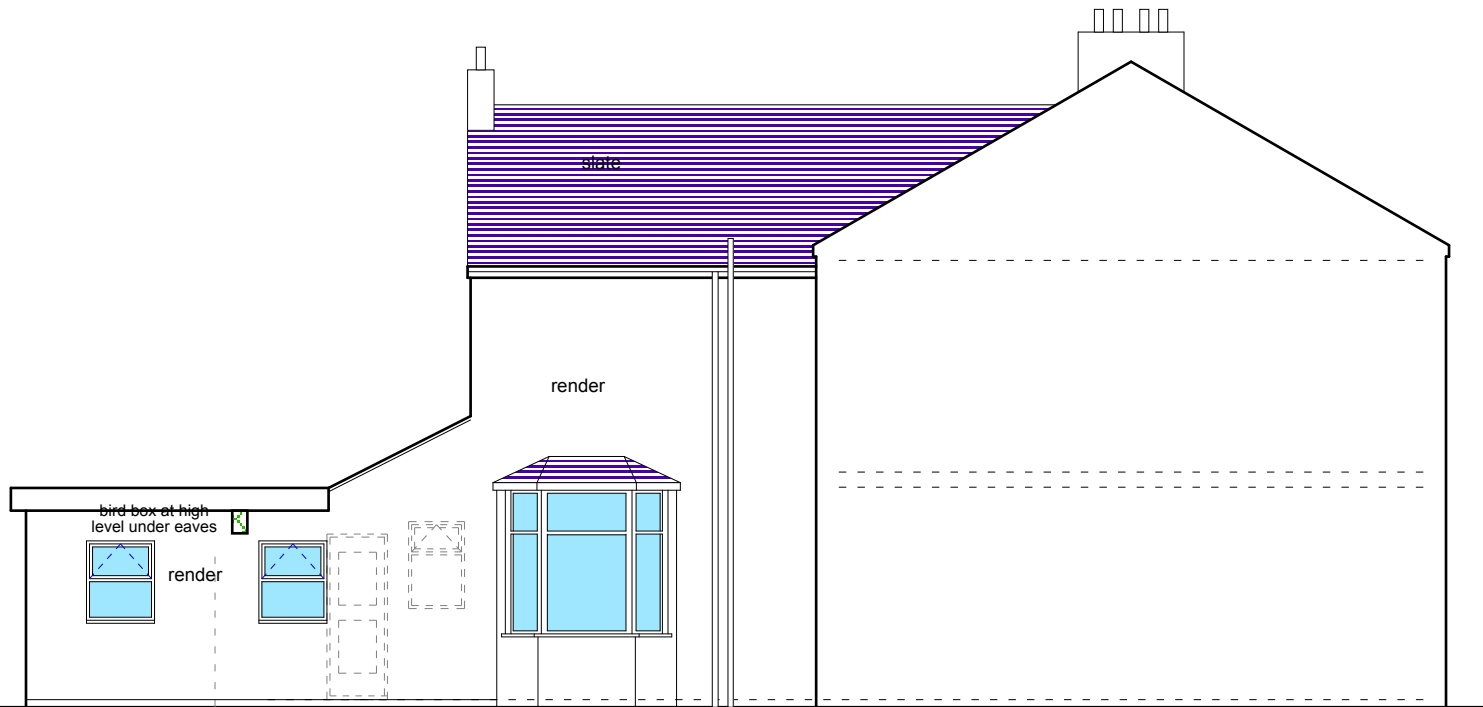


rear side elevation

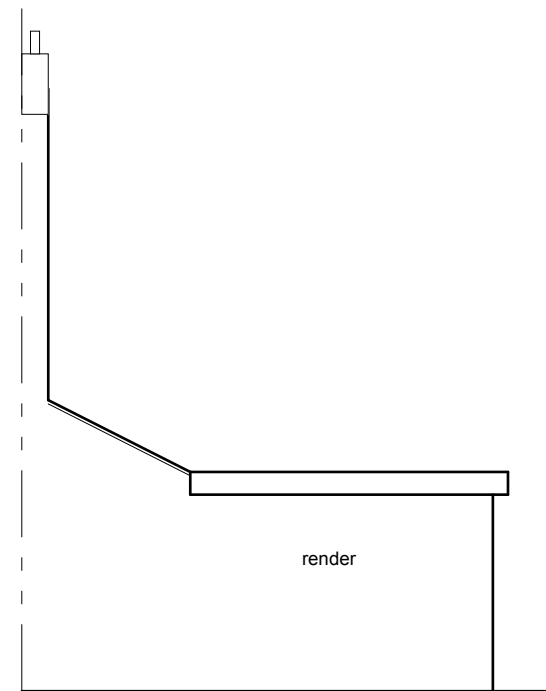


rear side elevation




front elevation

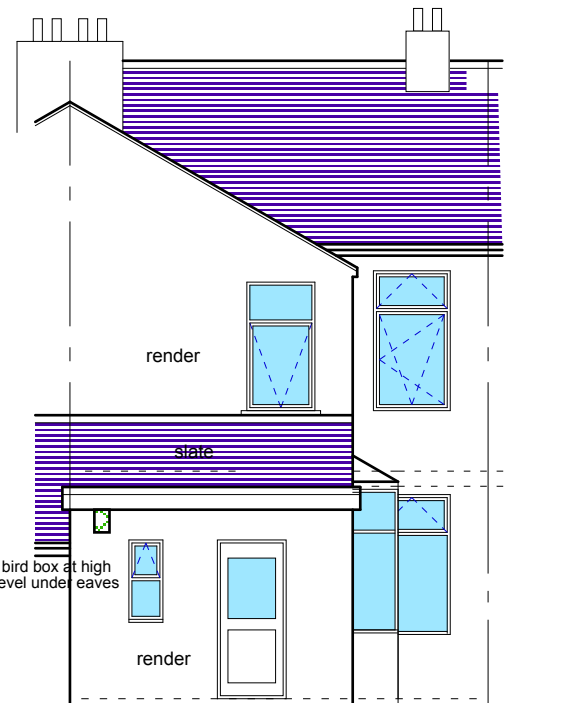

rear elevation

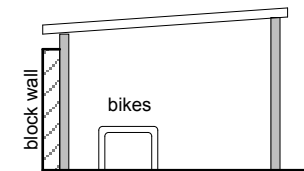

side view of bikes store

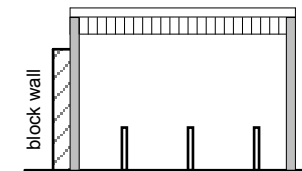

front view of bikes store

110x110 treated timber posts &
120x50mm treated rafters @ 400ctr
with clear ribbed plastic roof, &
steel Sheffield cycle stands set in
concrete base

proposed

rev B - 3 July 2025 - bird
boxes added to rear

rev A - 10 Nov 2022 - details
of cycle store added

<i>Trewent Designs Ltd</i>
client - Mo. Rafique
proj: 24 Llanwern Street, Newport, NP19 0BZ
proposed elevations
scale - 1:100 @ A4
dwg no. - 2171-03 B