



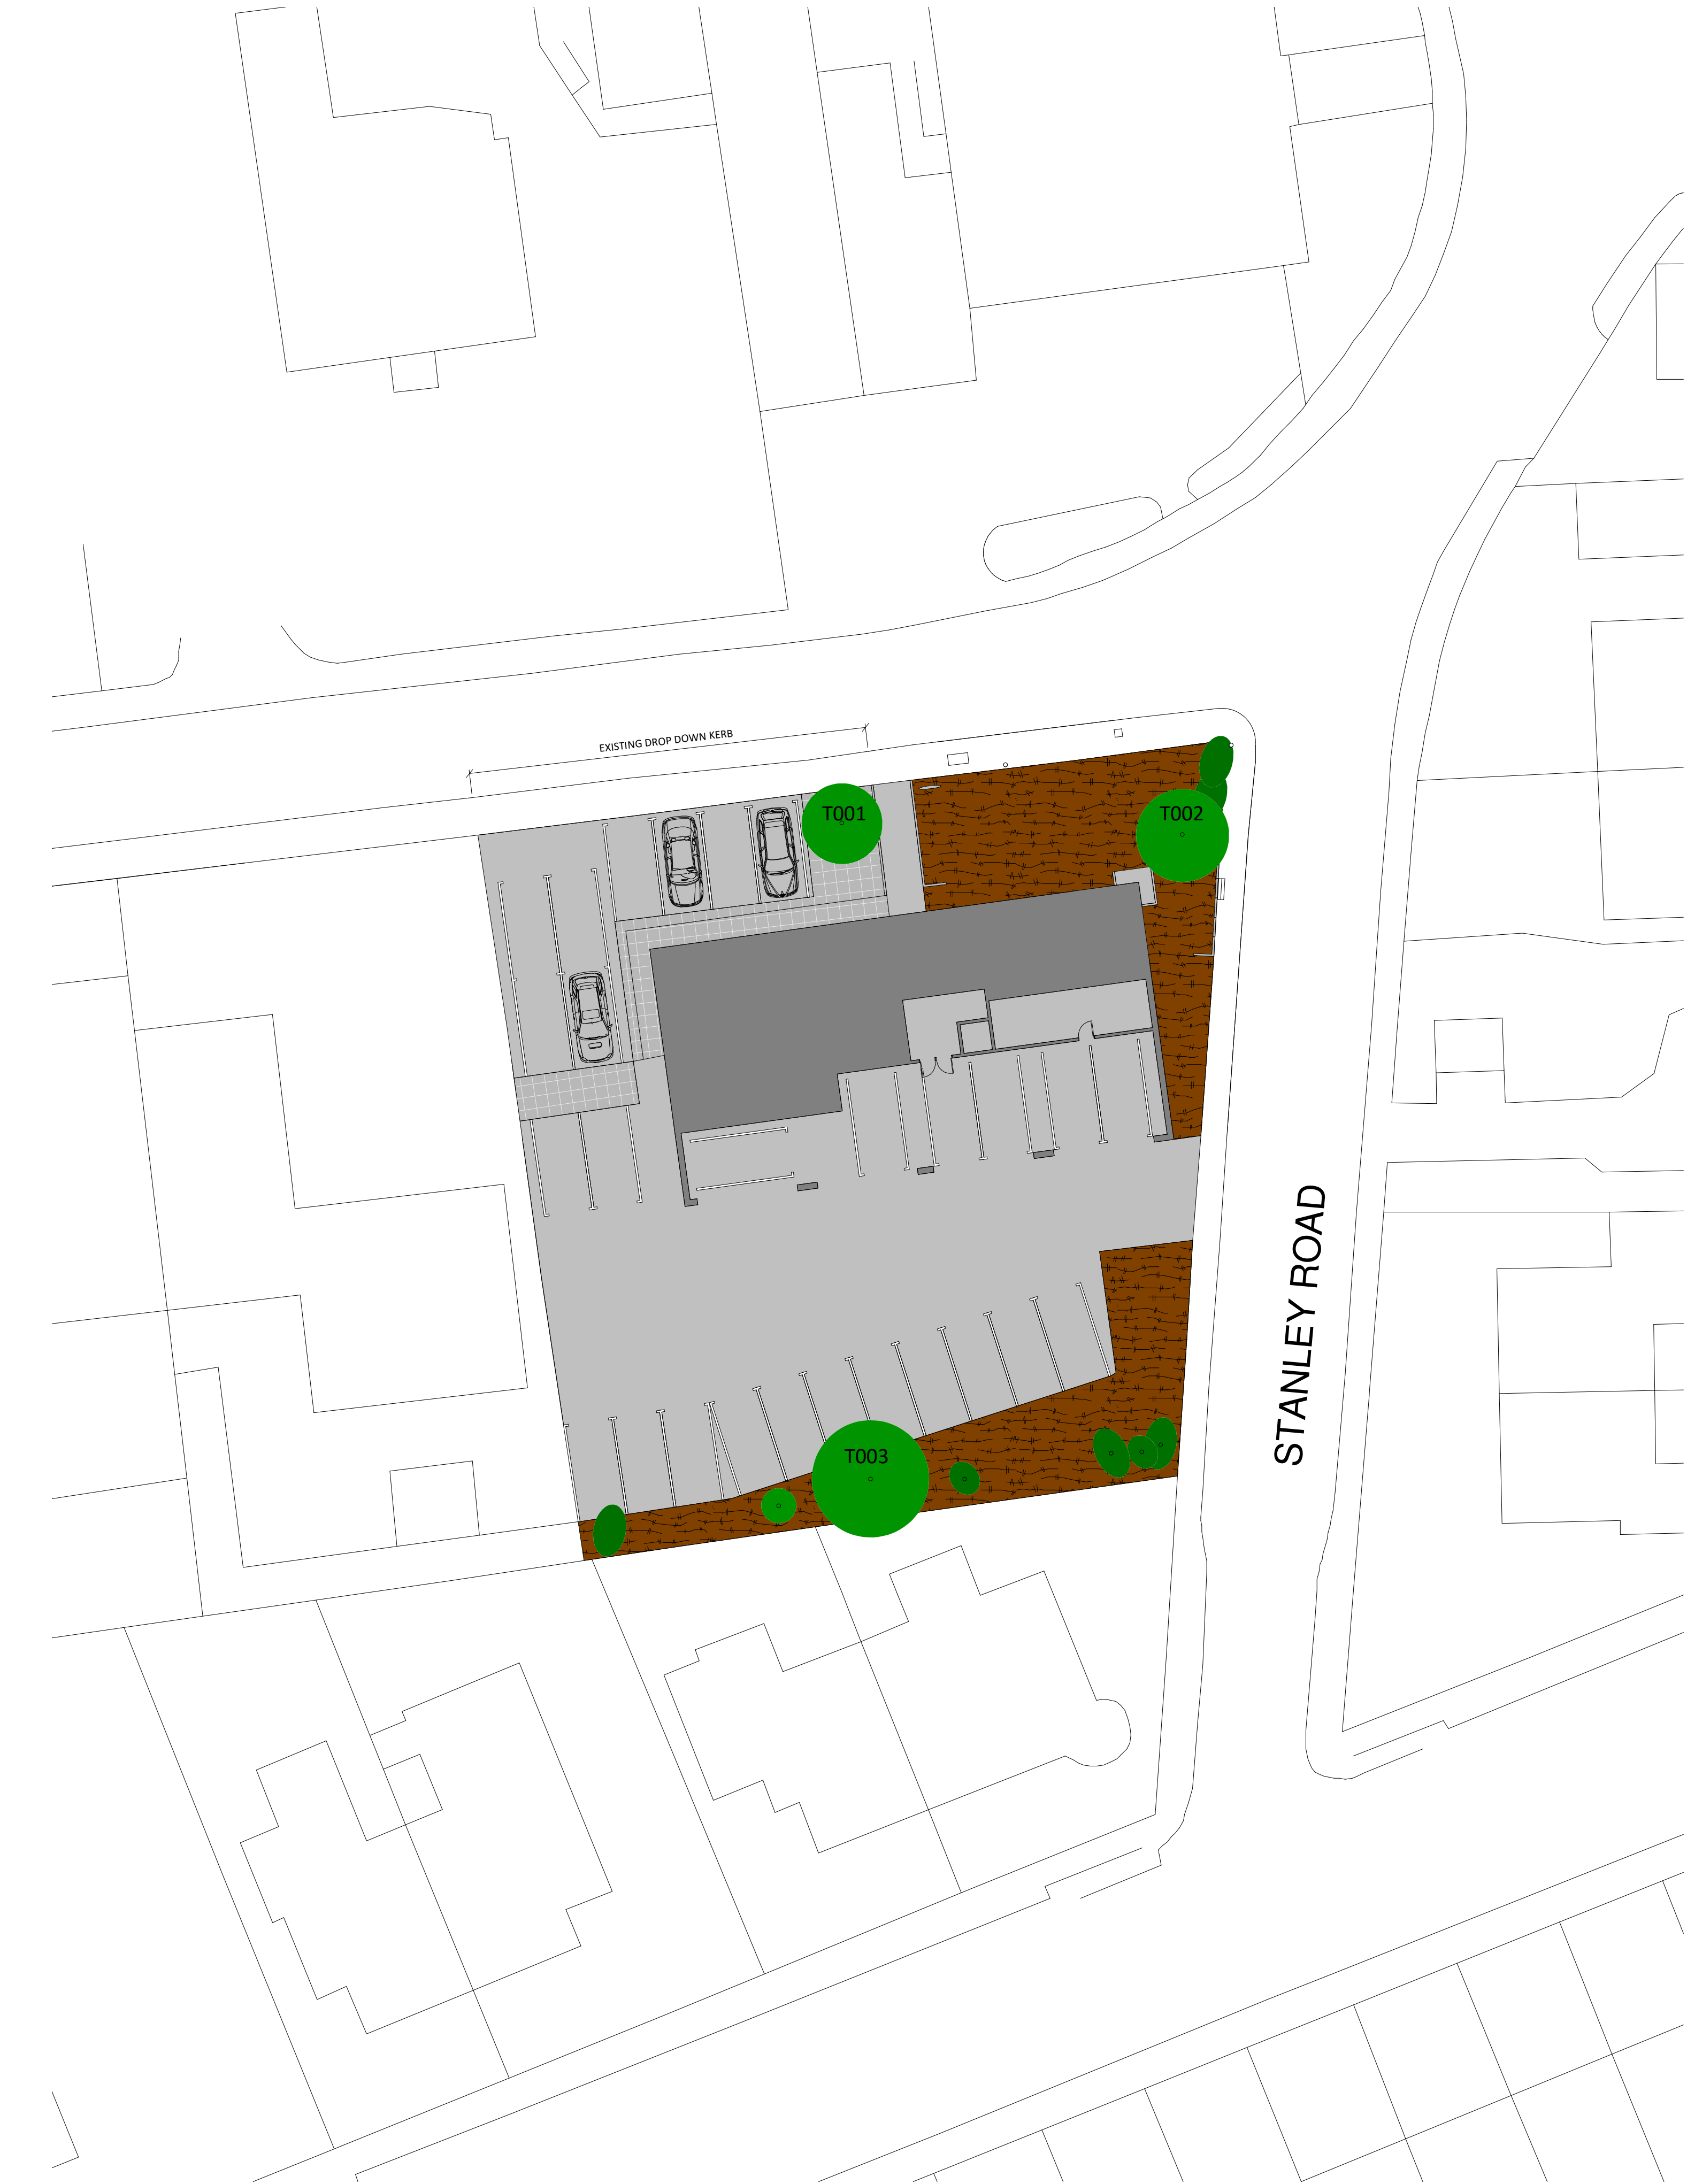

2 Existing Site Plan
1 : 200

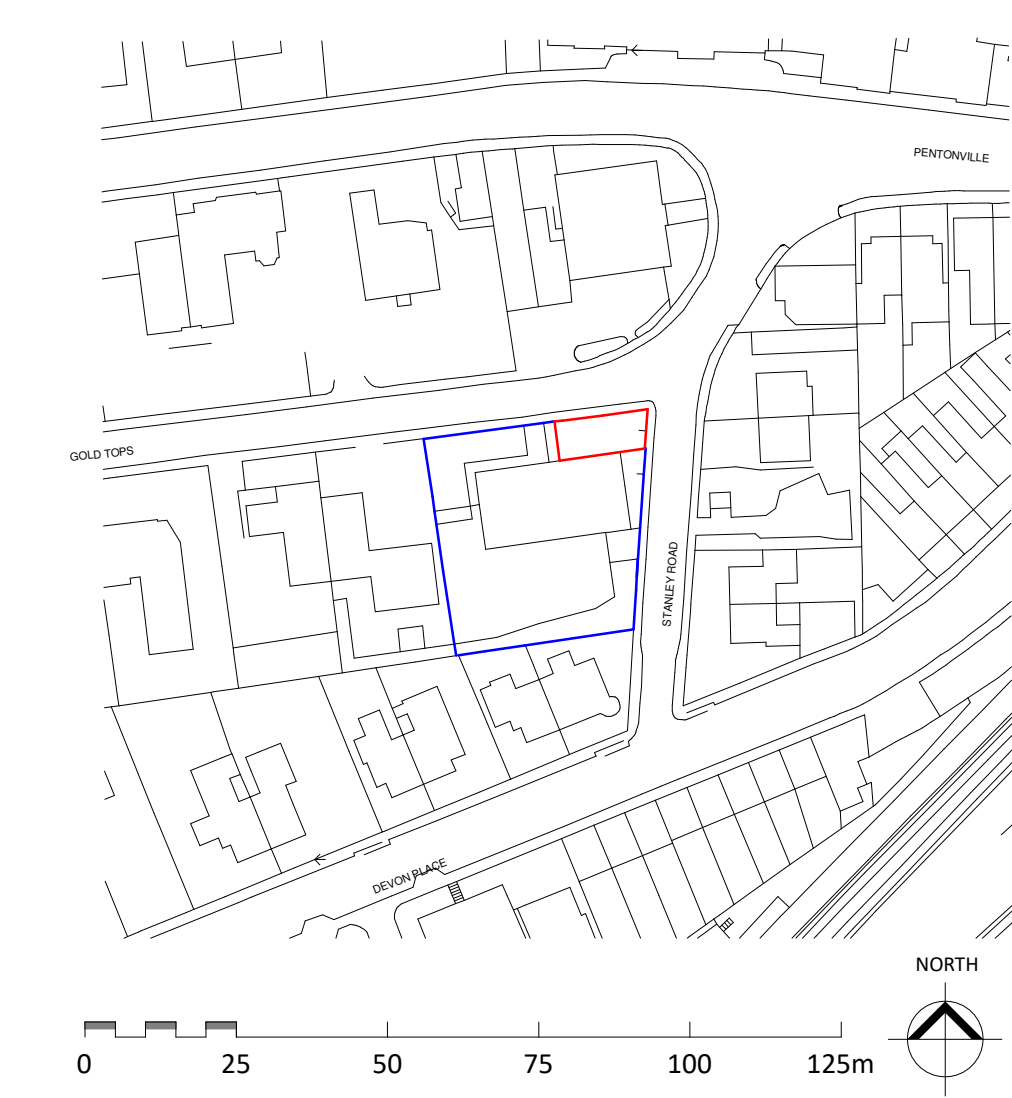

1 Site Location Plan
1 : 1250



4 Existing Parking
1 : 100



3 Existing East Elevation
1 : 100

- KEY
- Site Boundary
 - Site Ownership
 - EIC Electrical Inspection Cover
 - TIC Telecom Inspection Cover
 - LP Street Lamp-post
 - SP Street Sign-post

Responsibility is not accepted for errors made by others in scaling from this drawing.
All construction information should be taken from figured dimensions only.

0mm 50mm 100mm

BARK TERRAIN LAND

JD	B	13/01/25	Addition of external landscaping to elevations to correspond with plans.	
STATUS	REV	DATE	DESCRIPTION	REVISED BY
CLIENT				JD
Giles Davies Ltd				

SS/

PROJECT
1-2 Gold Tops
Newport

DRAWING TITLE
Existing Site Plan

DRAWING STATUS PL : PLANNING	SCALE As indicated @ A1
NUMBER PL-001	REVISION B