


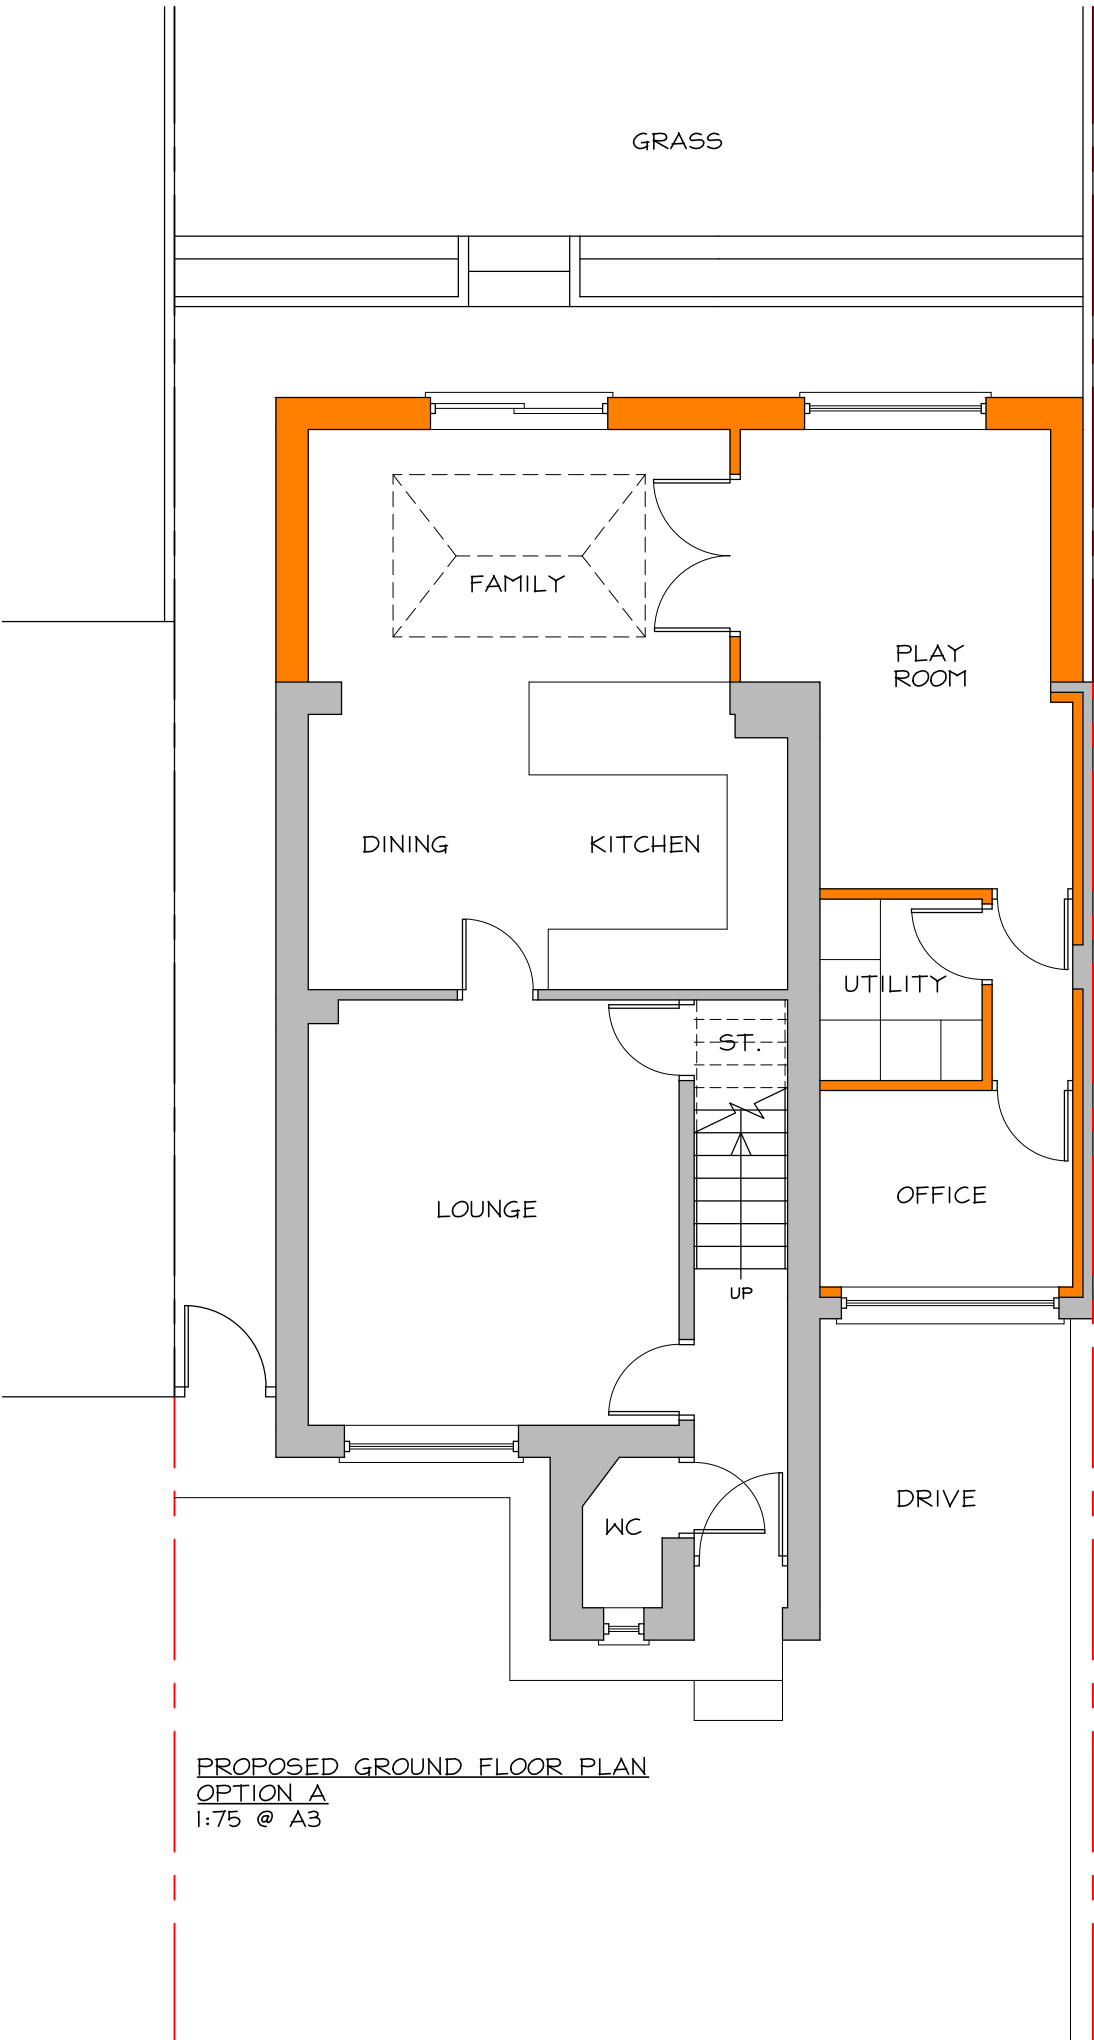

Notes:

1. THE COPYRIGHT OF THIS DRAWING BELONGS TO CMB DESIGN AND BUILD LTD. IT SHOULD NOT BE REPRODUCED OR DISCLOSED TO THIRD PARTIES WITHOUT PERMISSION OF CMB DESIGN AND BUILD LTD.

2. DO NOT SCALE THIS DRAWING

3. MEASUREMENTS IN MM UNLESS STATED. ANY DISCREPANCIES TO BE BROUGHT TO ATTENTION OF CMB DESIGN AND BUILD IMMEDIATELY.

REV:	DESCRIPTION:	BY:	DATE:
STATUS:		PLANNING SUBMISSION	

CMB

design & build

CLIENT:

MR & MRS MULLINEAR
20 VIOLET WALK
AFON VILLAGE, ROGERSTONE
NEWPORT, NP10 9SD

AGENT:

CMB DESIGN & BUILD
info@cmbdesignandbuild.co.uk
www.cmbdesignandbuild.co.uk
07512 520 833

SITE:

20 VIOLET WALK
NEWPORT, NP10 9SD

TITLE:

PROPOSED FLOOR PLAN

SCALE AT A3:	DATE:	DRAWN:	CHECKED:
1:75 @ A3	APR 25'	CMB	CMB
PROJECT NO:	DRAWING NO:	REVISION:	
25_0467	PL03	C	