


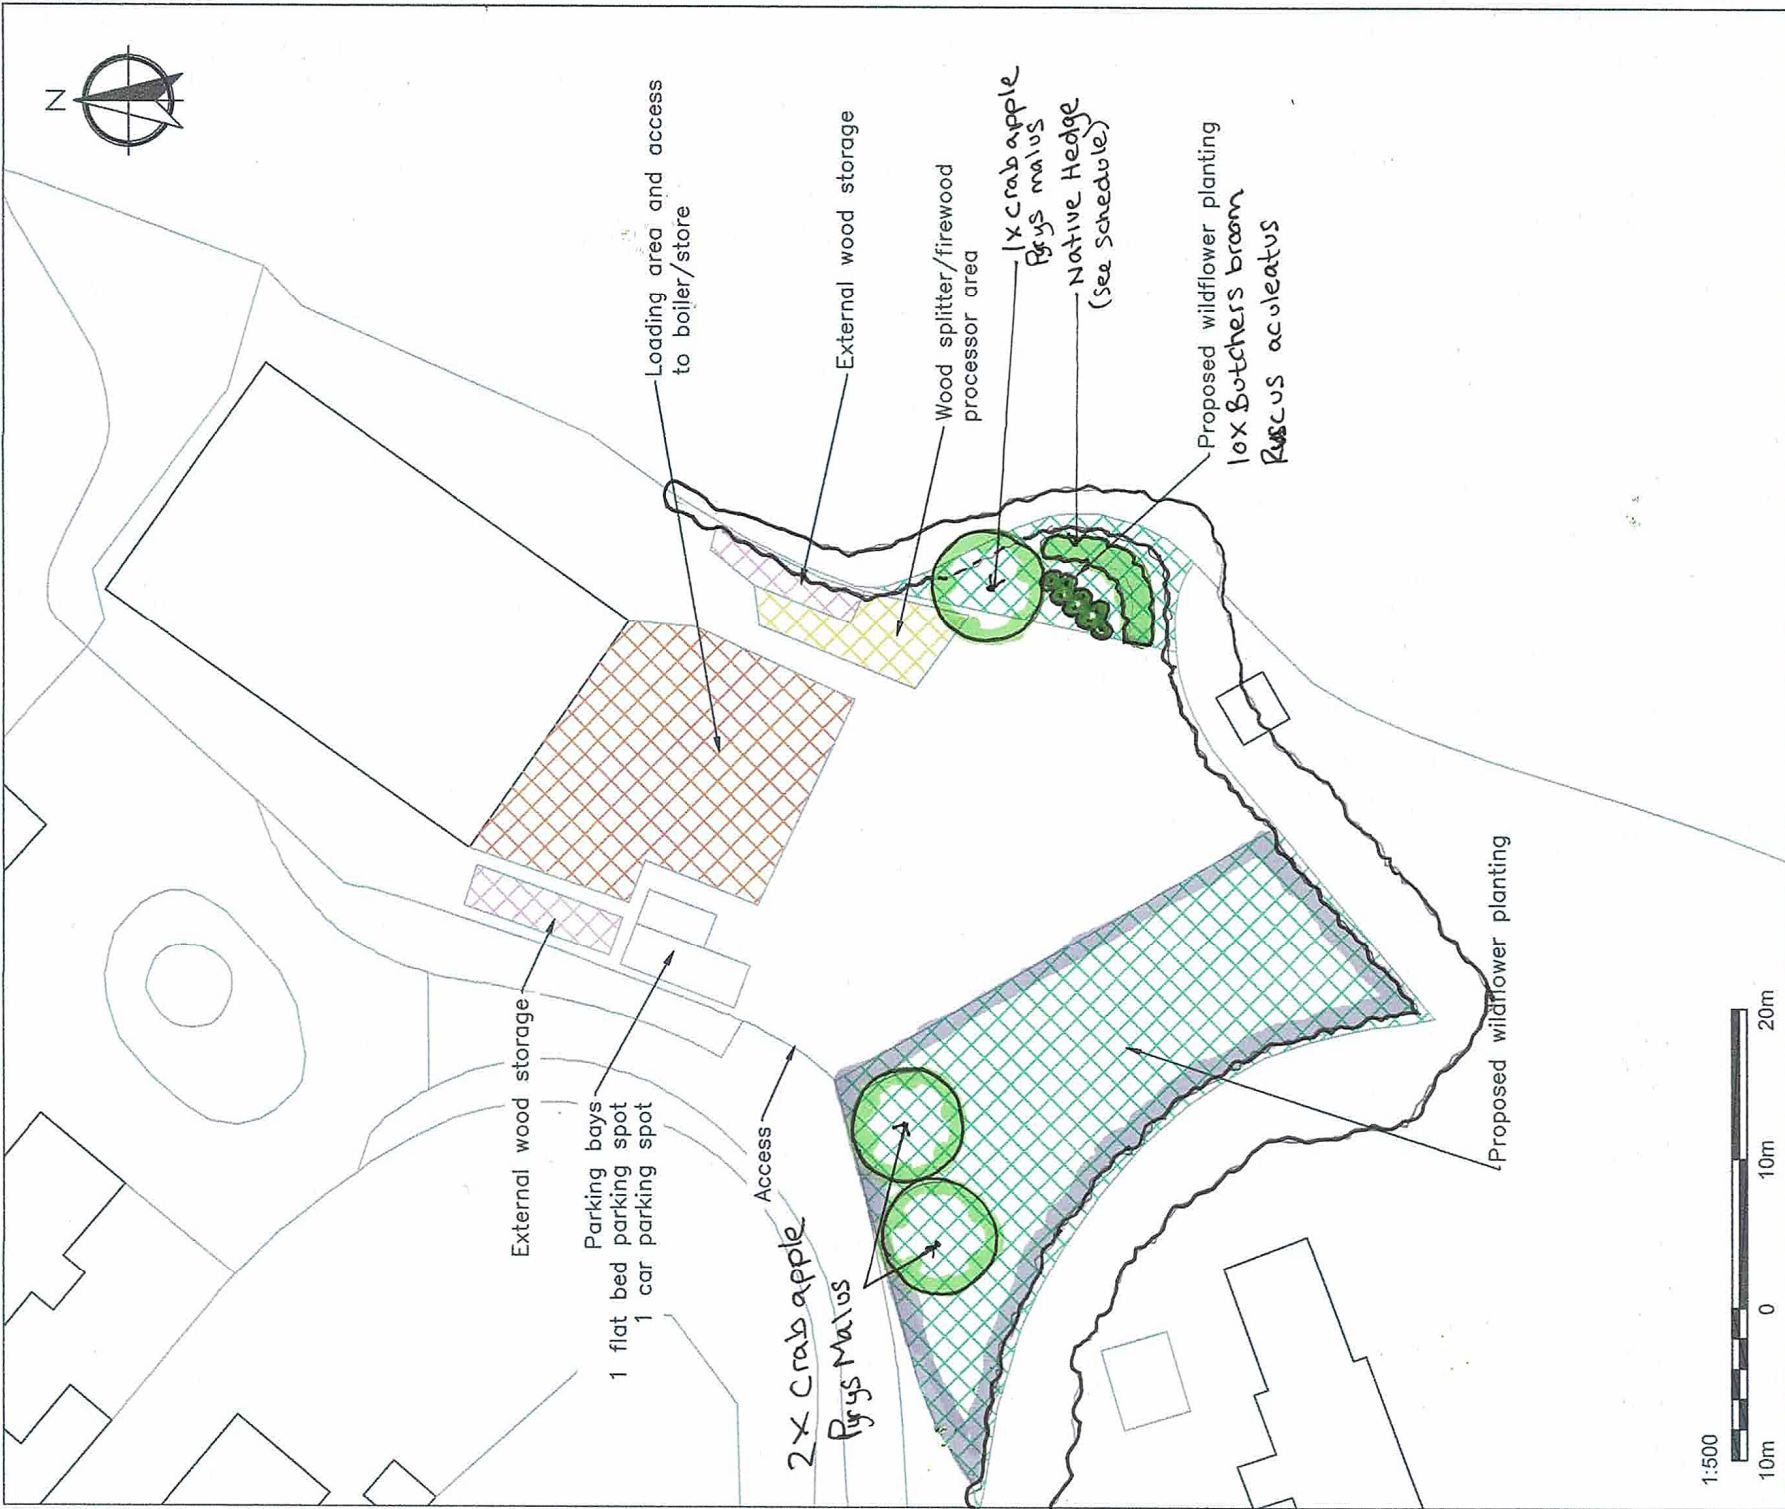

Plan reproduced from Ordnance Survey map with the permission of the Controller of Her Majesty's Stationary Office. Crown Copyright Reserved. Ordnance Survey Copyright Licence Number: 10005584

Drawing title SITE PLAN 2025 - LANDSCAPE	Ref. RAC/10396/2	Rev. A	Reading Agricultural Consultants Ltd Gate House Beechwood Court Long Toll Woodcote RGS ORR 01491 684233 www.reading-ag.com		
			READING AGRICULTURAL CONSULTANTS		
			www.reading-ag.com		
Contract STUD FARM, COEDKERNEW, NEWPORT	Drawn by AGM	Checked by SB	Scales 1:500@A4	Date 10/06/2025	Rev.
					Comment
					Date