




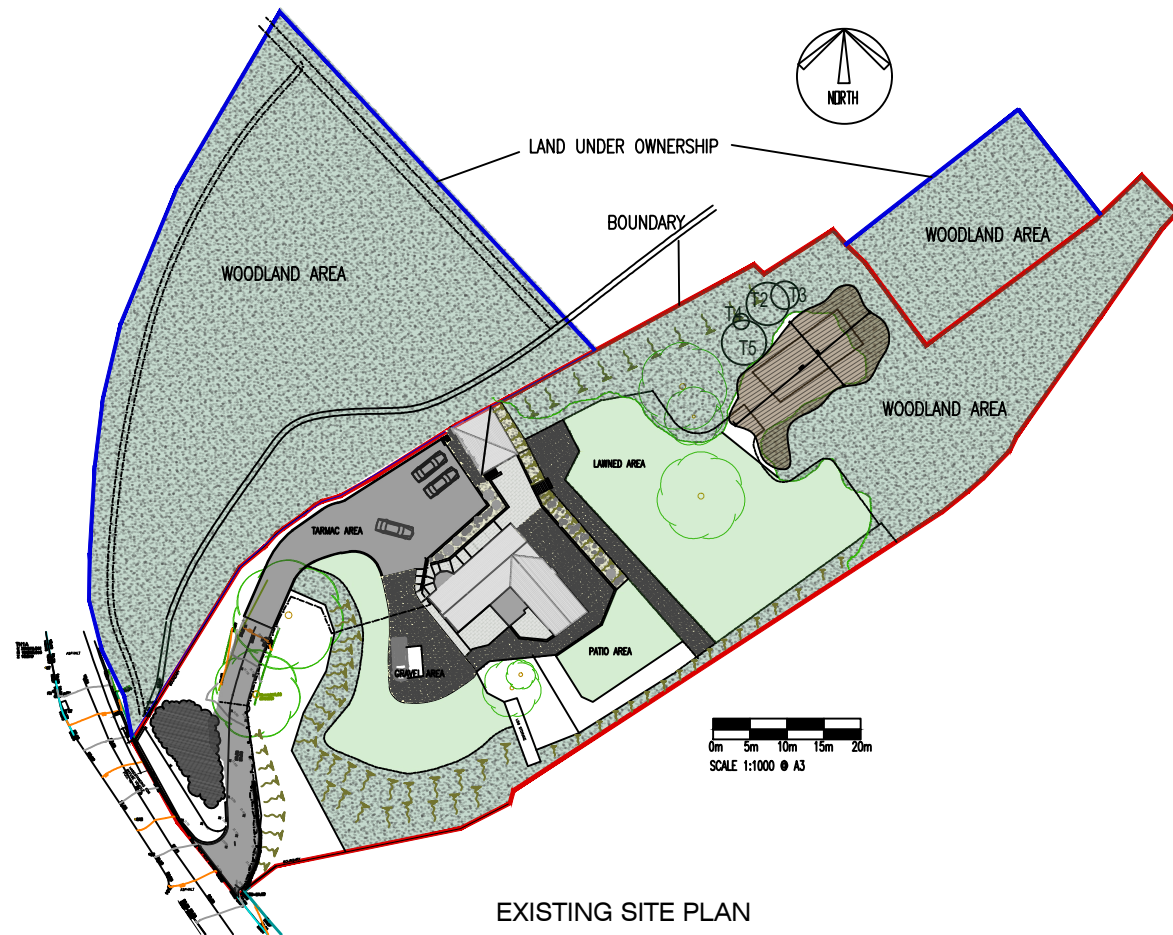


EXISTING SITE PLAN

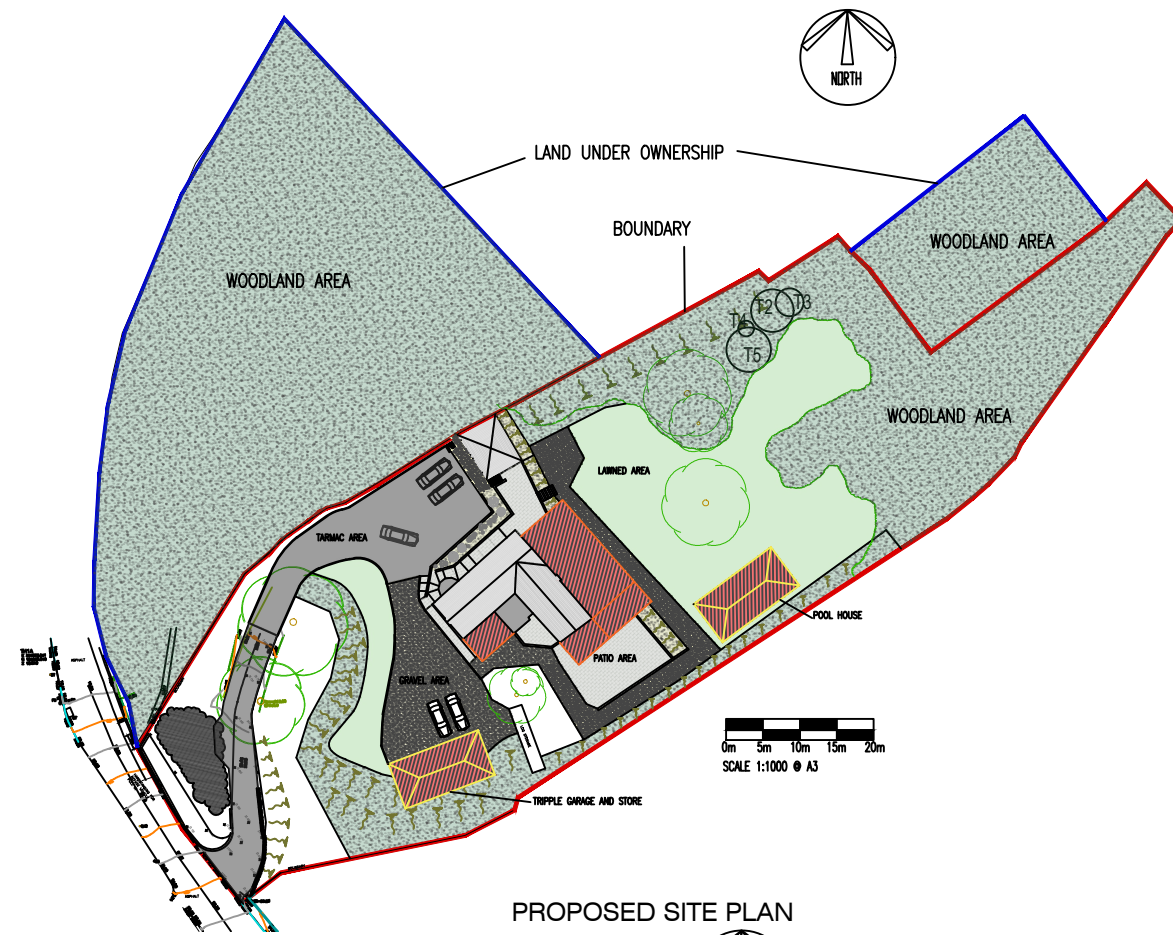

PROPOSED SITE PLAN

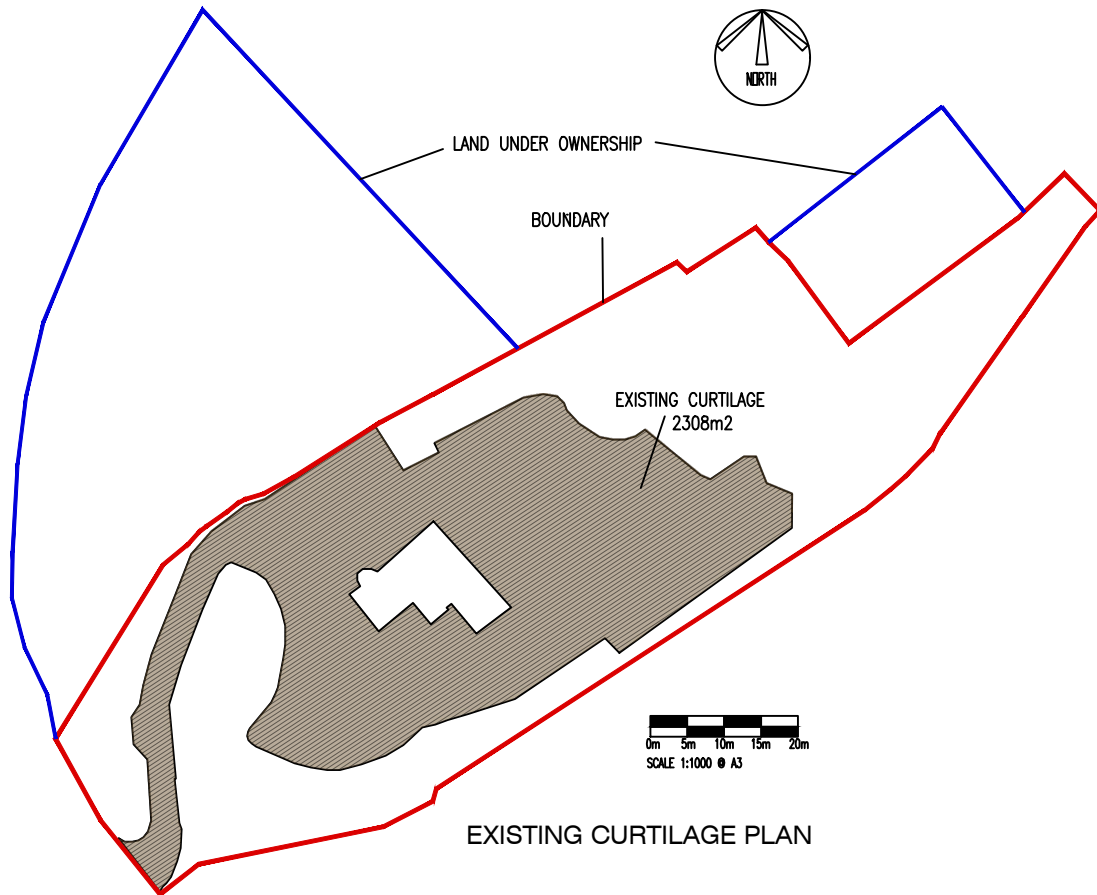

EXISTING CURTILAGE PLAN

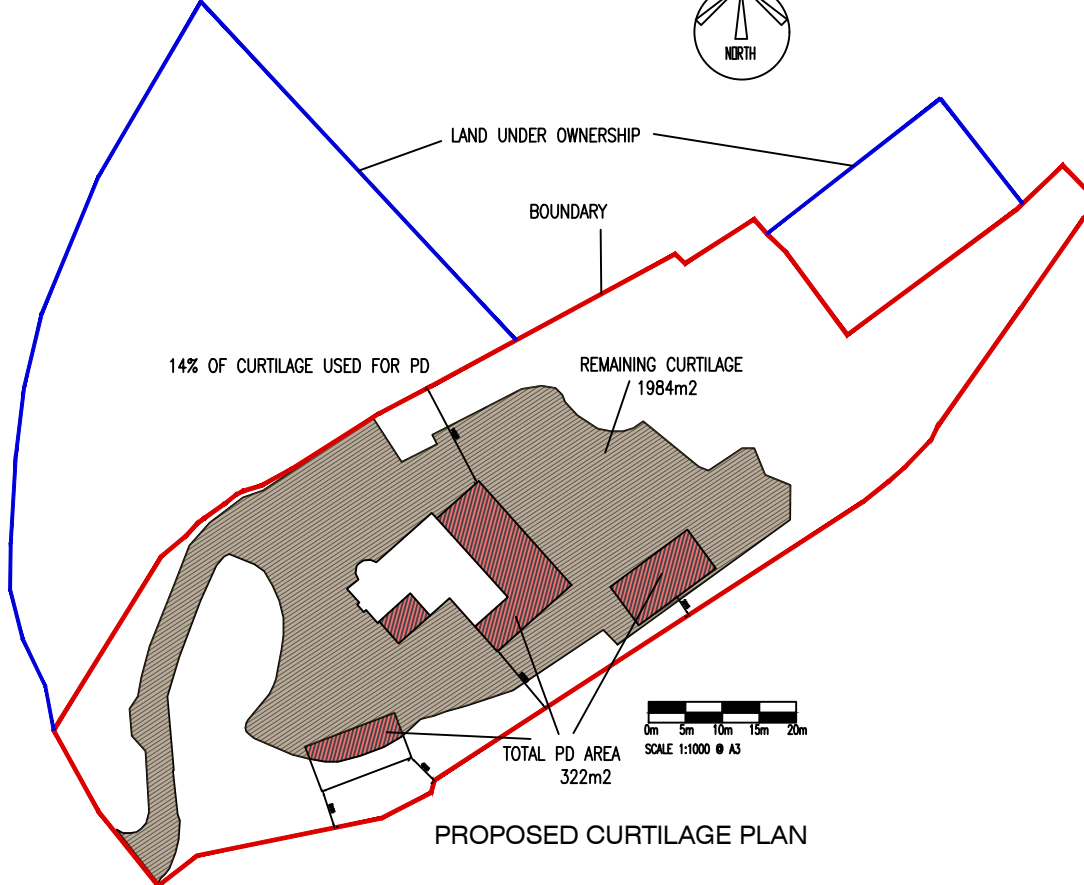

PROPOSED CURTILAGE PLAN

| Rev. No. | Date | Revision |
|----------|------|----------|
|          |      |          |

This drawing is copyright.  
All dimensions to be checked prior to construction or manufacture. Any discrepancy to be reported to the Engineers immediately.  
Do not scale this drawing, work to figured dimensions only.

| DRAWING ISSUE STATUS     |                                             |
|--------------------------|---------------------------------------------|
| <input type="checkbox"/> | :- DESIGN DEVELOPMENT PRIOR TO TENDER ISSUE |
| <input type="checkbox"/> | :- TENDER ISSUE                             |
| <input type="checkbox"/> | :- DESIGN DEVELOPMENT PRIOR TO CONSTRUCTION |
| <input type="checkbox"/> | :- CONSTRUCTION ISSUE                       |
| <input type="checkbox"/> | :- AS BUILT DRAWING                         |

|                                                                  |              |                |            |      |
|------------------------------------------------------------------|--------------|----------------|------------|------|
| PROJECT <b>PERMITTED DEVELOPMENT AT ROBINWOOD, BELMONT HILL.</b> |              |                |            |      |
| TITLE : <b>EXISTING &amp; PROPOSED SITE PLANS</b>                |              |                |            |      |
| DATE : JUL 2025                                                  | DRAWN : HZ   | PROJECT No. :  | DRG. No. : | Rev. |
| SCALE : 1:1000 @ A3                                              | CHECKED : LT | <b>25.2025</b> | <b>02</b>  | -    |

**AMMRO CONSULTING LIMITED**  
Civil & Structural Engineers  
No.5 Goldtops,  
Newport,  
NP20 4PG.  
Tel. 01633 255140  
Email: mail@ammro.co.uk