




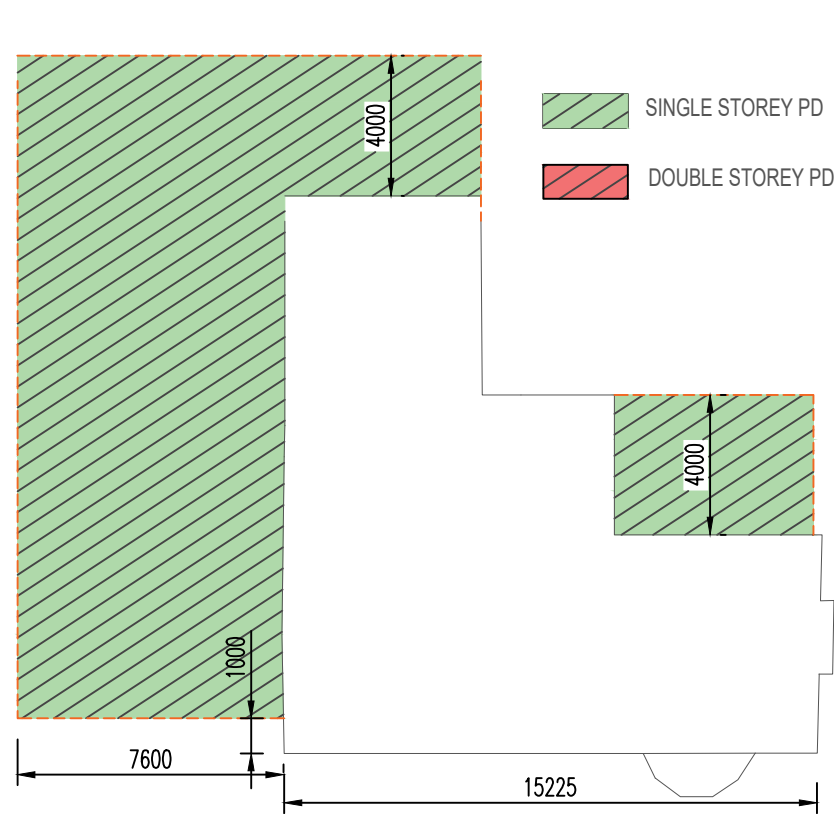


PROPOSED GROUND FLOOR PLAN

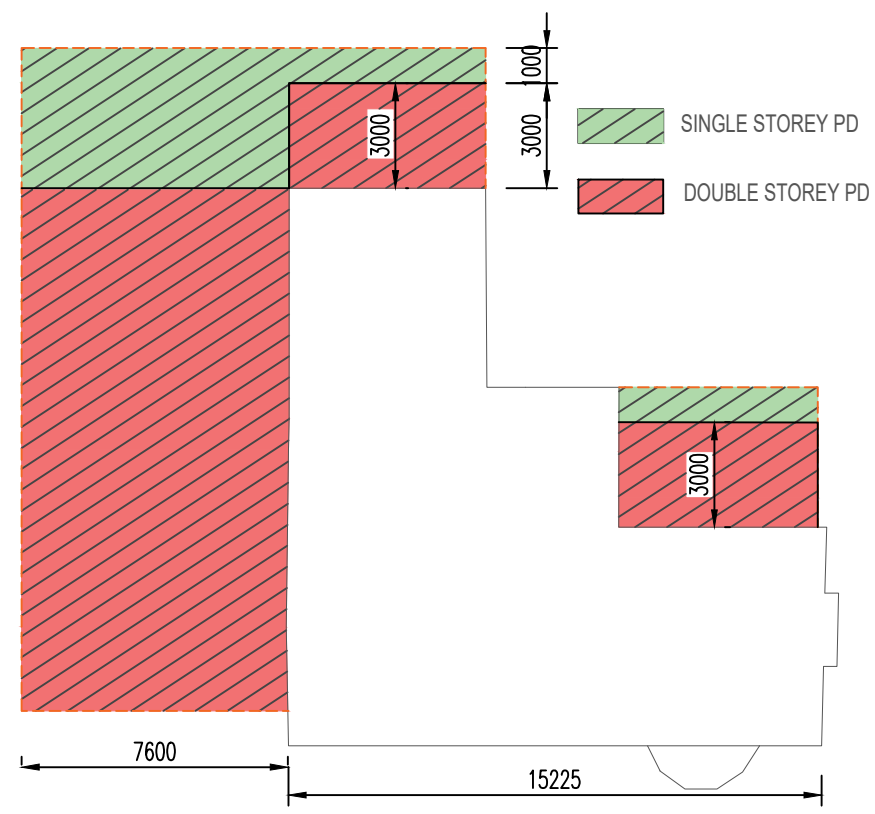

PROPOSED FIRST FLOOR PLAN

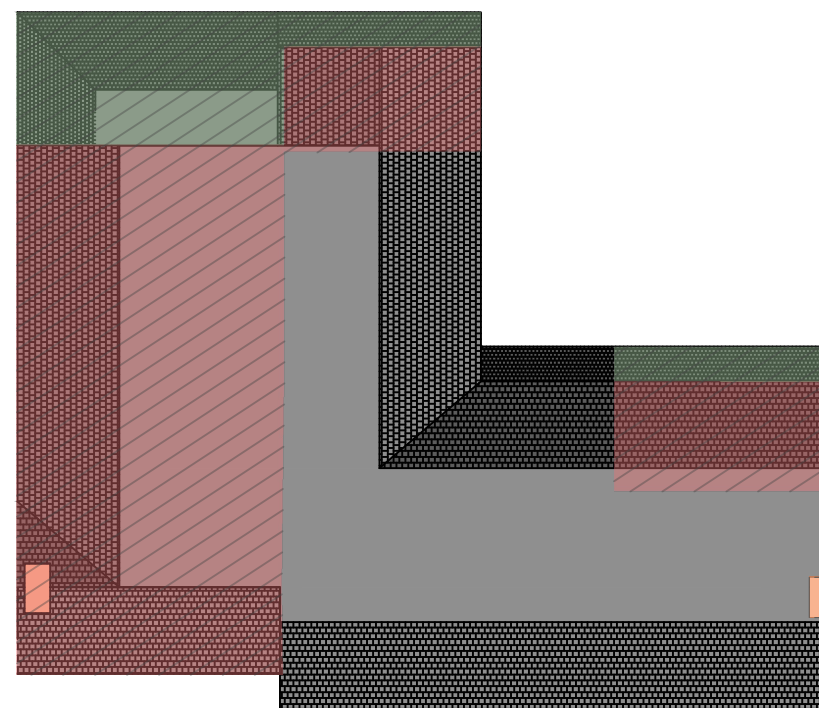

PROPOSED ROOF PLAN

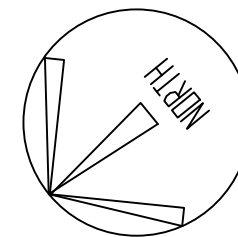

0m 5m 10m 15m 20m
SCALE 1:200 @ A3

Rev No.	Date	Revision
1	25.07.2025	1

This drawing is copyright.
All dimensions to be checked prior to construction or manufacture. Any discrepancy to be reported to the Engineers immediately.
Do not scale this drawing, work to figured dimensions only.

DRAWING ISSUE STATUS		PROJECT PERMITTED DEVELOPMENT AT ROBINWOOD, BELMONT HILL.			
☐	:- DESIGN DEVELOPMENT PRIOR TO TENDER ISSUE	TITLE : EXISTING & PROPOSED PD PLANS			
☐	:- TENDER ISSUE				
☐	:- DESIGN DEVELOPMENT PRIOR TO CONSTRUCTION	DATE : JUL 2025	DRAWN : HZ	PROJECT No. : 25.2025	DRG. No. : 03
☐	:- CONSTRUCTION ISSUE	SCALE : 1:200 @ A3	CHECKED : LT	Rev. : -	
☐	:- AS BUILT DRAWING				

AMMRO CONSULTING LIMITED
Civil & Structural Engineers
No.5 Goldtops,
Newport,
NP20 4PG,
Tel. 01633 255140
Email: mail@ammro.co.uk