

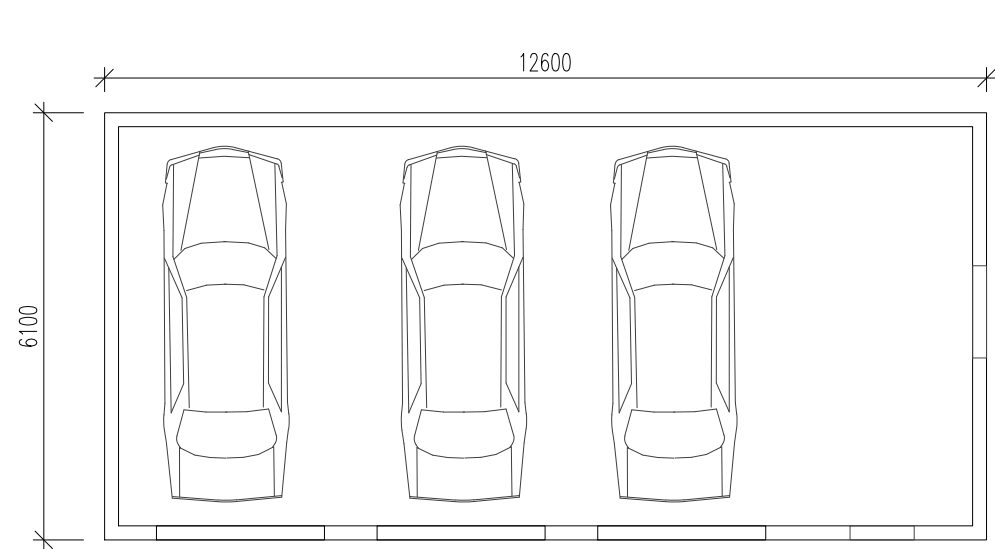


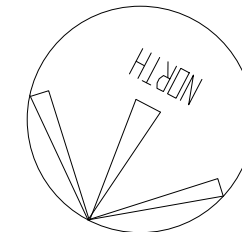


PROPOSED GARAGE FLOOR LAYOUT

PROPOSED SLATE ROOF
TO MATCH EXISTING

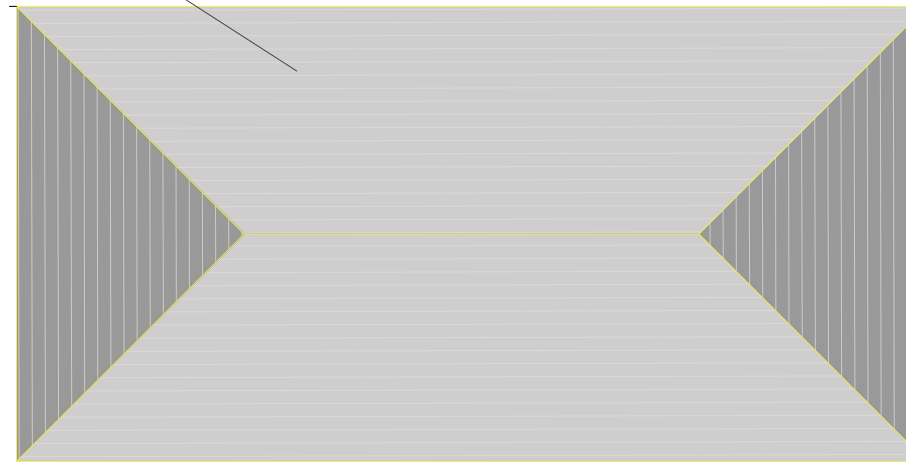


PROPOSED GARAGE ROOF LAYOUT

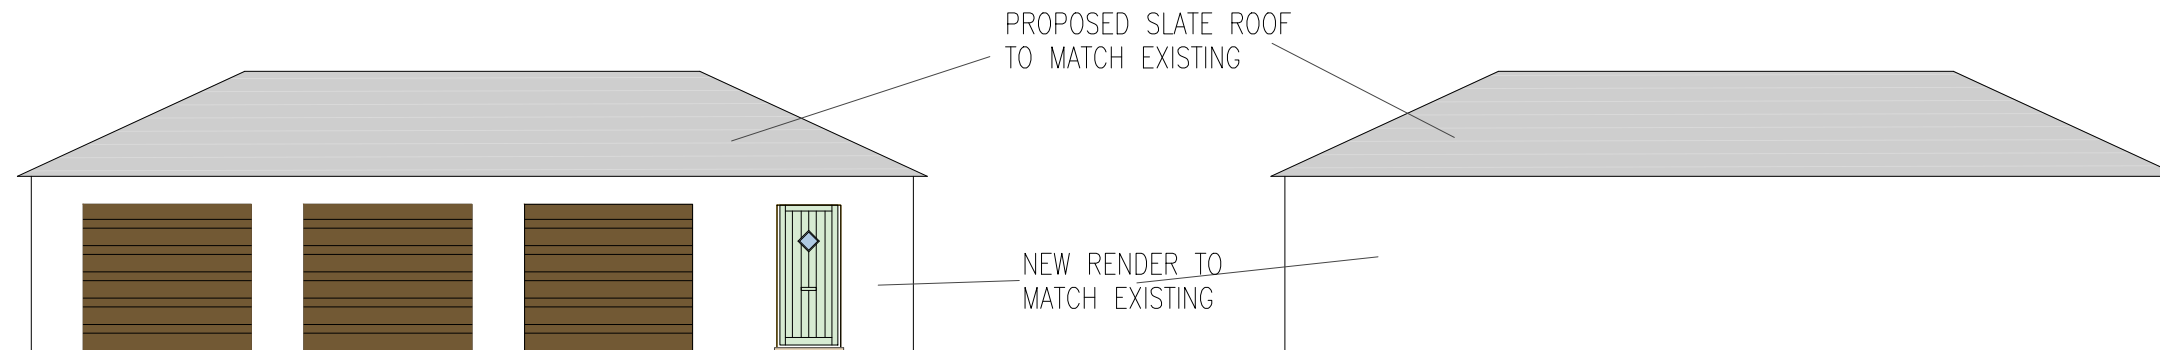

PROPOSED GARAGE FRONT ELEVATION

PROPOSED GARAGE REAR ELEVATION

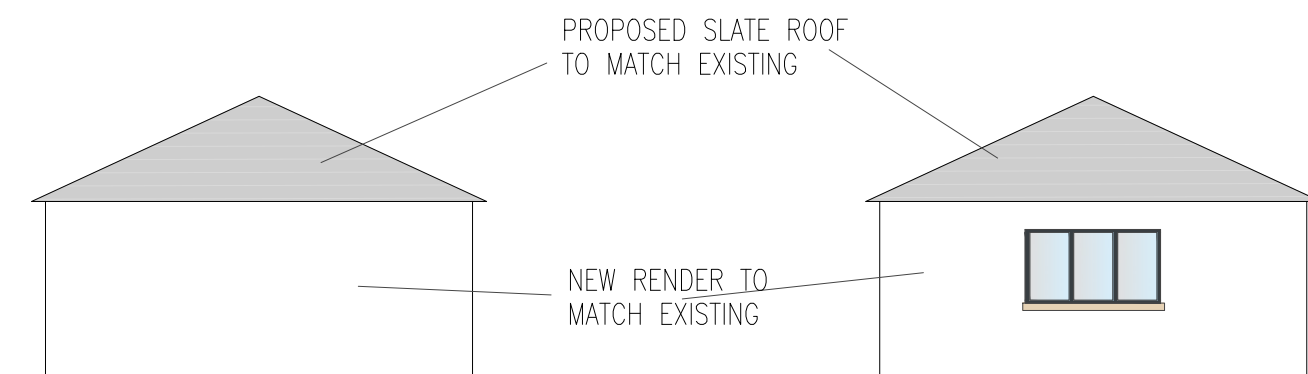


PROPOSED GARAGE SIDE ELEVATION

PROPOSED GARAGE SIDE ELEVATION

Rev No	Date	Revision

This drawing is copyright.
All dimensions to be checked prior to construction
or manufacture. Any discrepancy to be reported to the
Engineers immediately.
Do not scale this drawing, work to figured dimensions only.

 

SCALE 1:100 @ A3

DRAWING ISSUE STATUS	
☐	:- DESIGN DEVELOPMENT PRIOR TO TENDER ISSUE
☐	:- TENDER ISSUE
☐	:- DESIGN DEVELOPMENT PRIOR TO CONSTRUCTION
☐	:- CONSTRUCTION ISSUE
☐	:- AS BUILT DRAWING

PROJECT		PERMITTED DEVELOPMENT AT ROBINWOOD, BELMONT HILL.			
TITLE :		PROPOSED GARAGE			
DATE : JUL 2025	DRAWN : HZ	PROJECT No. :	DRG. No. :	Rev.	
SCALE : 1:100 @ A3	CHECKED : LT	25.2025	06	-	

AMMRO CONSULTING LIMITED
Civil & Structural Engineers
No.5 Goldtops,
Newport,
NP20 4PG.
Tel: 01633 255140
Email: mail@ammro.co.uk